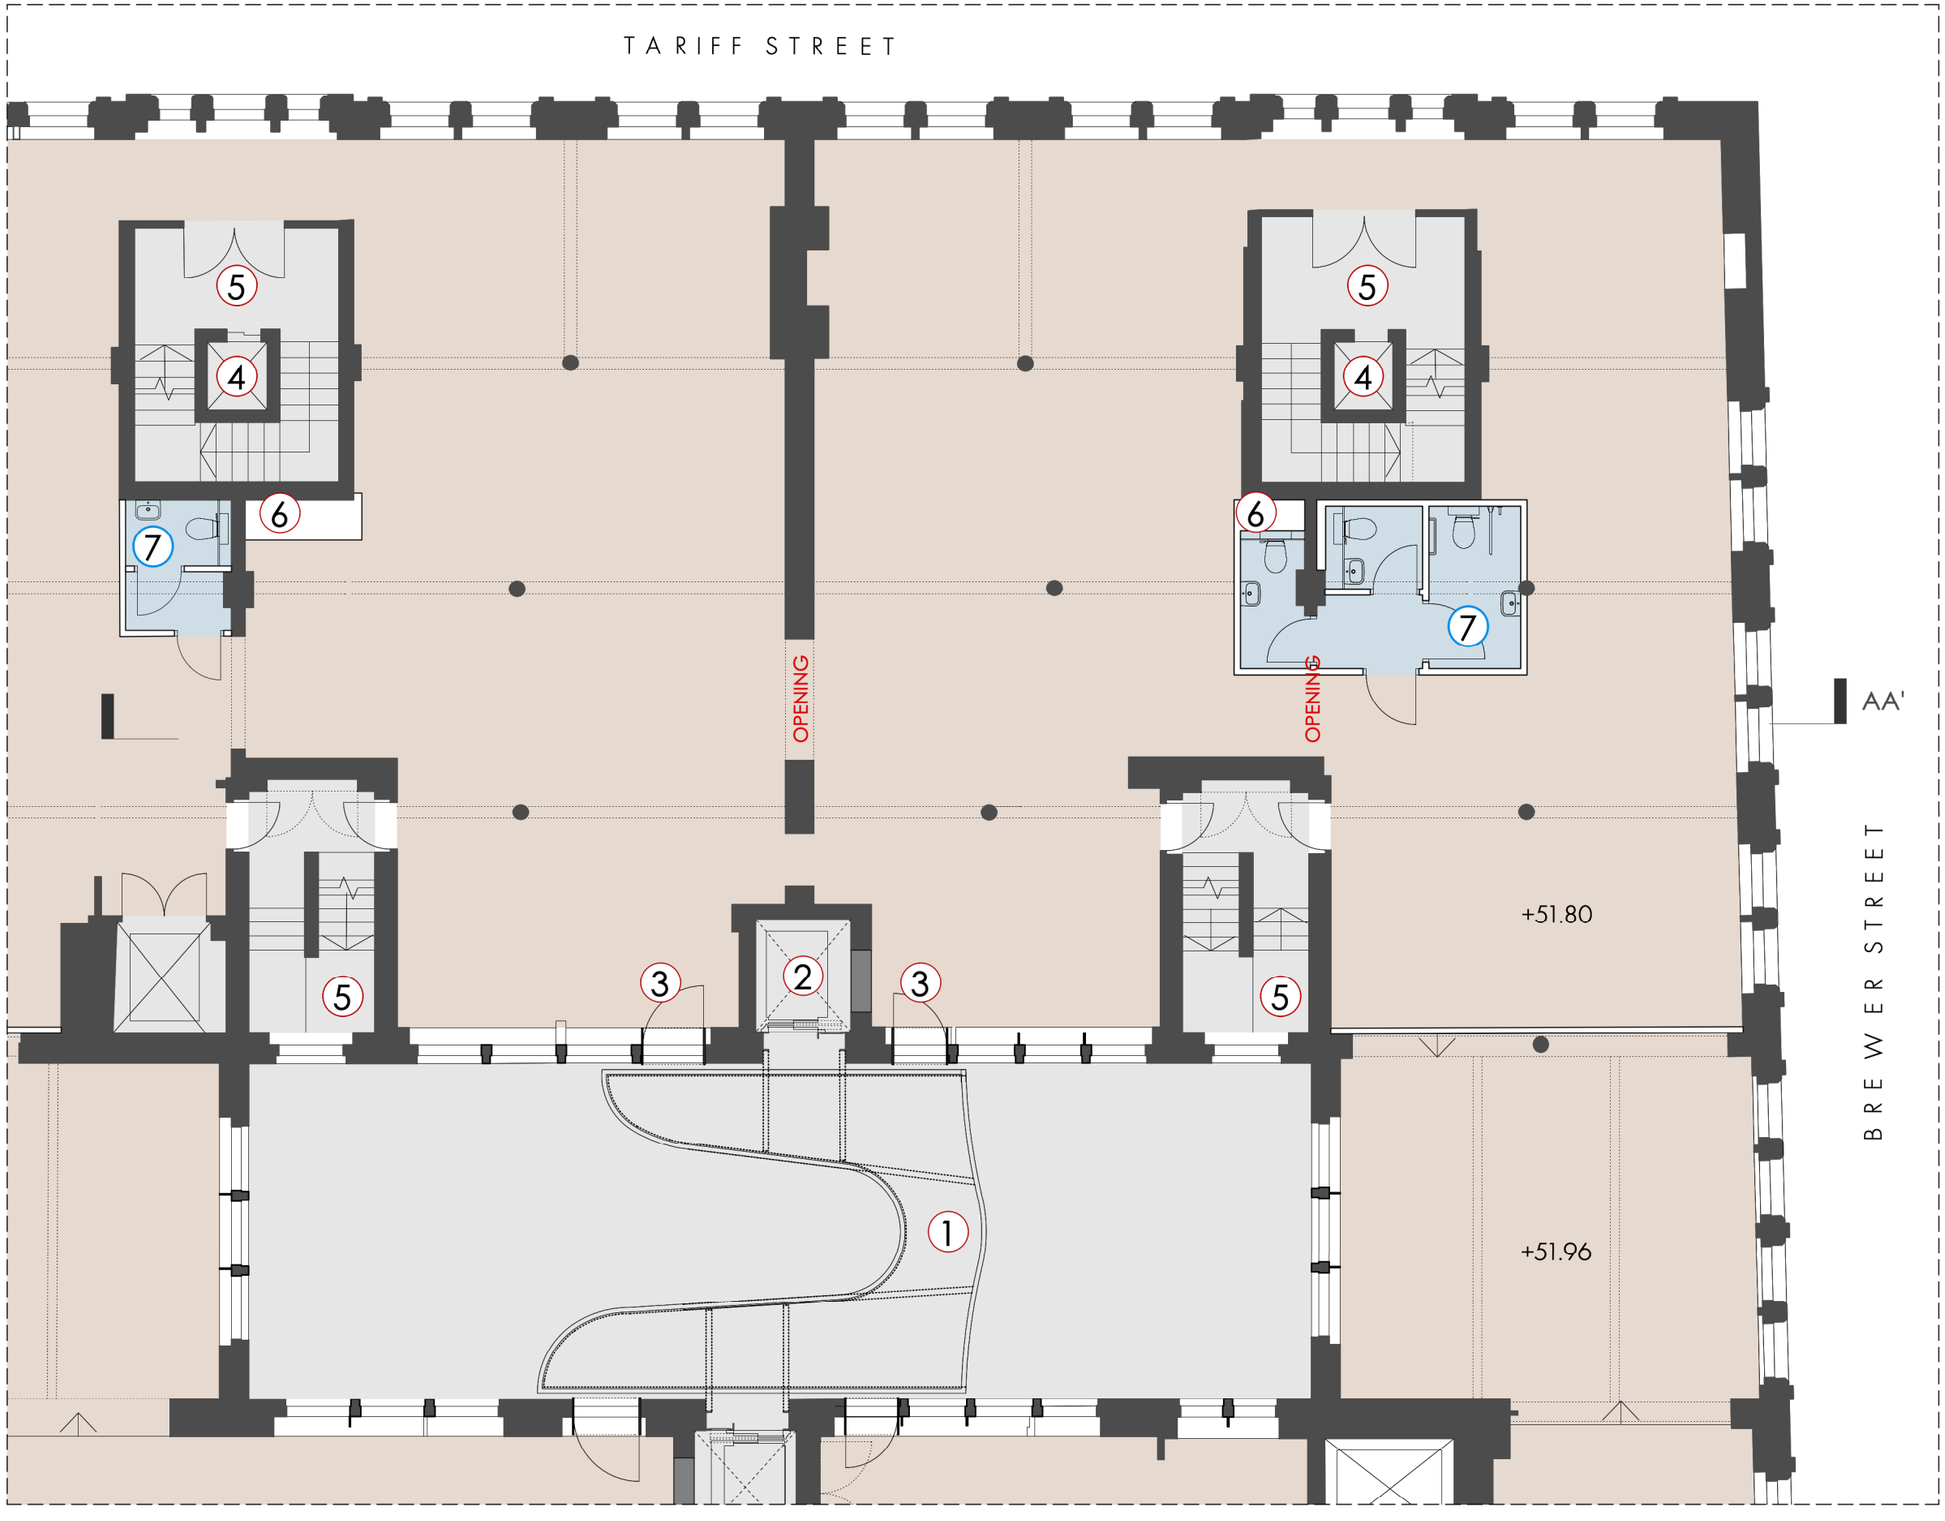


FOURWAYS HOUSE, FIRST FLOOR
PROPOSED PLAN

1.100 @ A3

PLAN KEY

- AREA NOT SUBJECT OF THIS APPLICATION
  SEE APPLICATIONS No.s **122935/LO/2019** & **123242/FO/2019**
- OFFICE SPACE
- TOILETS

1. **EXISTING** BRIDGE LINK
2. **EXISTING** LIFT
3. **EXISTING** ENTRANCE DOORS / ACCES TO BRIDGE LINK
4. **EXISTING** RISER IN REDUNDANT GOODS LIFT SHAFT
5. **EXISTING** ESCAPE STAIR
6. **EXISTING** RISER
7. **NEW PROPOSED** TOILET CUBICLES

0 1 2 5

FIRST FLOOR
APPROVED LAYOUT
129781/LO/2021 & 125510/LO/2019

OMIArchitects
31 Blackfriars Road, Salford, Manchester, M3 7AQ
+44(0)161 832 3242 / info@omiarchitects.com / www.omiarchitects.com

PROJECT	FOURWAYS HOUSE				
DRAWING	FIRST FLOOR - PROPOSED PLAN				
DATE	MAR' 21	DRAWN BY	KT	SCALE	1:100@A3