


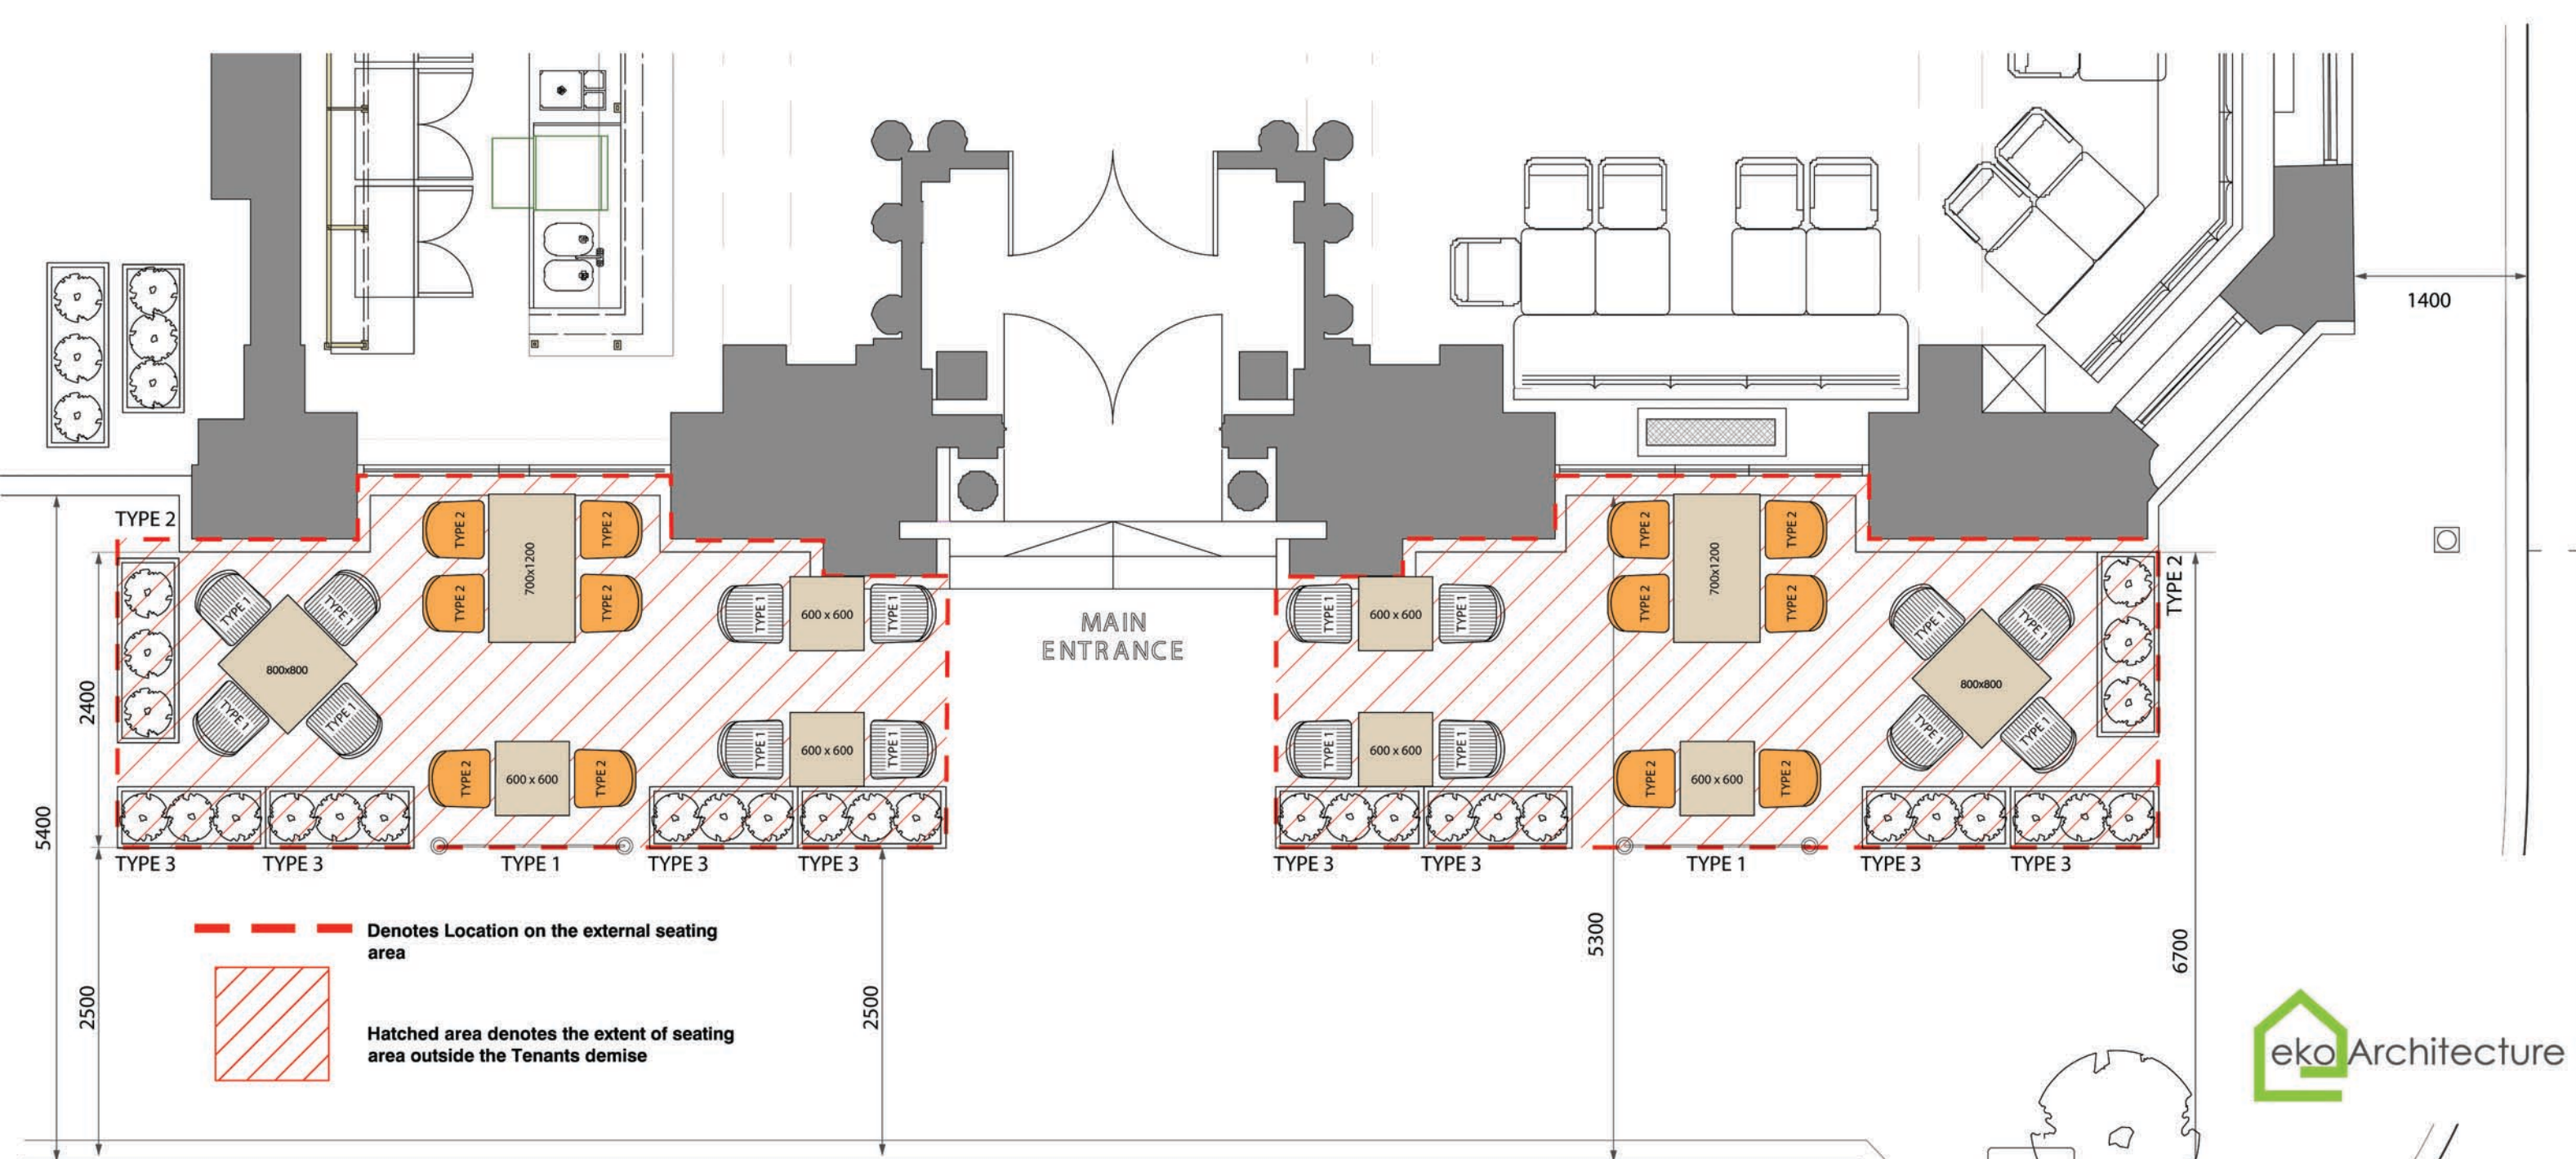

Client L'Antica Pizzeria da Michele

Site Address
53 King Street
Manchester M2 4LQ

Project title
L'Antica Pizzeria da Michele

Design phase

PLANNING

Drawing title

FURNITURE LAYOUT

Drawing No.

PV 002

Revision No. 0

Scale

1:50


Date

June 2021


Paper size

A3


PROPOSED BARRIERS AND PLANTING

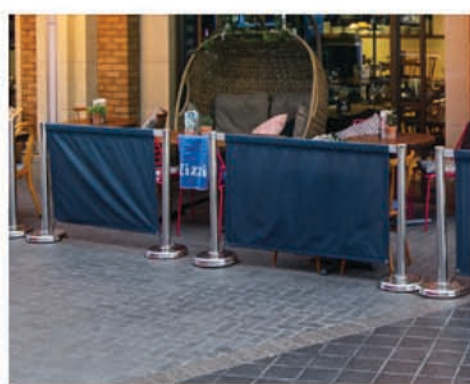

TYPE 1: BANNER BREEZE SCREEN x2No.
CANVAS FABRIC BREEZE SCREEN
NO BRANDING
1500L x 100W x 1000H

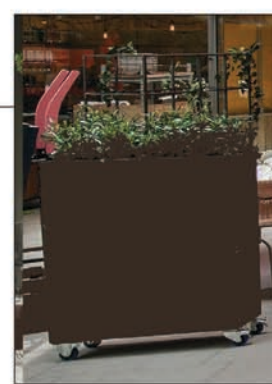

TYPE 2: PLANTER x2No.
RECLAIMED TIMBER
1500L x 400W x 1000H

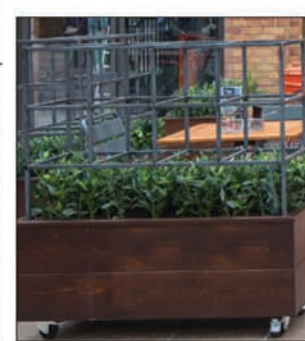

TYPE 3 PLANTER x8No.
RECLAIMED TIMBER
WITH UPPER CAGE
1200L x 400W x 1000H



CHAIR TYPE 1
NOA CHAIR IN BLACK
x16No.



PROPOSED FURNITURE



CHAIR TYPE 2
WICKER CHAIR; BLACK LEGS
x12No.



EXTARENAL TIMBER TABLE
800x800mm SQ x2No.
600x600mm SQ x6No.
1200x700mm x2No.



KING STREET