


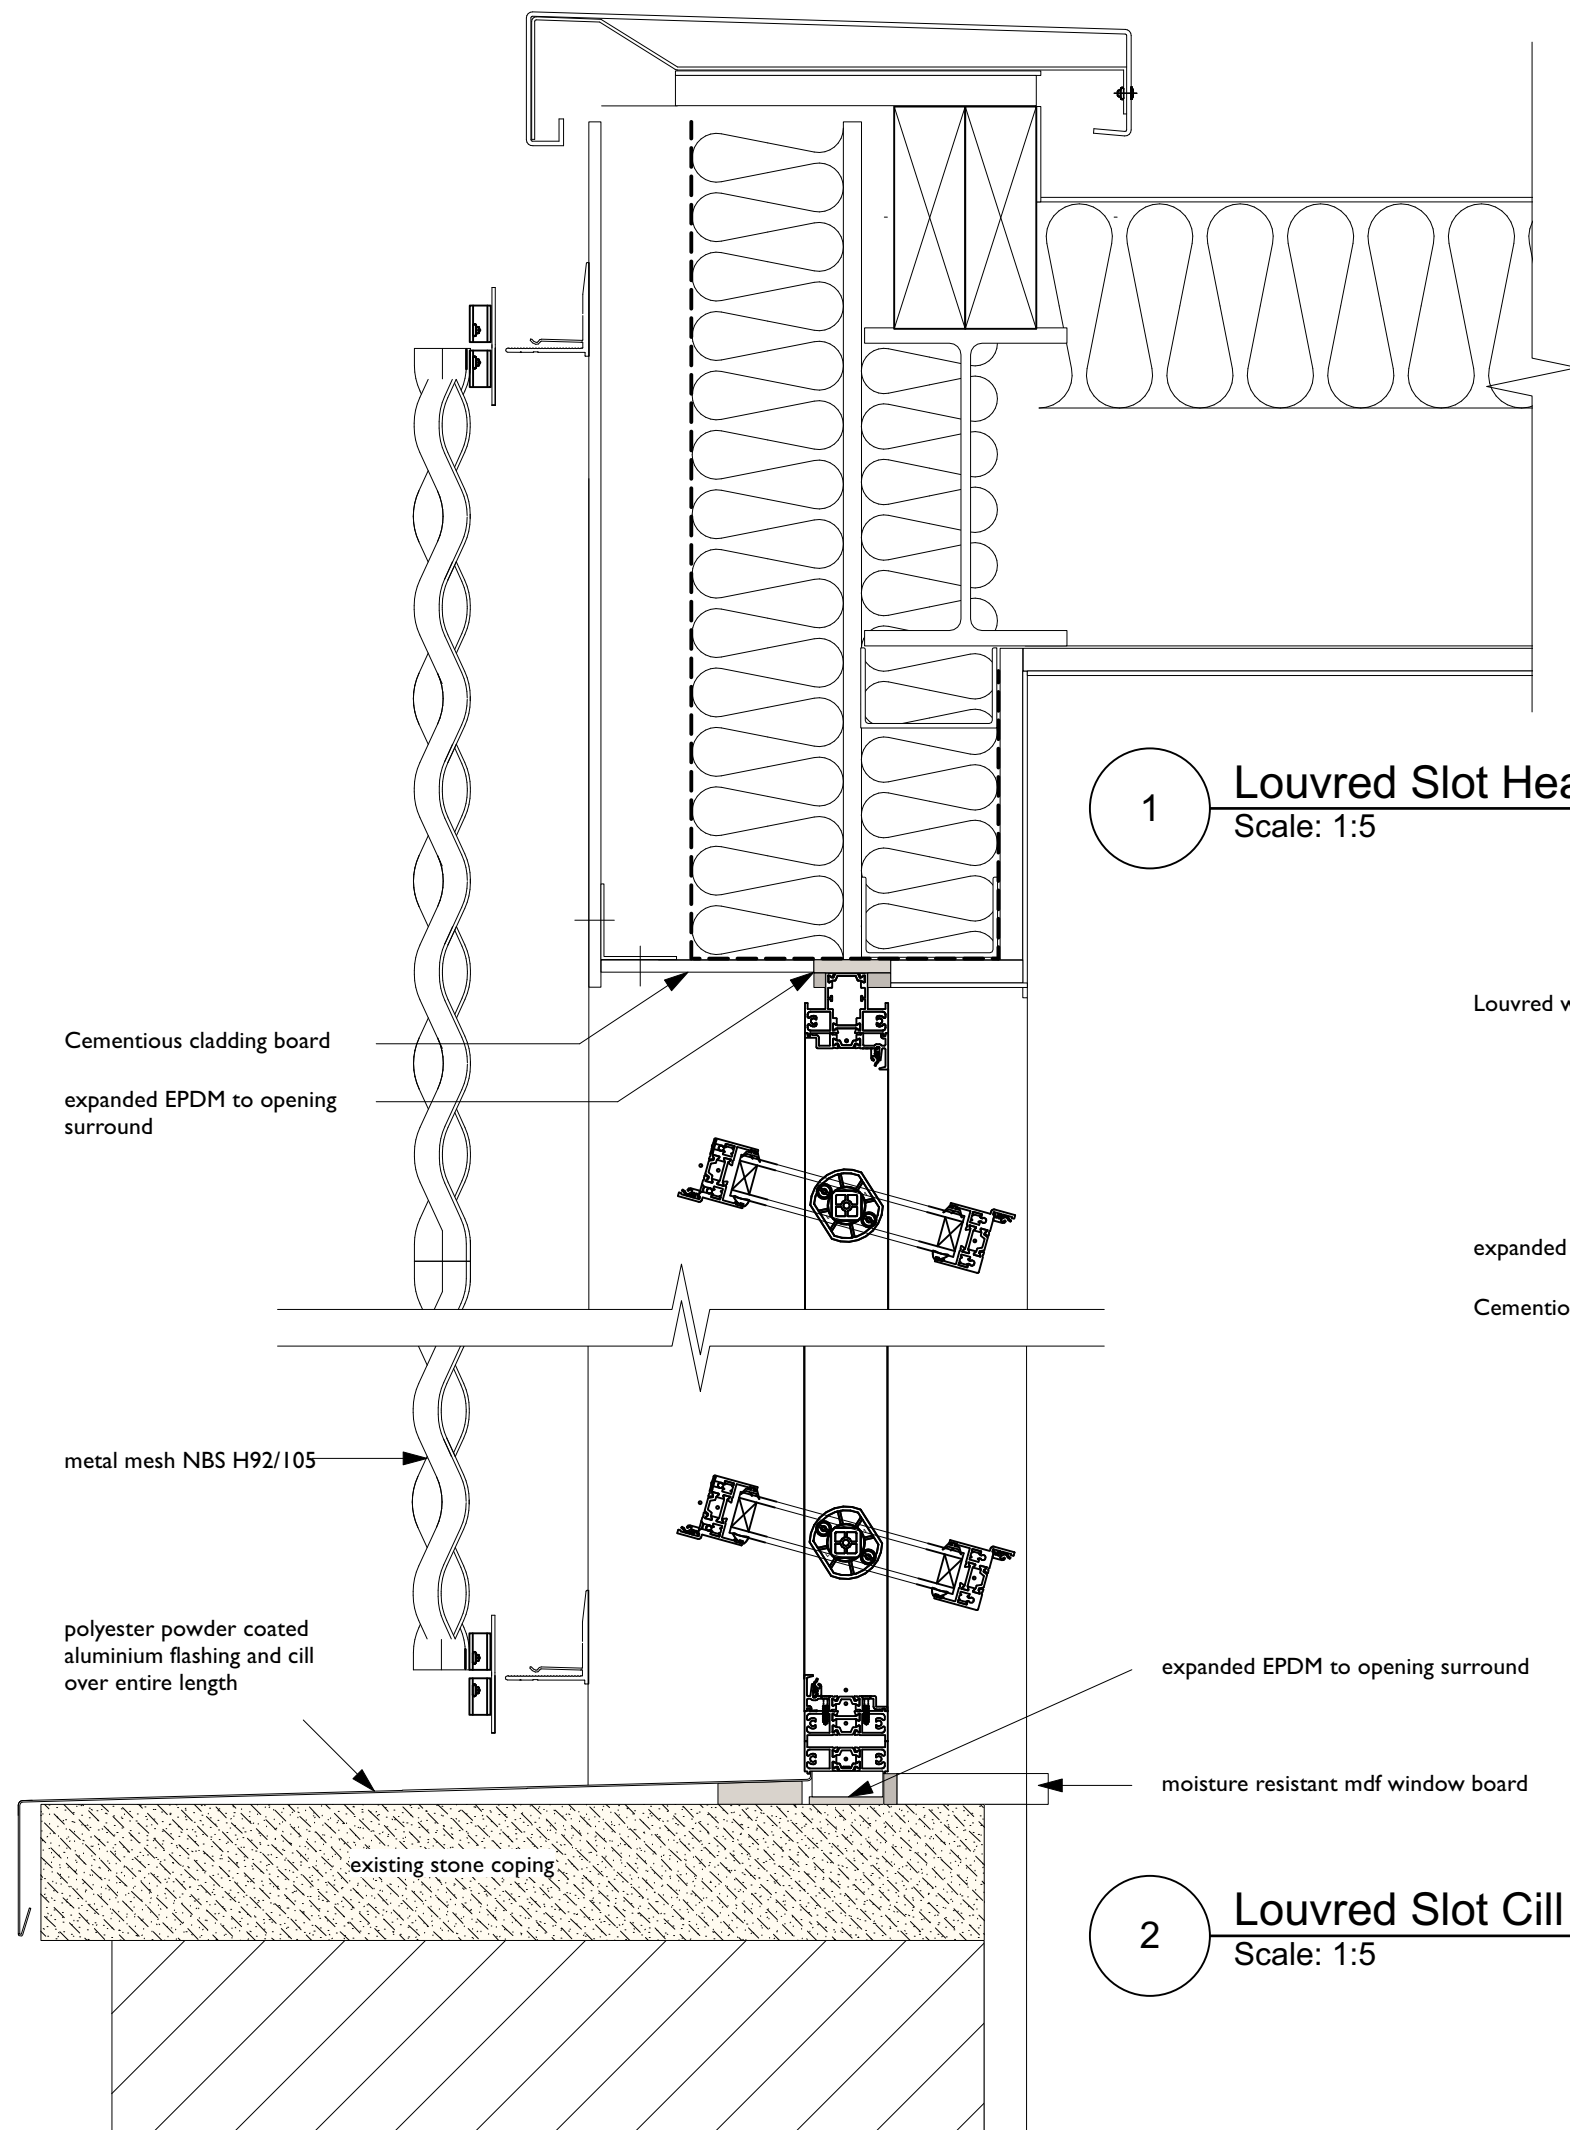

1 Louvred Slot Head Detail
Scale: 1:5

2 Louvred Slot Cill Detail
Scale: 1:5

3 Louvred Slot Jamb Detail
Scale: 1:5

External Wall Type A

U-value 0.28

Fire resistance - 90 minutes

Acoustic rating - TBC

Cementitious Cladding Boards to NBC H92/I30

50mm Ventilated Cavity

100mm Insulation fitted around 'helping hand' brackets

12mm Sheathing Board

on Metsec frame to NBS G10/I00

Filled with 90mm Knauf Omnifit slab insulation

Vapour Control Layer to NBS G10/I230

Plasterboard to NBS K10/I25

Plaster Skim

Finishes to INC details

Rev Note DRN CHK

Chapel Walks, Manchester

for Investstream Ltd

Glazed Infill Details 3

scheme	1814
drwg no.	T(438)
revision	

scale	1:5 @ A3
date first drawn	Mar 21
drawn	PL

SK sketch E existing P proposed T tender C construction FI final issue

www.ateliermb.co.uk
t 0161 236 0051
e architect@ateliermb.co.uk