



DO NOT SCALE THIS DRAWING, CHECK ALL DIMENSIONS ON SITE


This drawing is to be read in conjunction with all relevant specifications and drawings issued.

The contractor is to check and verify all building and site dimensions and check levels before work commences.

Any inaccuracies must be notified to RJS Design


THIS DRAWING IS COPYRIGHT © RJS Design

Existing Warehouse

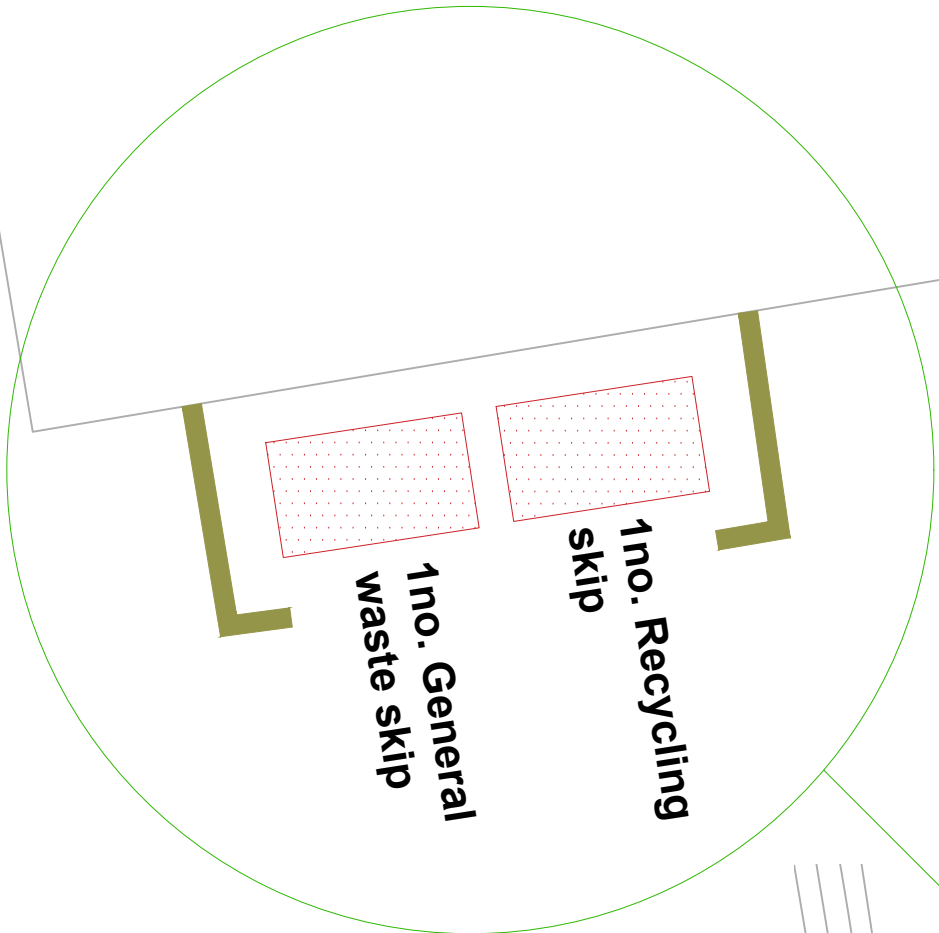

KEY:

Proposed timber screening

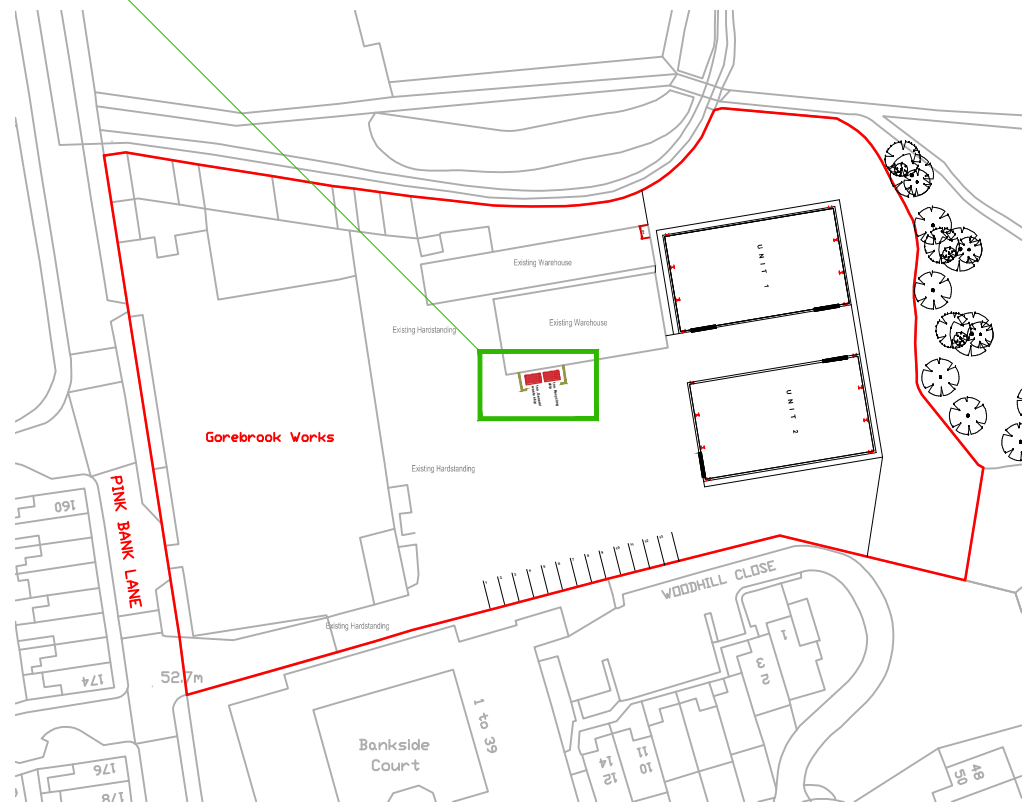

Date:	Revision:	Dr:
Client:		
Drawing Issue: PLANNING		
Project: GOREBROOK WORKS, LONGSIGHT		
Drawing Title: PROPOSED WASTE STORAGE PLAN		
Scale: 1:500@A3	Drawing Nr: RJS54_PL_008	
Revision: -	Drawn: RJS	Authorised by: DR
		Date: 21.06.2021