




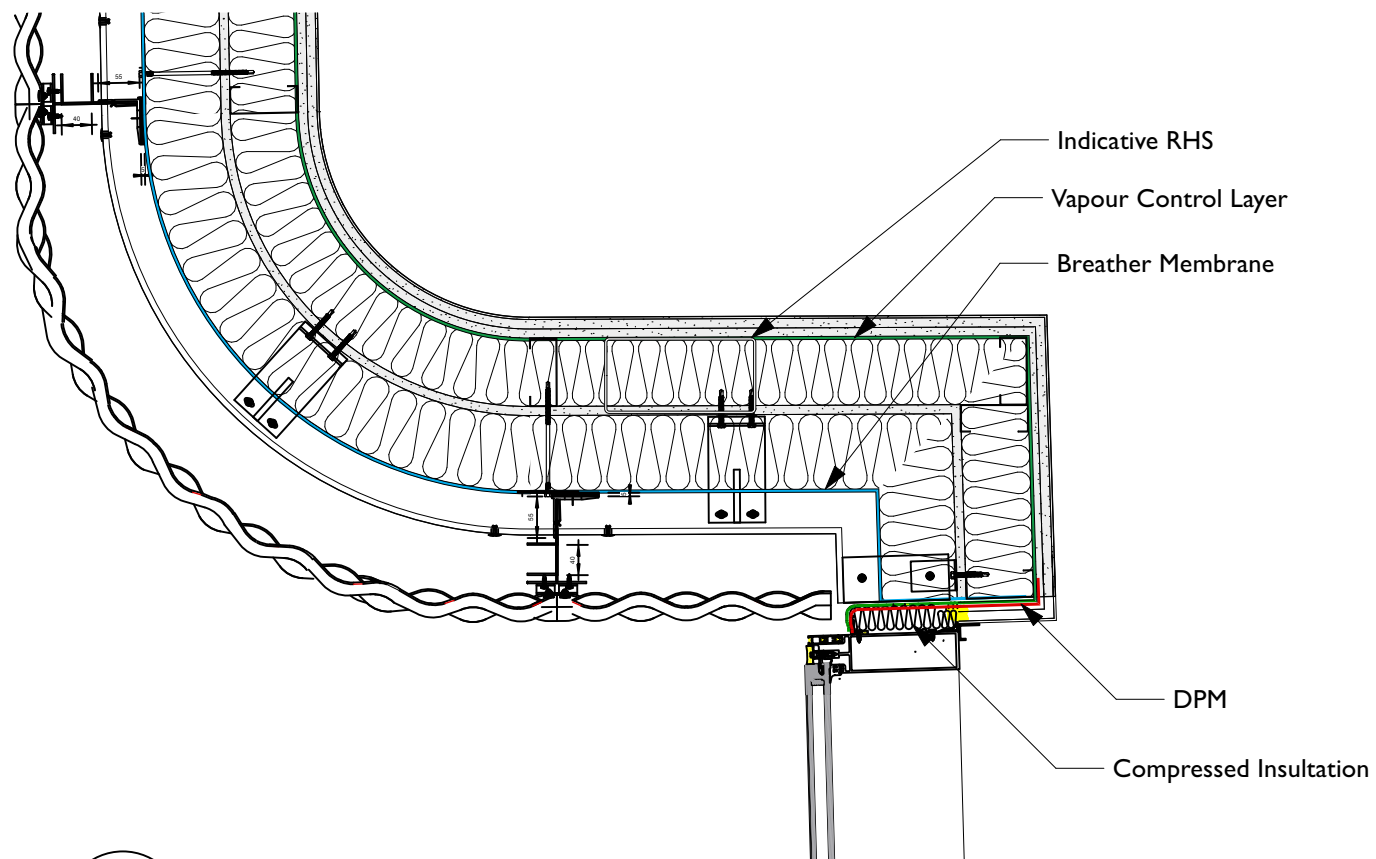



1 4th/5th Floors - Wall A to Curtain Wall Junction
Scale: 1:10

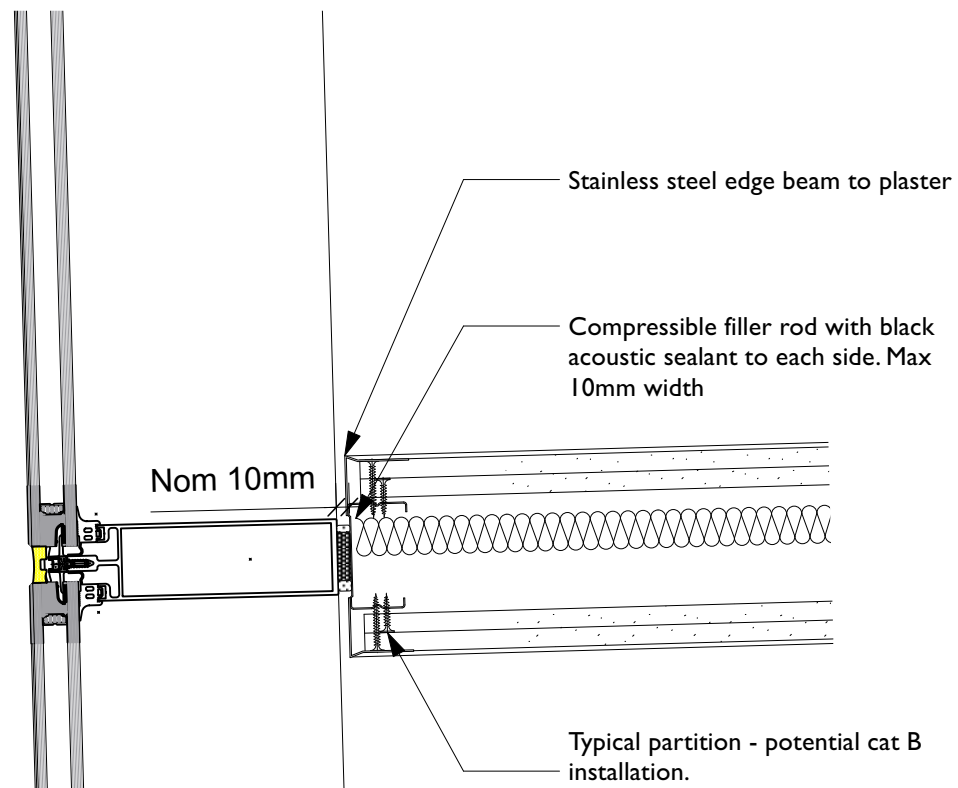

2 Curtain Wall to Cat B Partition
Scale: 1:5

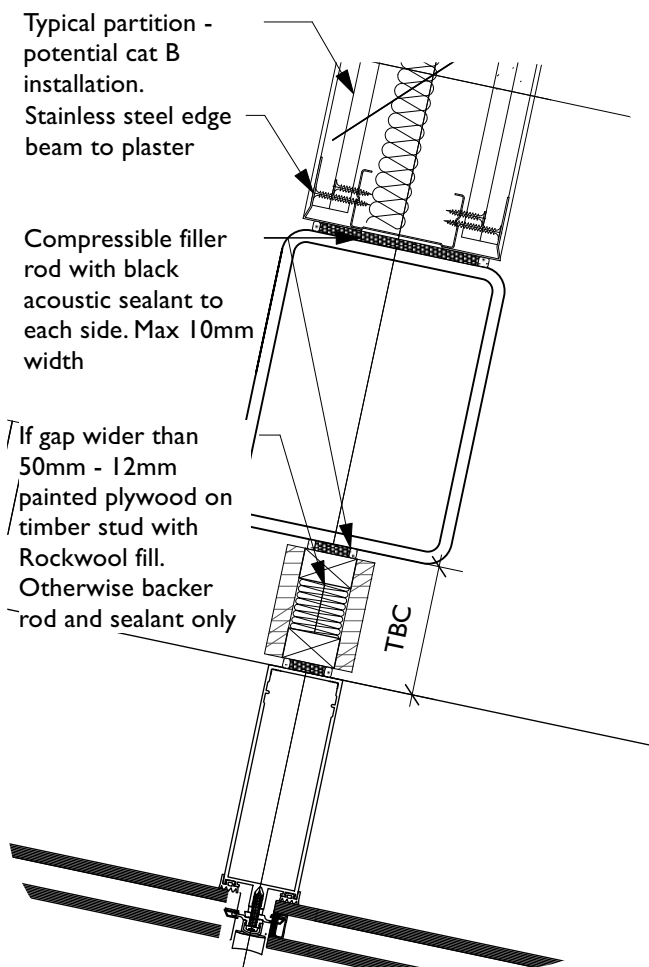

5 Curtain Wall and RHS to Cat B Partition
Scale: 1:5

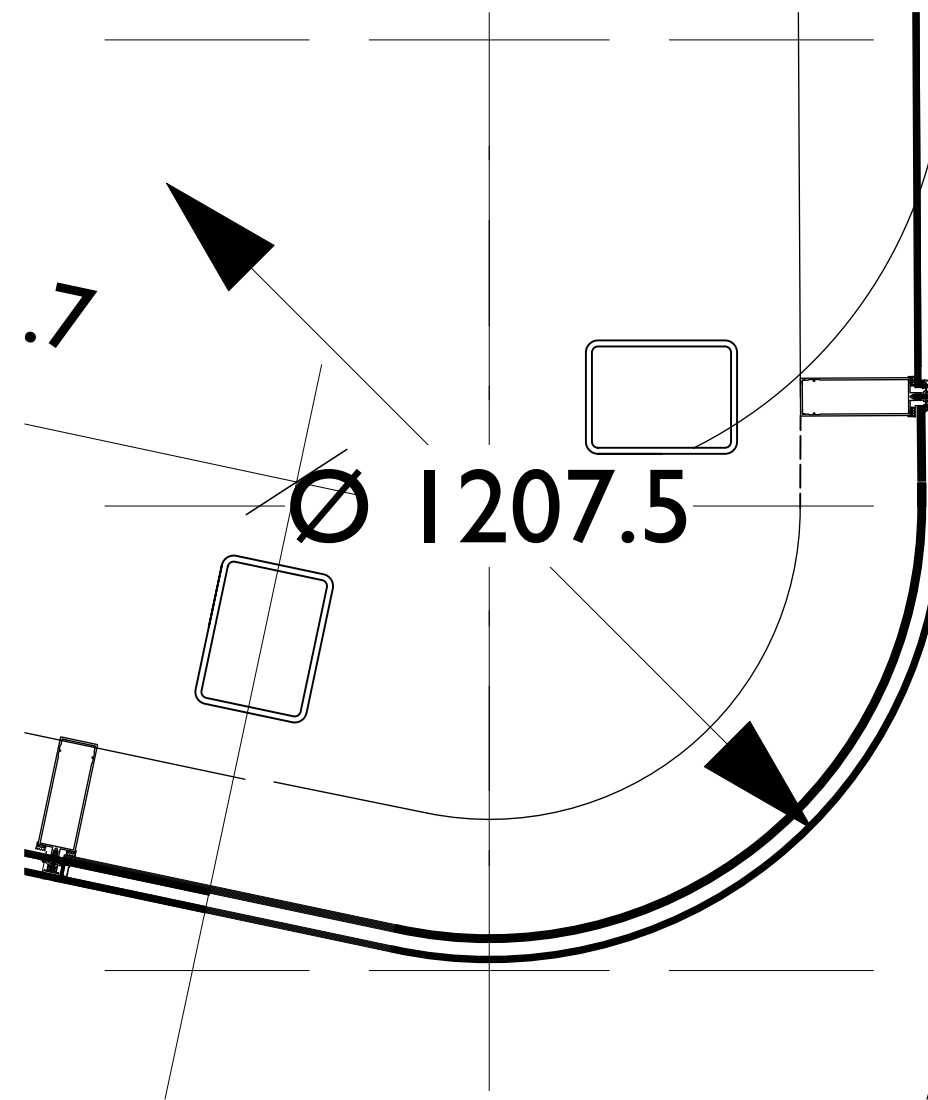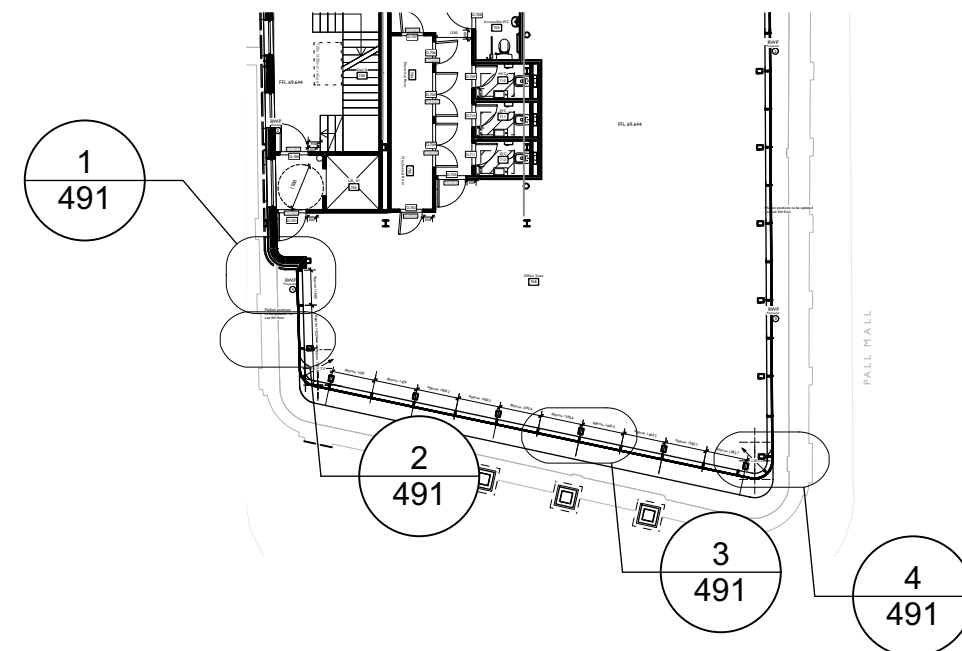

4 T(170) Curved Curtain Wall
Scale: 1:10

Rev Note DRN CHK

Chapel Walks, Manchester

for Investstream Ltd

GA Plan Details - Sheet 2

scheme	I814
dwg no.	T(491)
revision	

scale	1:10 @ A3
date first drawn	May 2021
drawn	BC

SK sketch E existing P proposed T tender C construction FI final issue

www.ateliemb.co.uk
t 0161 236 0051
e architect@ateliemb.co.uk