

0m 1m 2m 3m 4m 5m

VISUAL SCALE 1:100 @ A3



01-P-Elevation

1 : 100




02-P-Elevation

1 : 100



03-P-Elevation

1 : 100

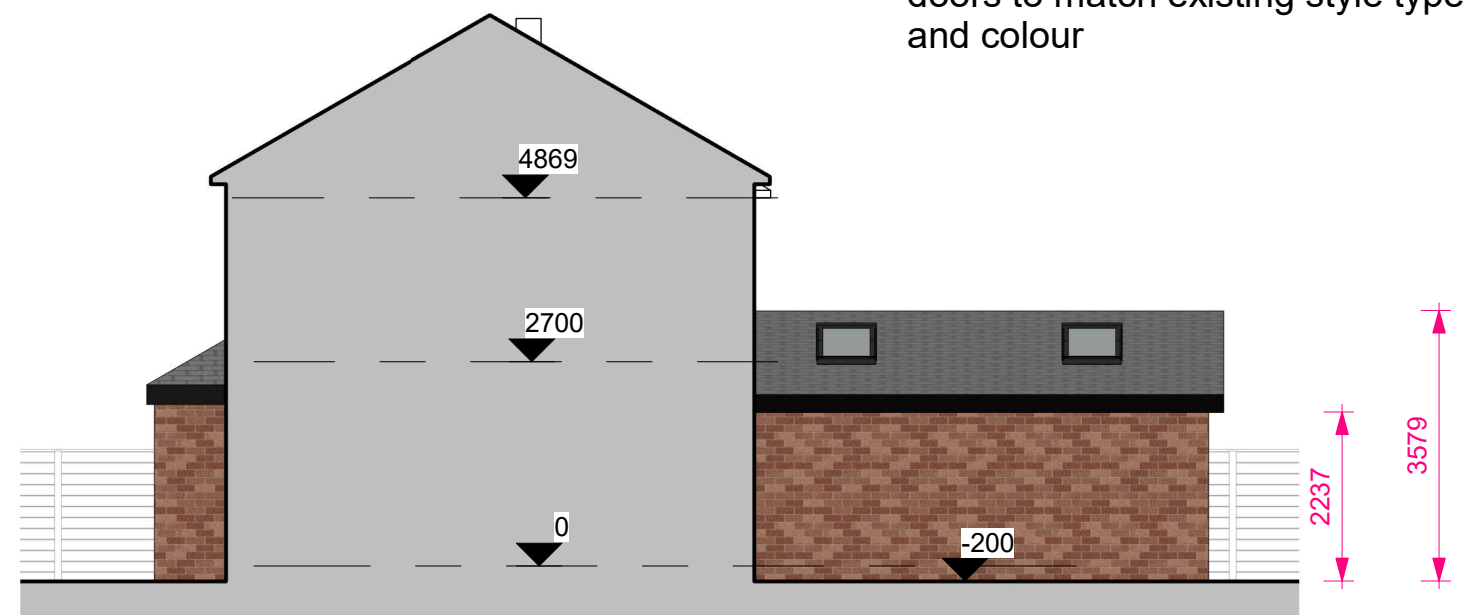

04-P-Elevation

1 : 100

All new wall, roof, windows and doors to match existing style type and colour

COPYRIGHT © ALL RIGHTS RESERVED BY VIKAS ALYAS LTD. DO NOT SCALE FROM DRAWING. DRAWING INDICATES DESIGN INTENT ONLY. REPORT ANY DISCREPANCIES TO CLIENT / VA LTD. NOT TO BE USED FOR CONSTRUCTION UNLESS STATED SO. TO BE READ IN CONJUNCTION WITH OTHER DRAWINGS OR SPECIFICATION WHERE PROVIDED.

No.	Description	Date
P1	Issue to Planning	12.07.2021

PROJECT		ADDRESS		CLIENT			
Single storey rear extension + Porch		23 Hart Rd, Fallowfield, Manchester M14 7LD, UK		Umar Barula			
Tameside MB Council	PURPOSE OF ISSUE Planning	SHEET	Proposed Elevations	Date 06.07.2021	Project number 1116	Scale (@ A3) 1 : 100	
				Drawn by VA	DRAWING NUMBER		REV
				Checked by VA	A104		P1