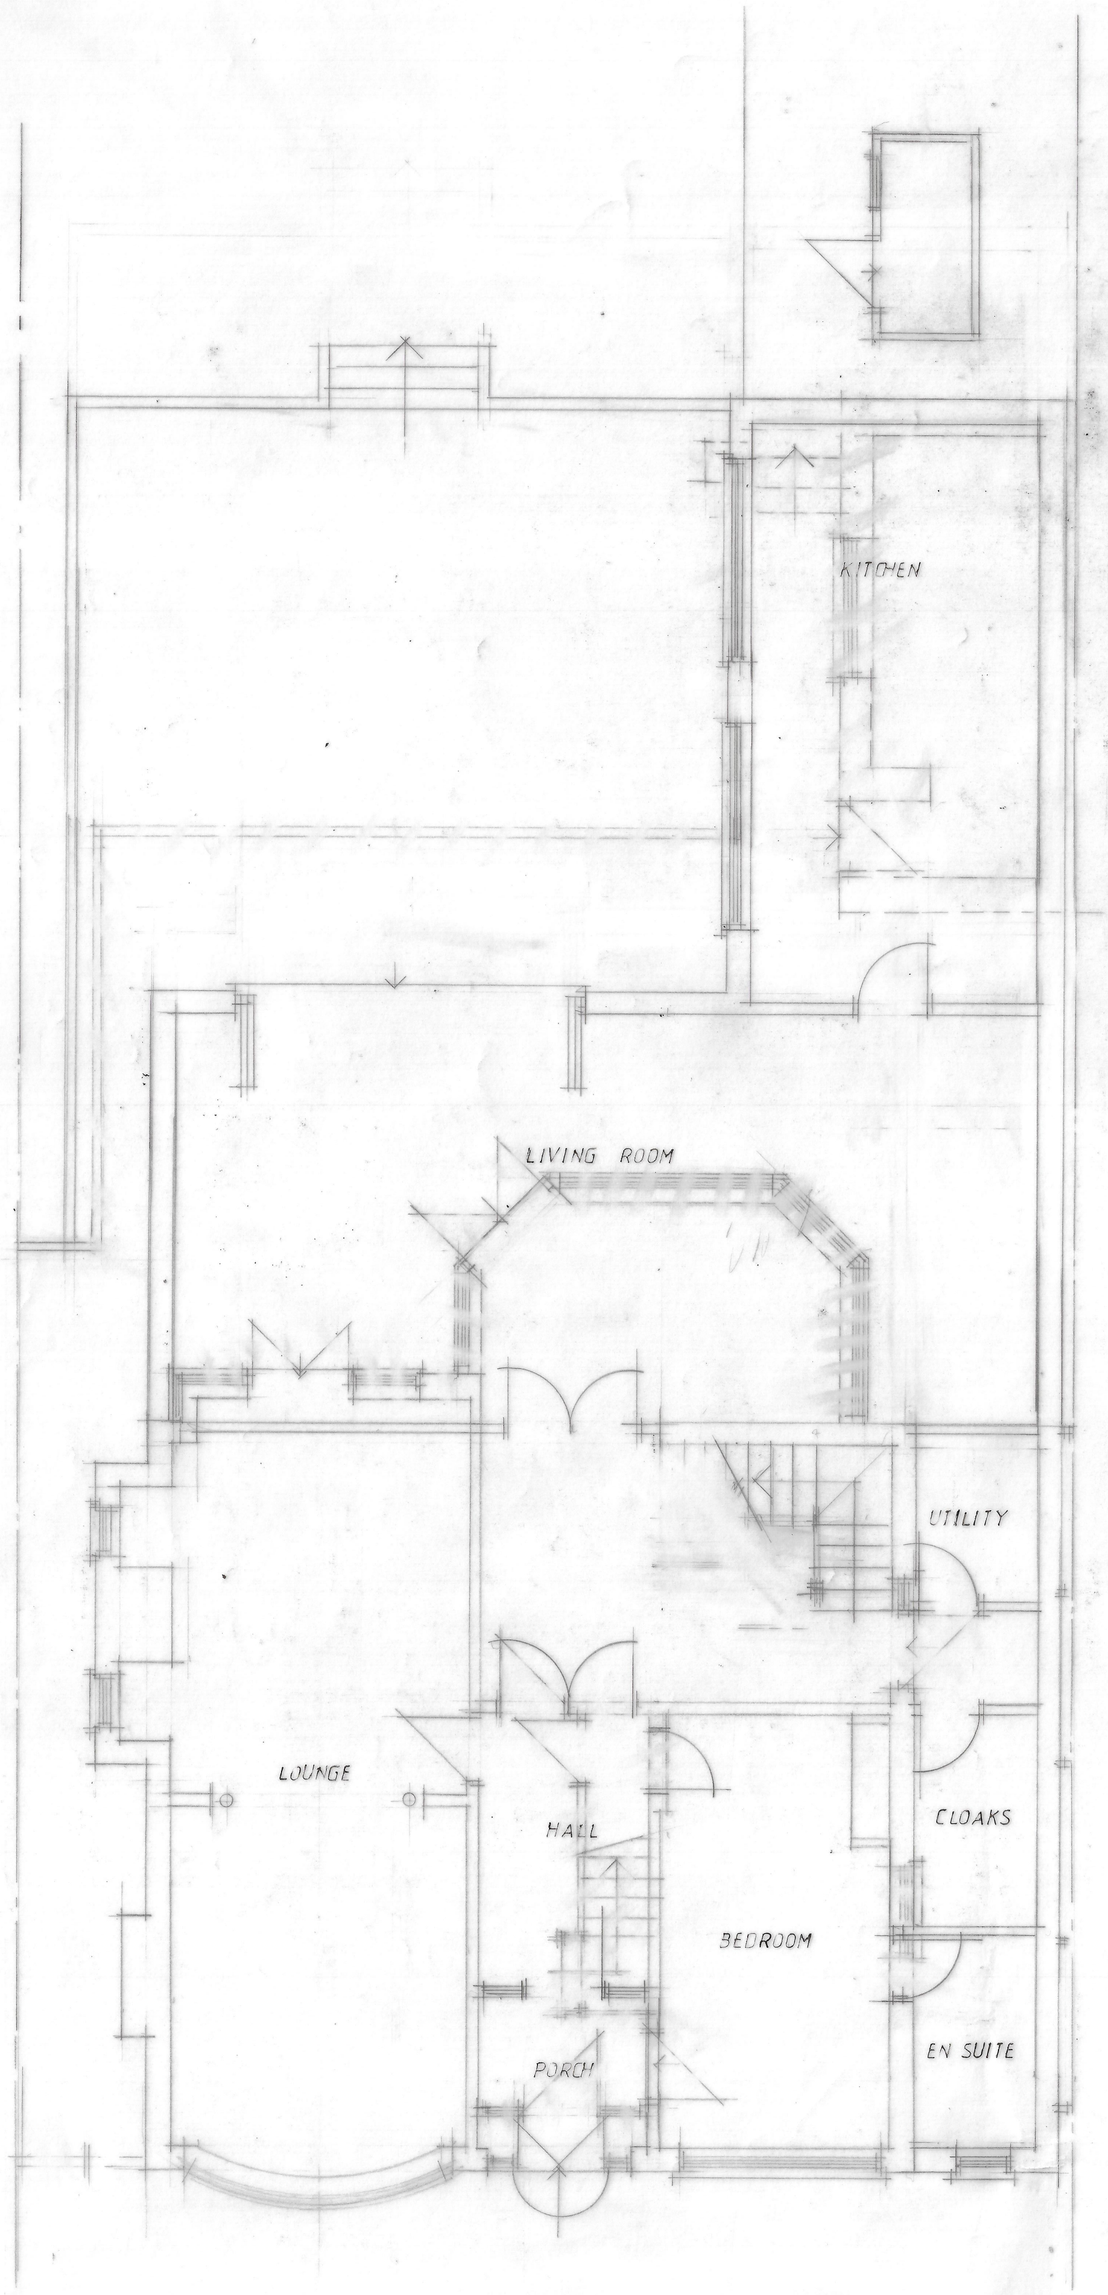

GROUND

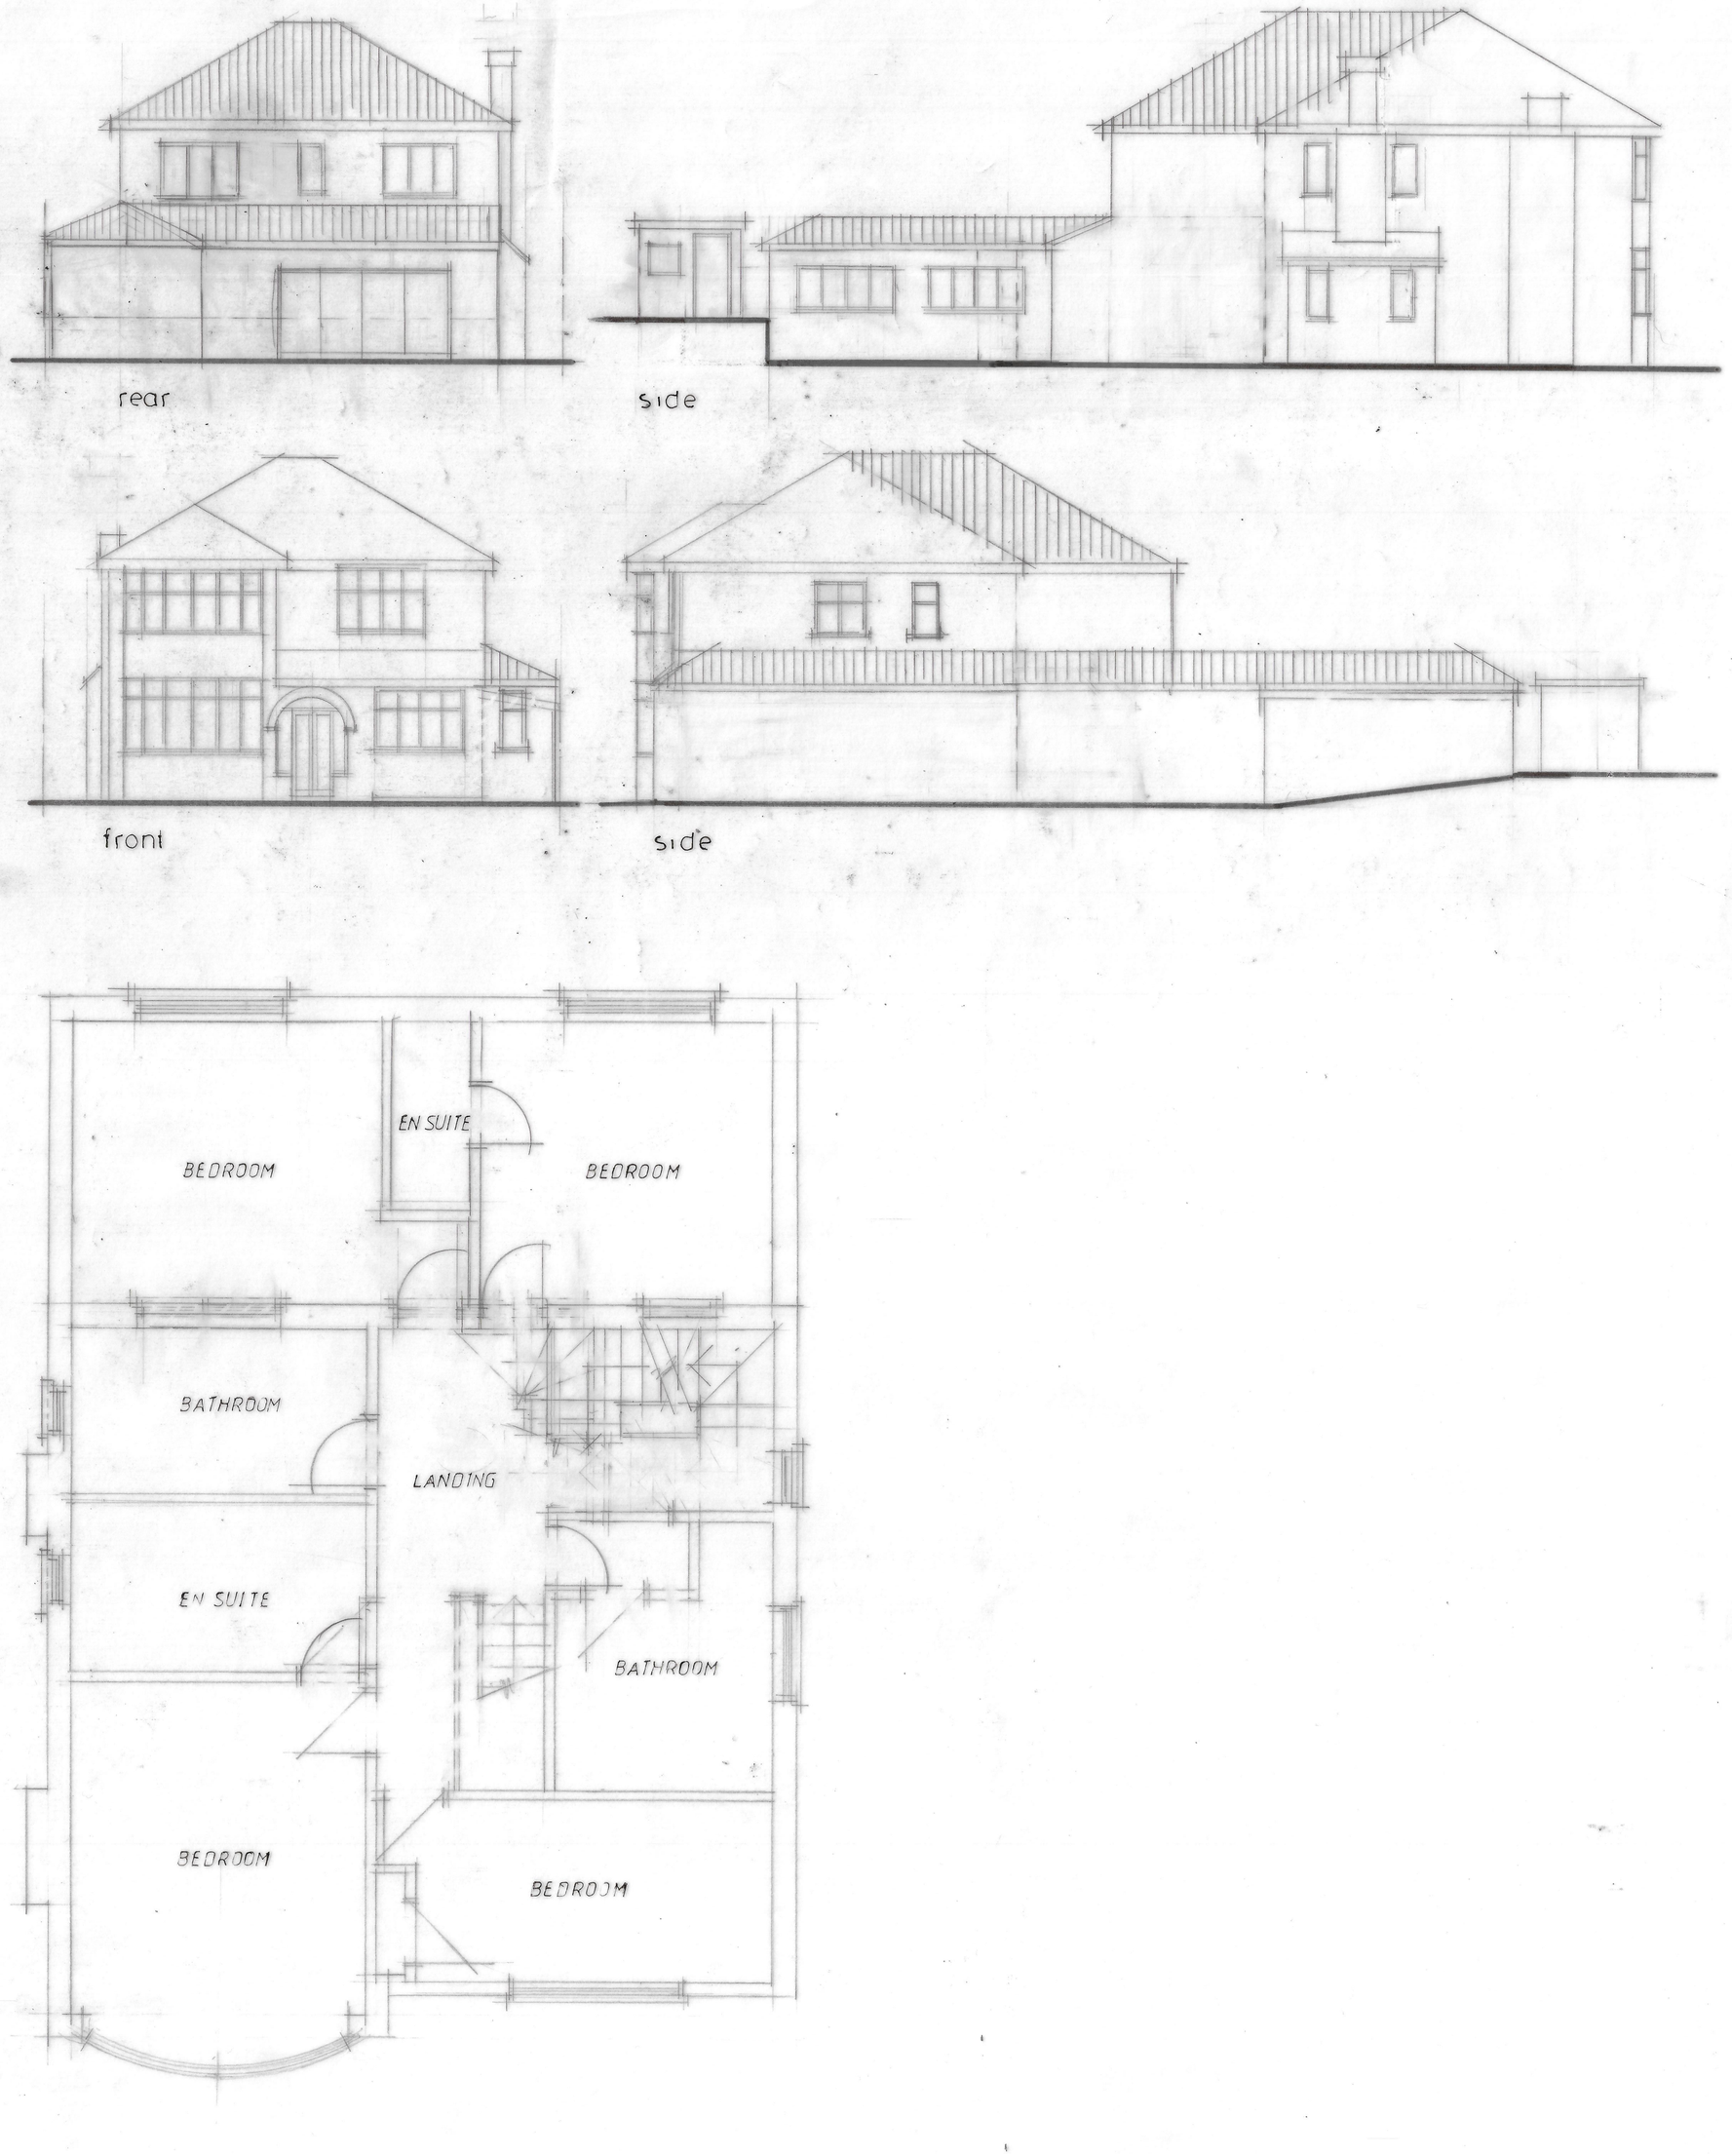

FIRST

CLIENT
MR M ALI
195 VICTORIA AVENUE EAST
BLACKLEY M9 7HW

JOB TITLE
PROPOSED GROUND FLOOR SIDE
ONE & TWO STOREY REAR
EXTENSIONS

DRG. TITLE
PLANS AND ELEVATIONS
AS PROPOSED

HOLBOROW ORMESHER + Limited
architectural & interior design
Station House
Adams Hill
Knutsford
Cheshire WA16 6DN
telephone : 01565 652275
fax : 01565 750501

ISSUE	ORIGINAL	1	2	3	4	5	6	7
REVISION		A	B					
DATE		Jul 21	Jul 21					
DRAWN		RMO	RMO					
CHECKED								
APPROVED								

SCALE 1:50 & 1:100 at A1

DRAWING NUMBER 2159/21/02 KB

M 512650 R