
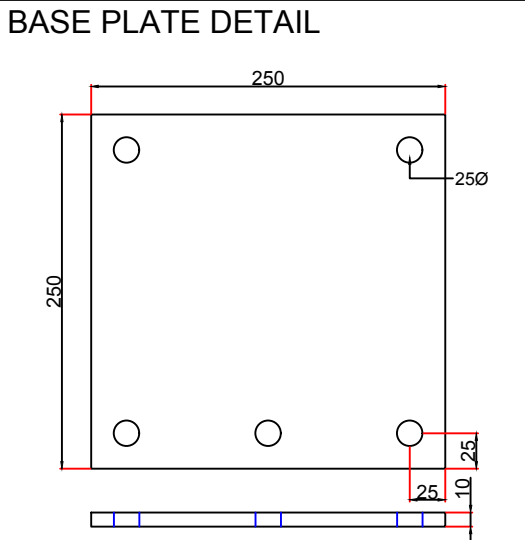
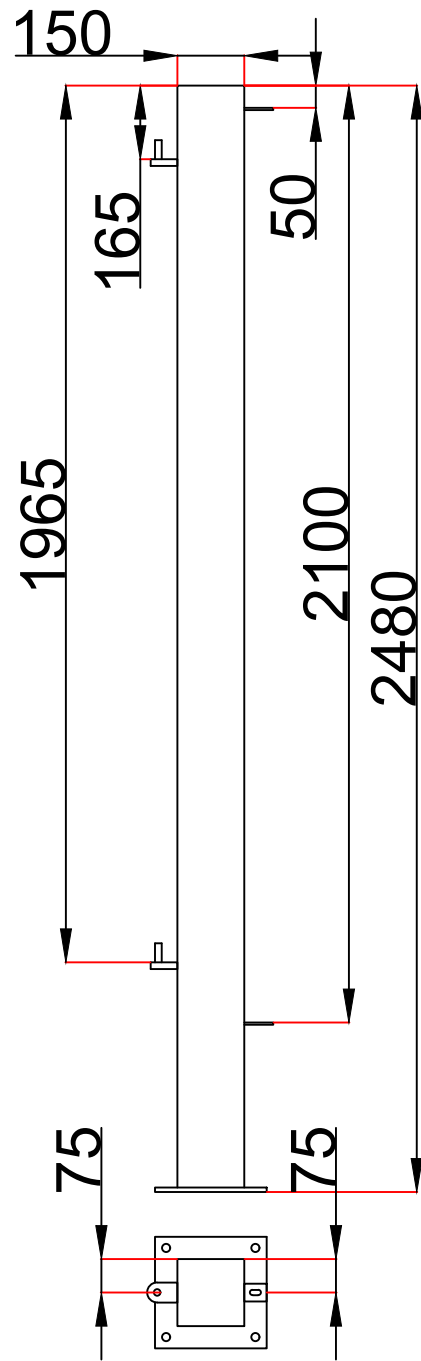


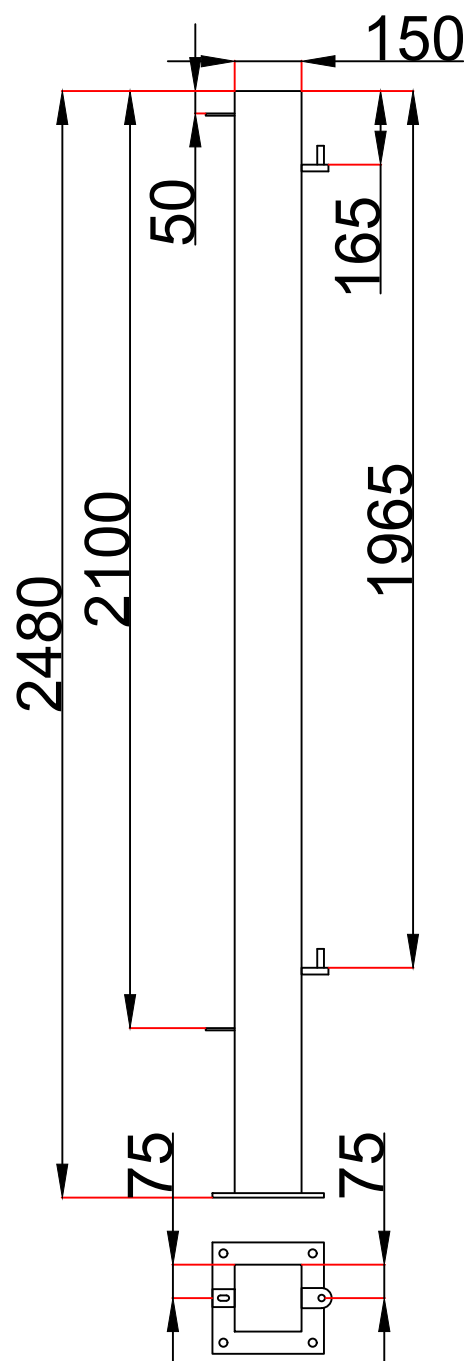

DISCLAIMER :-

IT IS THE CLIENT'S RESPONSIBILITY TO ENSURE THE DETAILS ON THE APPROVED DRAWINGS ARE DIMENSIONALLY AND AESTHETICALLY CORRECT FOR THE INTENDED INSTALLATION. WITH IMMEDIATE EFFECT.

APPROVED :-

DATE :-

REV.	DATE	DESCRIPTION	BY
------	------	-------------	----

REVISIONS

DRAWN	DATE	CHKD	DATE	SCALE
-------	------	------	------	-------

ST	21/01/21			
----	----------	--	--	--

CLIENT:- WALLBANK -

PROJECT:- ARTEZ

TITLE:-
2.1X4.766M D/L GATE
X 1No.






FINISH: GALV + PPC 9005



Wallbank Fencing Ltd.,
School House Farm, 456 Chester Road, Woodford, Cheshire, United Kingdom, SK7 1QS
Tel +44 (0)161 439 0908

contract no.

DRG. No.	FEN2067	REV.
-------------	---------	------

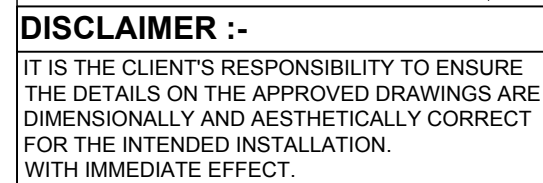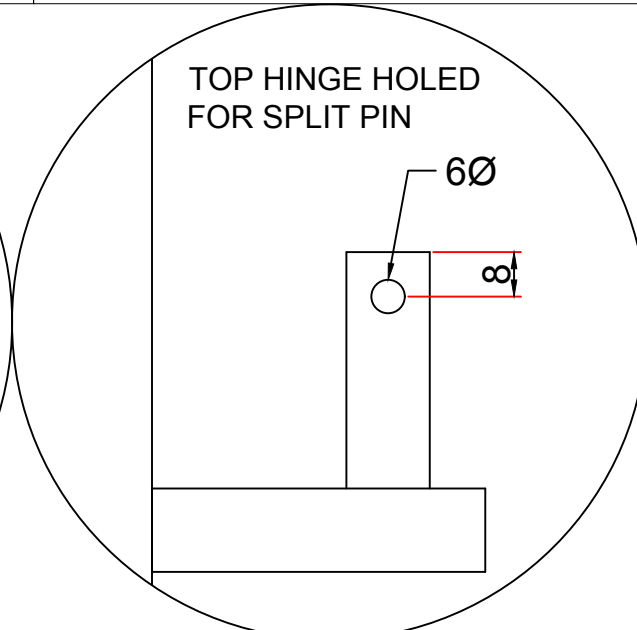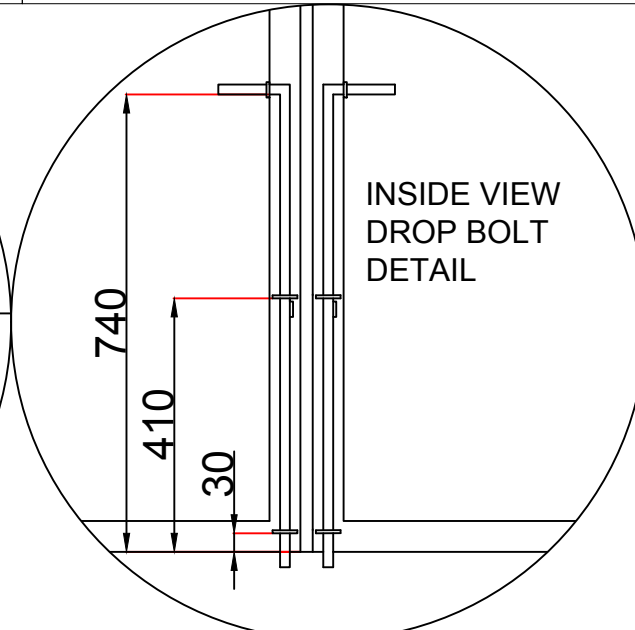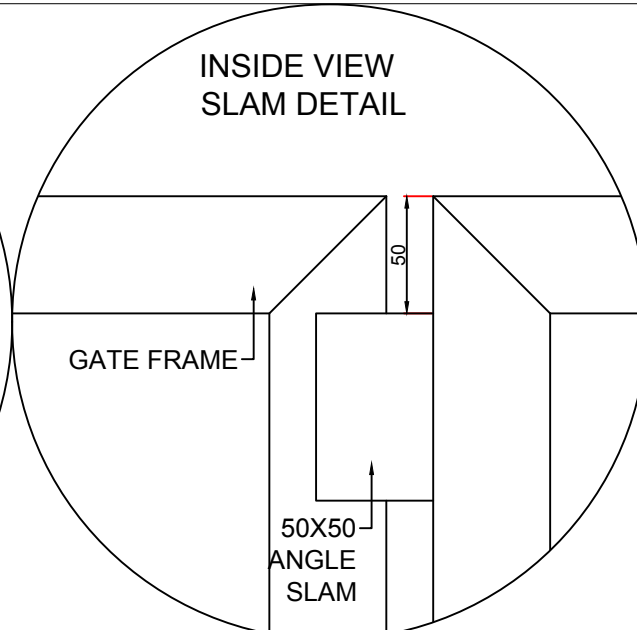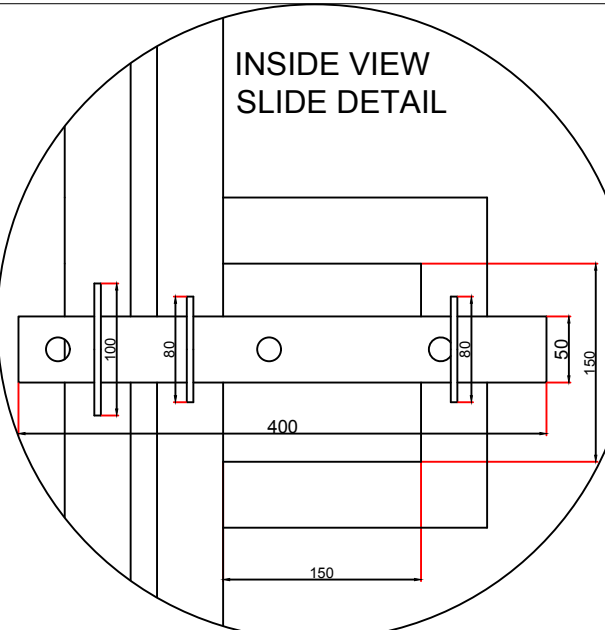

DATE :-

REVISIONS

ST	21/01/21			
----	----------	--	--	--


PROJECT:- ARTEZ

TITLE:-
2.1X4.3CCM D/I GATE



FINISH: GALV + PRC 9005




DRG. No.	FEN2067	REV.
-------------	---------	------

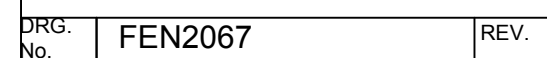


PANELS
- 4No.

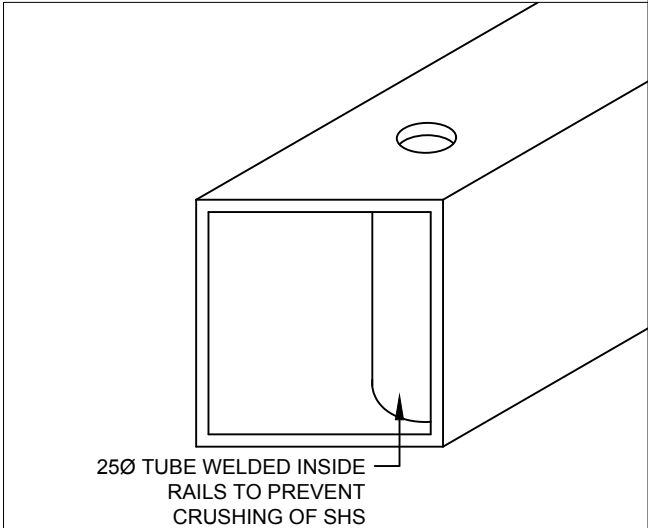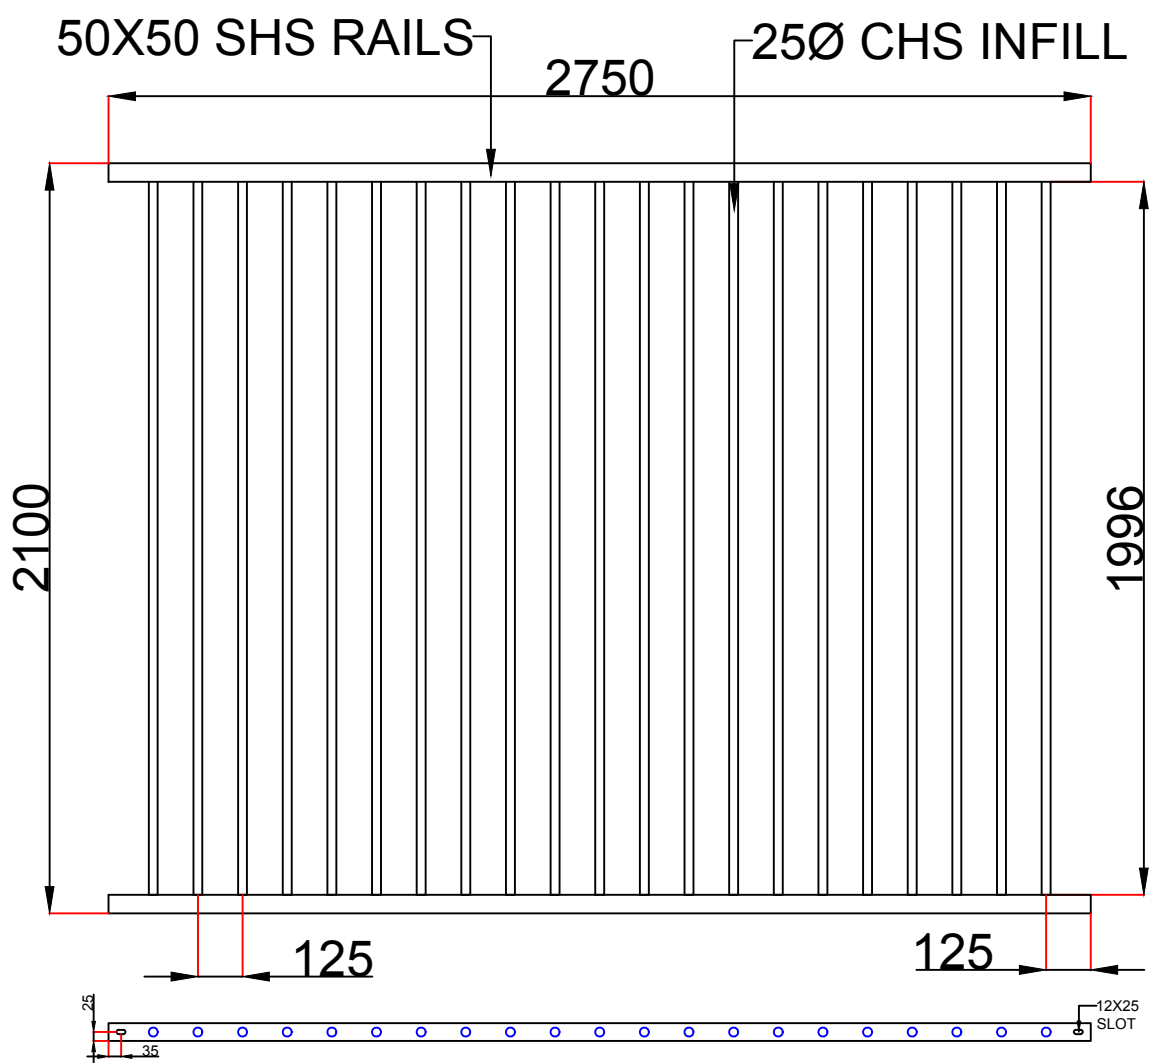


INTER POSTS
- 2No.

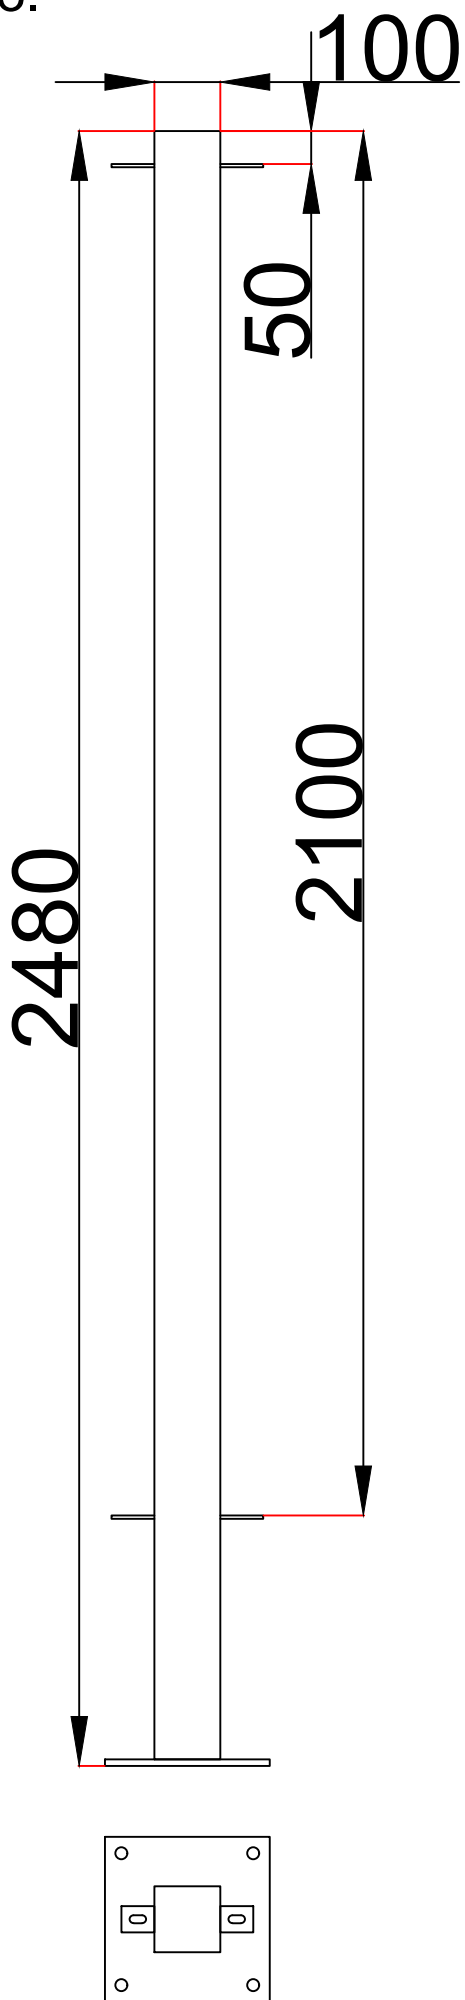


END POSTS
- 2No.

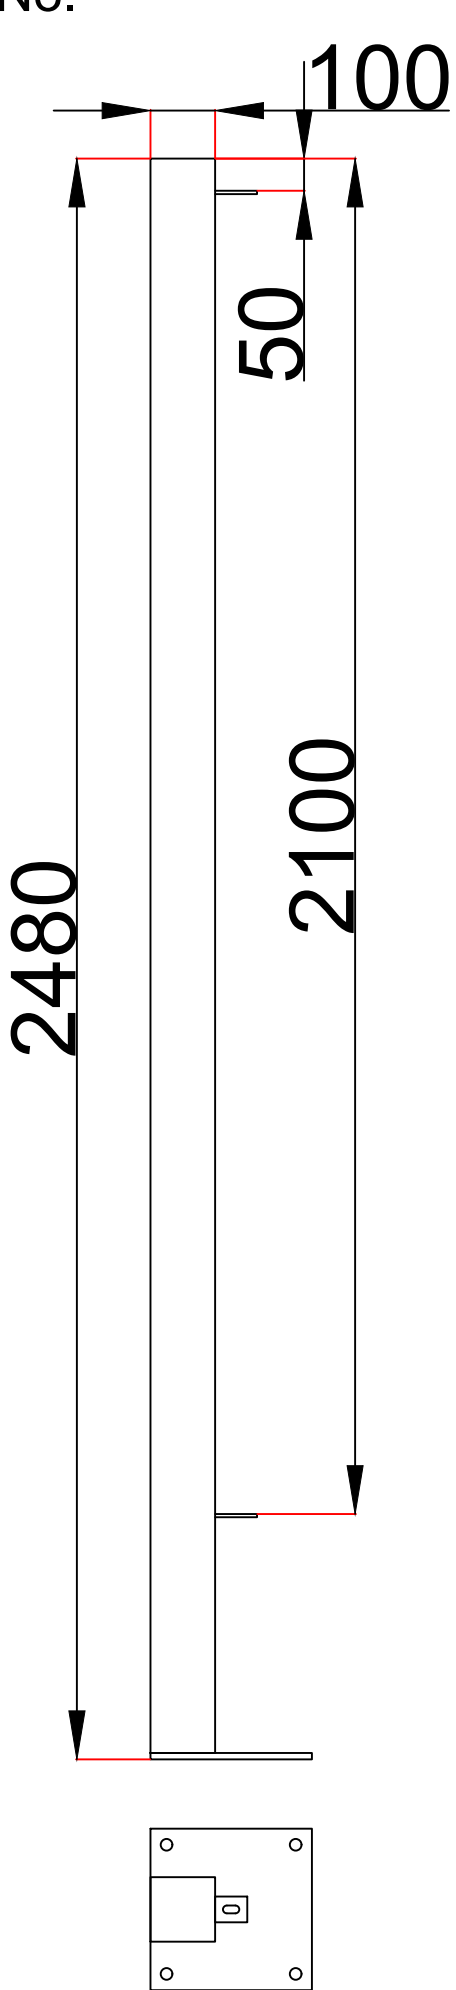

END POST BASE PLATE DETAIL
- 2No.

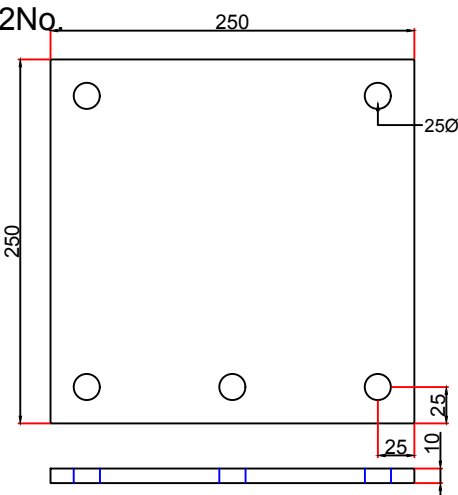

INTER POST BASE PLATE
DETAIL - 2No.

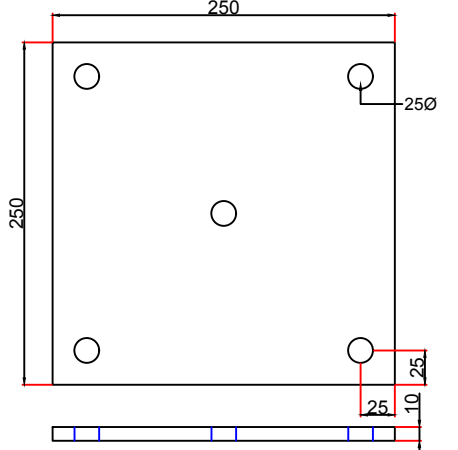

DISCLAIMER :-
IT IS THE CLIENT'S RESPONSIBILITY TO ENSURE THE DETAILS ON THE APPROVED DRAWINGS ARE DIMENSIONALLY AND AESTHETICALLY CORRECT FOR THE INTENDED INSTALLATION. WITH IMMEDIATE EFFECT.

APPROVED :-

DATE :-

REV.	DATE	DESCRIPTION	BY
------	------	-------------	----

REVISIONS

DRAWN	DATE	CHKD	DATE	SCALE
ST	21/01/21			

CLIENT:- WALLBANK -

PROJECT:- ARTEZ

TITLE:-
2.1M HIGH TUBE INFILL PANELS

FINISH: GALV + PPC 9005



Wallbank Fencing Ltd.,
School House Farm, 456 Chester Road, Woodford, Cheshire, United Kingdom, SK7 1QS
Tel +44 (0)161 439 0908

contract no.

DRG. No.	FEN2067	REV.
----------	---------	------