



2 HARDMAN STREET



PLANNING APPLICATION FOR ENTRANCE REFURBISHMENT -
EXISTING & PROPOSED BUILDING CROSS-SECTION & LIGHTBOX FIXING DETAILS

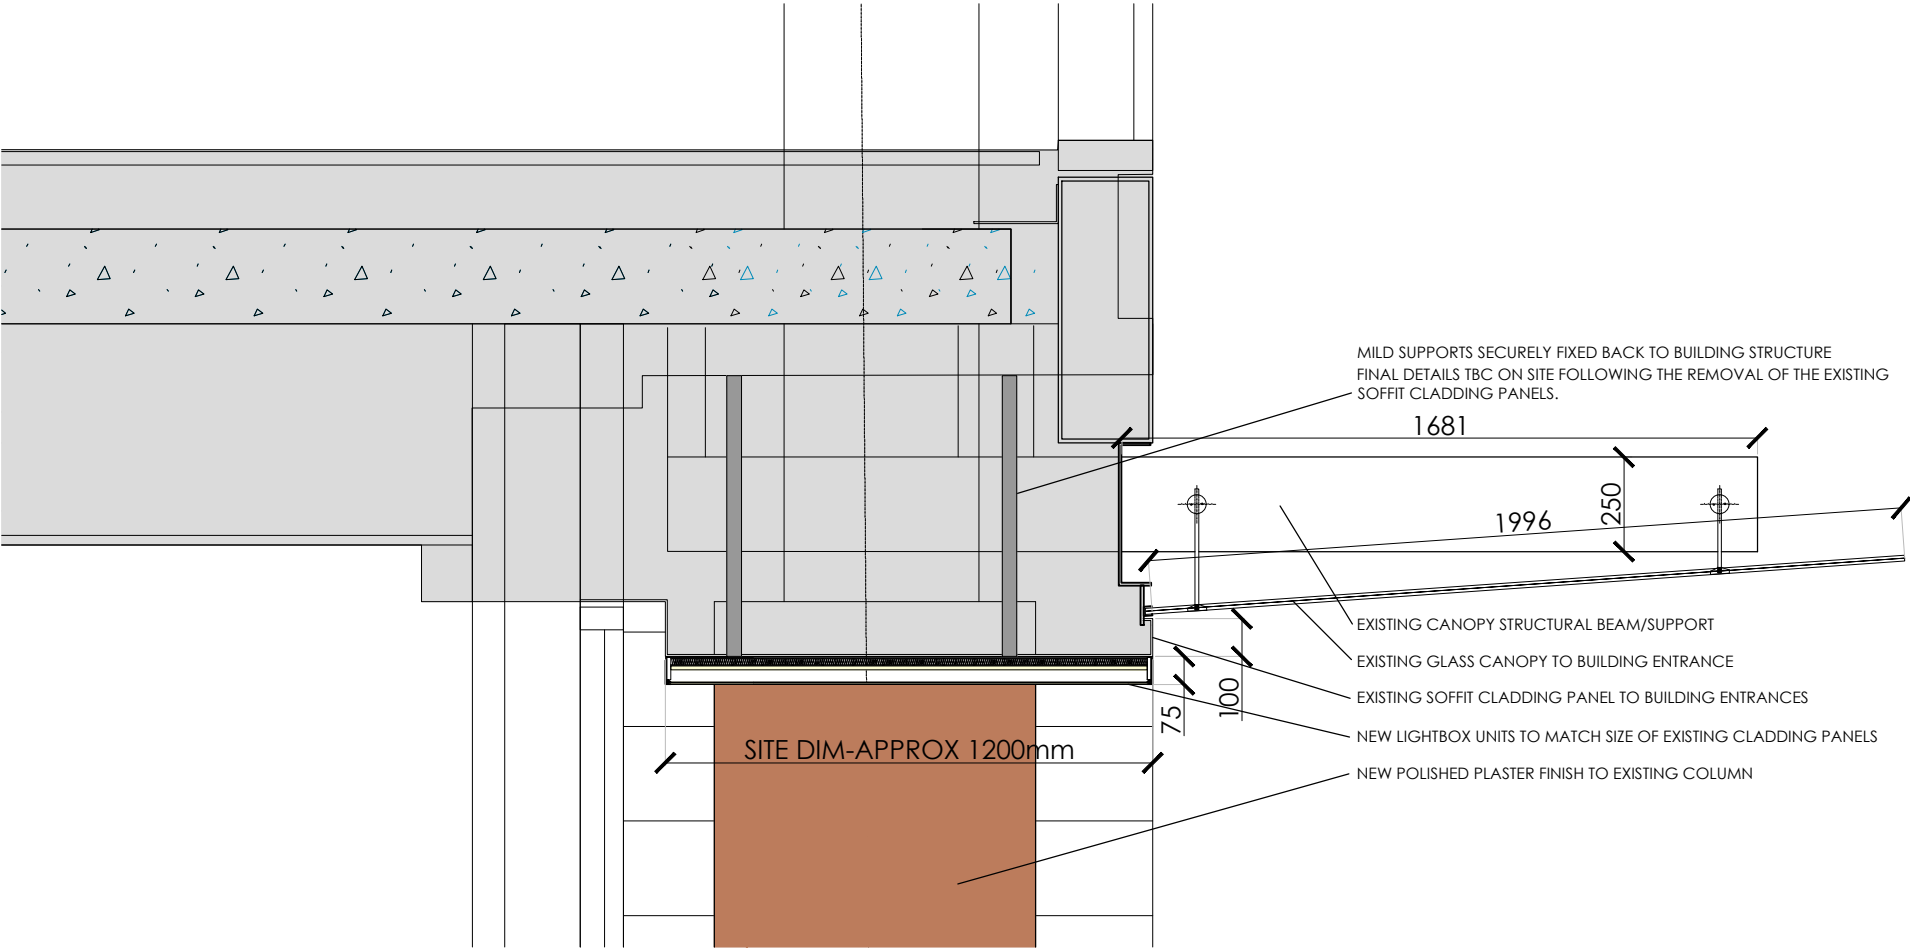

PROPOSED ANNOTATED CROSS-SECTION THROUGH BUILDING & NEW LIGHTBOX
SCALE 1:10

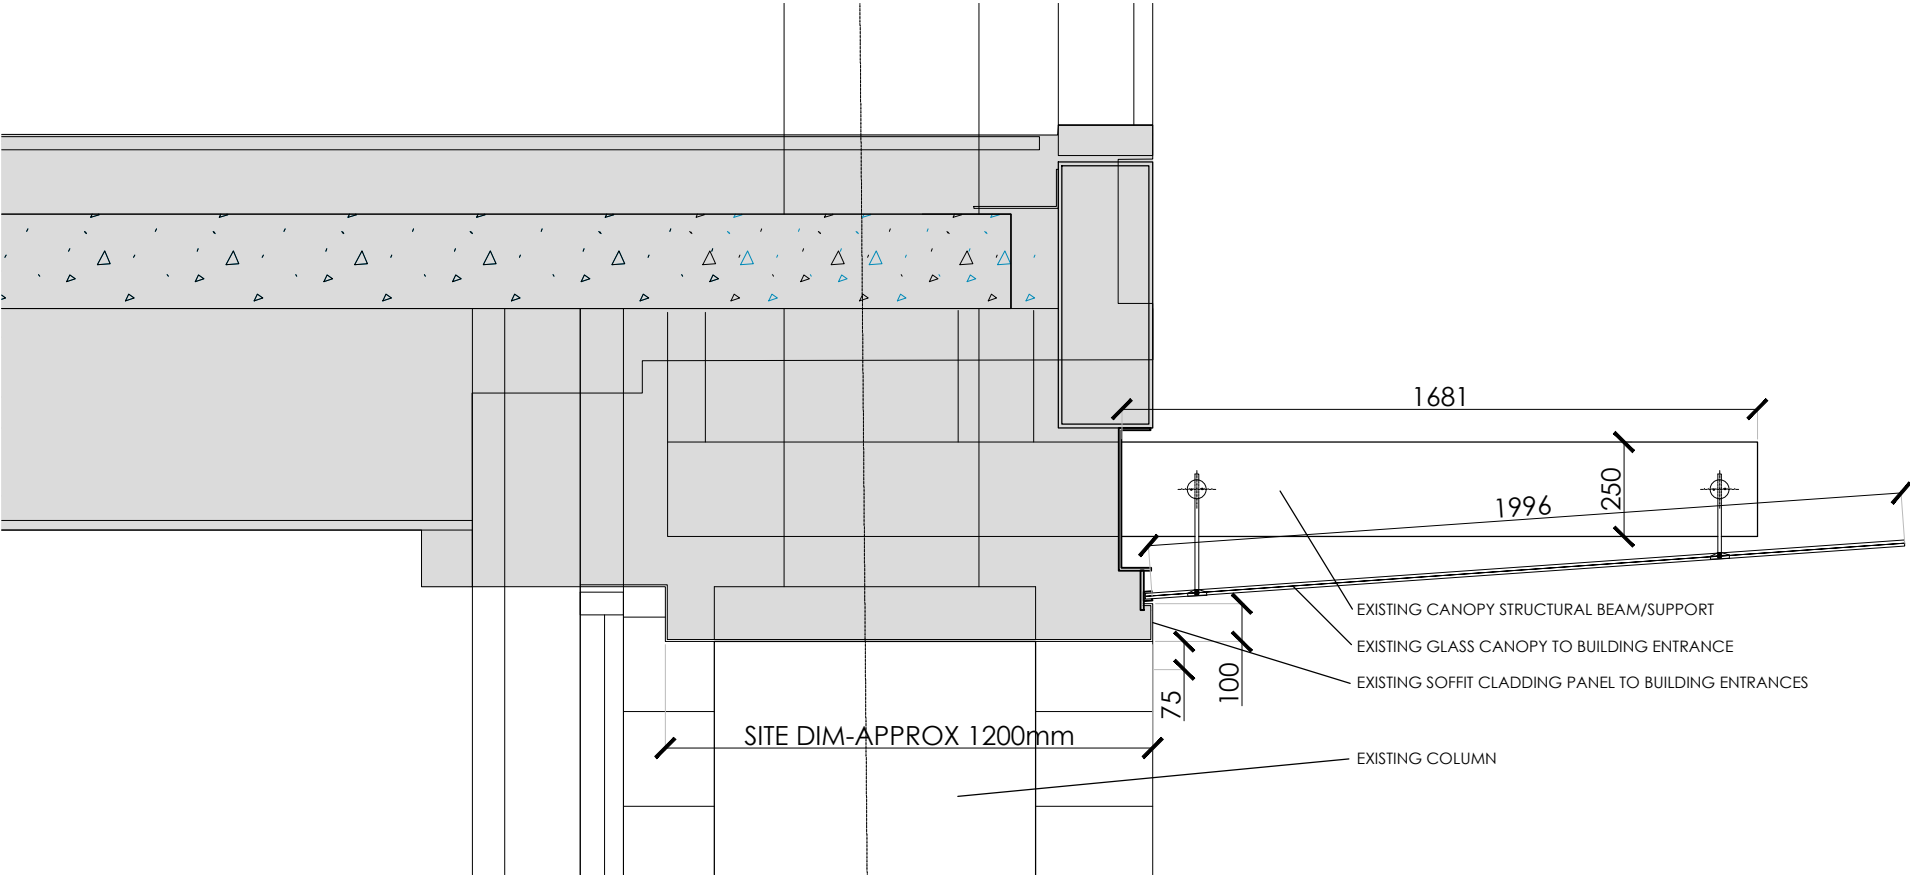

EXISTING CROSS-SECTION THROUGH BUILDING - SCALE 1:10

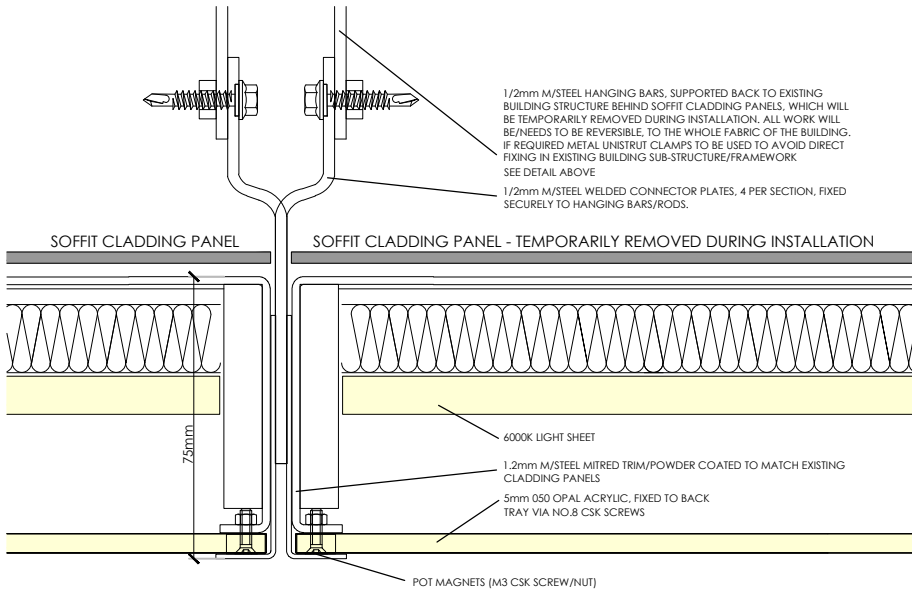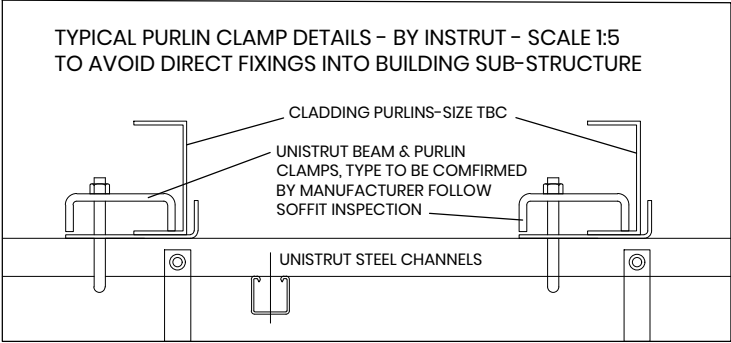

PROPOSED MILD STEEL FIXINGS TO SECURELY HOLD THE LIGHT PANELS IN PLACE - SCALE 1:1

Rev	Date	Description	Initials
A	25.06.21	Planning Validation requirements	PB

PLANNING

Client:	HANSA INVEST
Project:	CAT A REFURBISHMENT PLANNING APPLICATION
Address:	2 HARDMAN STREET MANCHESTER, M3 3HF
Drawing Title:	ENTRANCE REFURBISHMENT BUILDING SECTIONS & LIGHTBOX FIXING DETAILS
Date:	24.06.2021
Project Number:	1198
Scale:	VARIOUS@A1
Drawn by:	PB
Drawing Number:	1198-PL-PR-04A

This drawing is the property of bluesky Design and must not be copied or otherwise reproduced. All dimensions must be checked on site before commencing work. This drawing was produced using AutoCAD 2019.

bluesky Design
INTERIORS LIMITED
Studio 1, 149 High Street, Boston Spa, Leeds LS23 6BH
Tel: 01937 845 399 www.blueskydesigninteriors.co.uk