




ALL DIMENSIONS AND DETAILS PRELIMINARY
SUBJECT TO CONFIRMATION OF VORTEX FLOW
CONTROL DEVICE MANUFACTURERS DETAILED
DIMENSIONS AND REQUIREMENTS

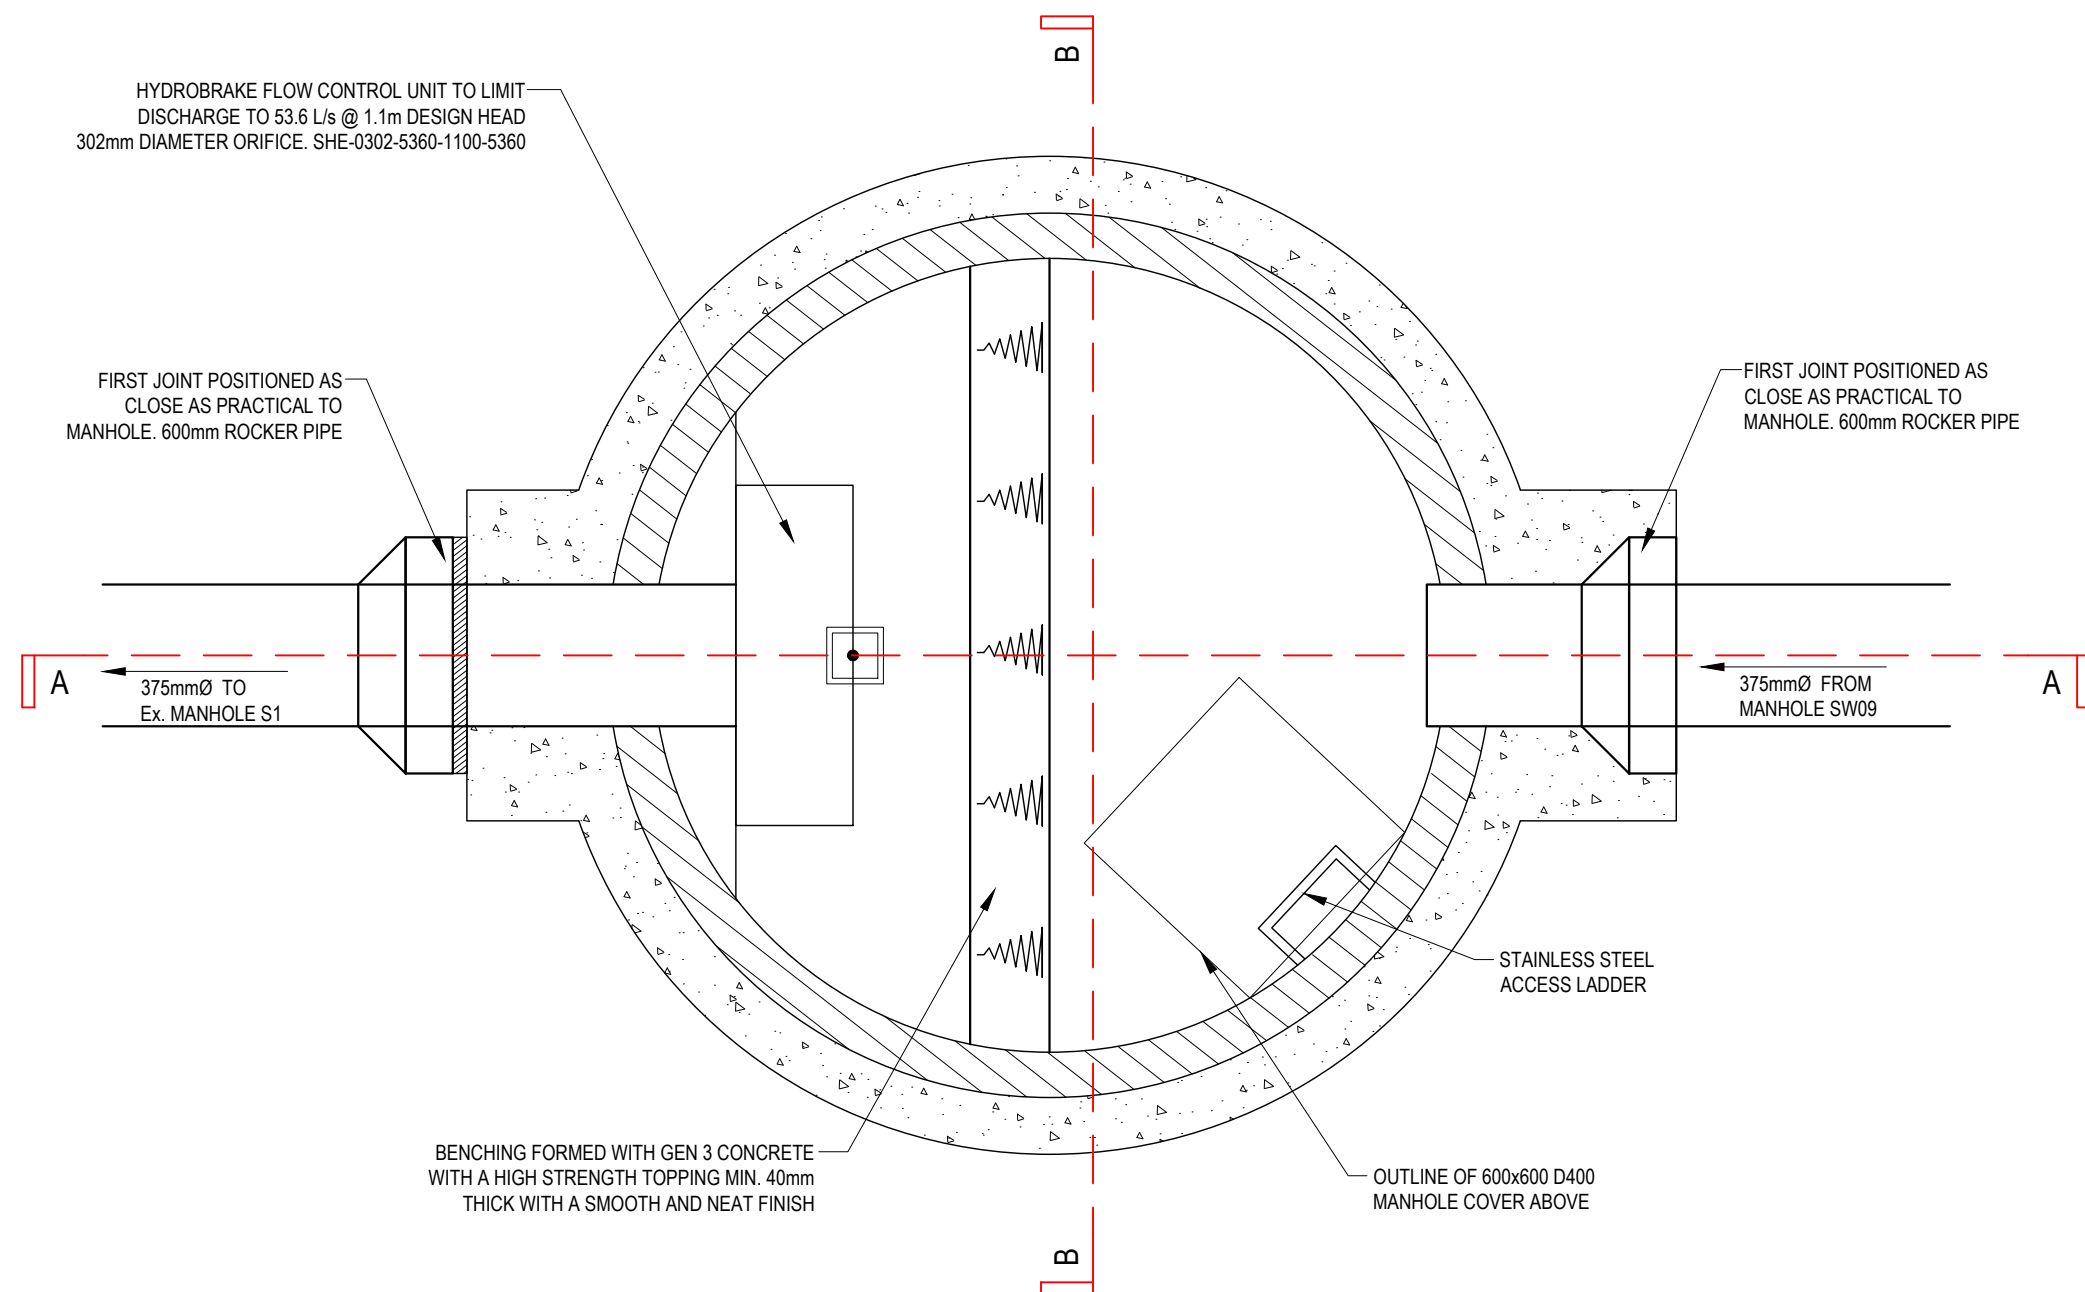


FLOW CONTROL CHAMBER
PLAN

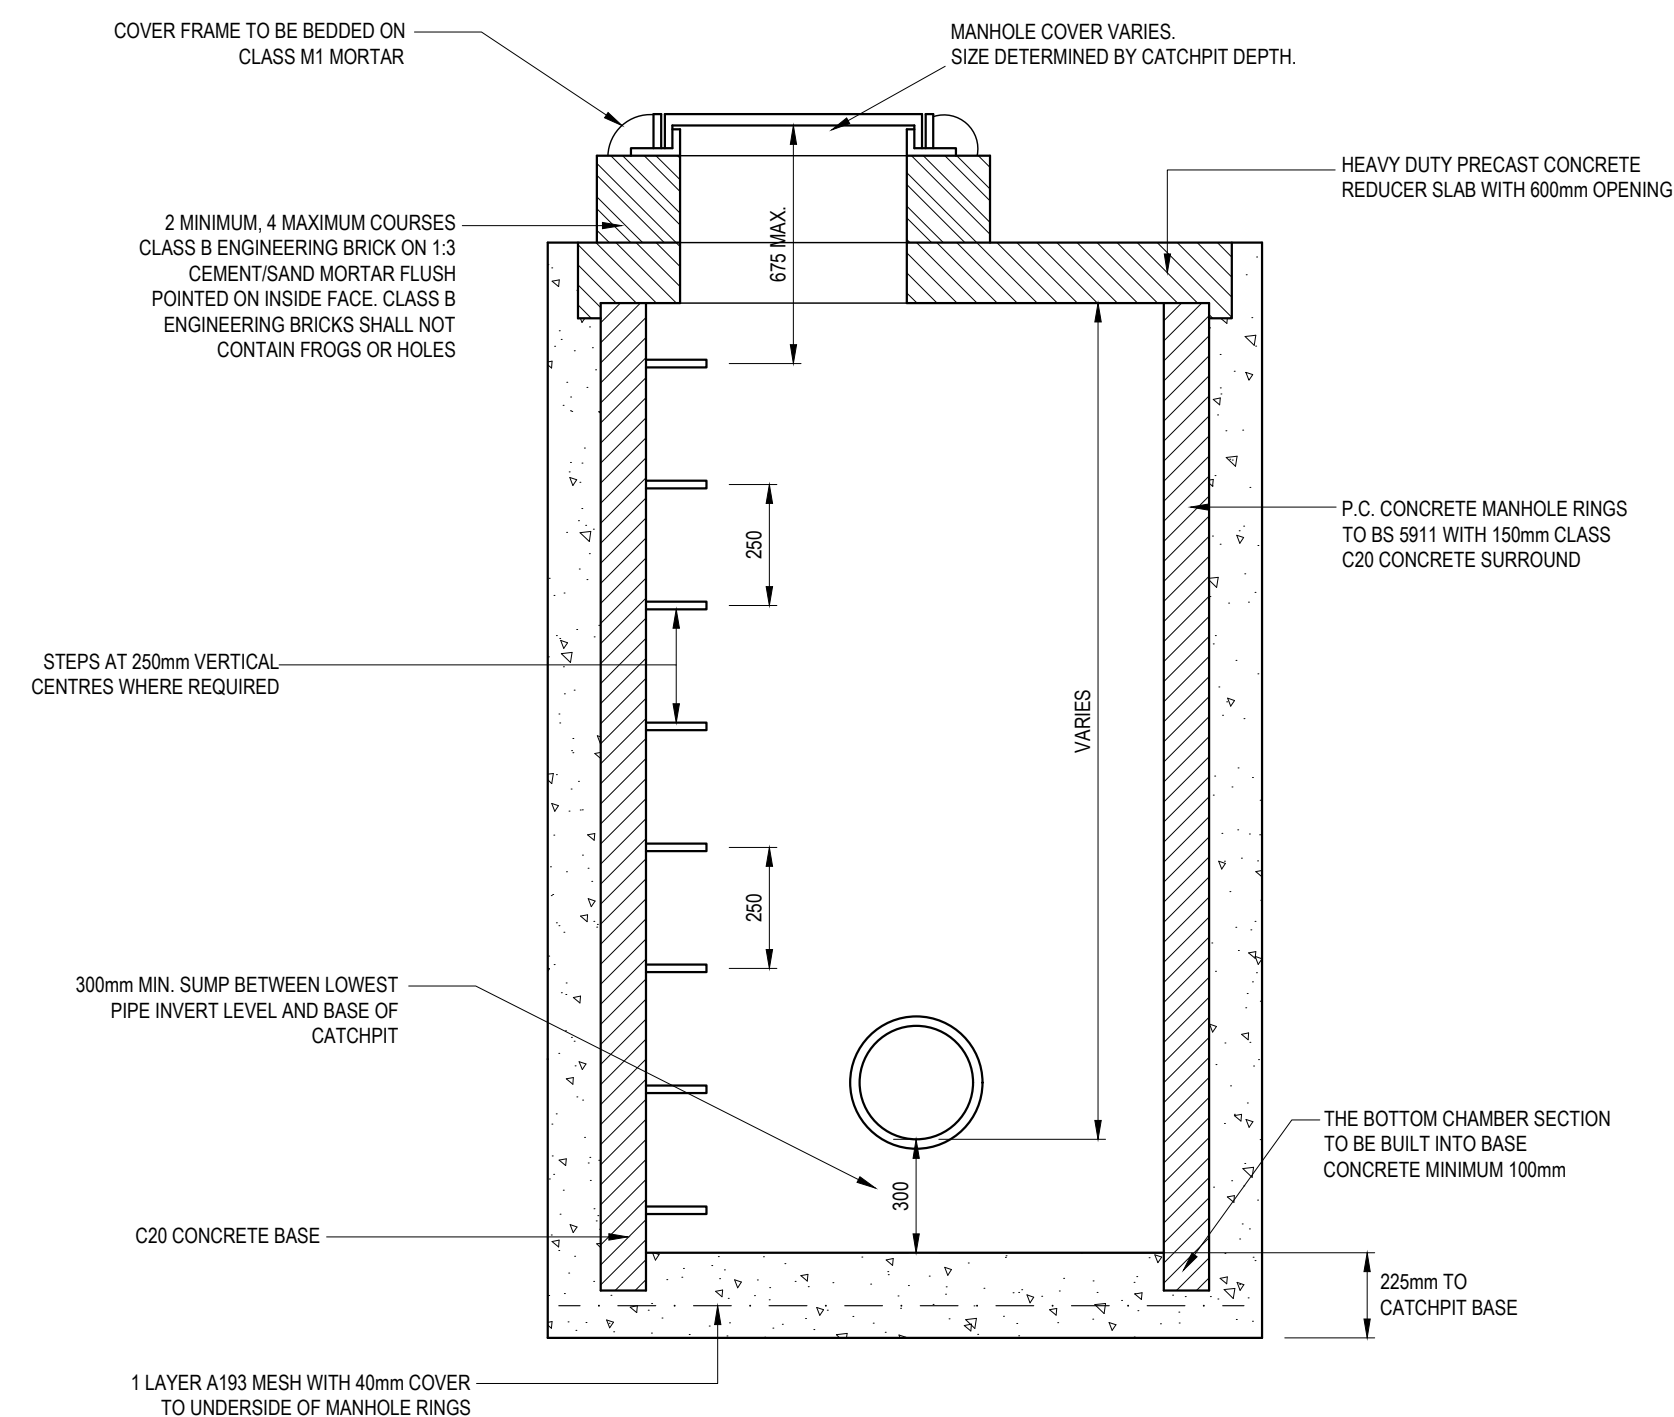

TYPICAL CATCHPIT DETAIL

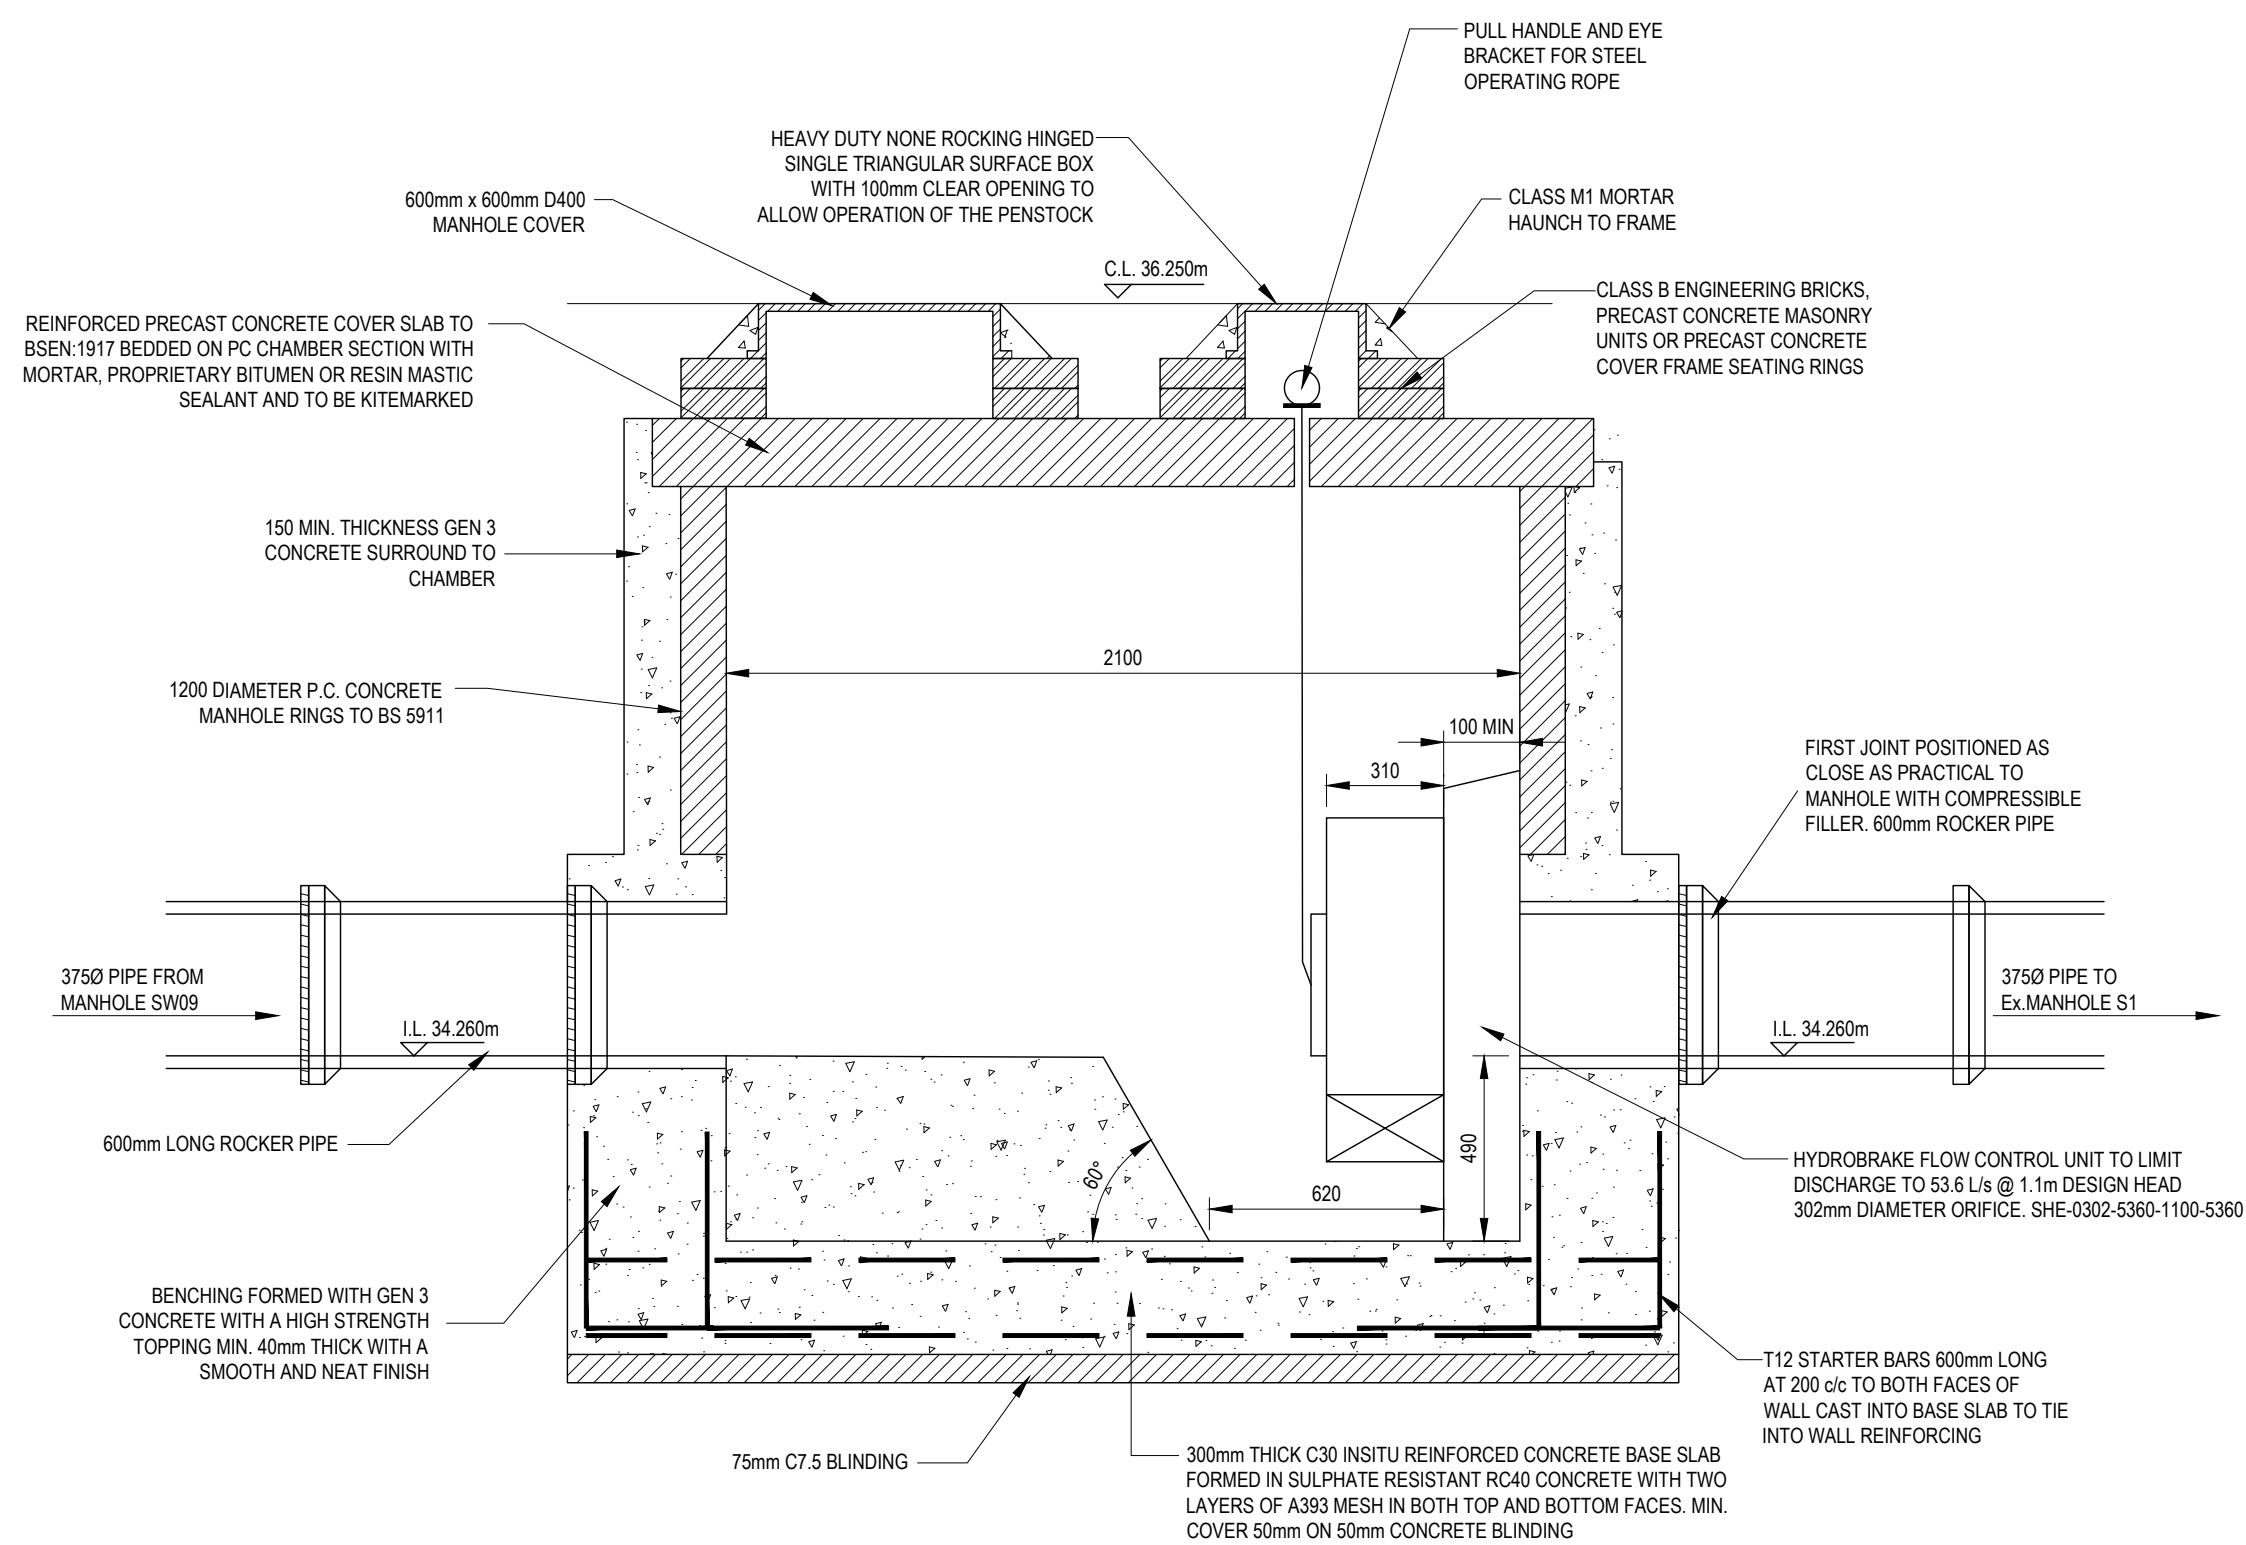

FLOW CONTROL CHAMBER
SECTION A-A

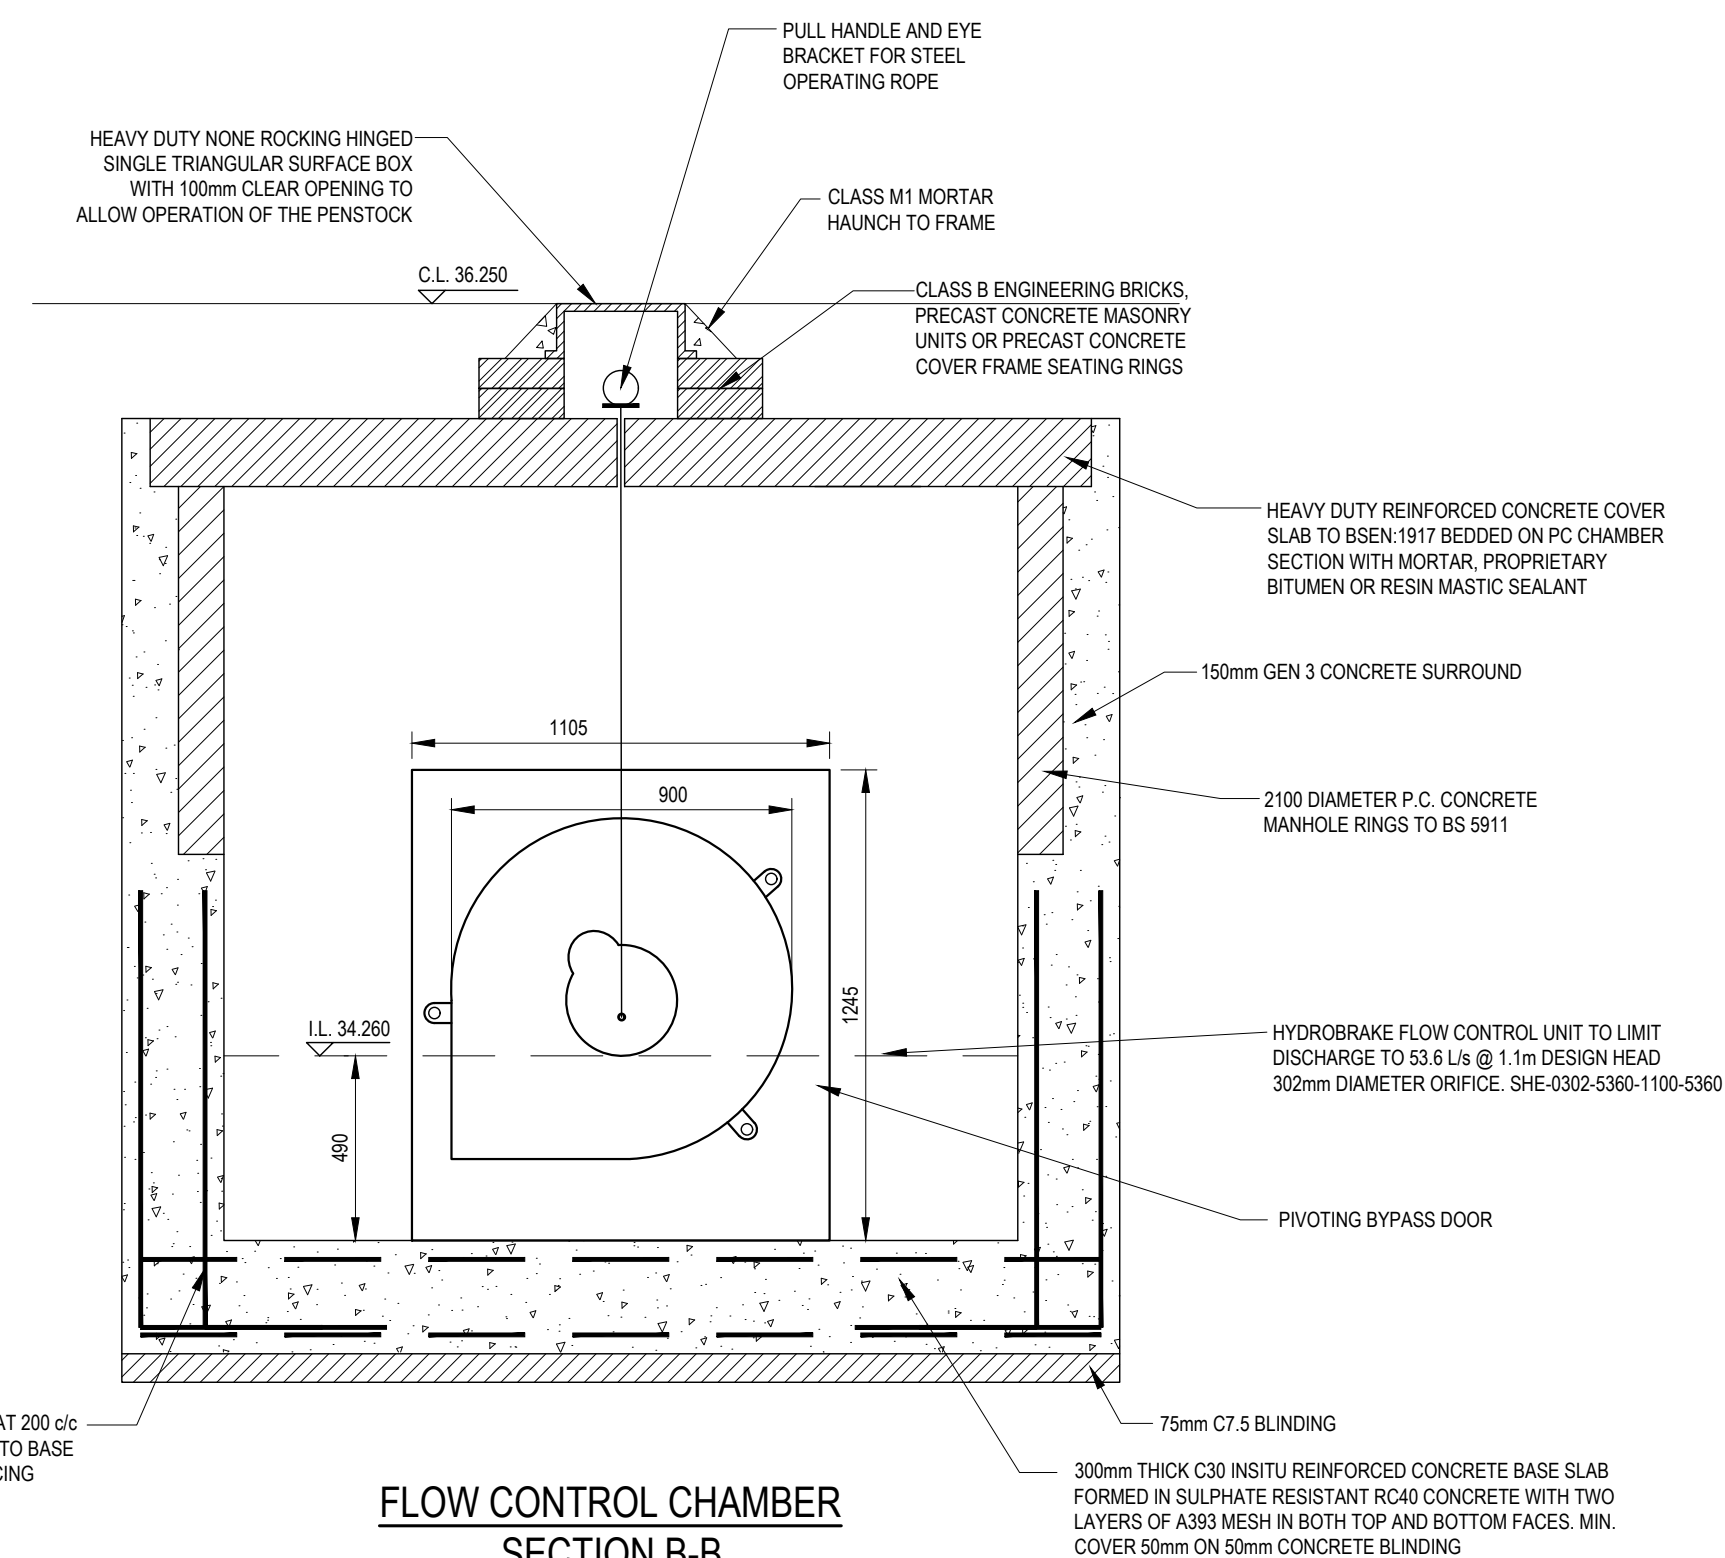

FLOW CONTROL CHAMBER
SECTION B-B

P02	19.04.2021	PRELIMINARY - UPDATED TO SUIT REVISED DRAWING NUMBERS	JRS	PL	PL
P01	01.04.2020	PRELIMINARY - FOR DISCHARGE OF PLANNING CONDITIONS ONLY	JRS	JMM	JMM
REV	DATE	DESCRIPTION	BY	CHK	APP

DRAWING STATUS:	PRELIMINARY
-----------------	--------------------

CLIENT:	THE CHRISTIE NHS FOUNDATION TRUST
---------	-----------------------------------

ARCHITECT:	IBI GROUP
------------	-----------

PROJECT:	THE CHRISTIE P22 TIERED CAR PARK
----------	-------------------------------------

TITLE:	BELOW GROUND DRAINAGE FLOW CONTROL CHAMBER & TYPICAL CATCHPIT DETAIL
--------	--

STATUS:	PROJECT No:	PROJECT	ORIGINATOR	VOL/SYS/LEVEL	TYPE	ROLE	DRAWING No.	REV:
S2	218-310	TCP - AJP - XX - XX -DR - C - 900103	P02					

SCALE @ A1:	DESIGNED:	DRAWN:	CHECKED:	APPROVED:	DATE:
N.T.S	JRS	JRS	JMM	JMM	APR 2020