


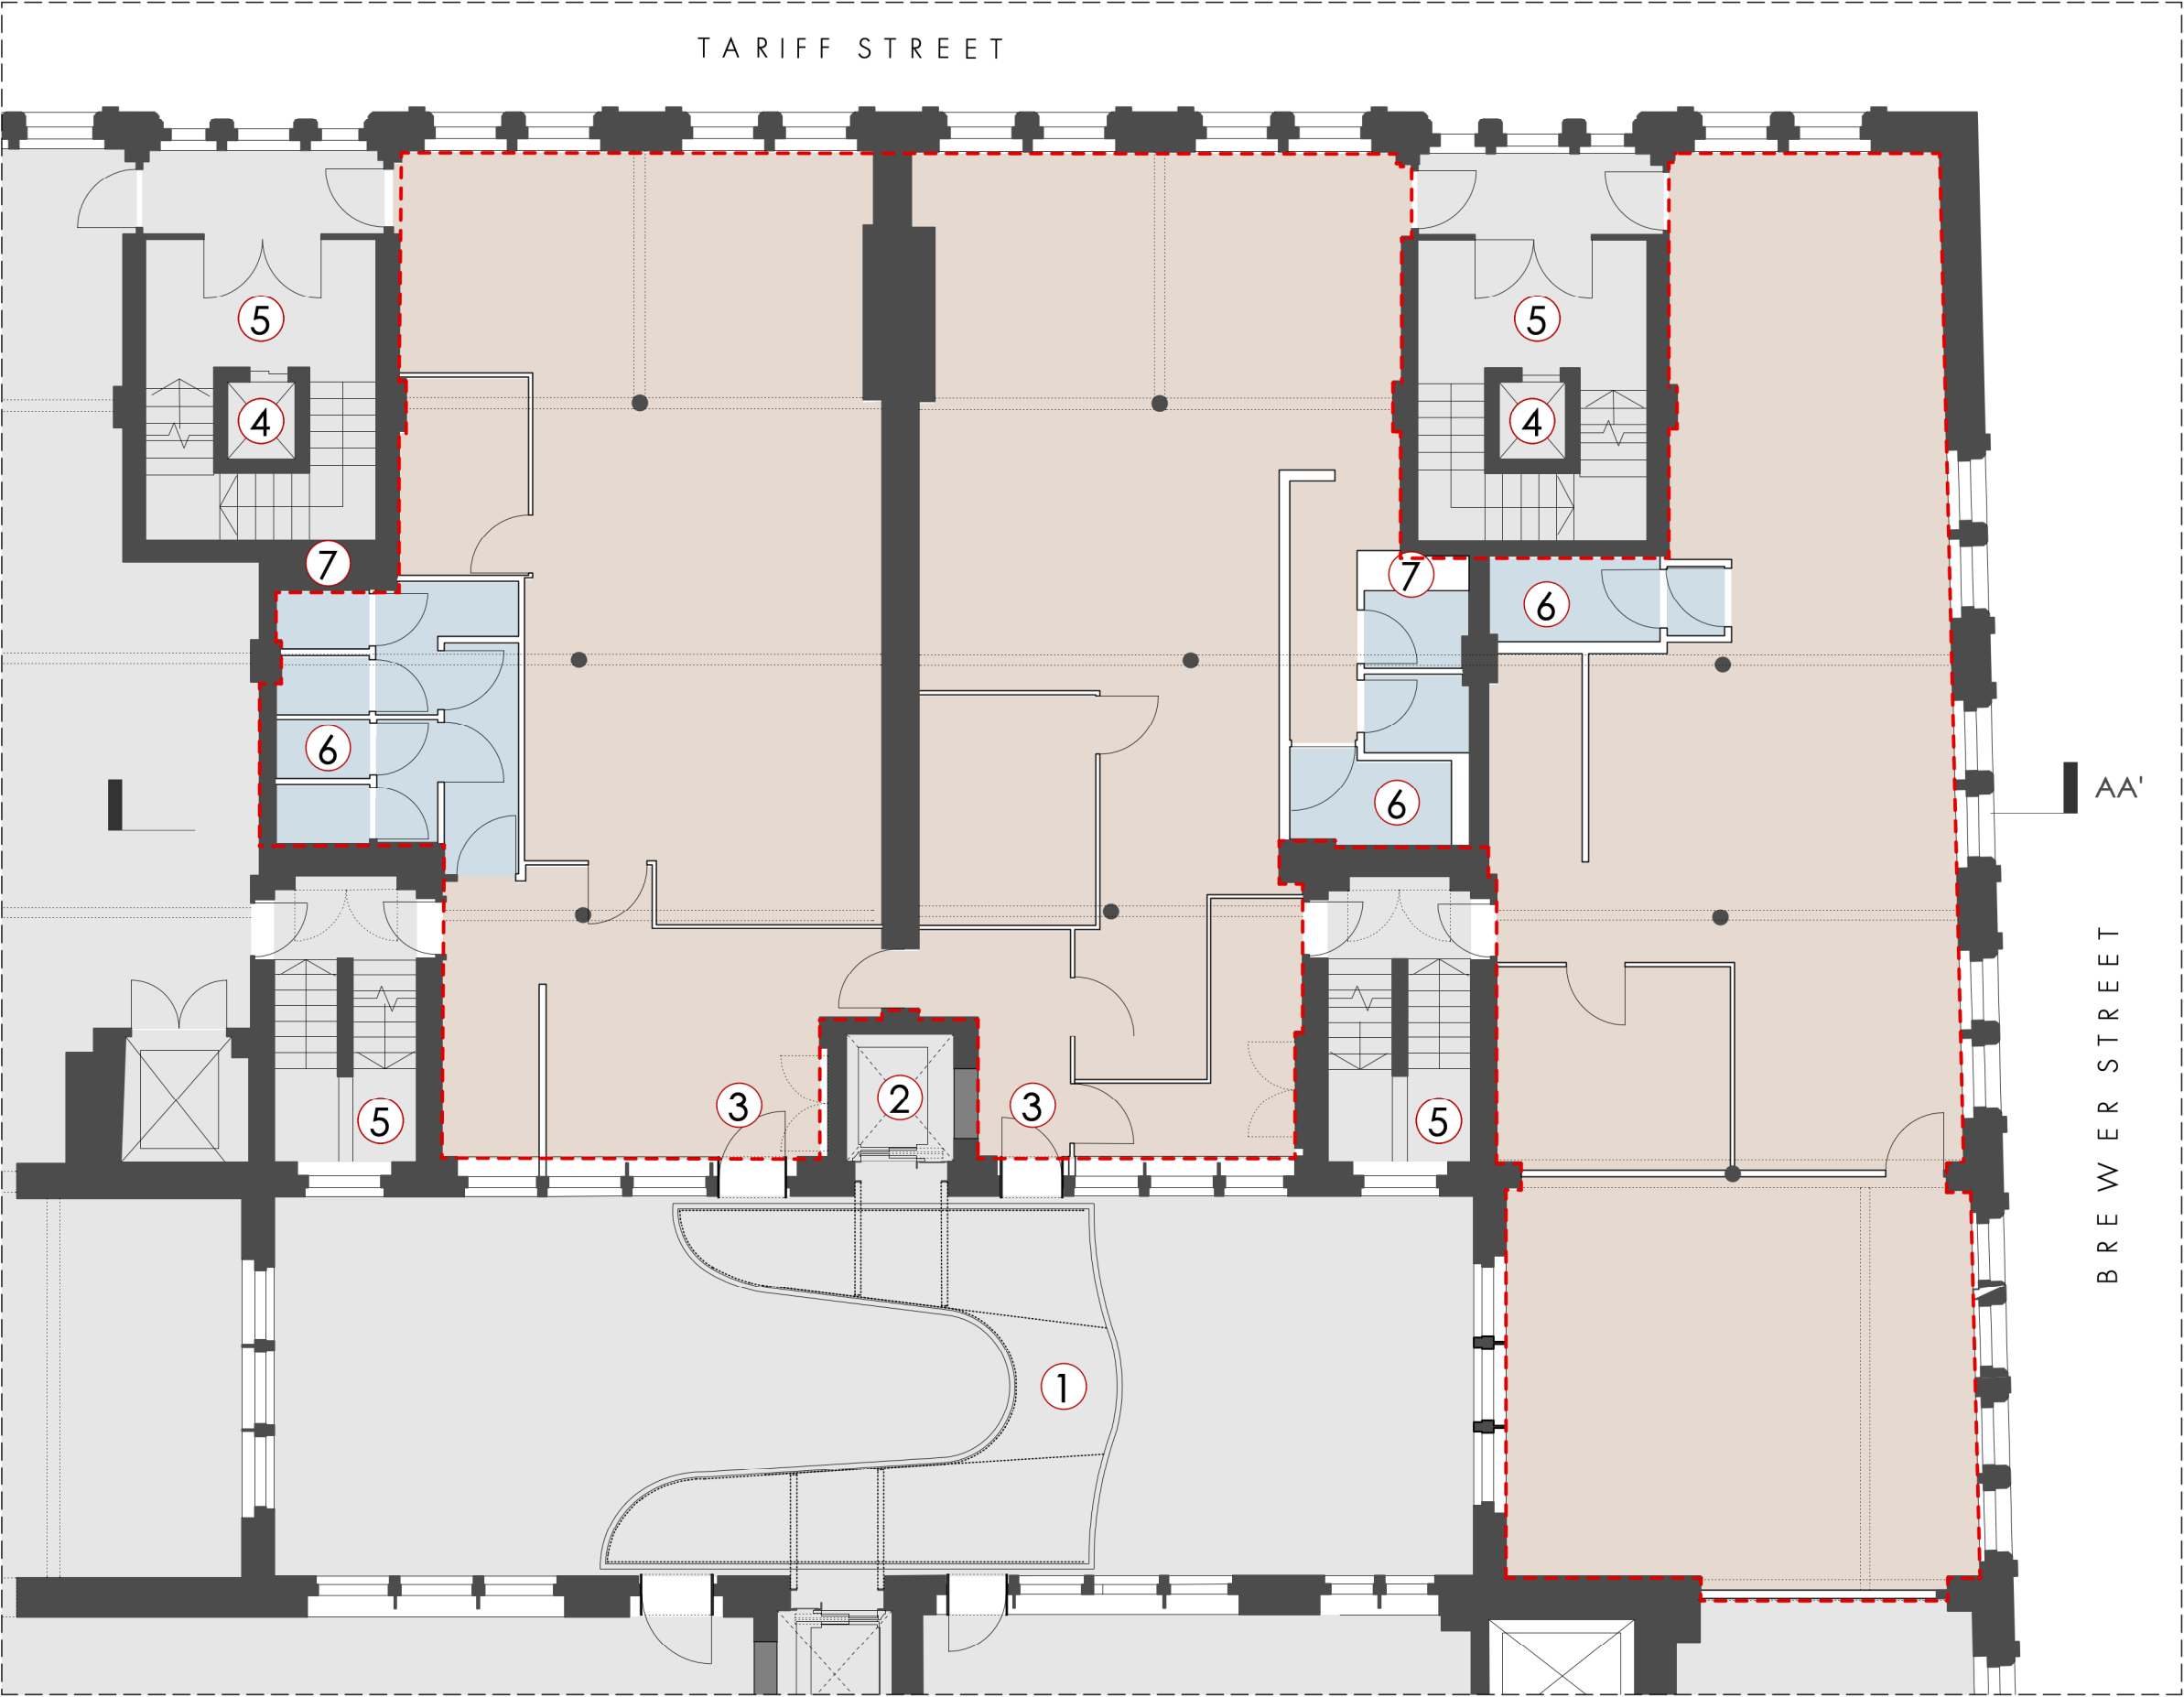

FOURWAYS HOUSE, SECOND FLOOR
EXISTING PLAN

1:100 @ A3

REVISION	DATE	DESCRIPTION
-	15.04.21	DRAFT ISSUE
-	06.05.21	PLANNING ISSUE

PLAN KEY

APPLICATION BOUNDARY LINE

AREA NOT SUBJECT OF THIS APPLICATION
SEE APPLICATIONS No.s 126286/LO/2020, 122935/LO/2019 & 123242/FO/2019

OFFICE SPACE

TOILETS

EXISTING BRIDGE LINK

EXISTING LIFT


EXISTING ENTRANCE DOORS / ACCES TO BRIDGE LINK

EXISTING RISER IN REDUNDANT GOODS LIFT SHAFT

EXISTING ESCAPE STAIR

EXISTING TOILET CUBICLES

EXISTING RISER

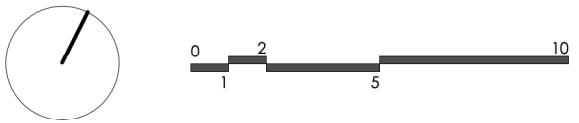

PLANNING

OMIArchitects

31 Blackfriars Road, Salford, Manchester, M3 7AQ
+44(0)161 832 3242 / info@omiarchitects.com / www.omiarchitects.com

PROJECT	FOURWAYS HOUSE				
DRAWING	SECOND FLOOR - EXISTING PLAN				
DATE	APR' 21	DRAWN BY	KT	SCALE	1:100@A3
JOB NO.	1412	DWG.NO.	L 2210		