




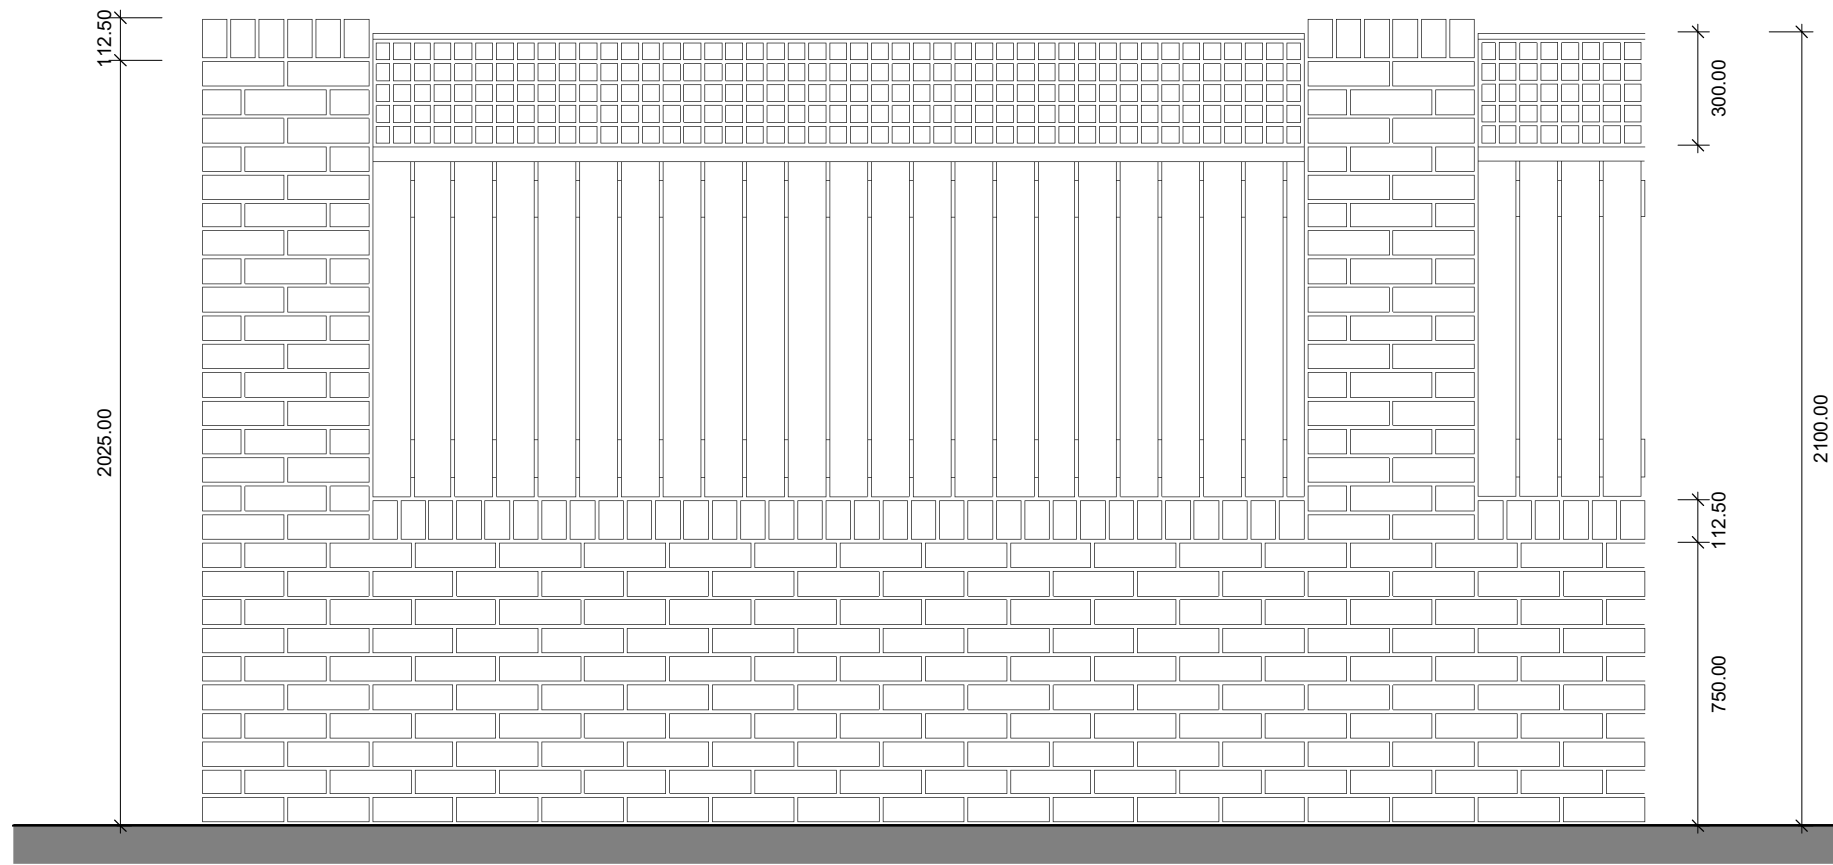


SIDE GARDEN / ADJOINING PUBLIC SPACE BOUNDARY
2100MM BRICK PIERS AND WALL / CLOSE BOARDED TIMBER FENCE WITH 300MM LATTICE TRELLIS TOP TO REAR AND SPACE ADJOINING PUBLIC SPACE / FOOTPATHS.

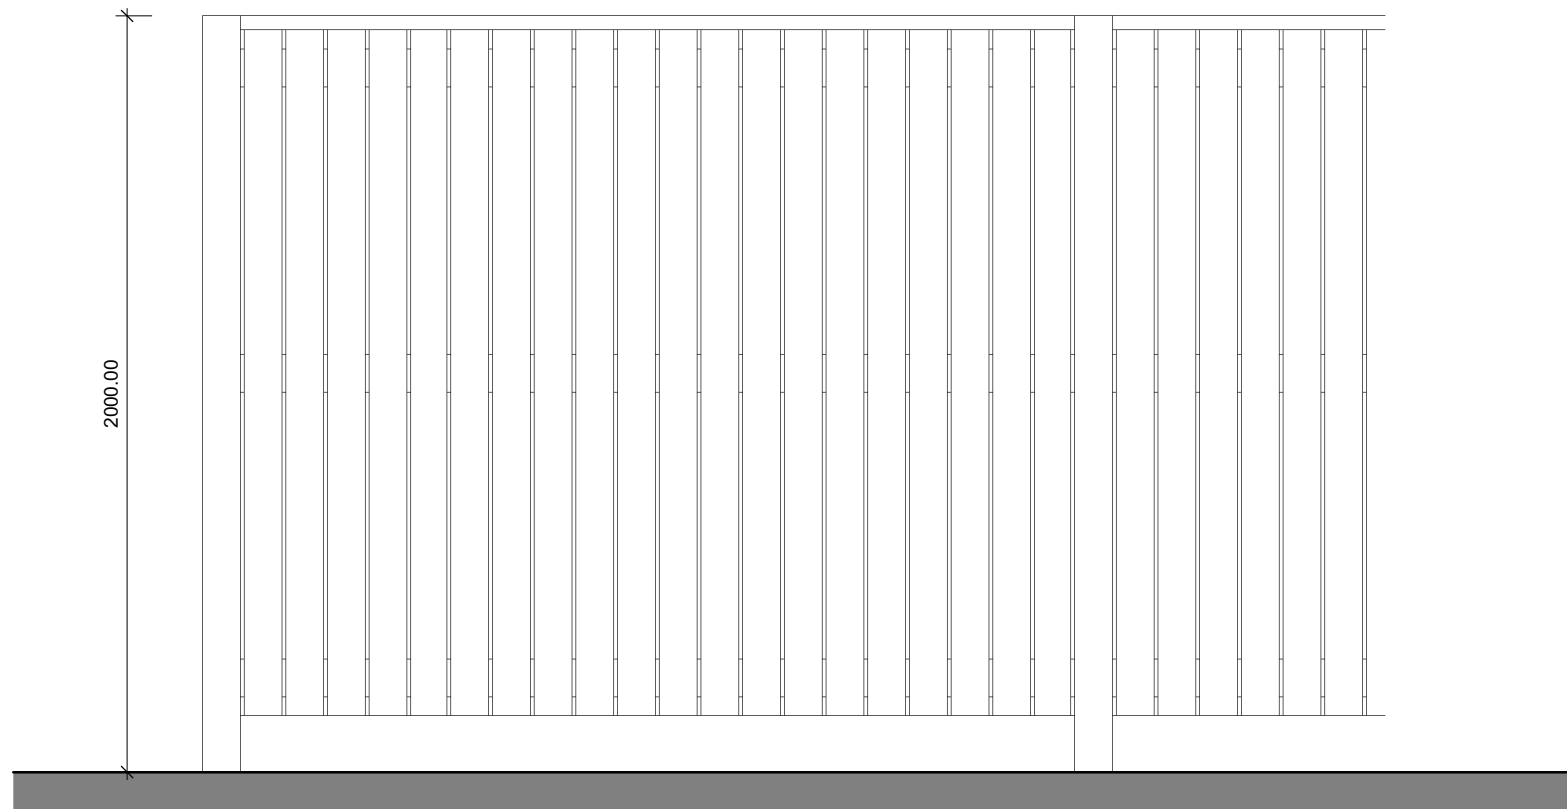

REAR GARDEN BOUNDARY
2000MM HIGH CLOSE BOARDED TIMBER FENCE.

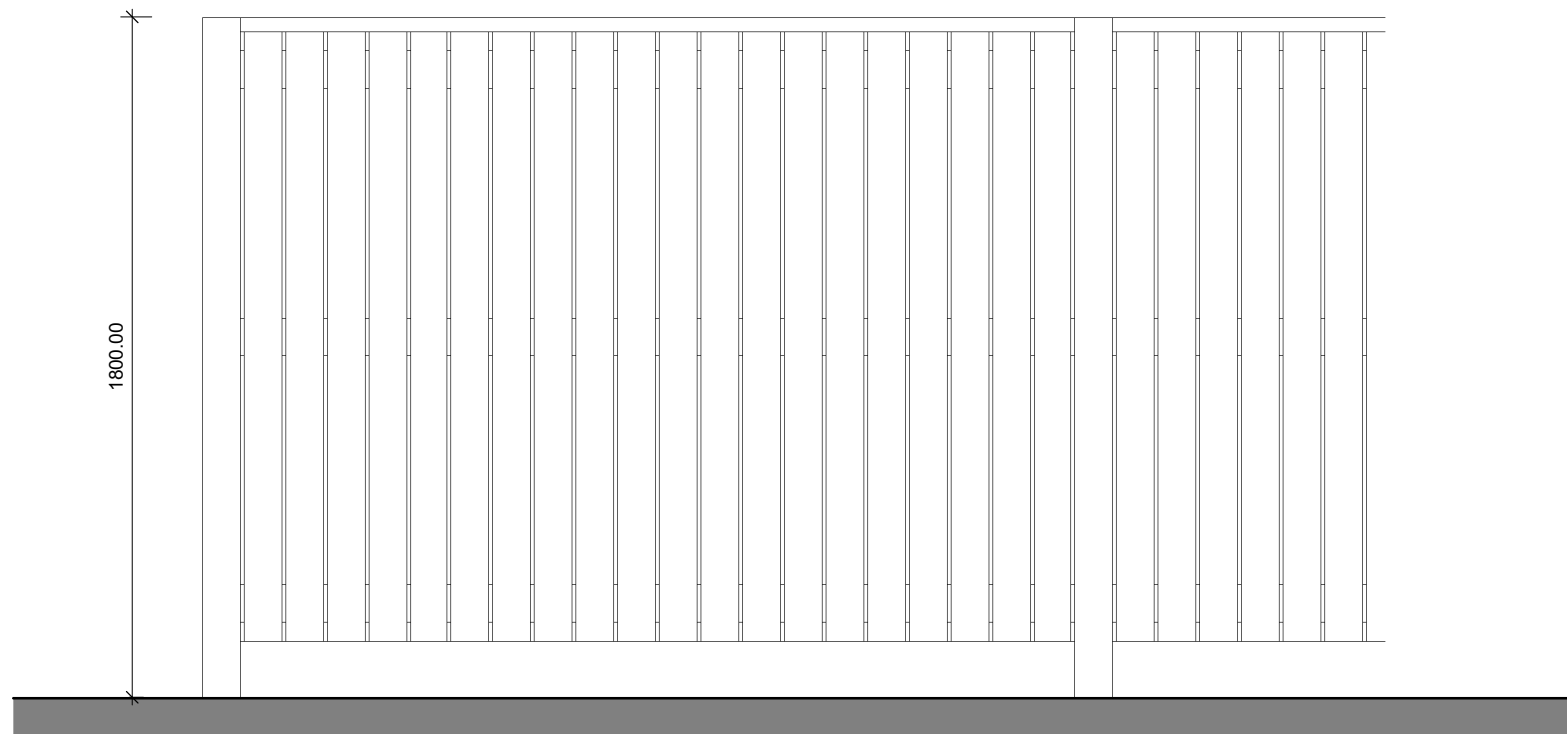


REAR GARDEN BOUNDARY
1800MM HIGH CLOSE BOARDED TIMBER FENCE.

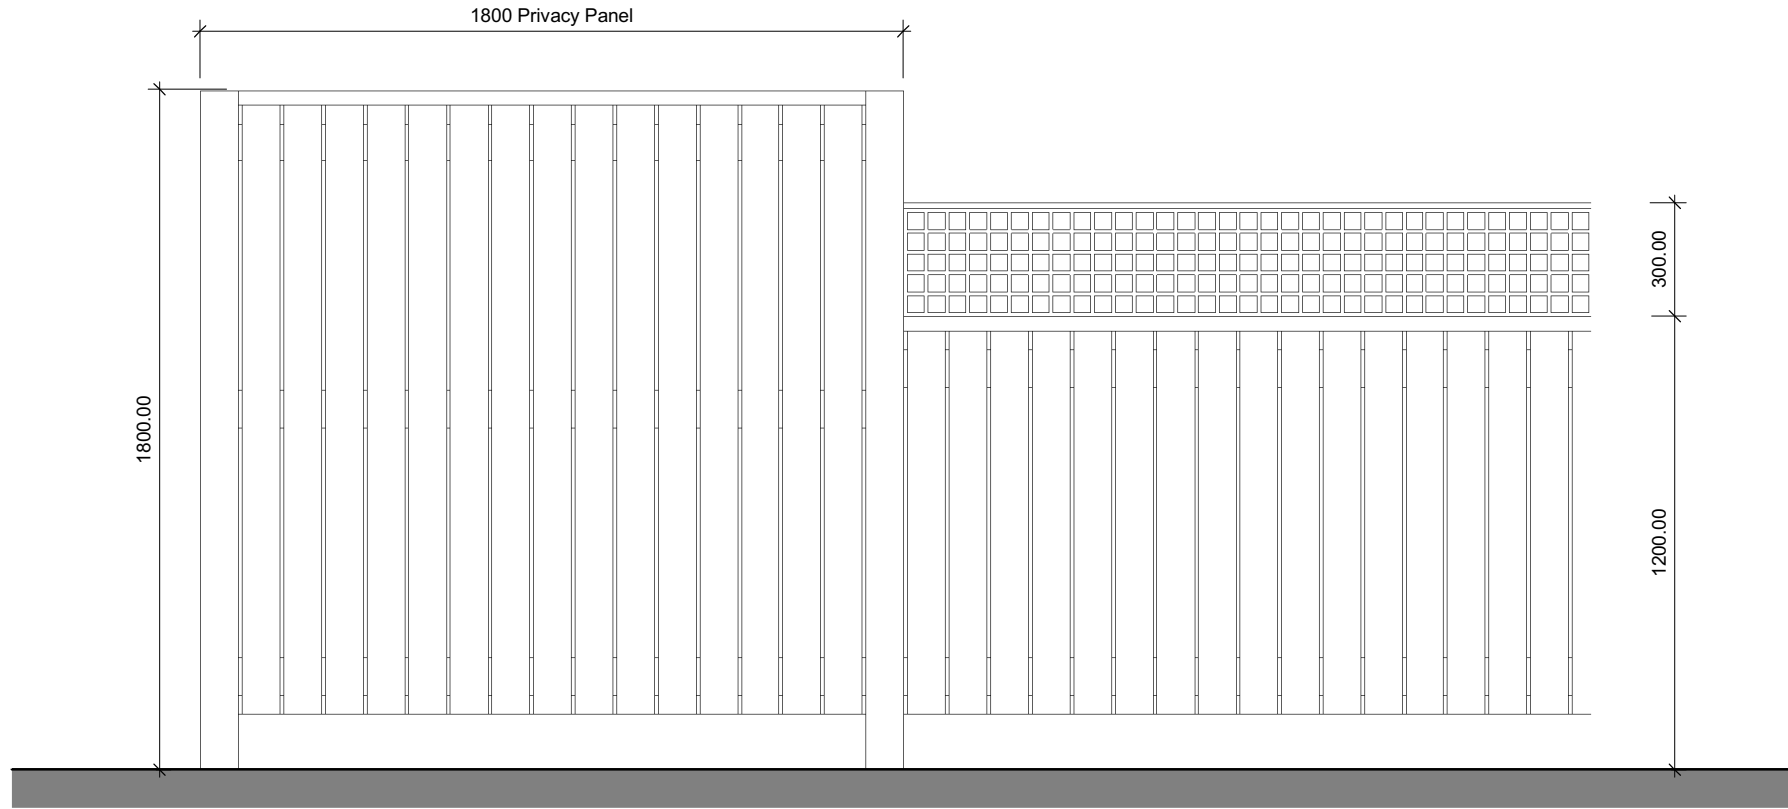


REAR GARDEN SUB-DIVISION
1800MM HIGH CLOSE BOARDED TIMBER PRIVACY PANEL.


REAR GARDEN SUB-DIVISION
1200MM HIGH CLOSE BOARDED TIMBER FENCE WITH 300MM LATTICE TRELLIS TOP.

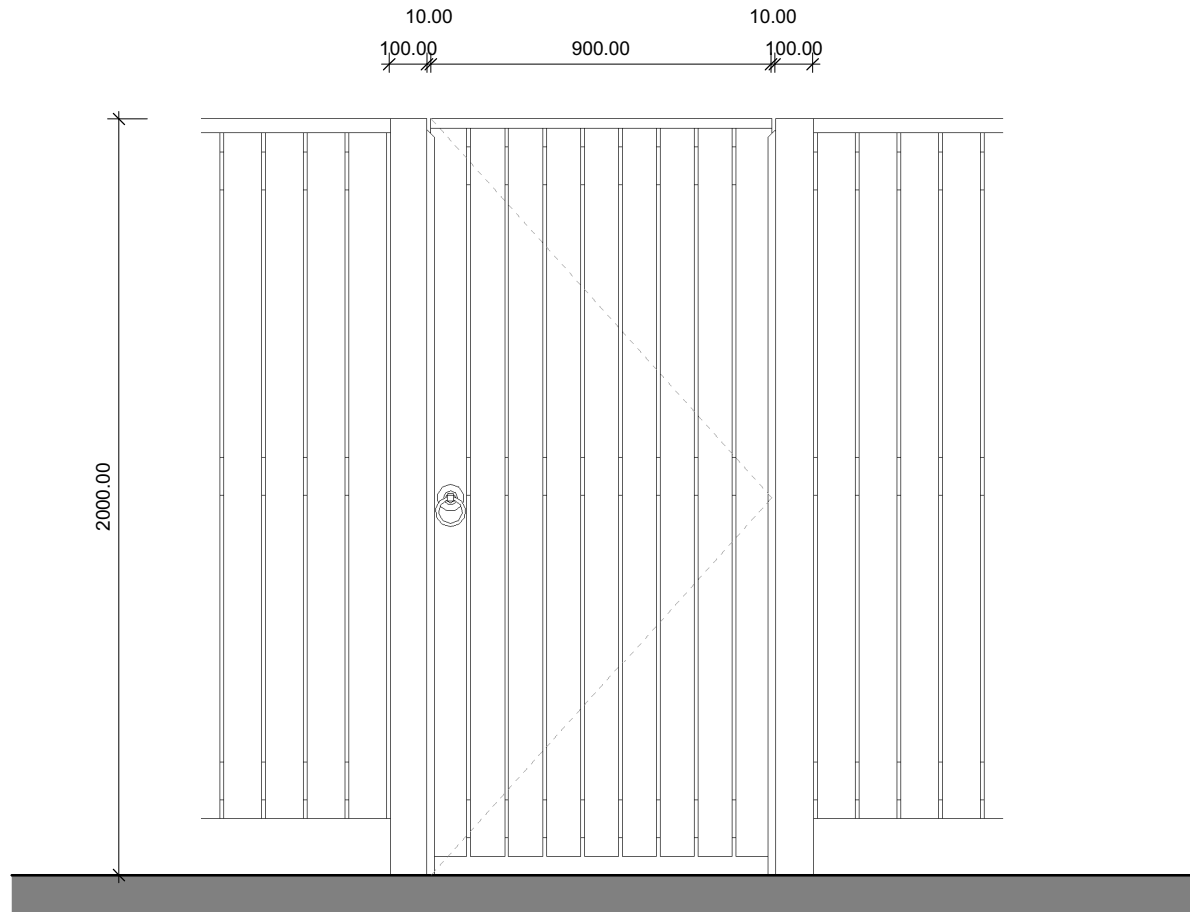


REAR & SIDE GARDEN PEDESTRIAN GATE
2000MM HIGH CLOSE BOARDED TIMBER SINGLE LEAF INWARD OPENING PEDESTRIAN GATE.

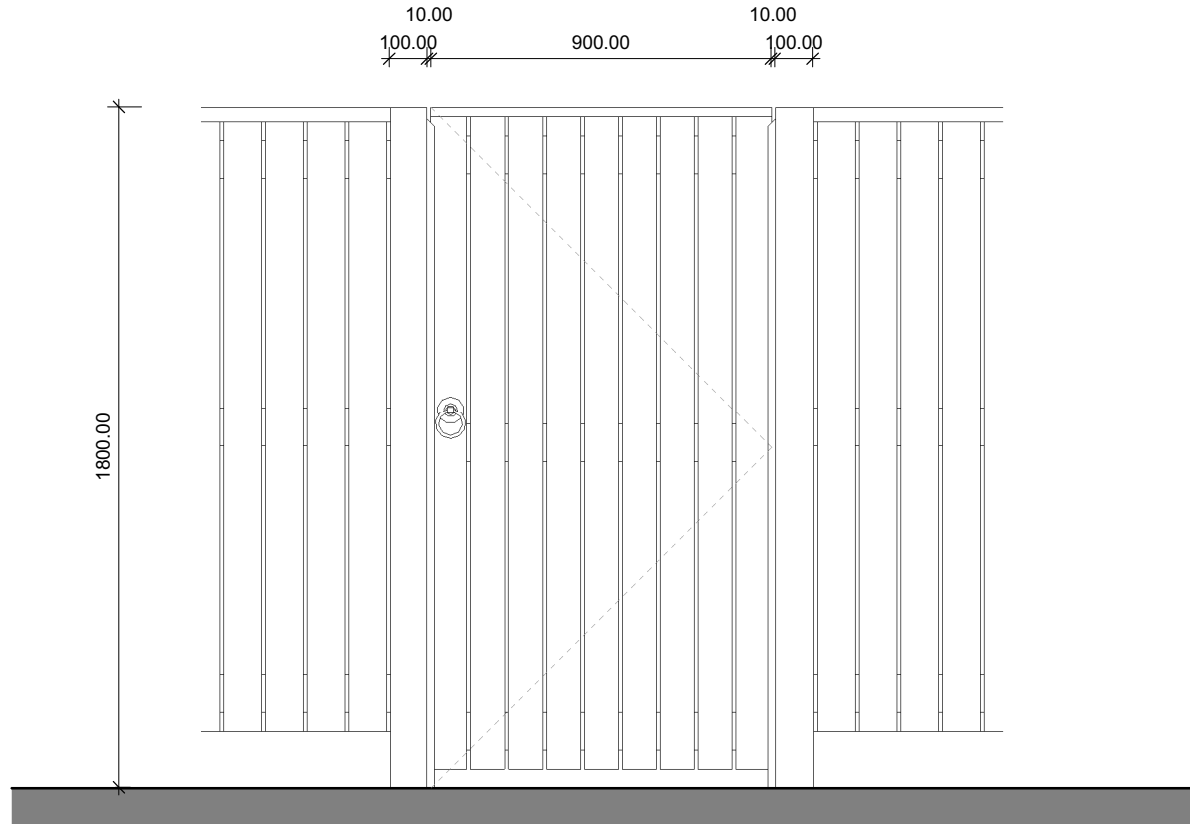

REAR & SIDE GARDEN PEDESTRIAN GATE
1800MM HIGH CLOSE BOARDED TIMBER SINGLE LEAF INWARD OPENING PEDESTRIAN GATE.

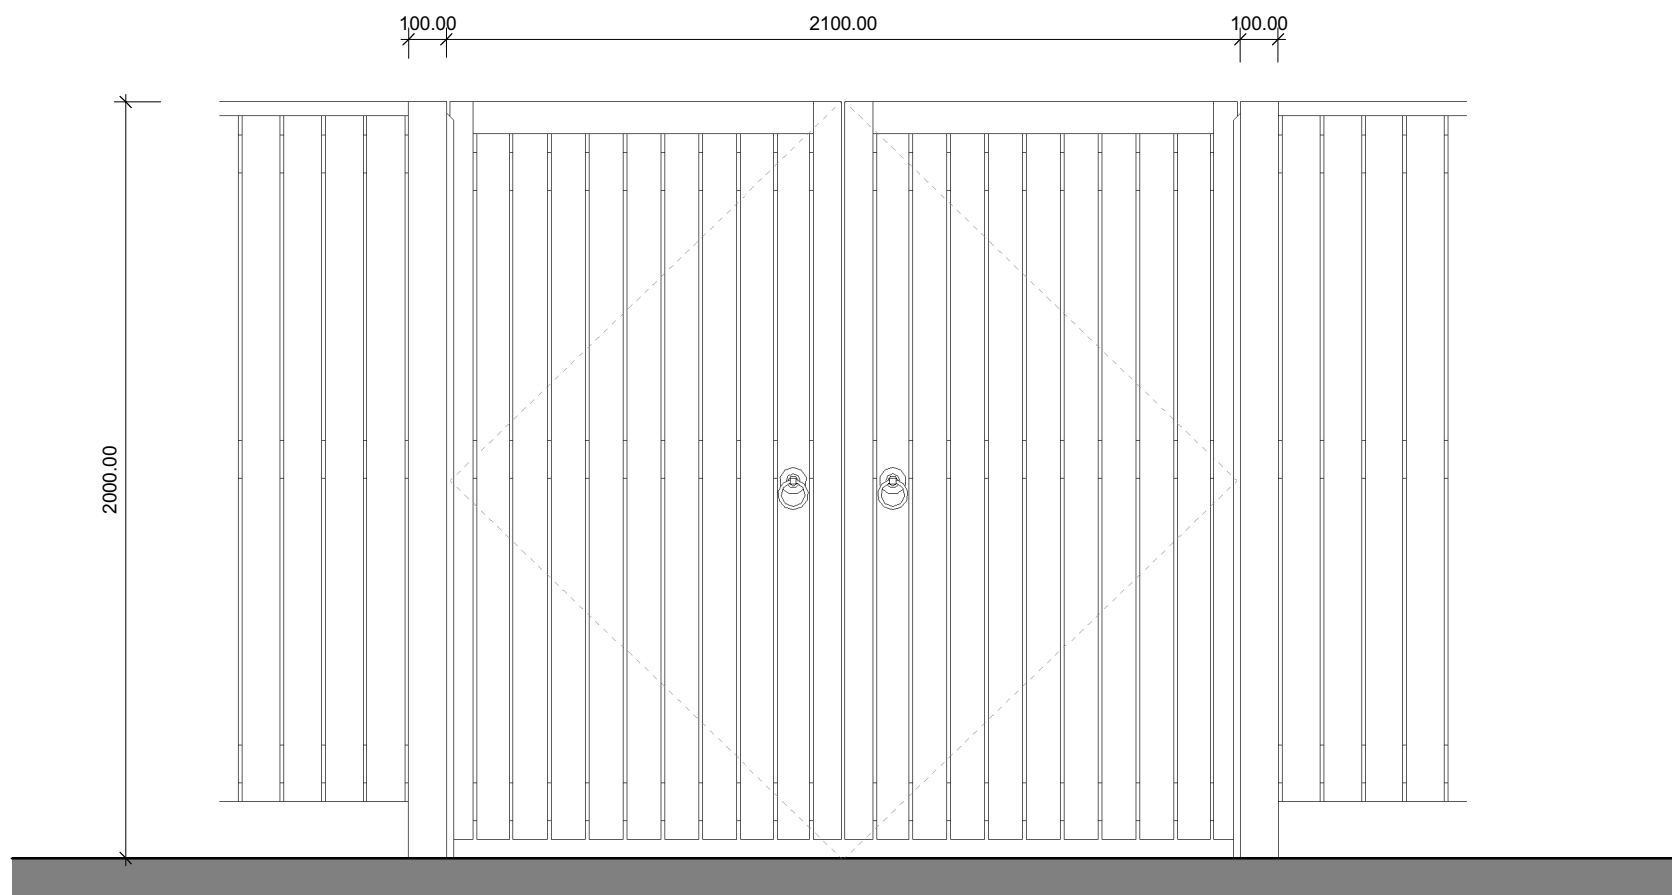

REAR & SIDE GARDEN VEHICULAR GATE
2000MM HIGH CLOSE BOARDED TIMBER DOUBLE LEAF PEDESTRIAN GATE. (INWARD AND OUTWARD OPENING - REFER TO AA6770-2011).

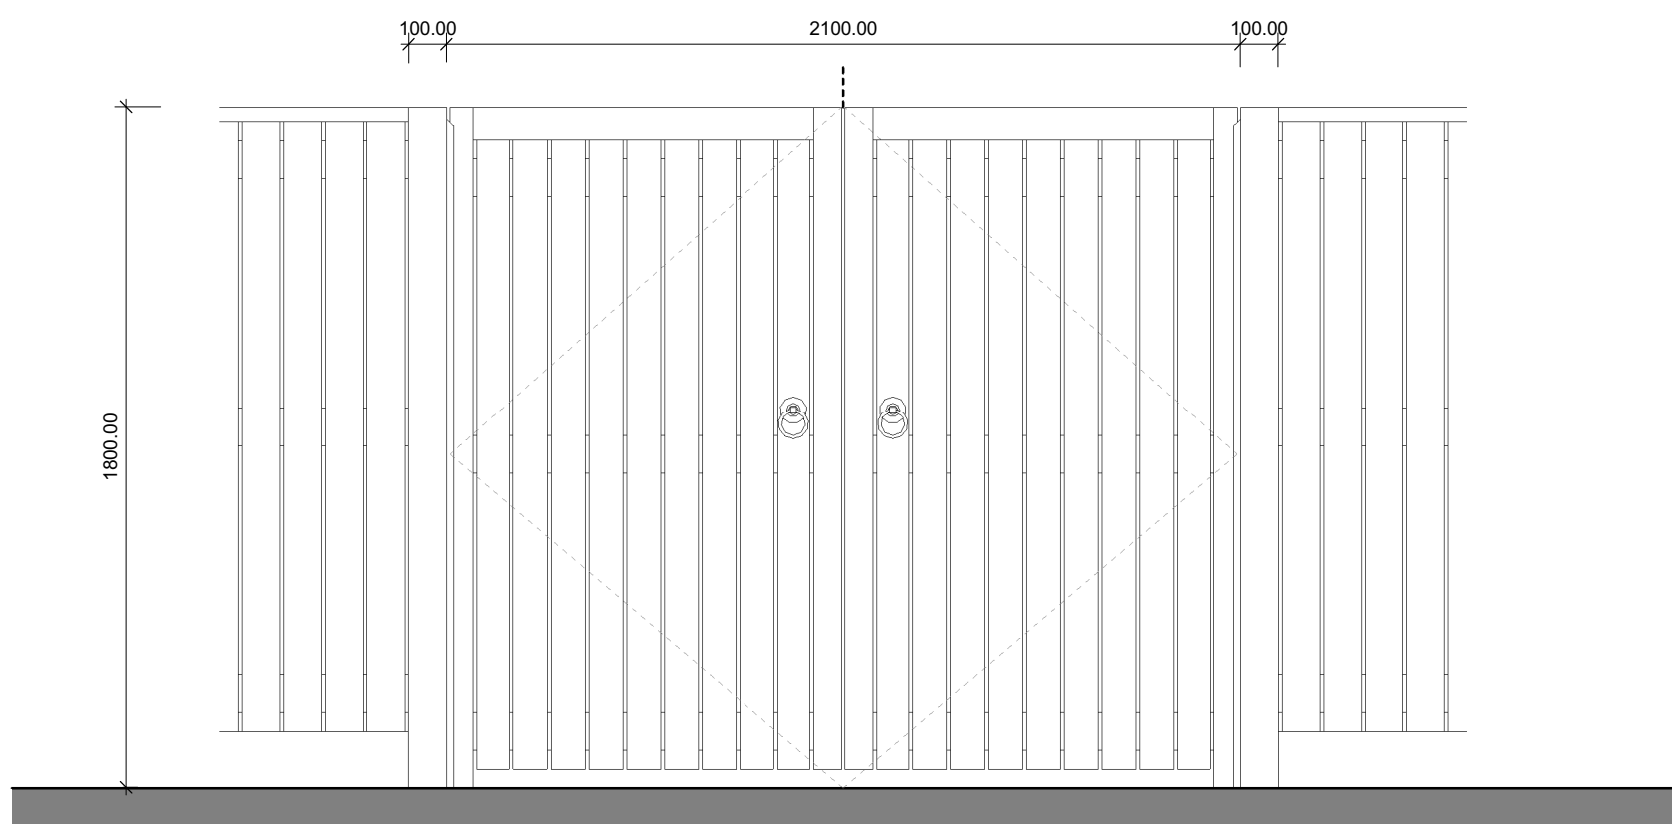

REAR & SIDE GARDEN VEHICULAR GATE
1800MM HIGH CLOSE BOARDED TIMBER DOUBLE LEAF PEDESTRIAN GATE. (INWARD AND OUTWARD OPENING - REFER TO AA6770-2011).

BOUNDARY TREATMENT NOTES

To be read in conjunction with all relevant sections of Employer's Requirements.

• Drawing to be printed in colour.

ASSUMPTIONS

- Houses designed to Building Regs M(4)1: Visitable Dwellings or M(4)2: Accessible and Adaptable Dwellings.
- Setting out / fabric construction based on build-ups agreed with Lovell.
- Rain water positions positions and quantities TBC.
- Movement joints to be located behind rain water pipes where achievable. Exact positions are to be determined and agreed by structural engineer.

BOUNDARY TREATMENT KEY

- Recessed Pin Kerb flush with tarmac finish.
- 900mm High Metal Railings.
- 1100mm High Brick Piers & Dwarf Wall with Metal Railing infill.
- 2000mm High Metal Railings.
- 1800mm x 1800mm Privacy Panel.
- 1500mm High Close Boarded Timber Fence.
- 1800mm Close Boarded Timber Pedestrian & Vehicular Gates.
- 2000mm Close Boarded Timber Fence with Matching Pedestrian & Vehicular Gates. Total Height 2000mm.
- 2000mm High Metal Pedestrian & Vehicular Gates, automated and activated by residents fob.
- 2100mm High Brick Piers and Dwarf Wall with 1800mm Close Boarded Timber Fence with 200mm Lattice Trellis Top.
- 1800mm High Close Boarded Timber Fence.