


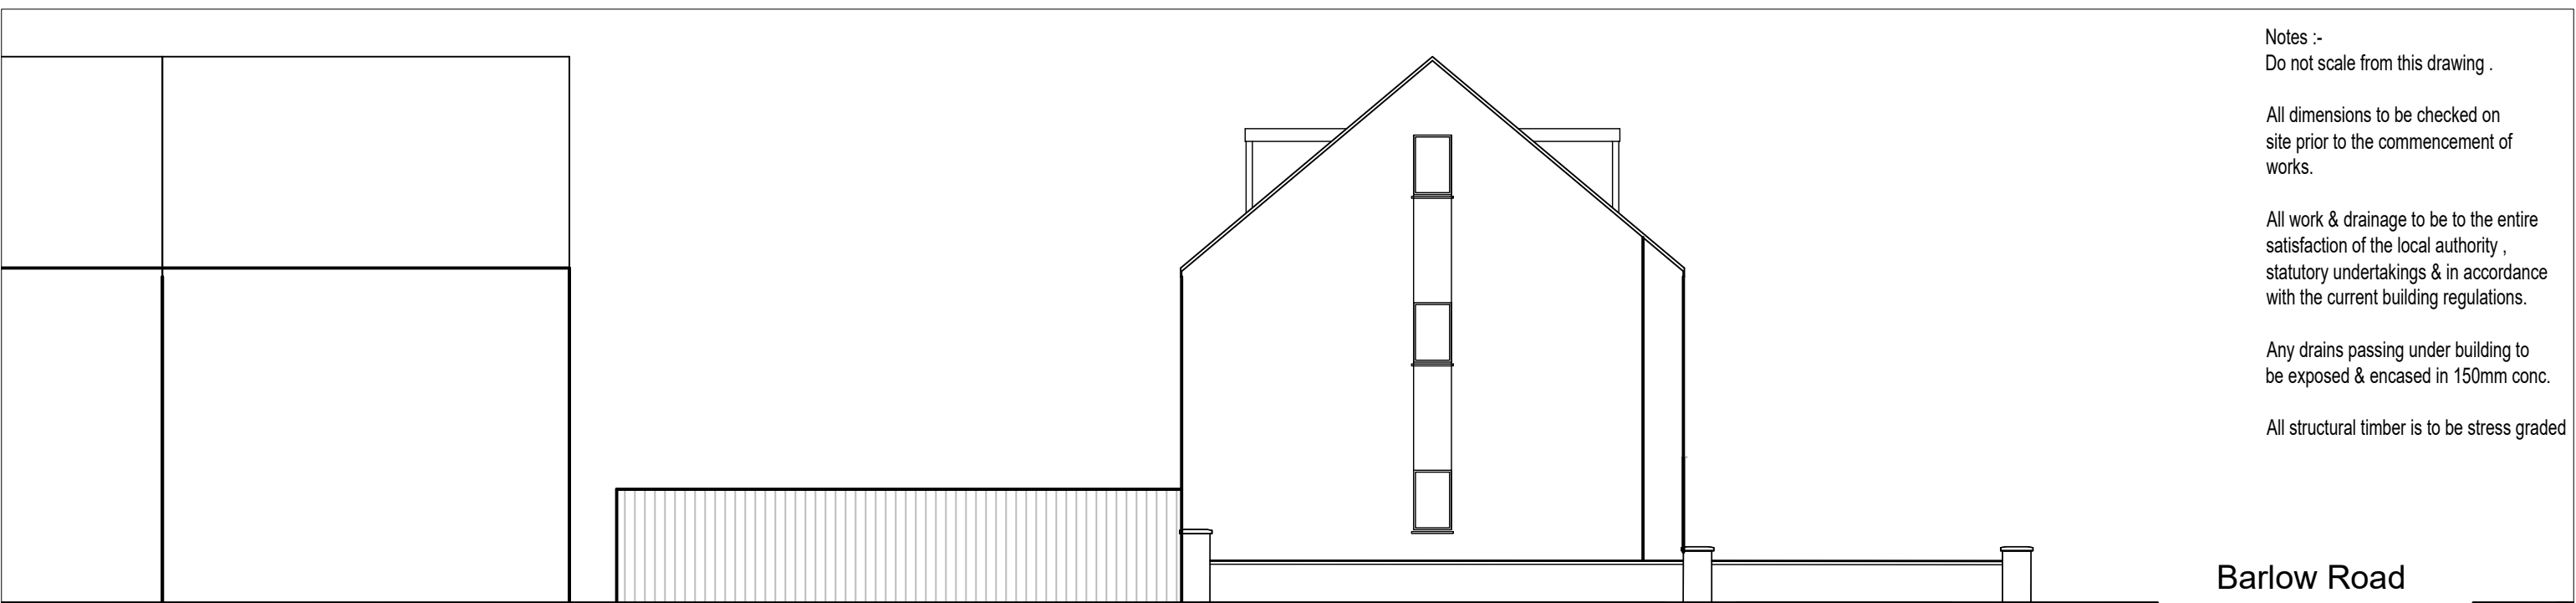

Notes :-
Do not scale from this drawing .


All dimensions to be checked on site prior to the commencement of works.

All work & drainage to be to the entire satisfaction of the local authority , statutory undertakings & in accordance with the current building regulations.

Any drains passing under building to be exposed & encased in 150mm conc.

All structural timber is to be stress graded

Street Elevation Printworks Lane as Existing

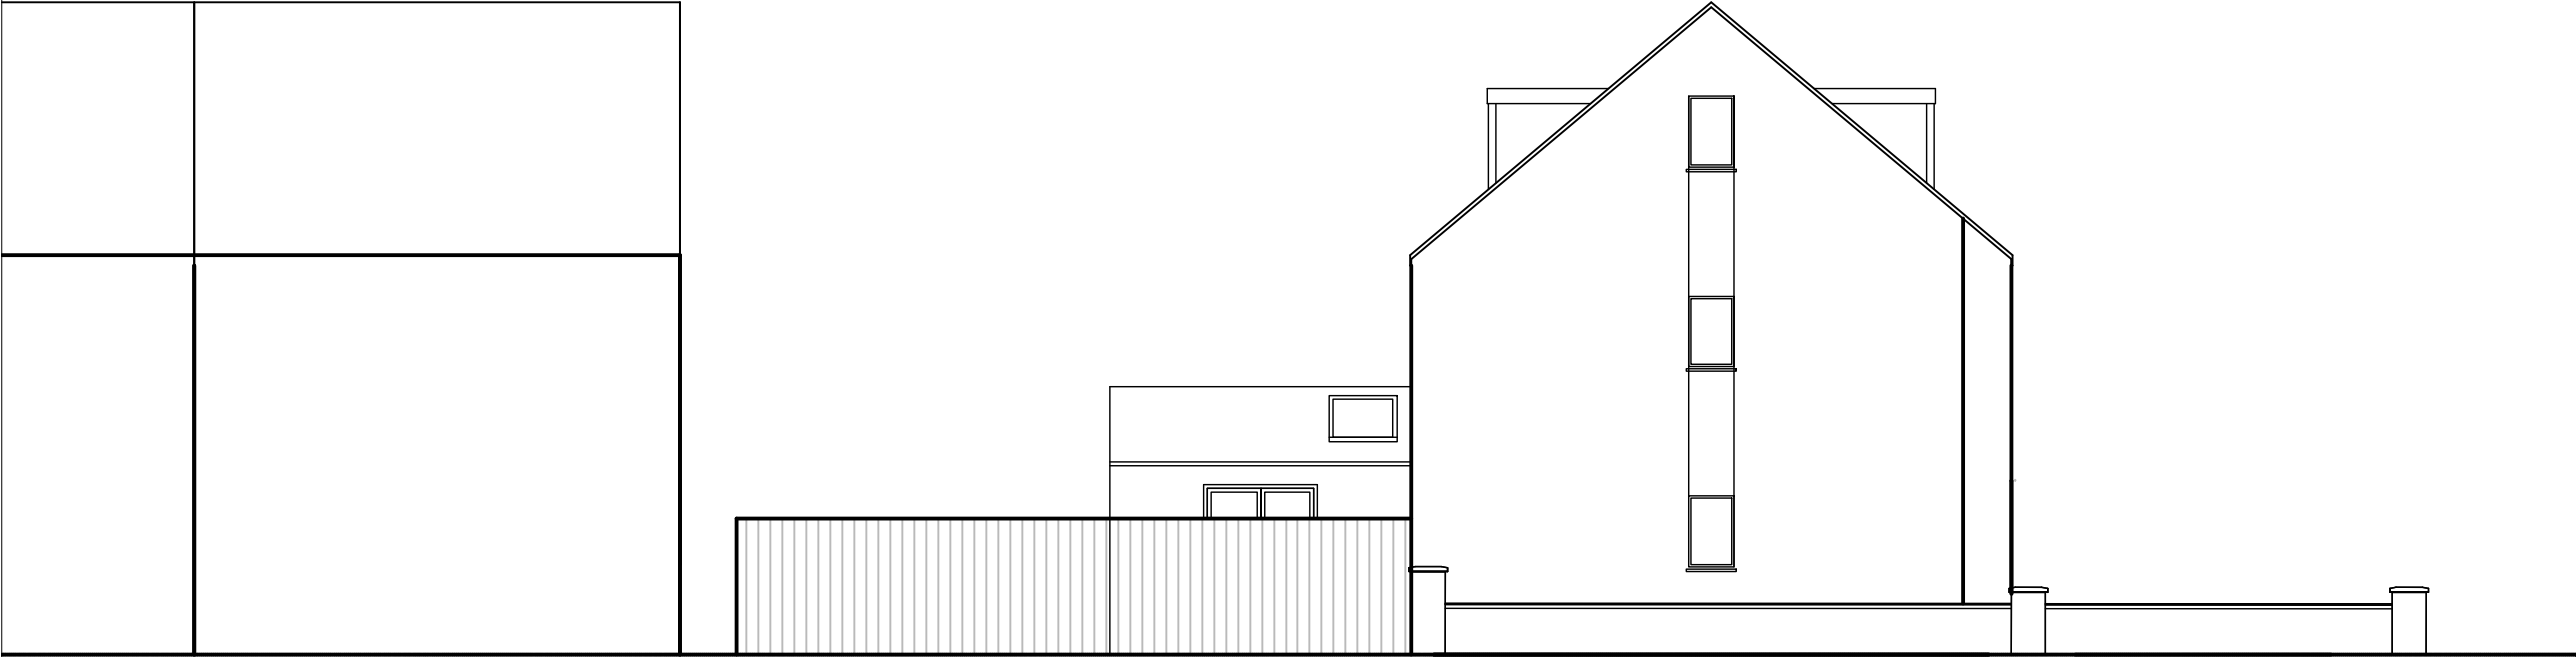

Rev.		By	Date



Chartered Architects & Interior Designers
1 Cranleigh Avenue
Stockport
SK4 3 PZ


Tel : 07581 056 056

Site
295 Barlow Road
Levenshulme
Manchester

Title
Street Elevation

Project Manager/ Checked	Drawn By	Scale	Date
		1:100 @ A3	0522

Arch./Des.	Drawing Number	Rev.
	F01/BA/03	

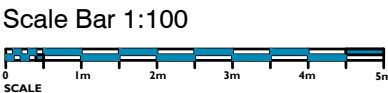

Street Elevation Printworks Lane as Proposed