




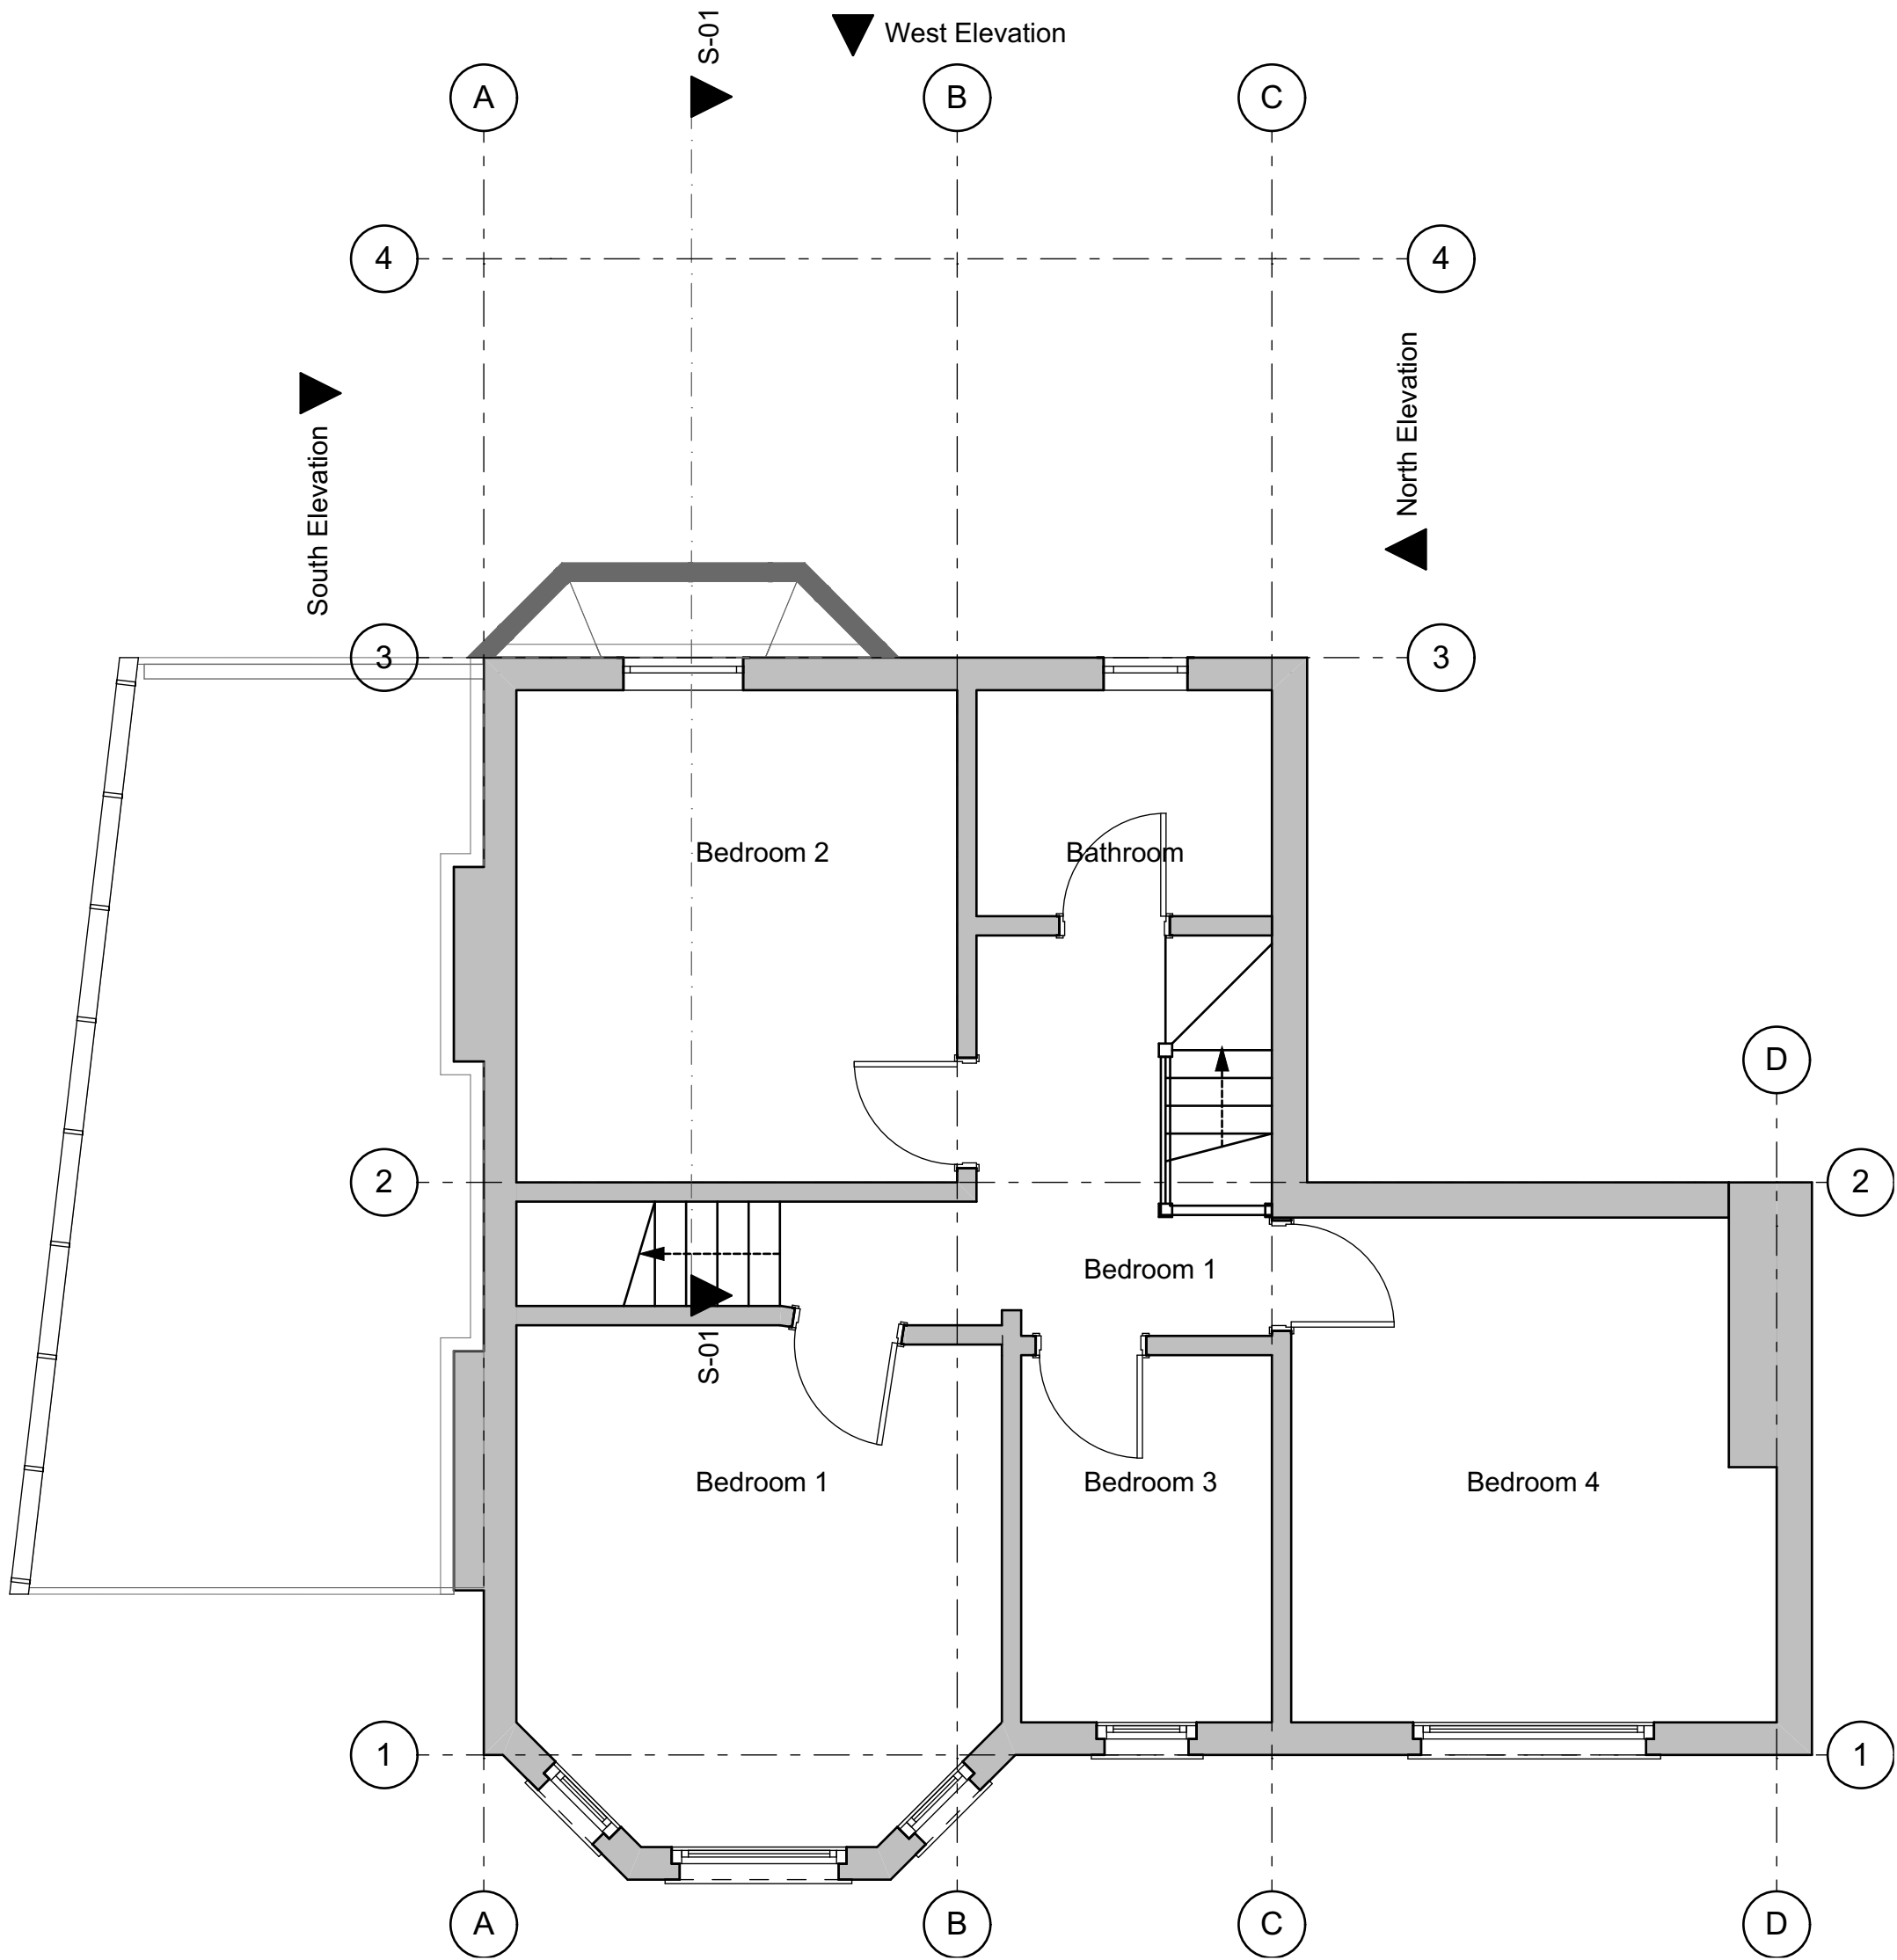




Client	Mr & Mrs Walkley	scales @ A3	dwg no:	rev:	date:	status:
Location	34 Errwood Road M19 2PH	1:50	A.01.1		210621	Concept
Job	single storey rear extension	Drawing title	Existing 1st Floor			

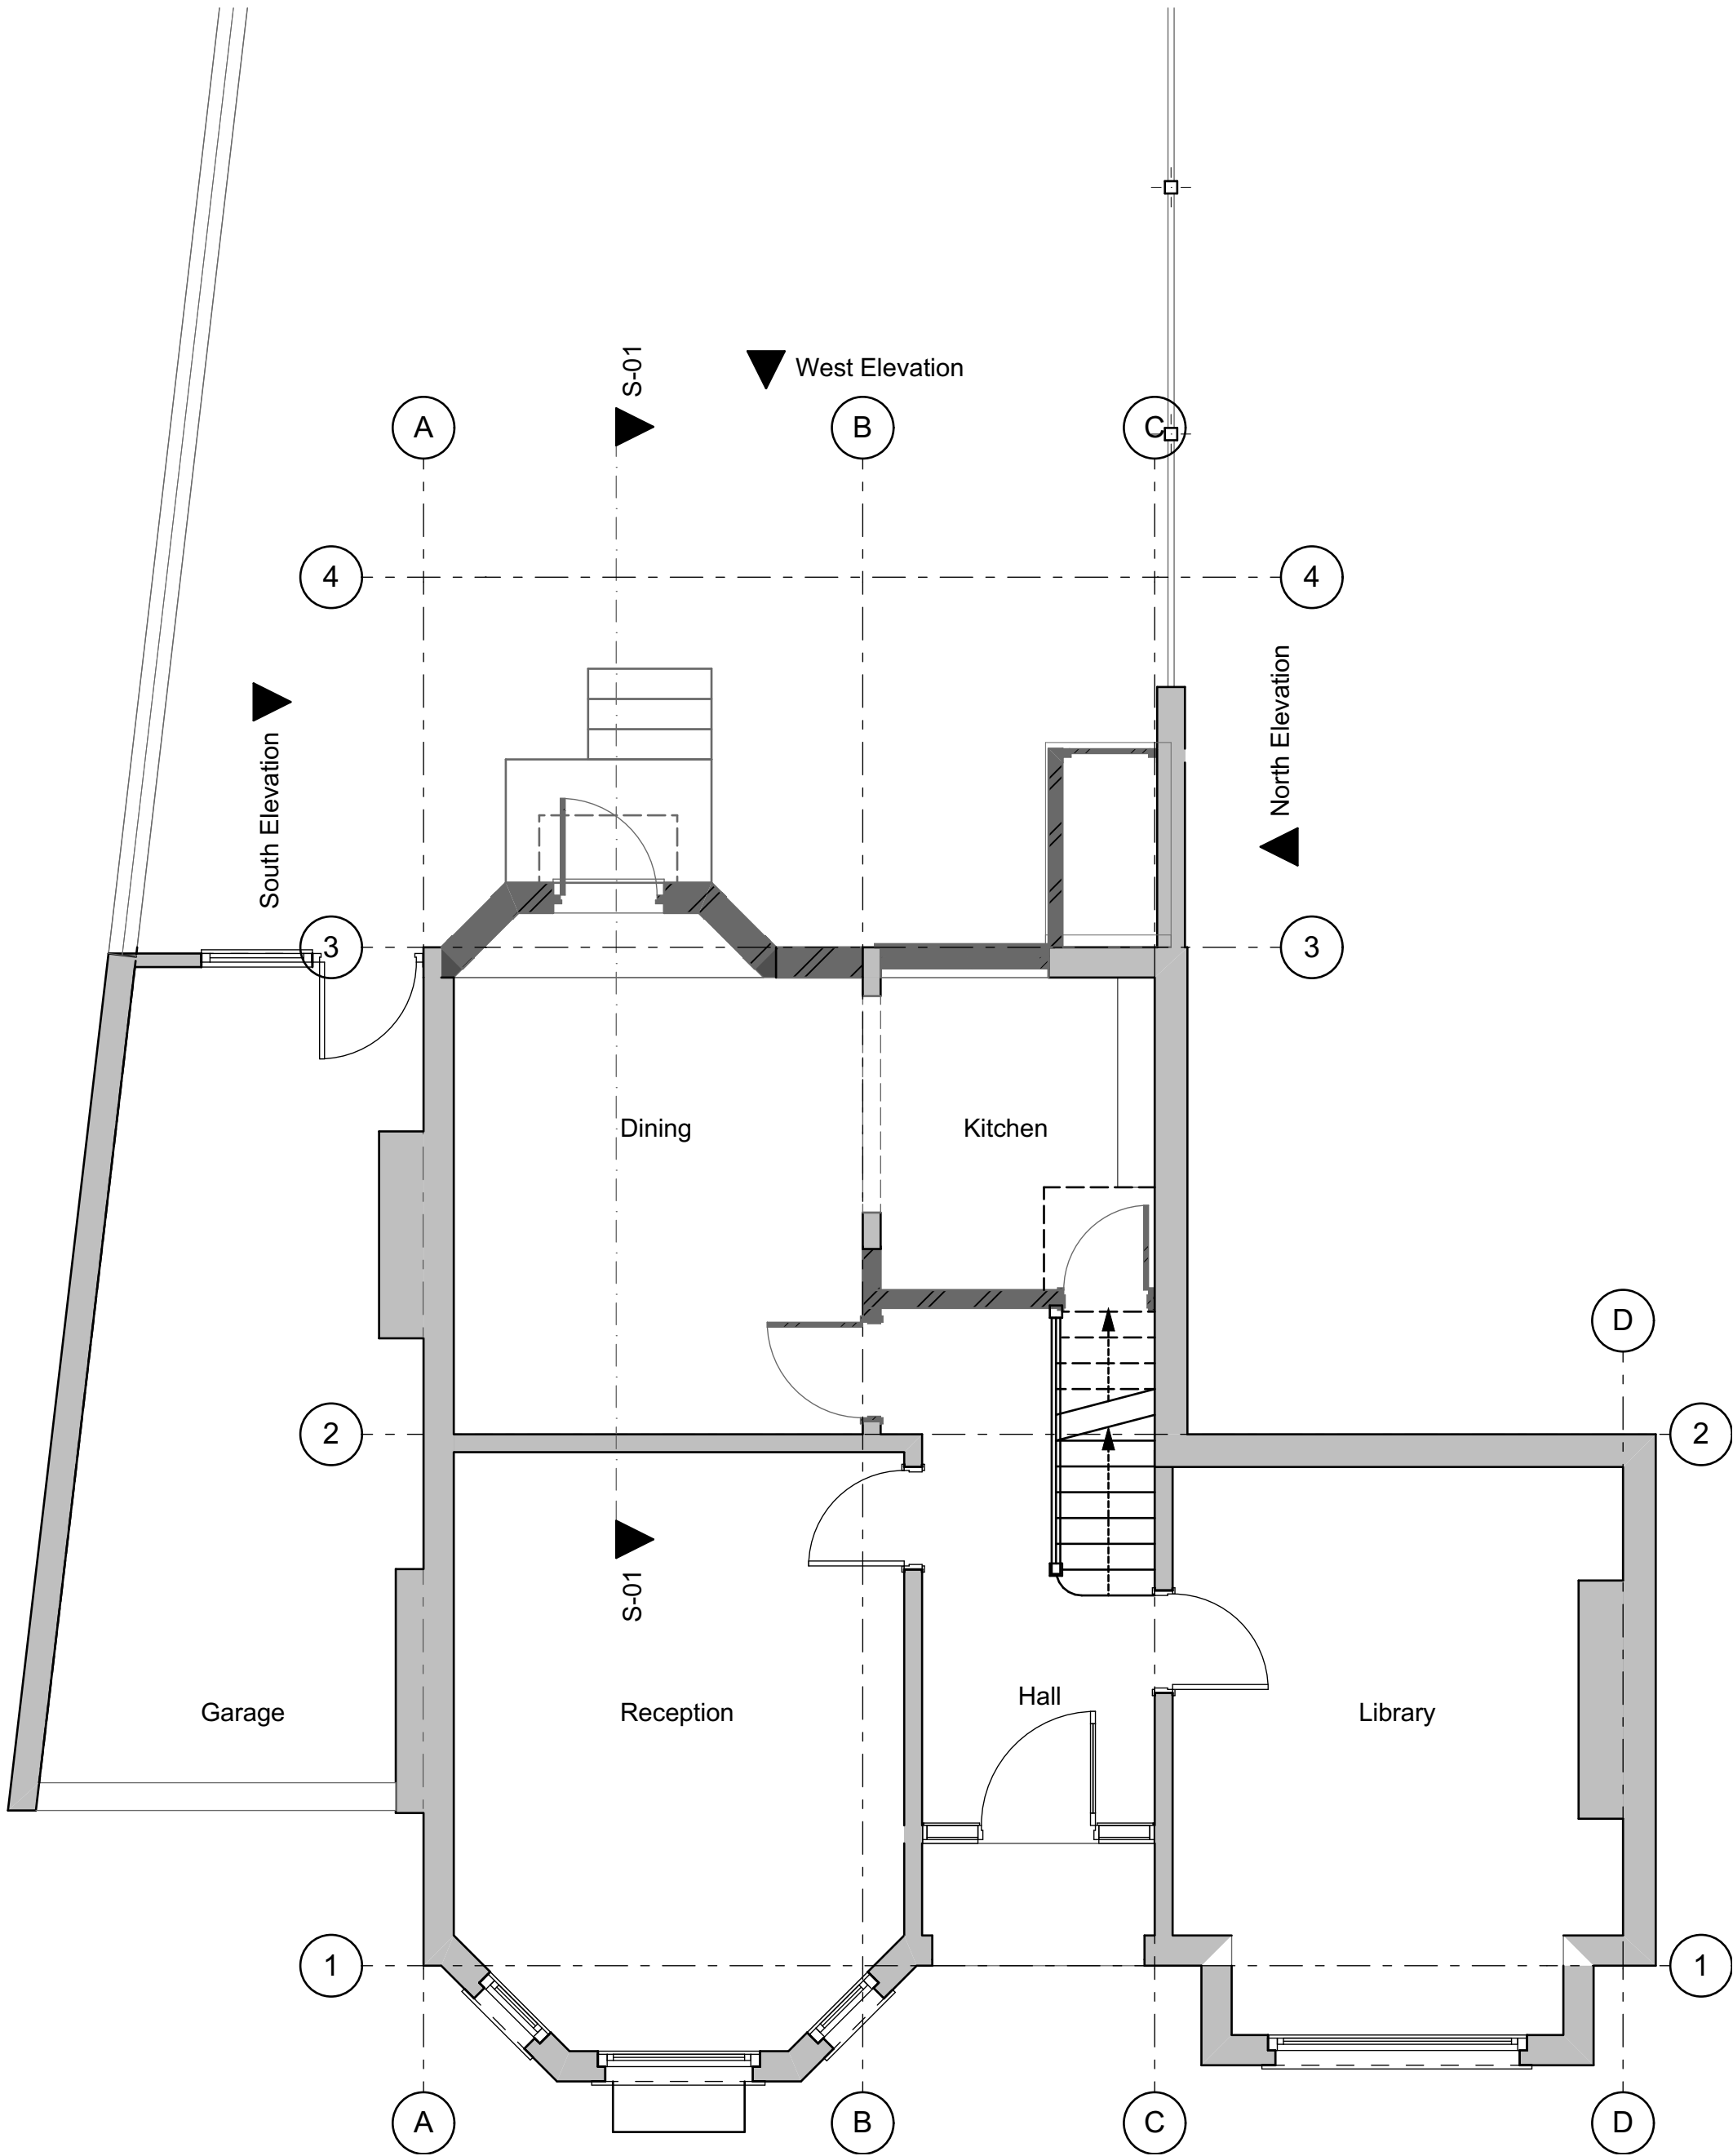


Client	Mr & Mrs Walkley	scales @ A3	dwg no:	rev:	date:	status:
Location	34 Errwood Road M19 2PH	1:50	A.01.2		210621	Concept
Job	single storey rear extension	Drawing title	Existing Ground Floor			

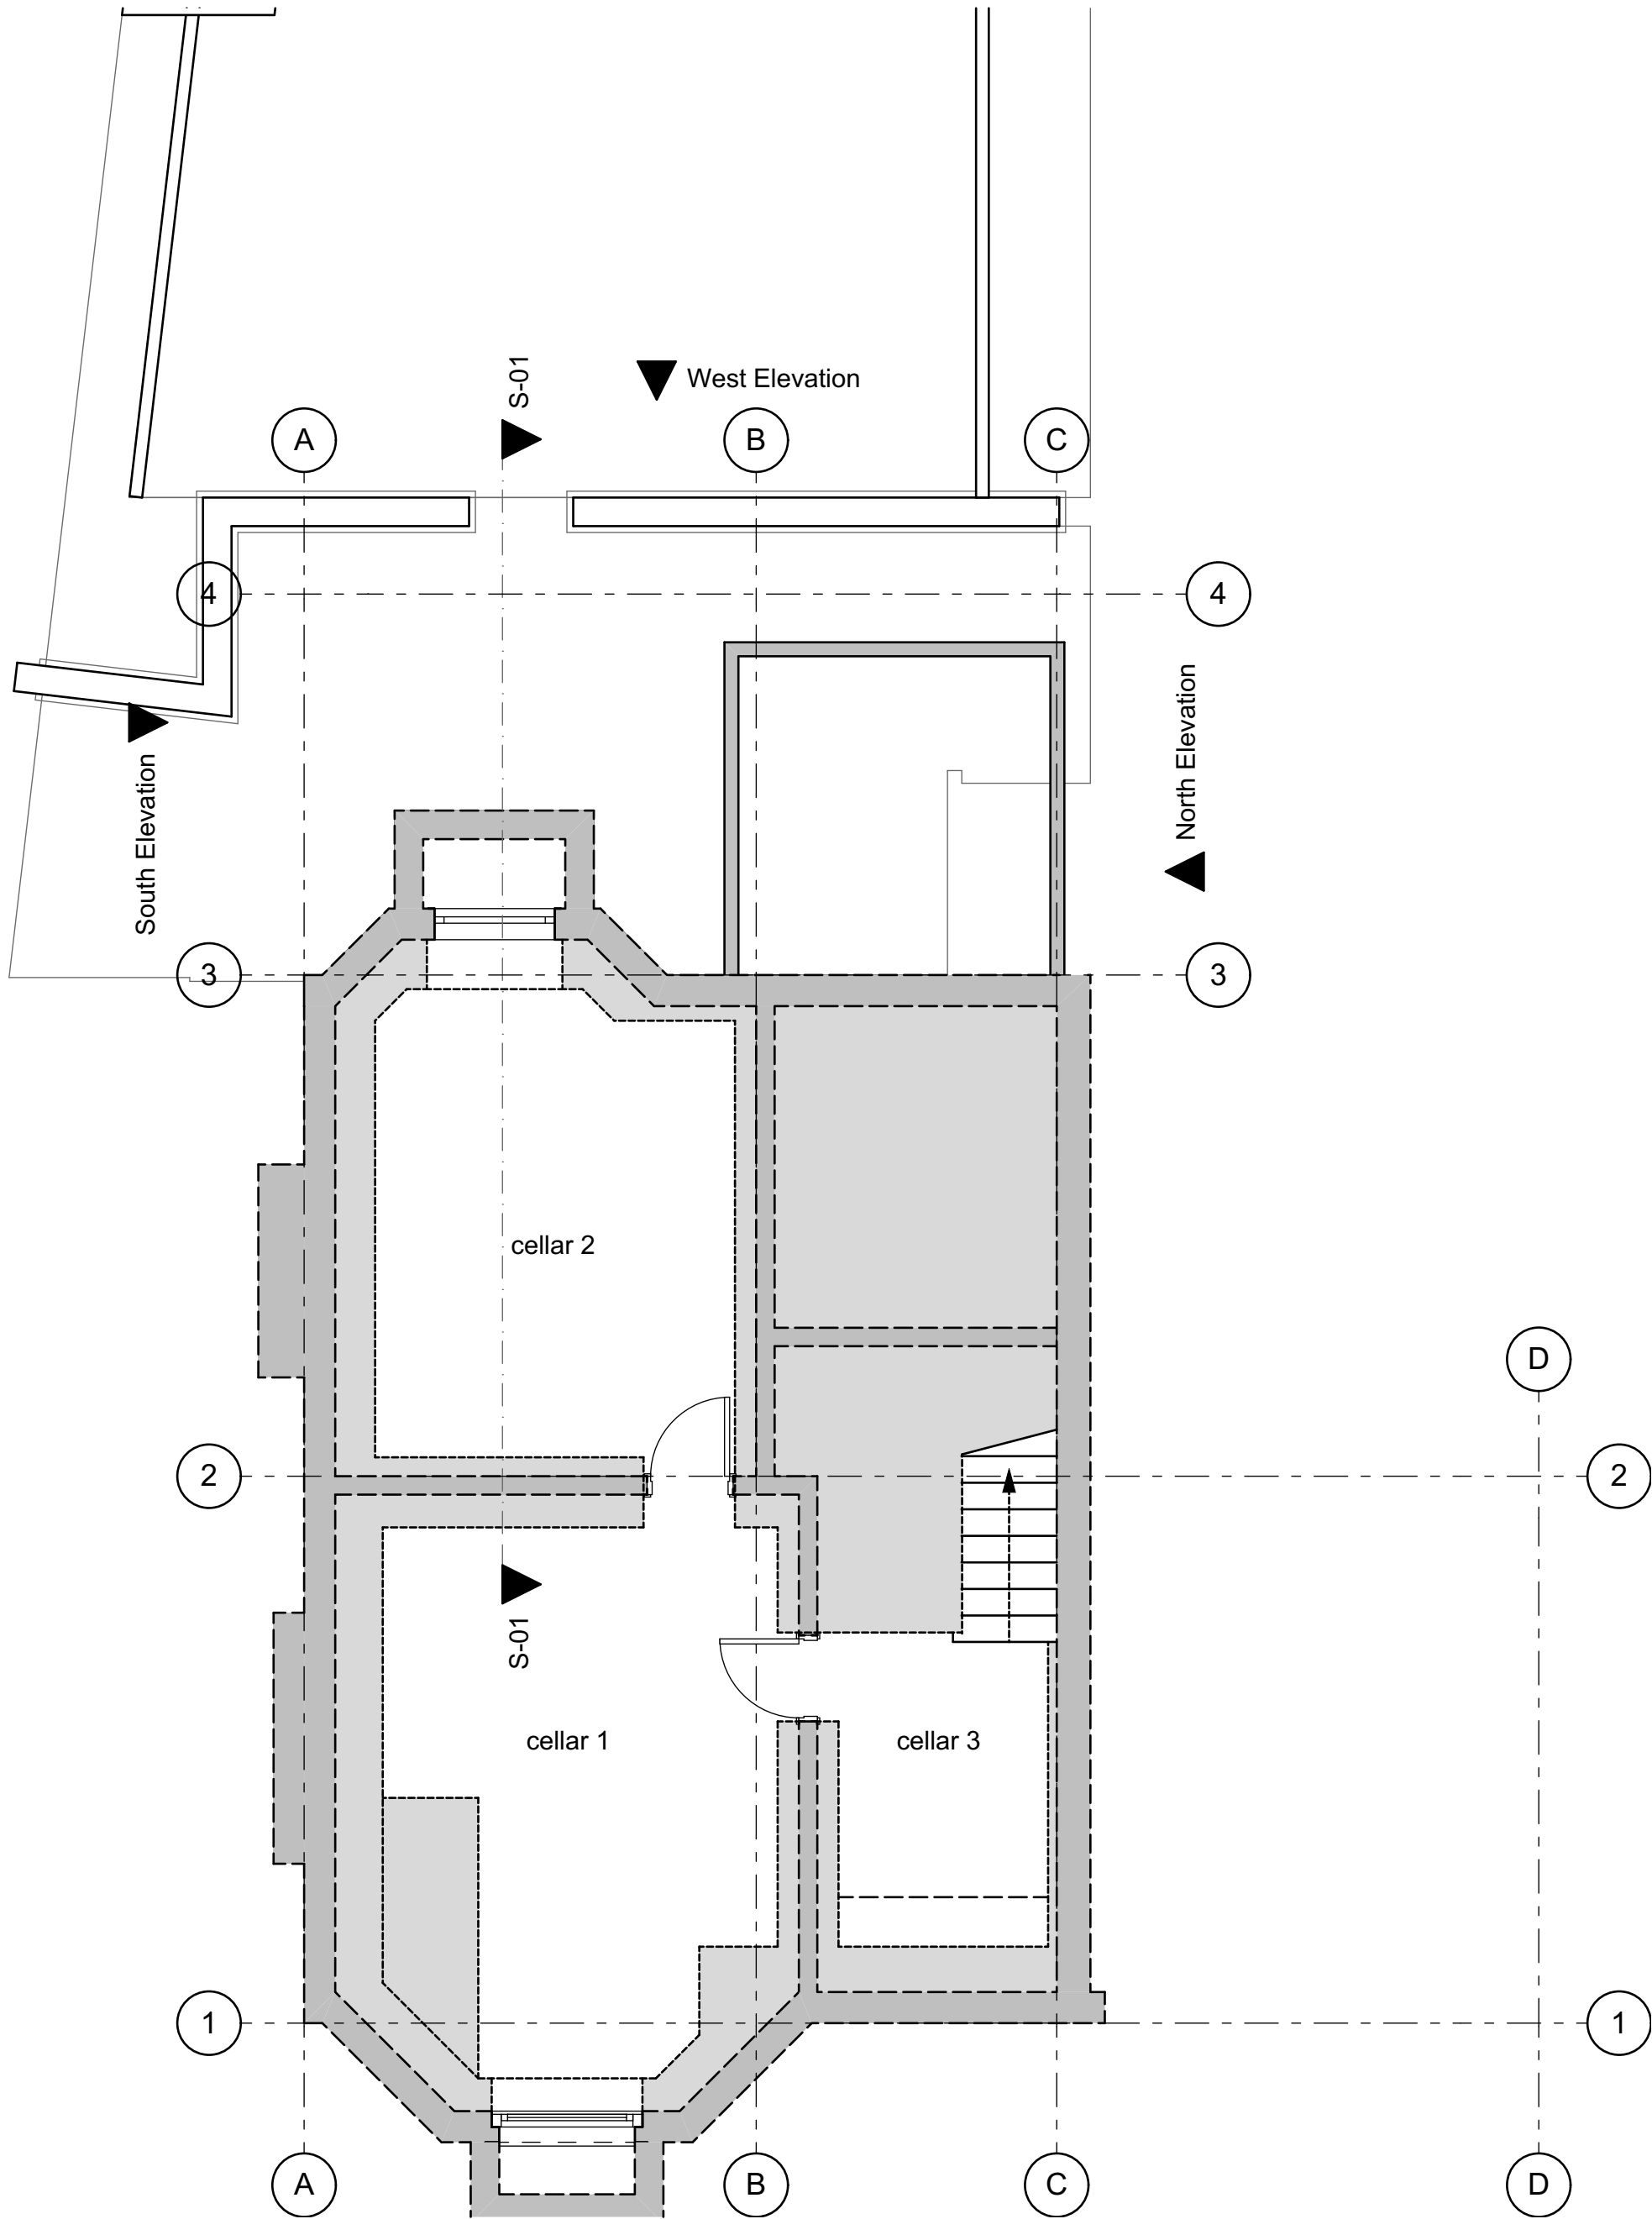


Client	Mr & Mrs Walkley	scales @ A3	dwg no:	rev:	date:	status:
Location	34 Errwood Road M19 2PH	1:50	A.01.3		210621	Concept
Job	single storey rear extension	Drawing title	Existing Cellar			

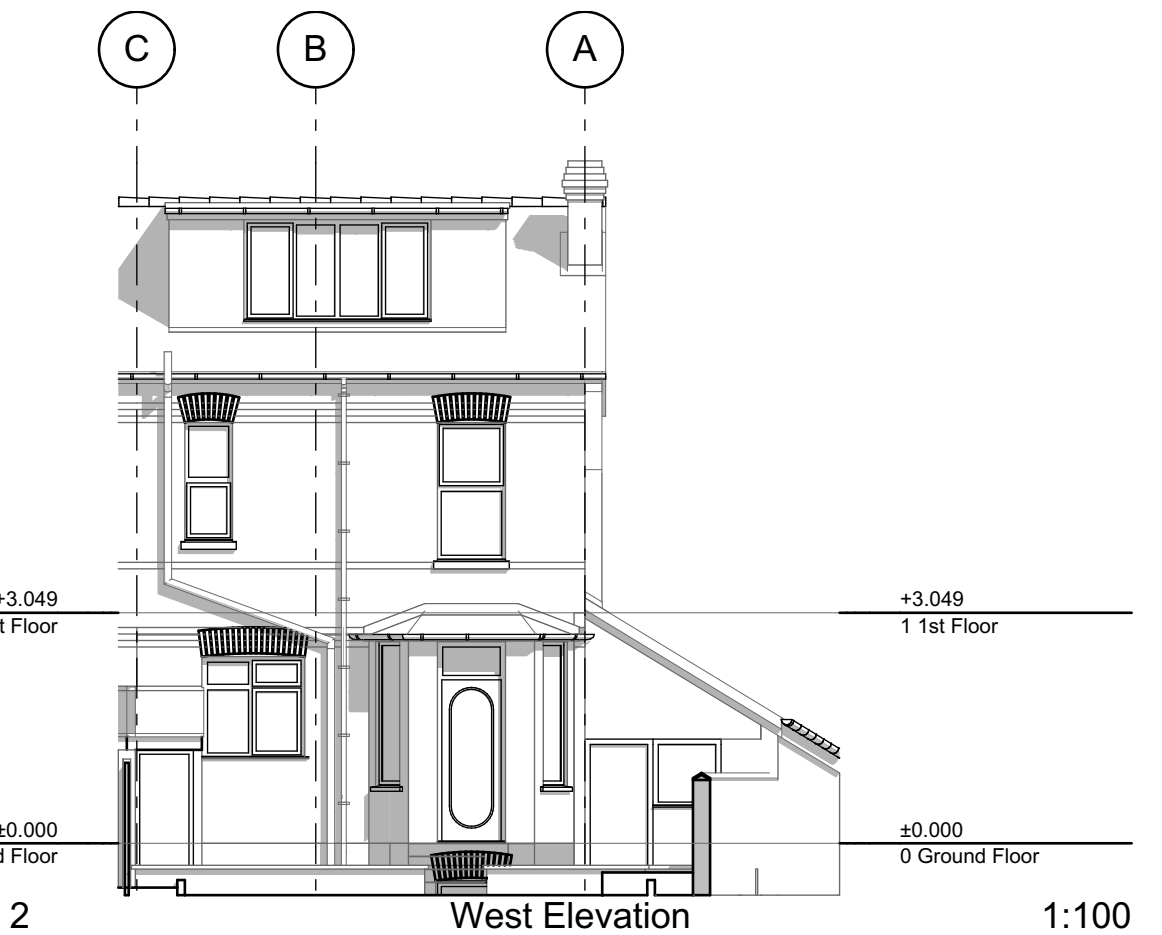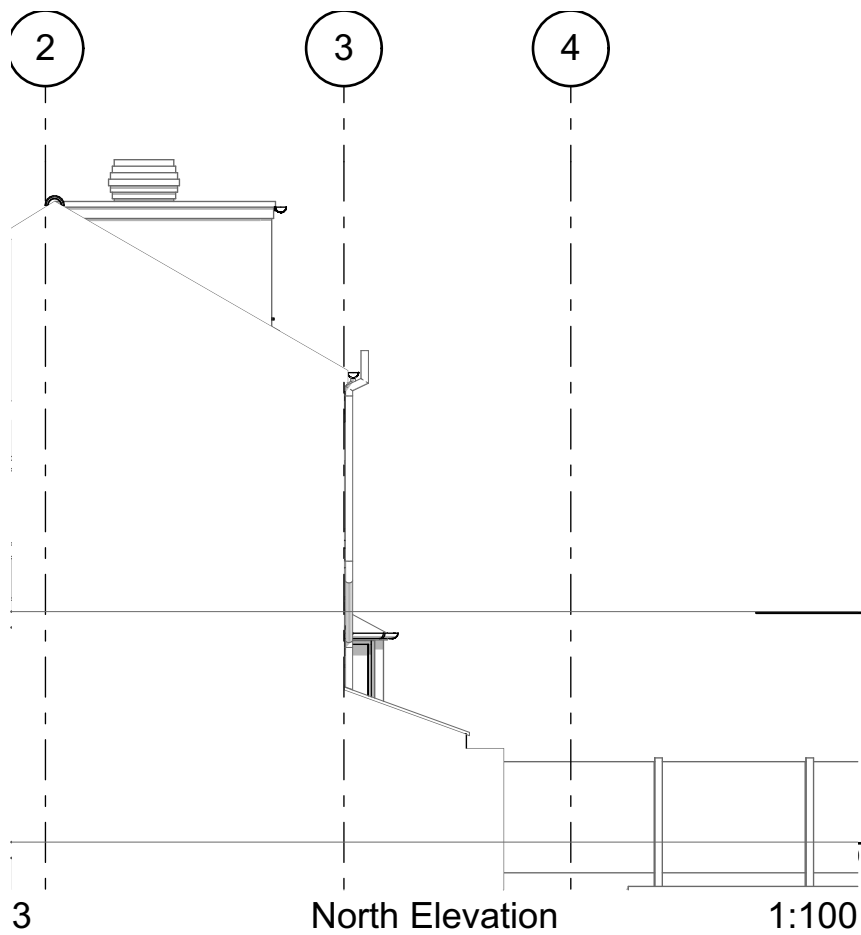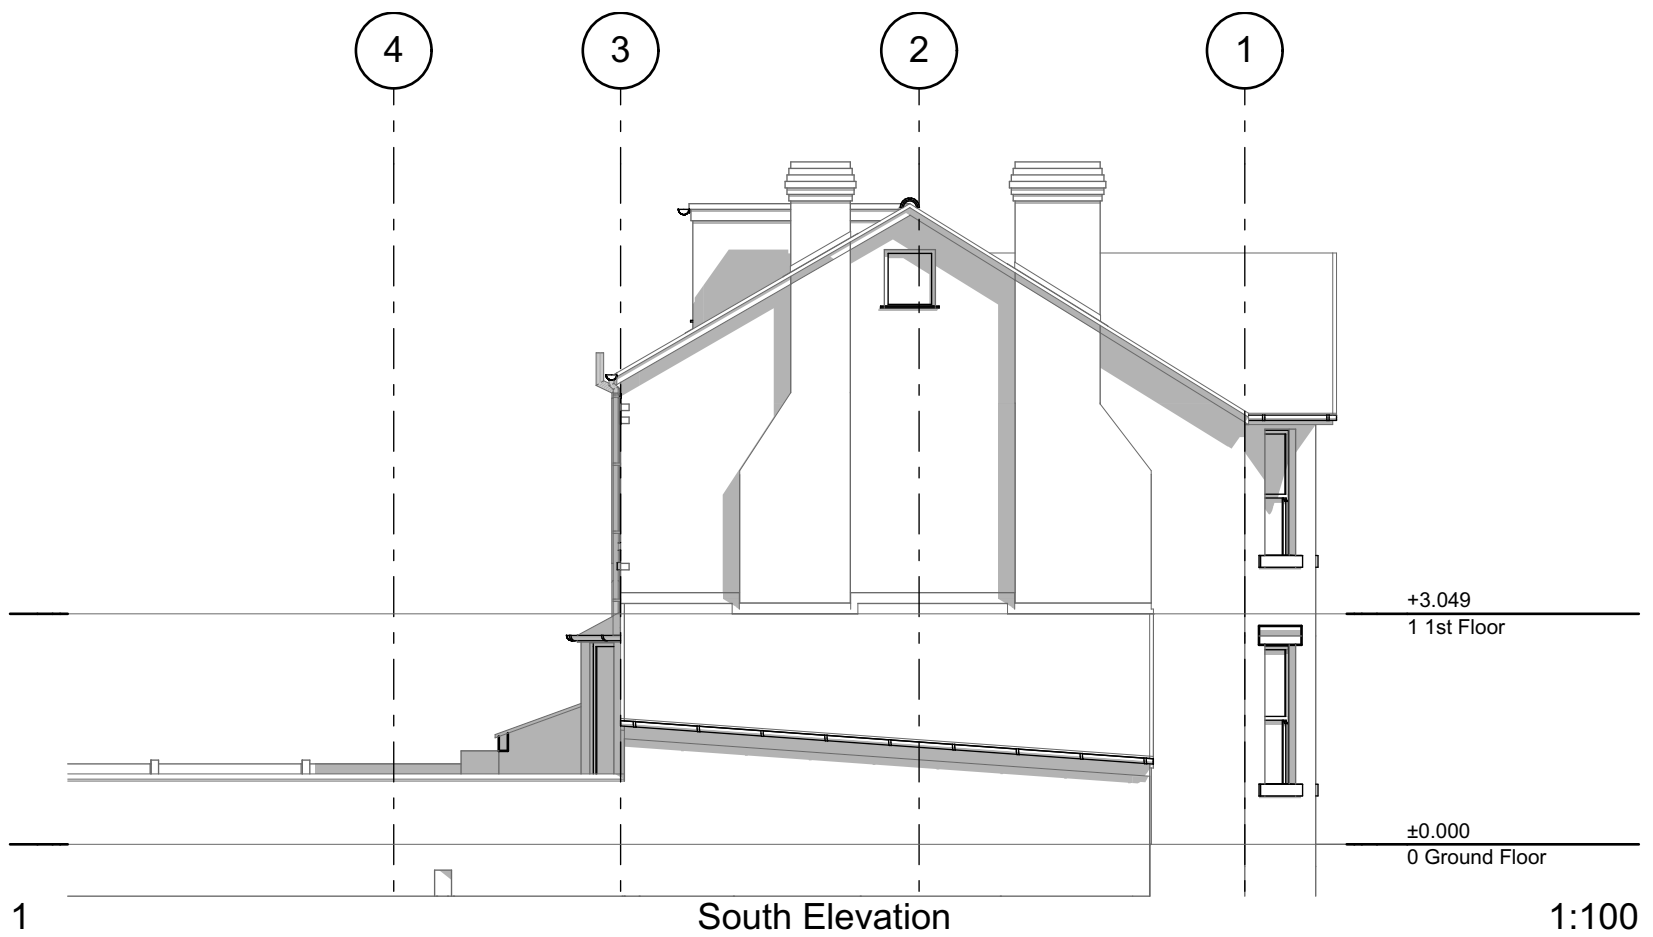


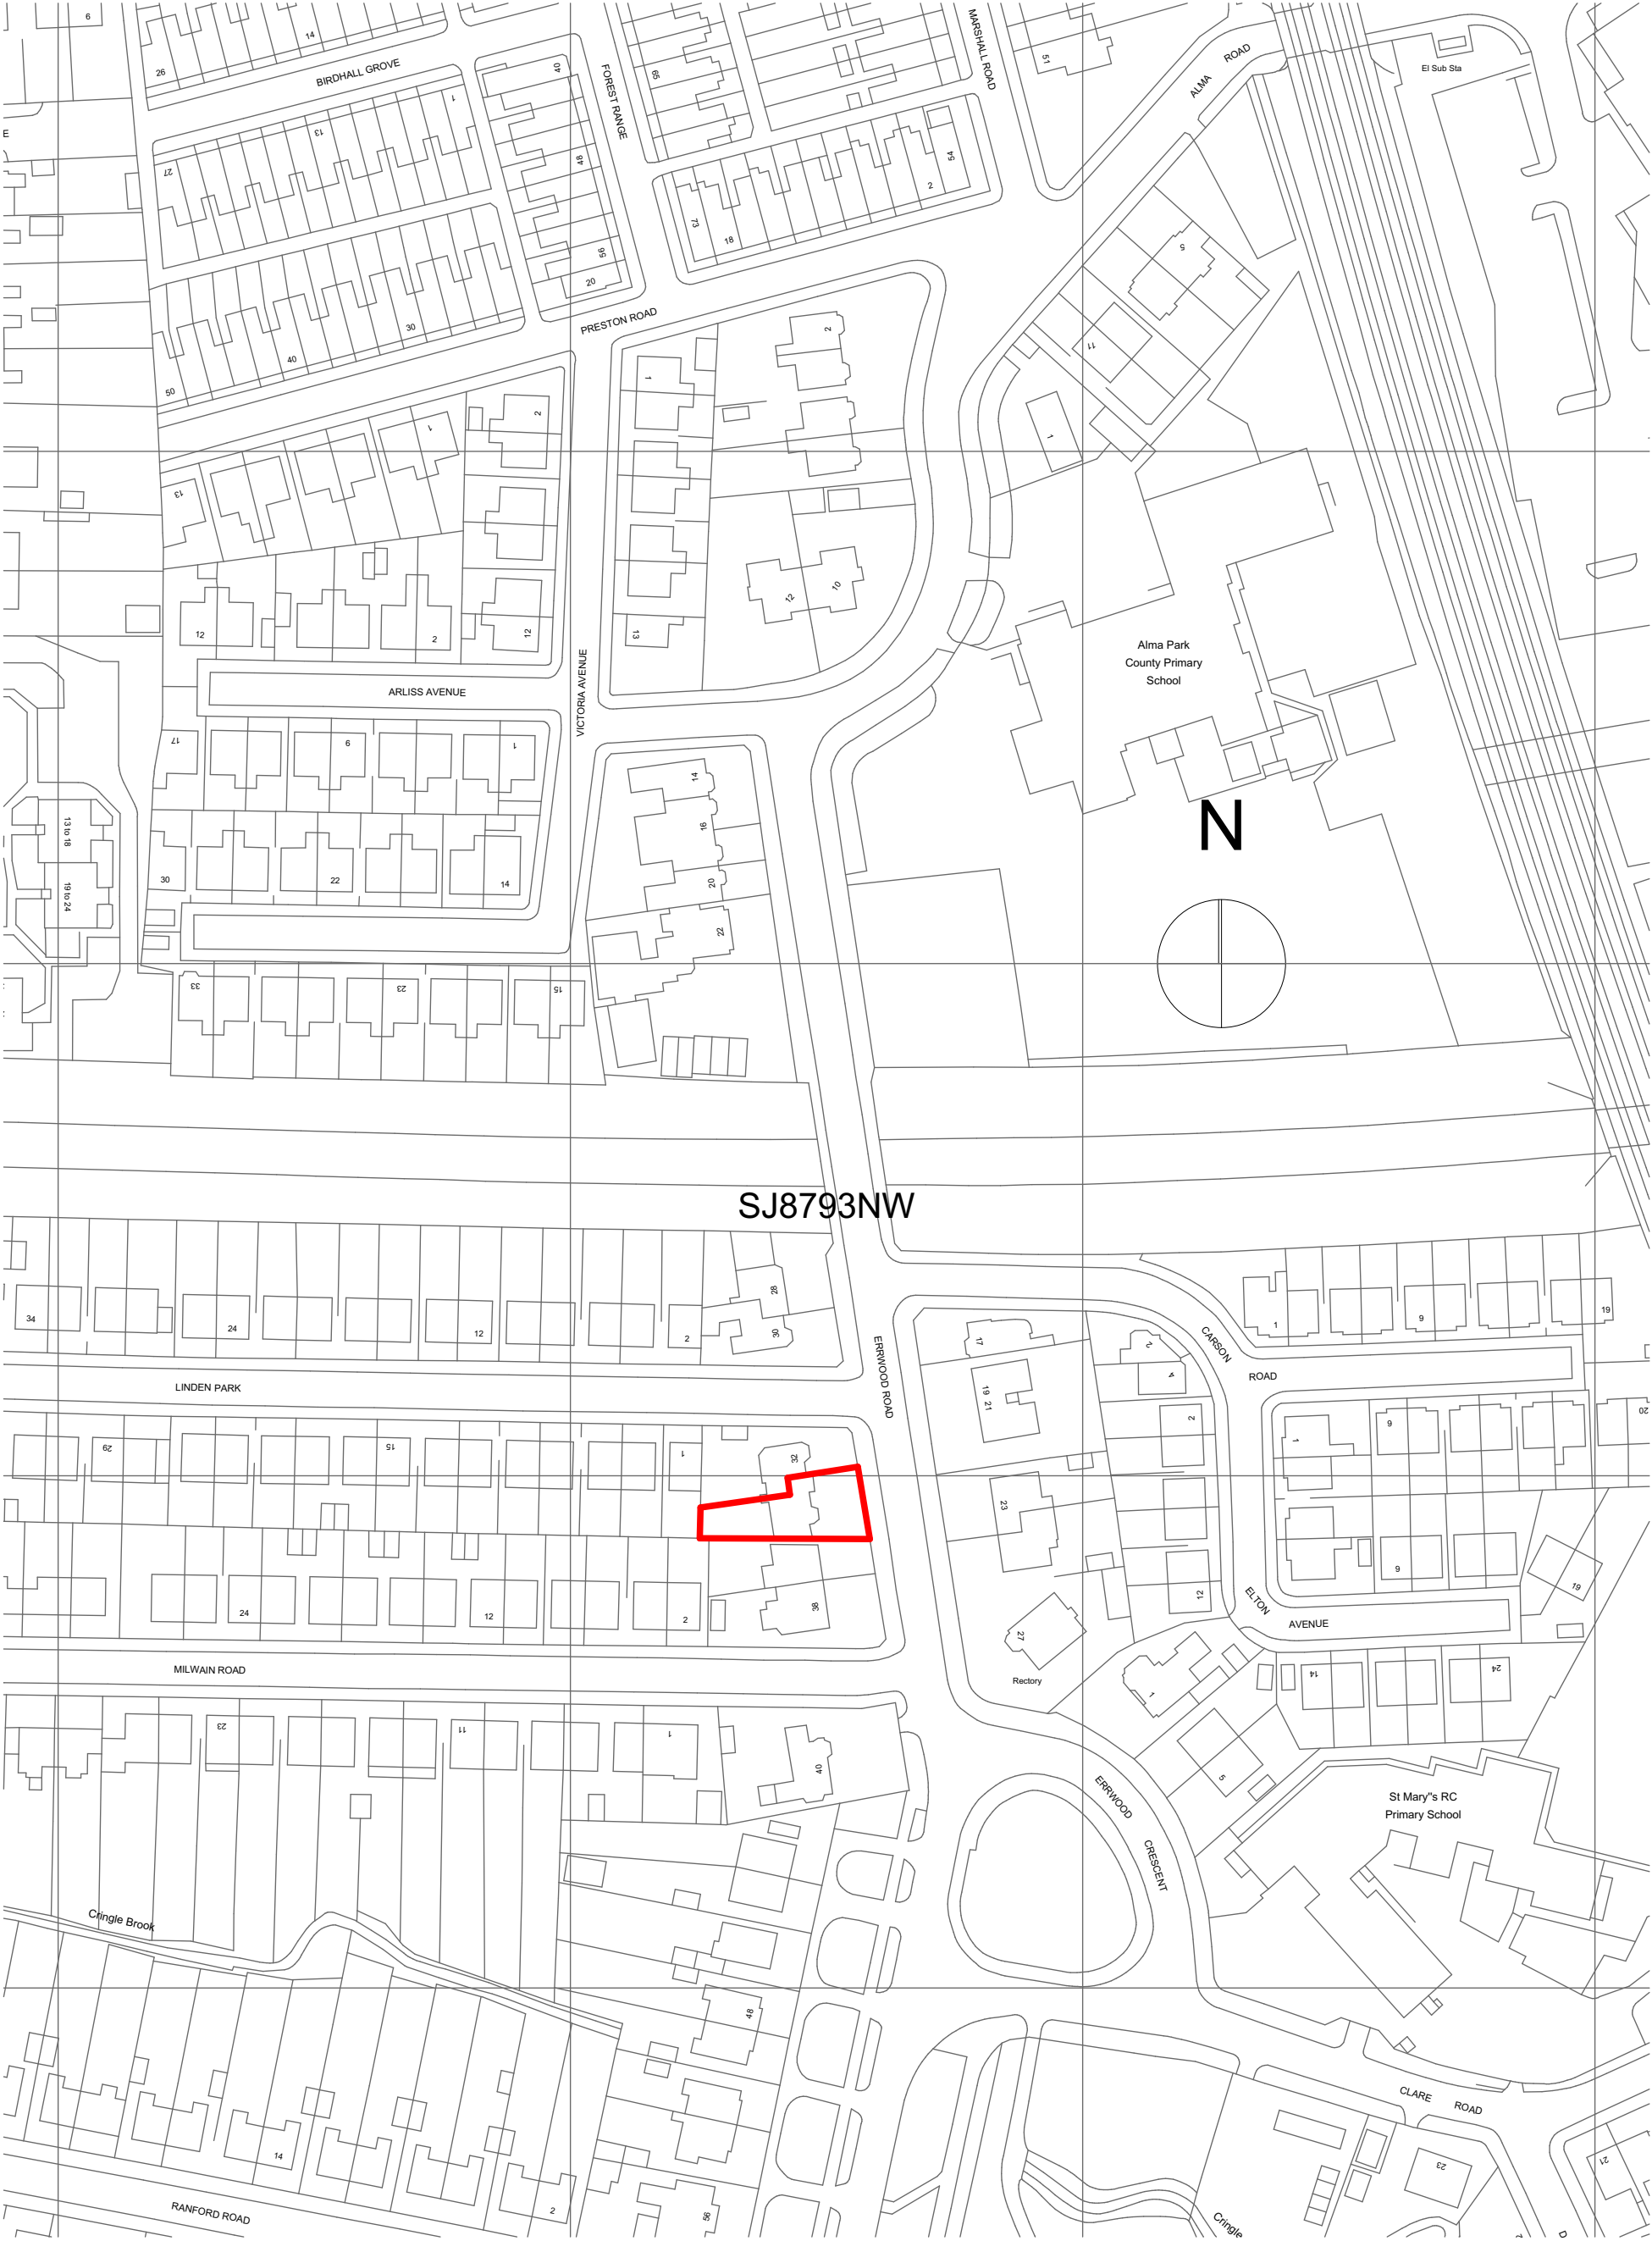


Client	Mr & Mrs Walkley	scales @ A3	dwg no:	rev:	date:	status:
Location	34 Errwood Road M19 2PH	1:1250	A.01.5		210621	Concept
Job	single storey rear extension	Drawing title	Location Plan			

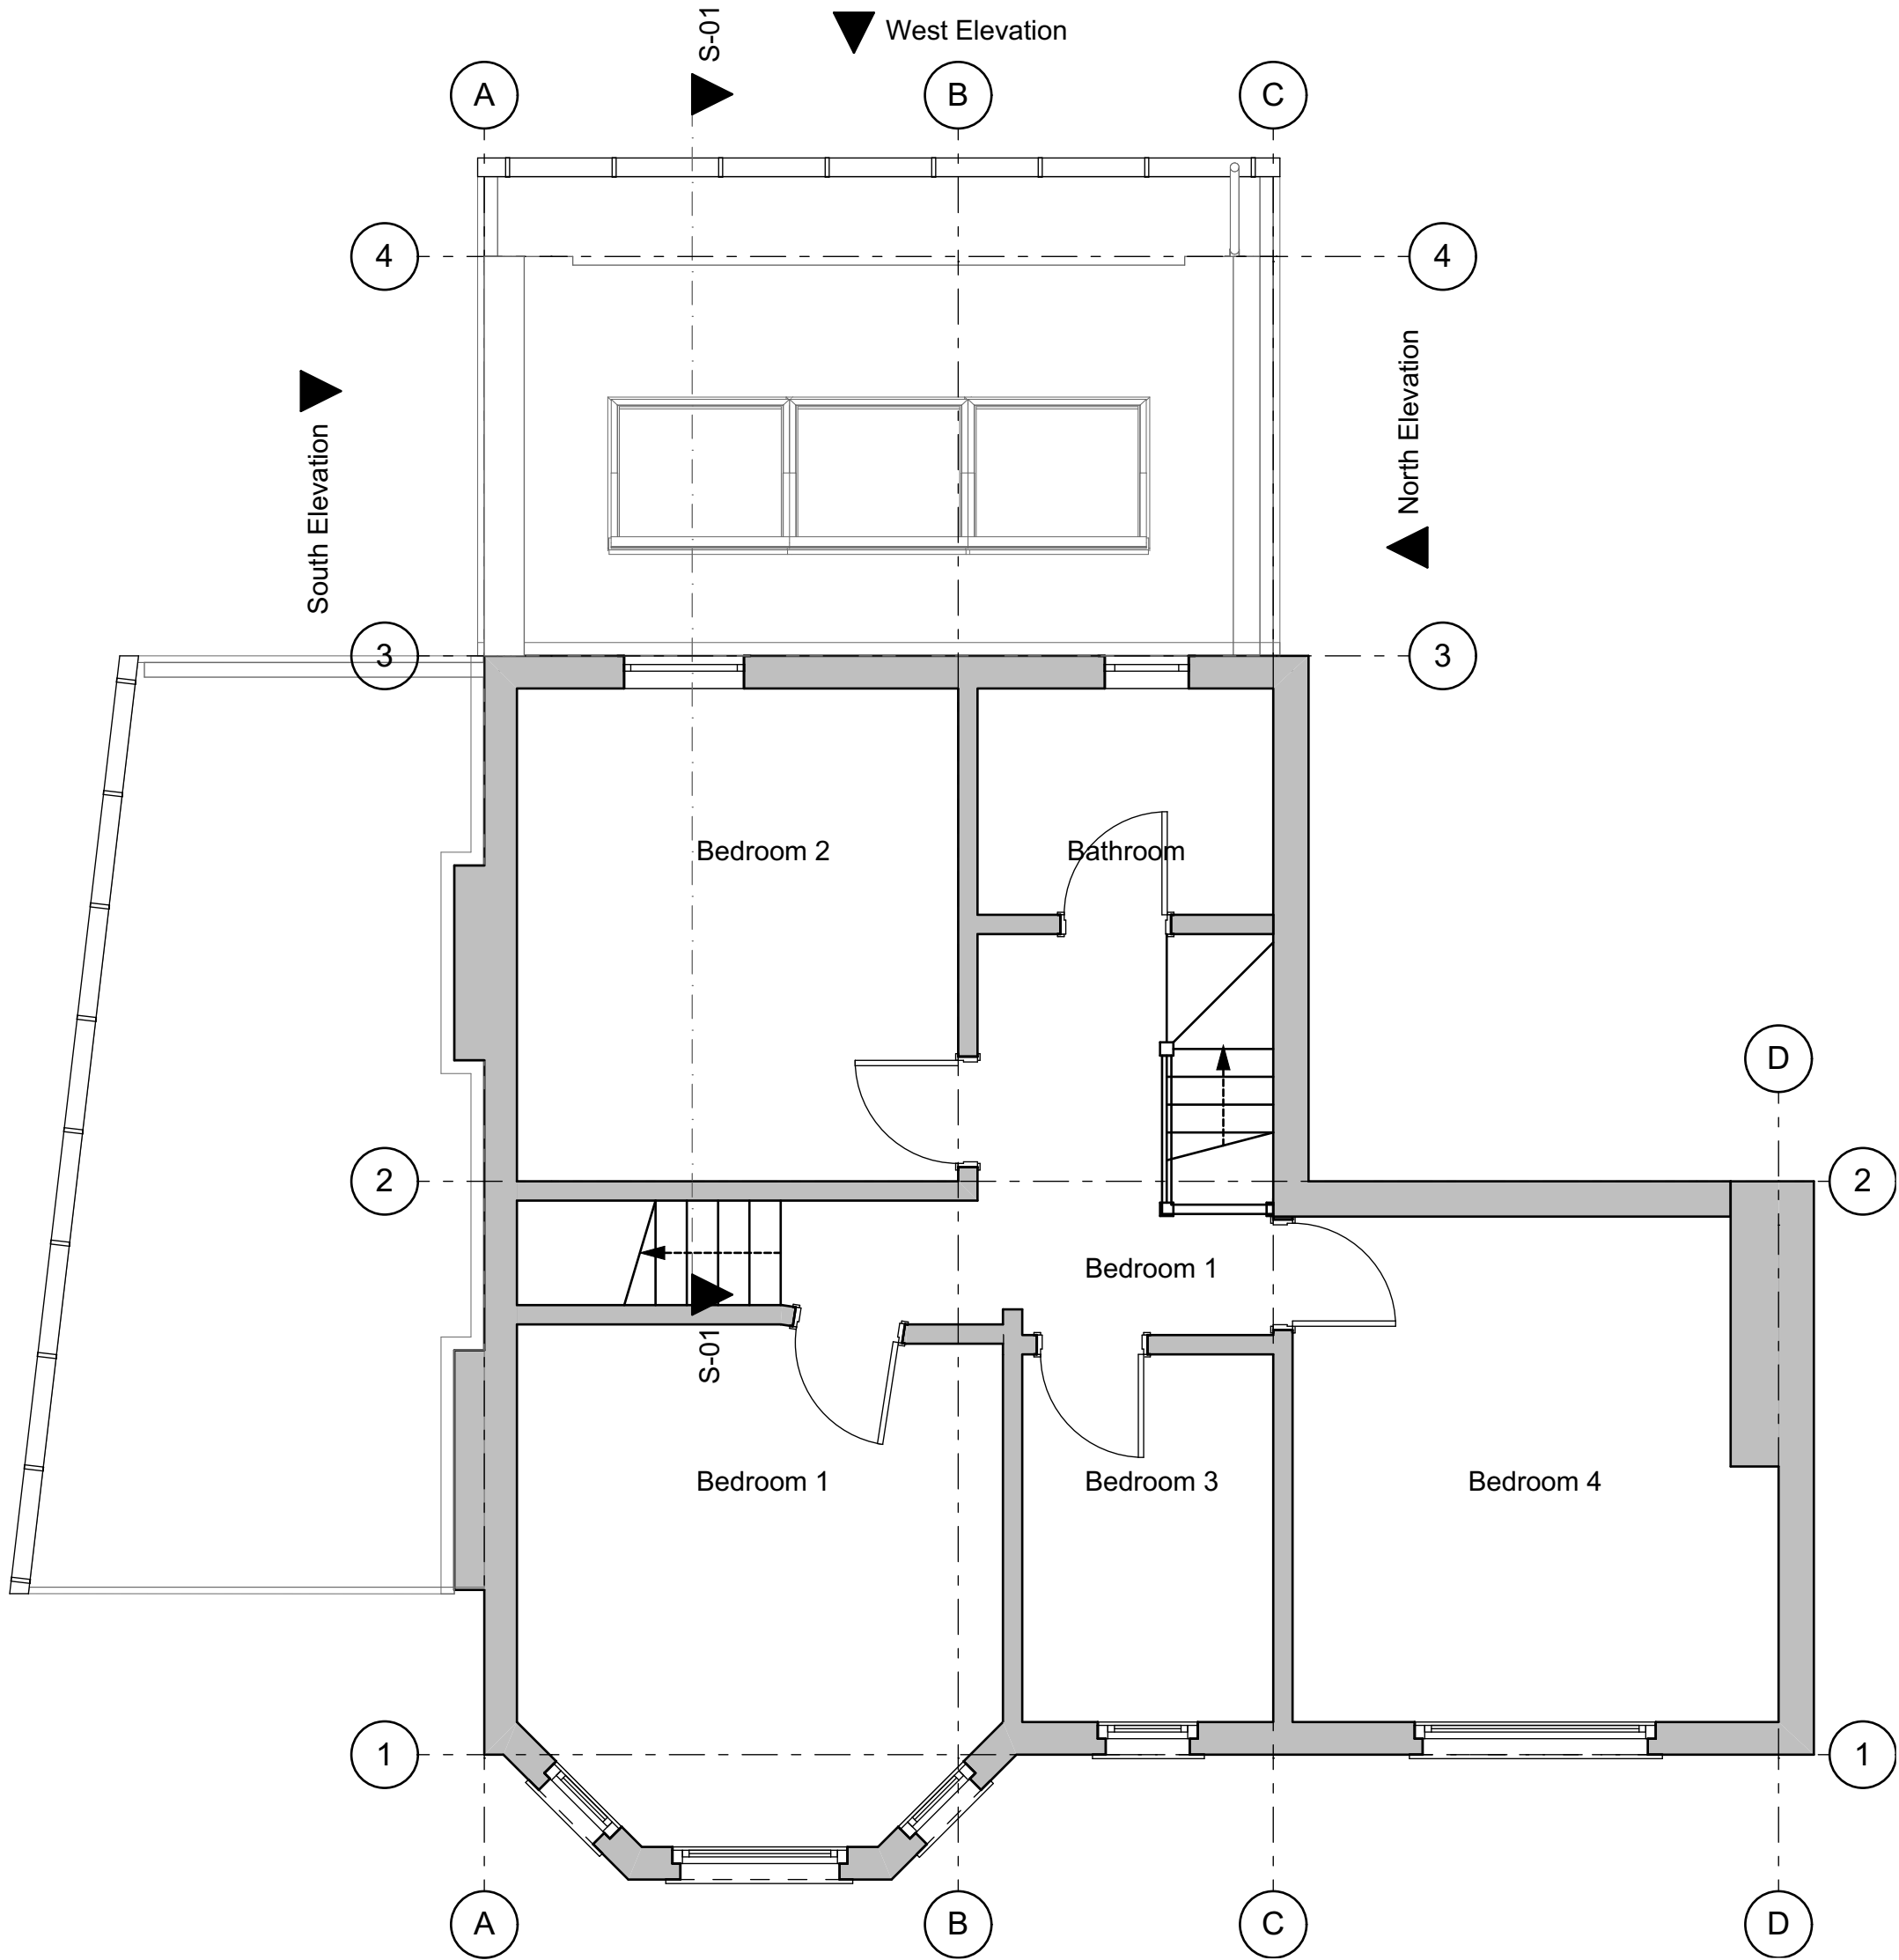

Client	Mr & Mrs Walkley	scales @ A3	dwg no:	rev:	date:	status:
Location	34 Errwood Road M19 2PH	1:50	A.02.2		210621	Concept
Job	single storey rear extension	Drawing title	Proposed 1st Floor			

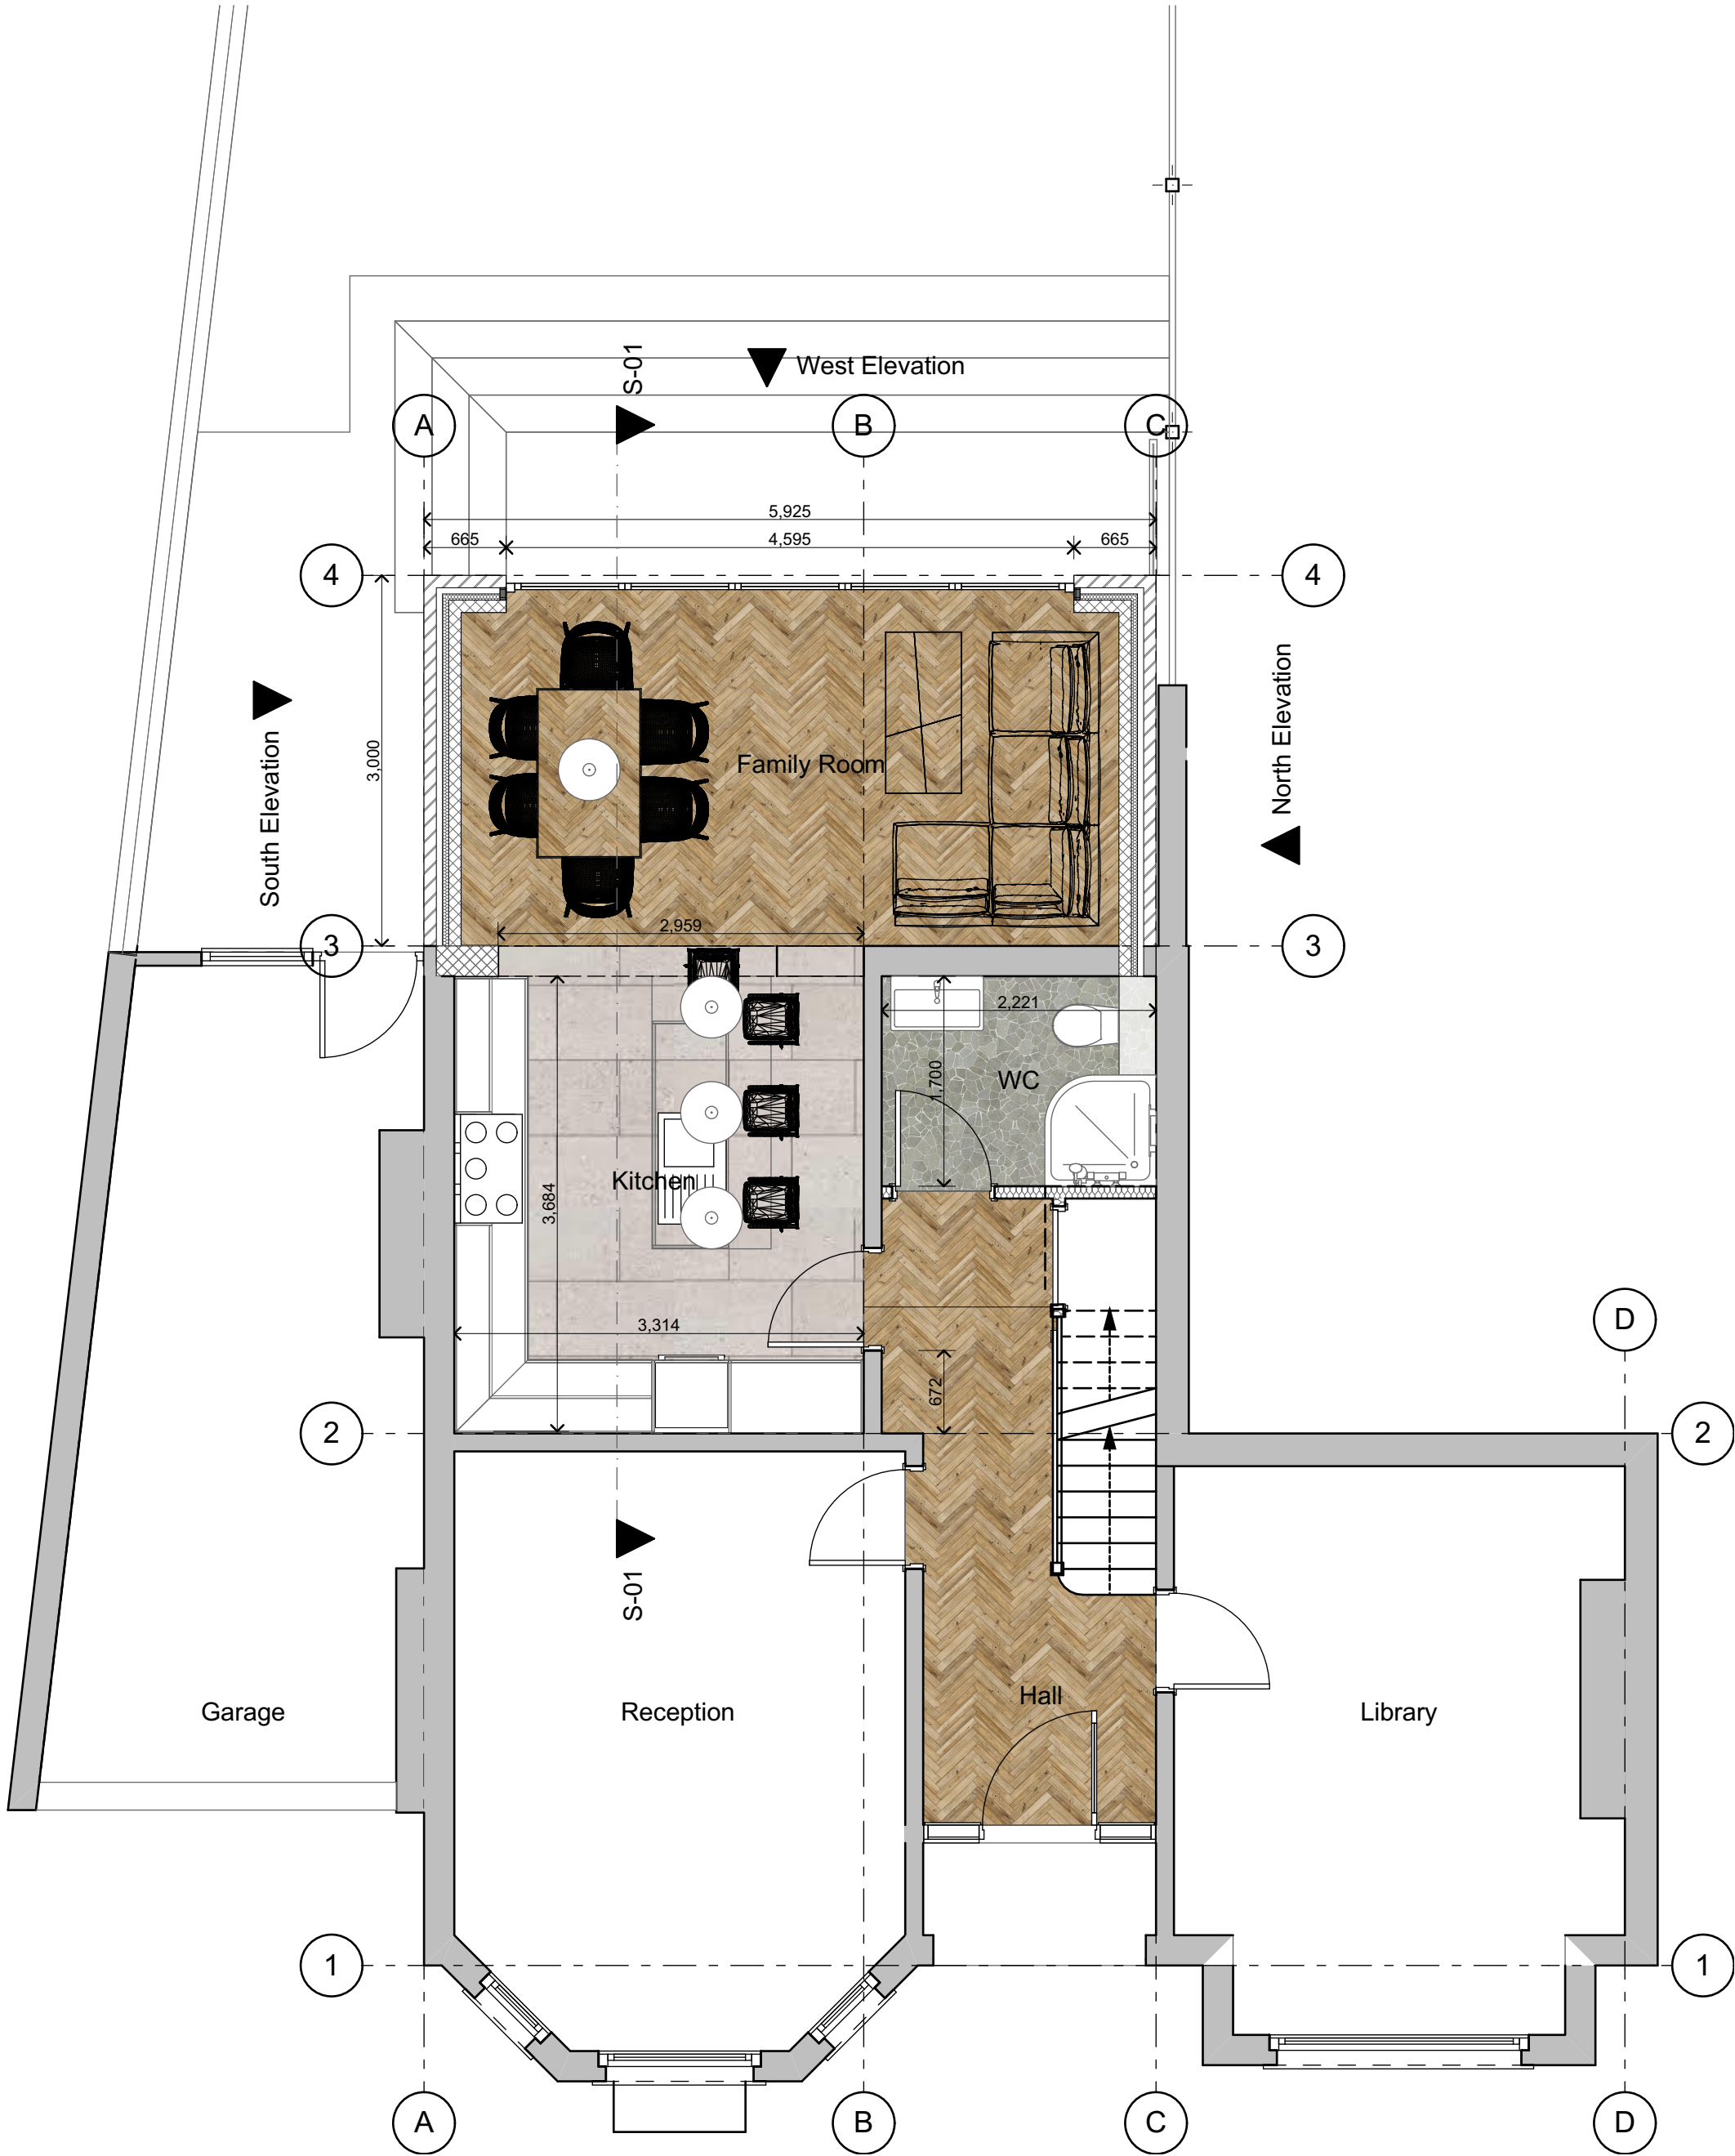

Client	Mr & Mrs Walkley	scales @ A3	dwg no:	rev:	date:	status:
Location	34 Errwood Road M19 2PH	1:50	A.02.3		210621	Concept
Job	single storey rear extension	Drawing title	Proposed Ground Floor			

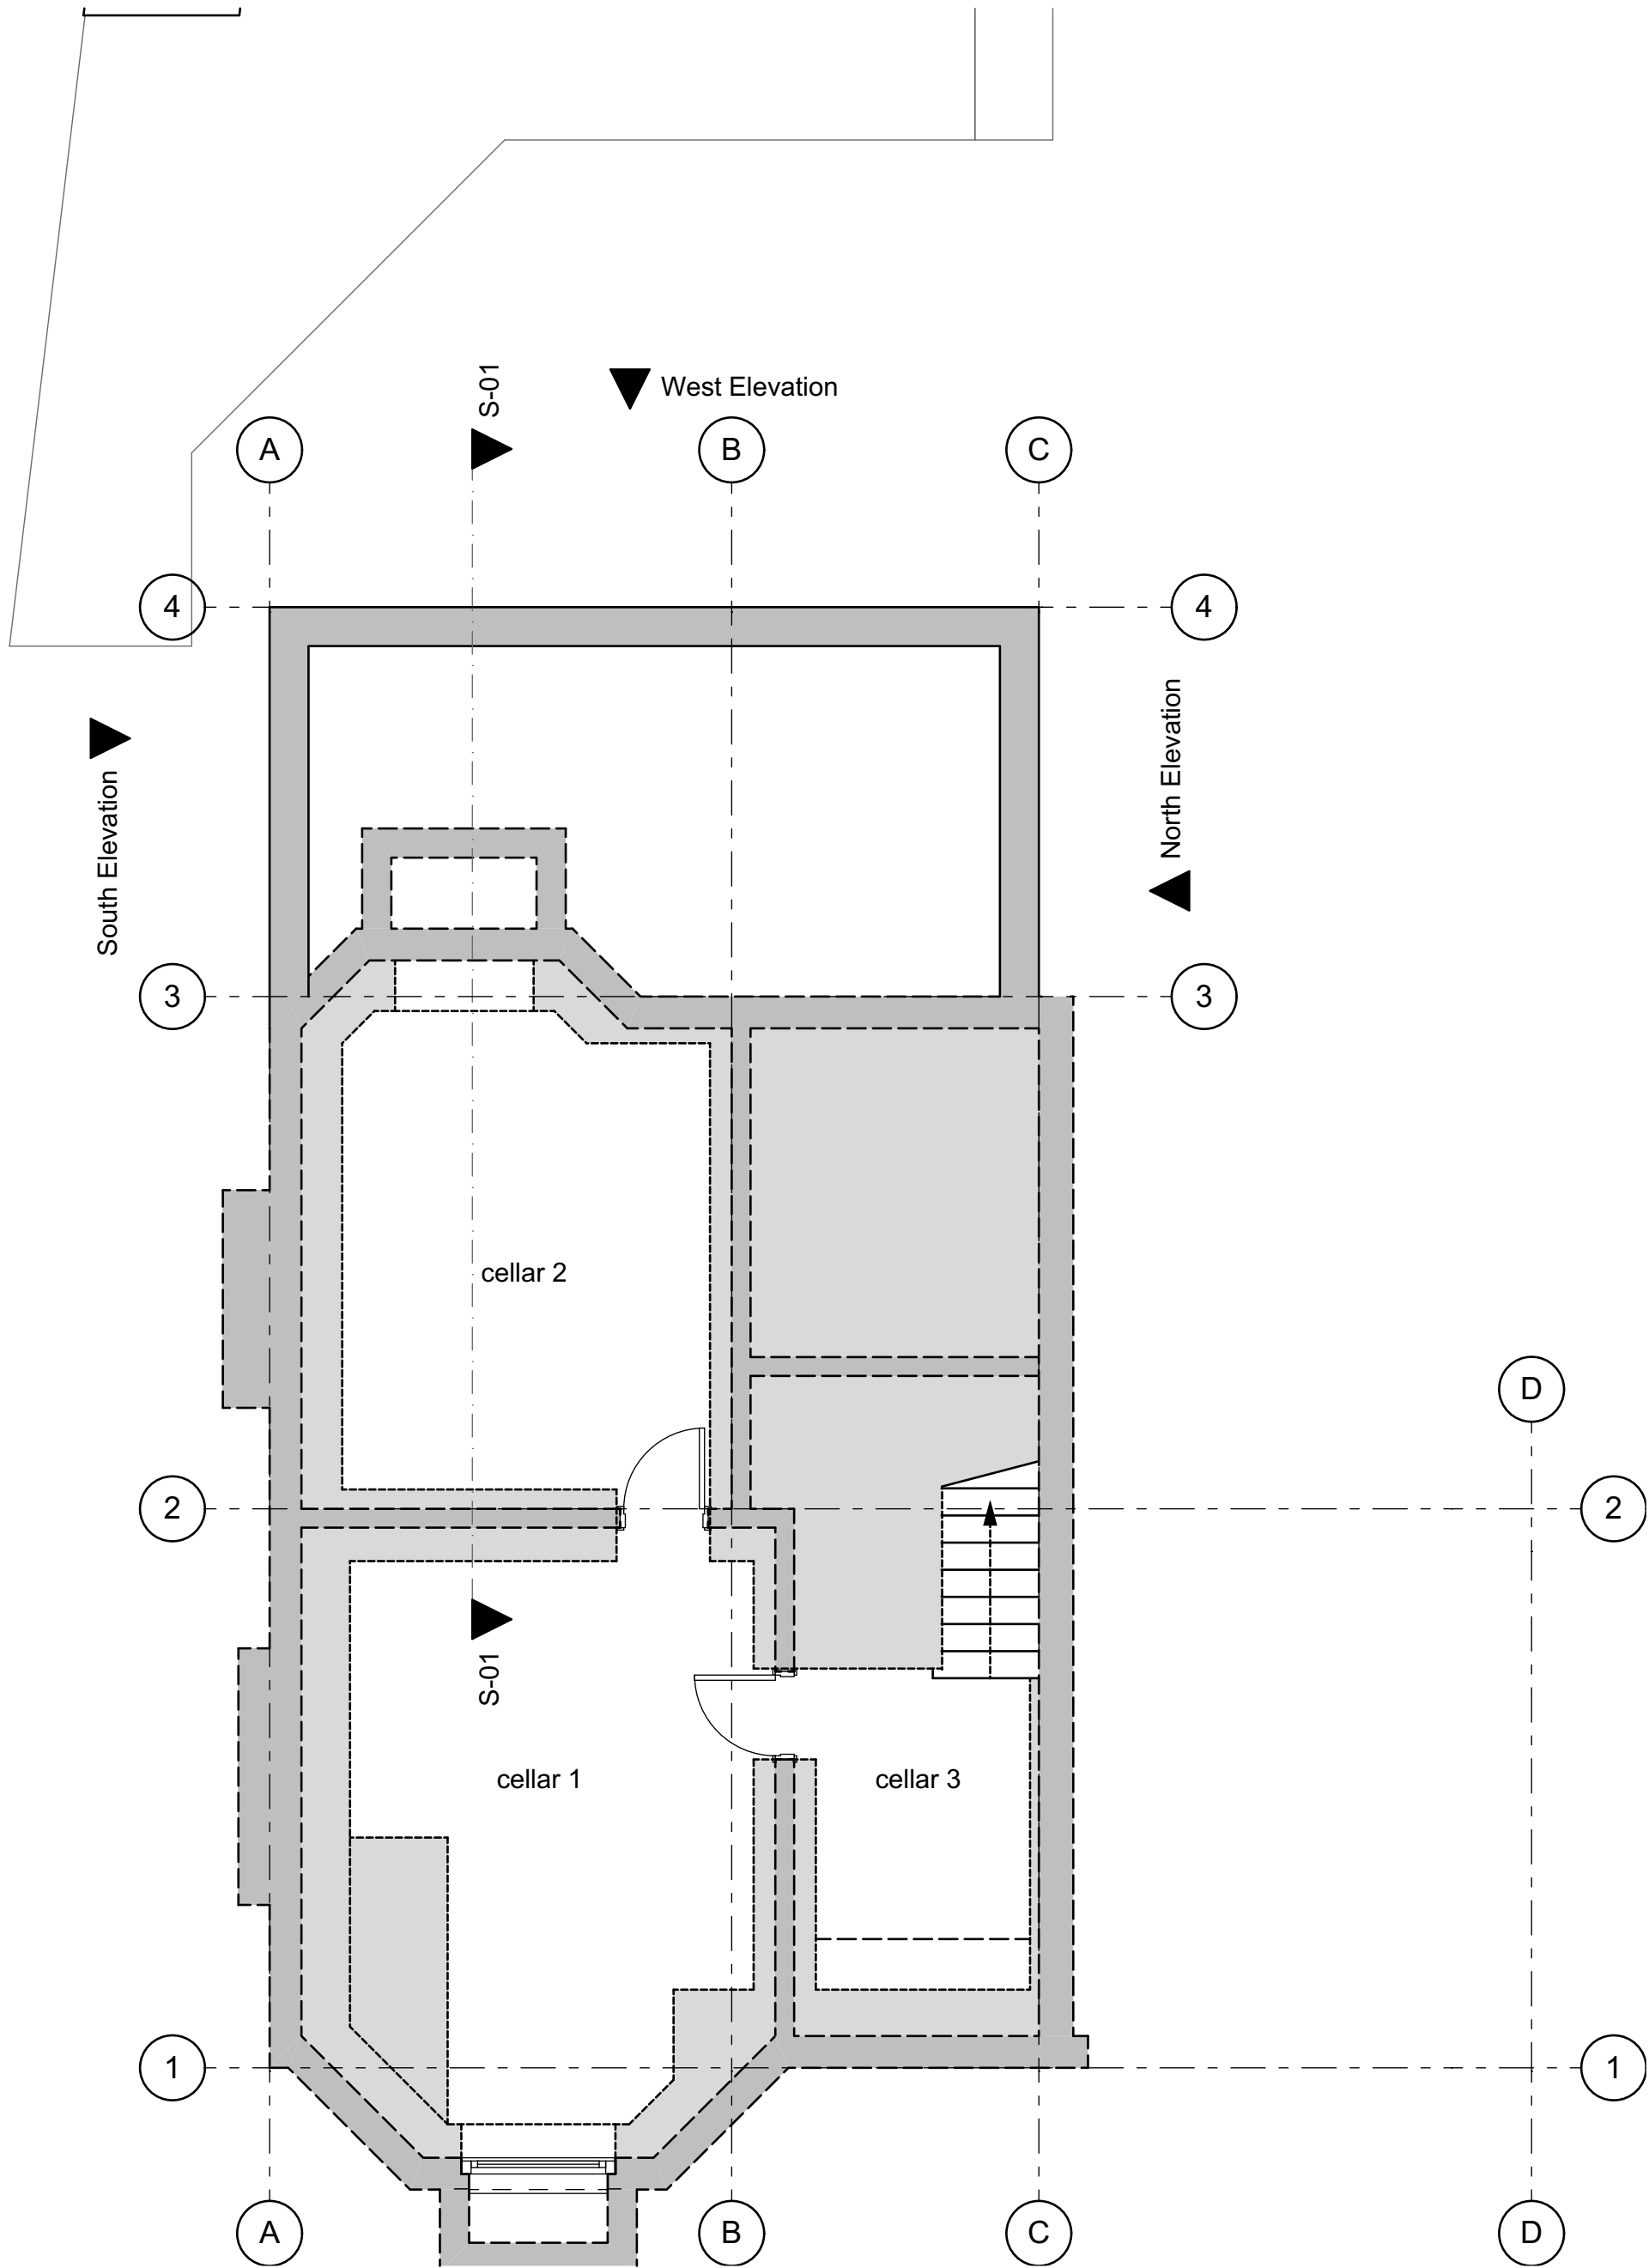

Client	Mr & Mrs Walkley	scales @ A3	dwg no:	rev:	date:	status:
Location	34 Errwood Road M19 2PH	1:50	A.02.4		210621	Concept
Job	single storey rear extension	Drawing title	Proposed Cellar			

