





1. Front - Existing
1 : 100

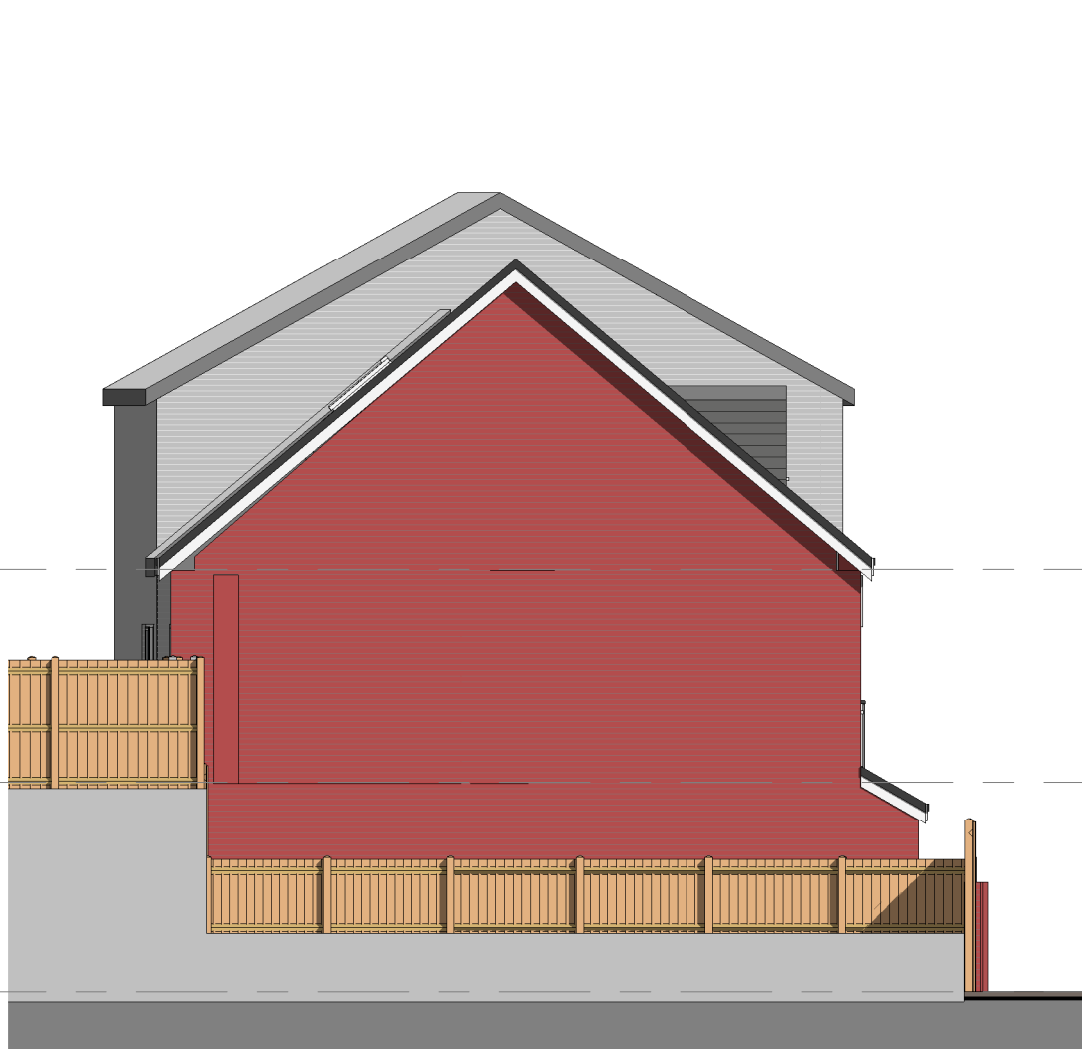


2. Left Side - Existing
1 : 100




3. Rear - Existing
1 : 100

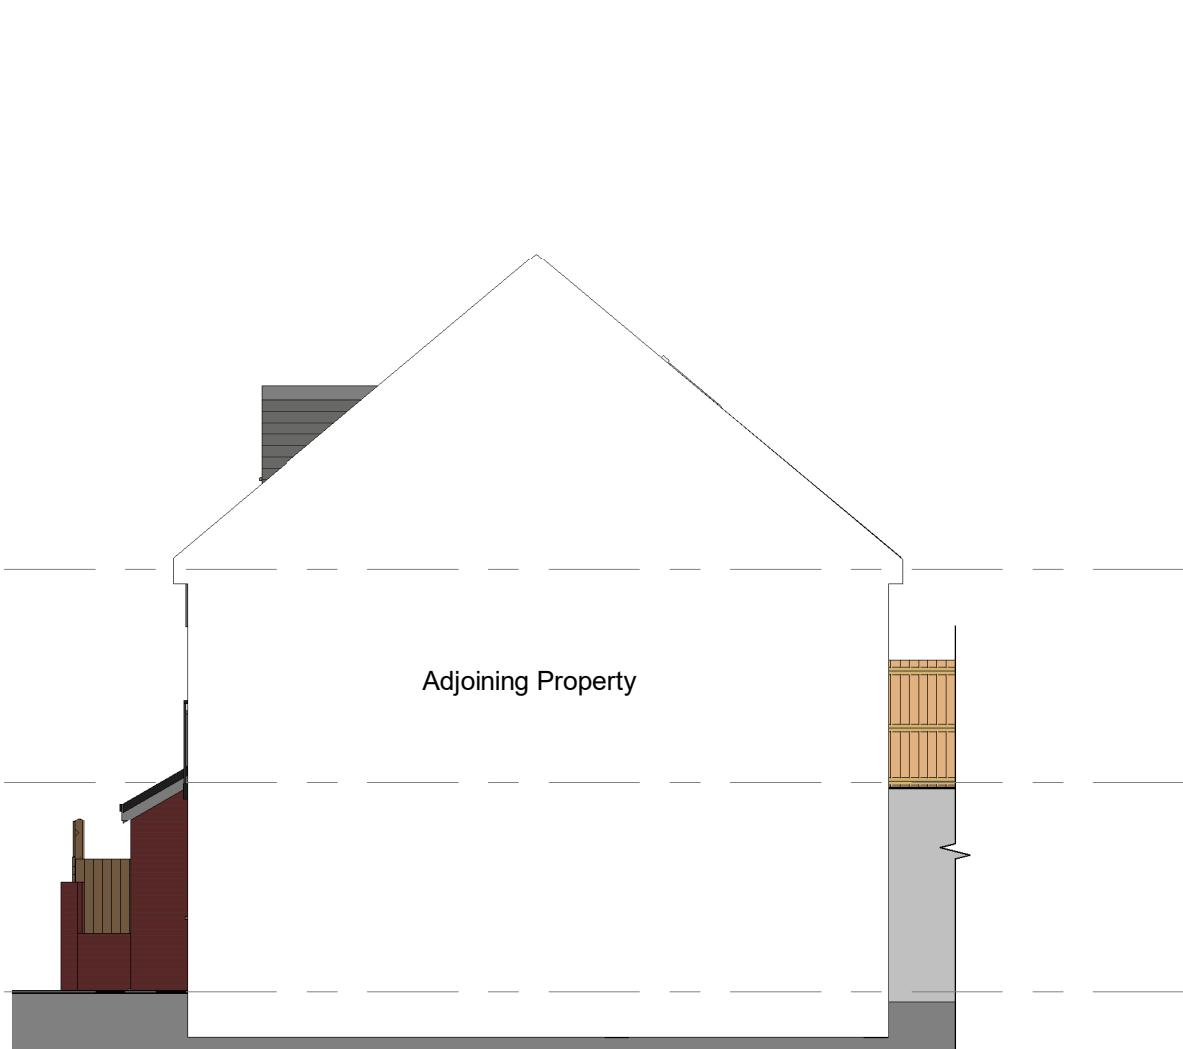


4. Right Side - Existing
1 : 100

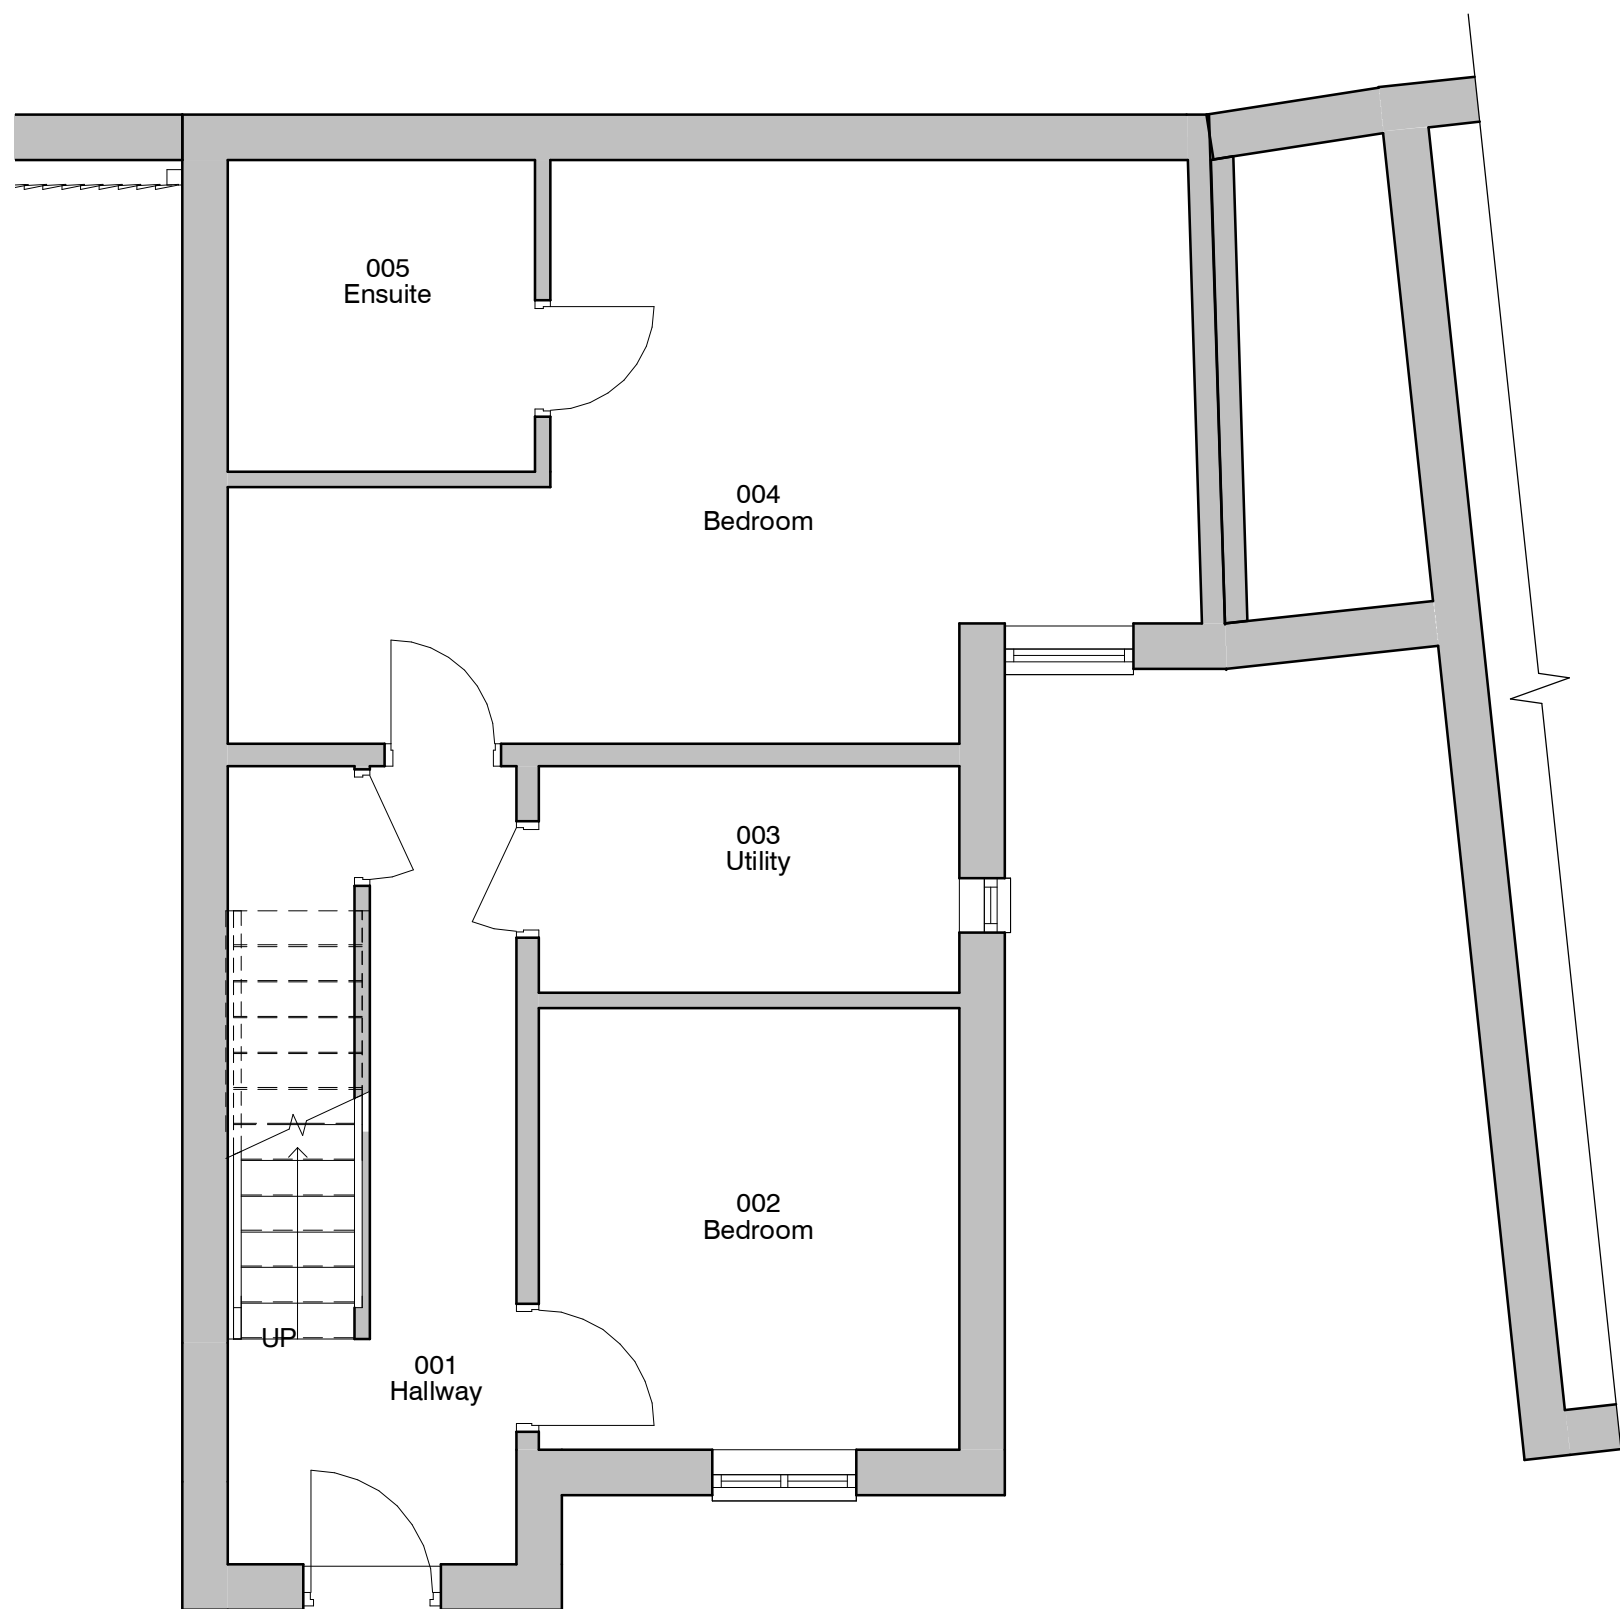


5. Level 0 - GA Existing
1 : 50

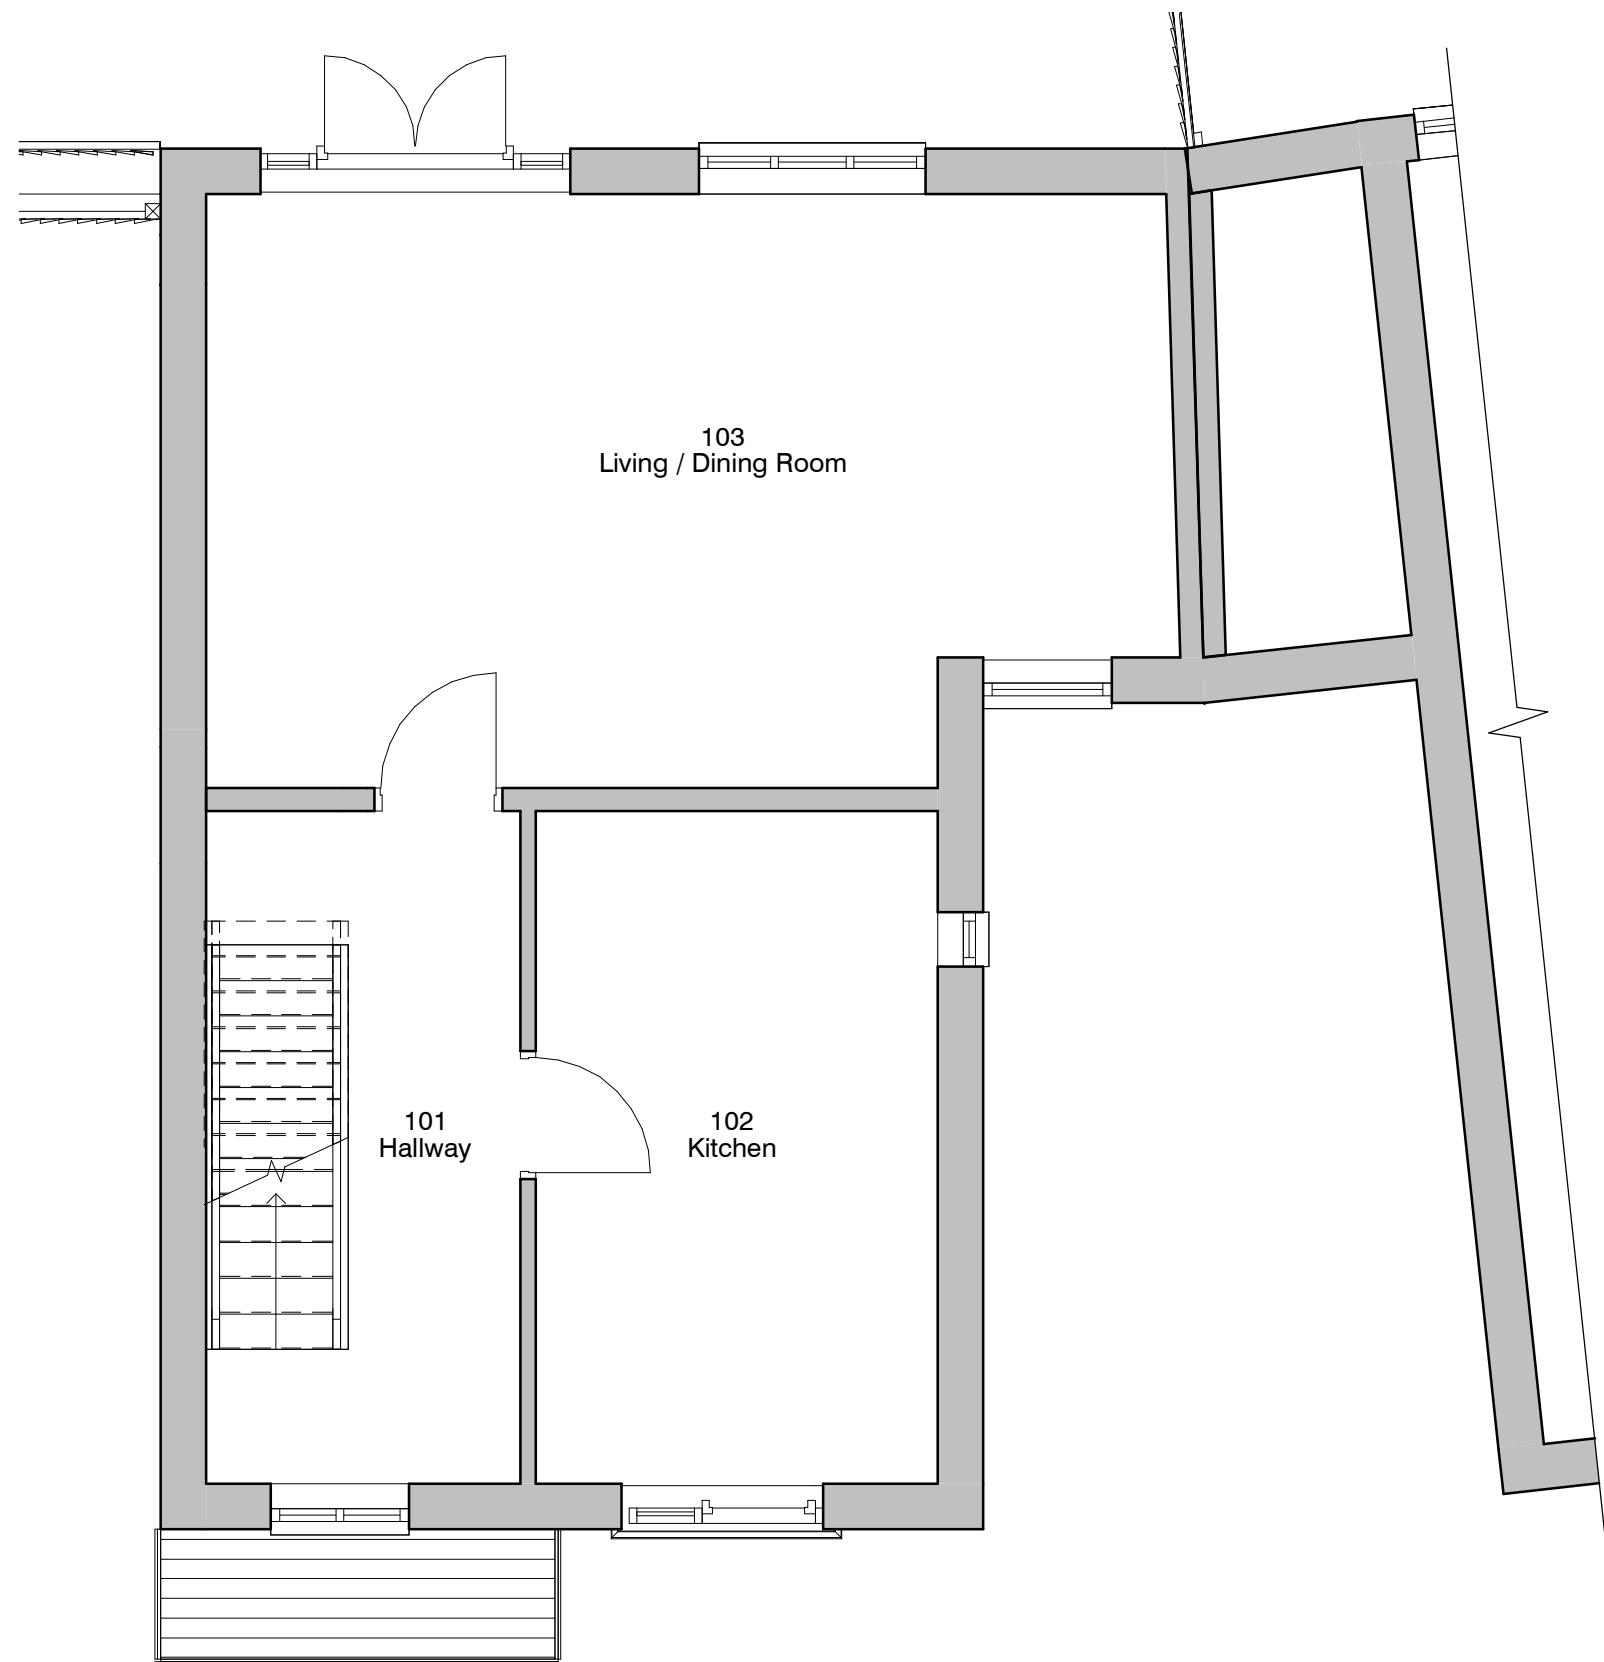

6. Level 1 - GA Existing
1 : 50

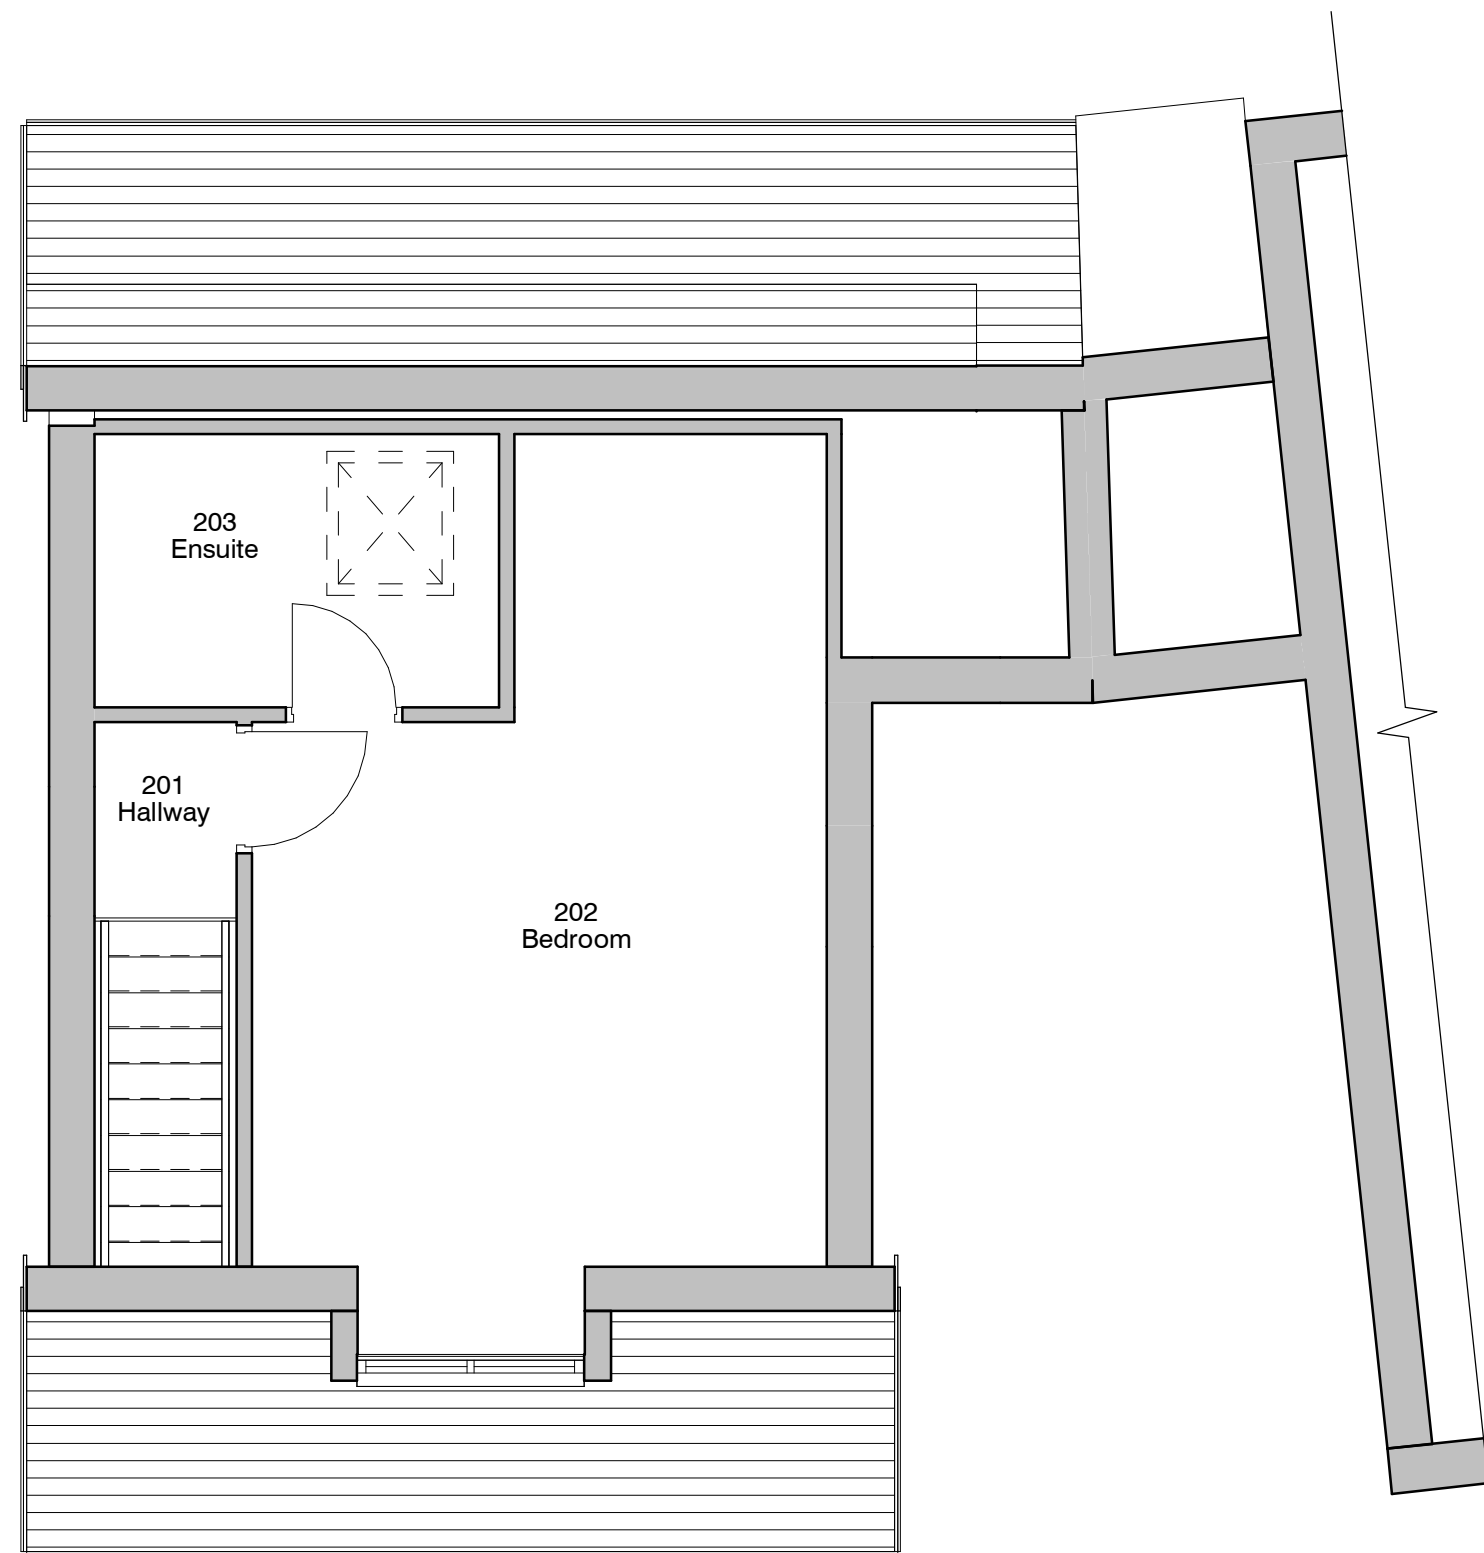

7. Level 2 - GA Existing
1 : 50

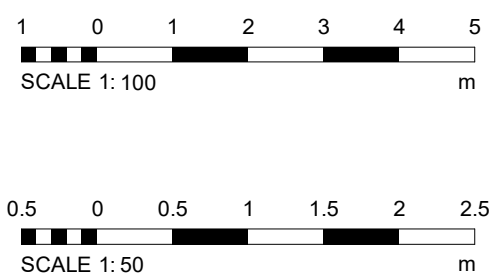

PROJECT	17 St Marks Lane	SCALE & A1	DATE	03 NOV 2020	DRAWN BY	ER
CLIENT	Mansoor	STATUS	PLANNING	PROJECT NO.	DRAWING NO.	REV.
TITLE	Existing GA Plans and Elevations	DA20039.5.	002.	1		
NOTES	DISCLAIMER: ALL RIGHTS RESERVED. THIS DRAWING MUST NOT BE REPRODUCED WITHOUT WRITTEN CONSENT. ALL DIMENSIONS AND MATERIALS SHALL BE CHECKED AND CONFIRMED IN THE FIELD AND COORDINATED TO THE SITE. THE DRAWING SHALL BE IN ACCORDANCE WITH THE CURRENT STATUTORY REGULATION, RELEVANT CODES OF PRACTICE AND PREVIOUS REVISIONS. ALL DIMENSIONS ON THIS DRAWING ARE IN MILLIMETRES UNLESS OTHERWISE STATED.					