



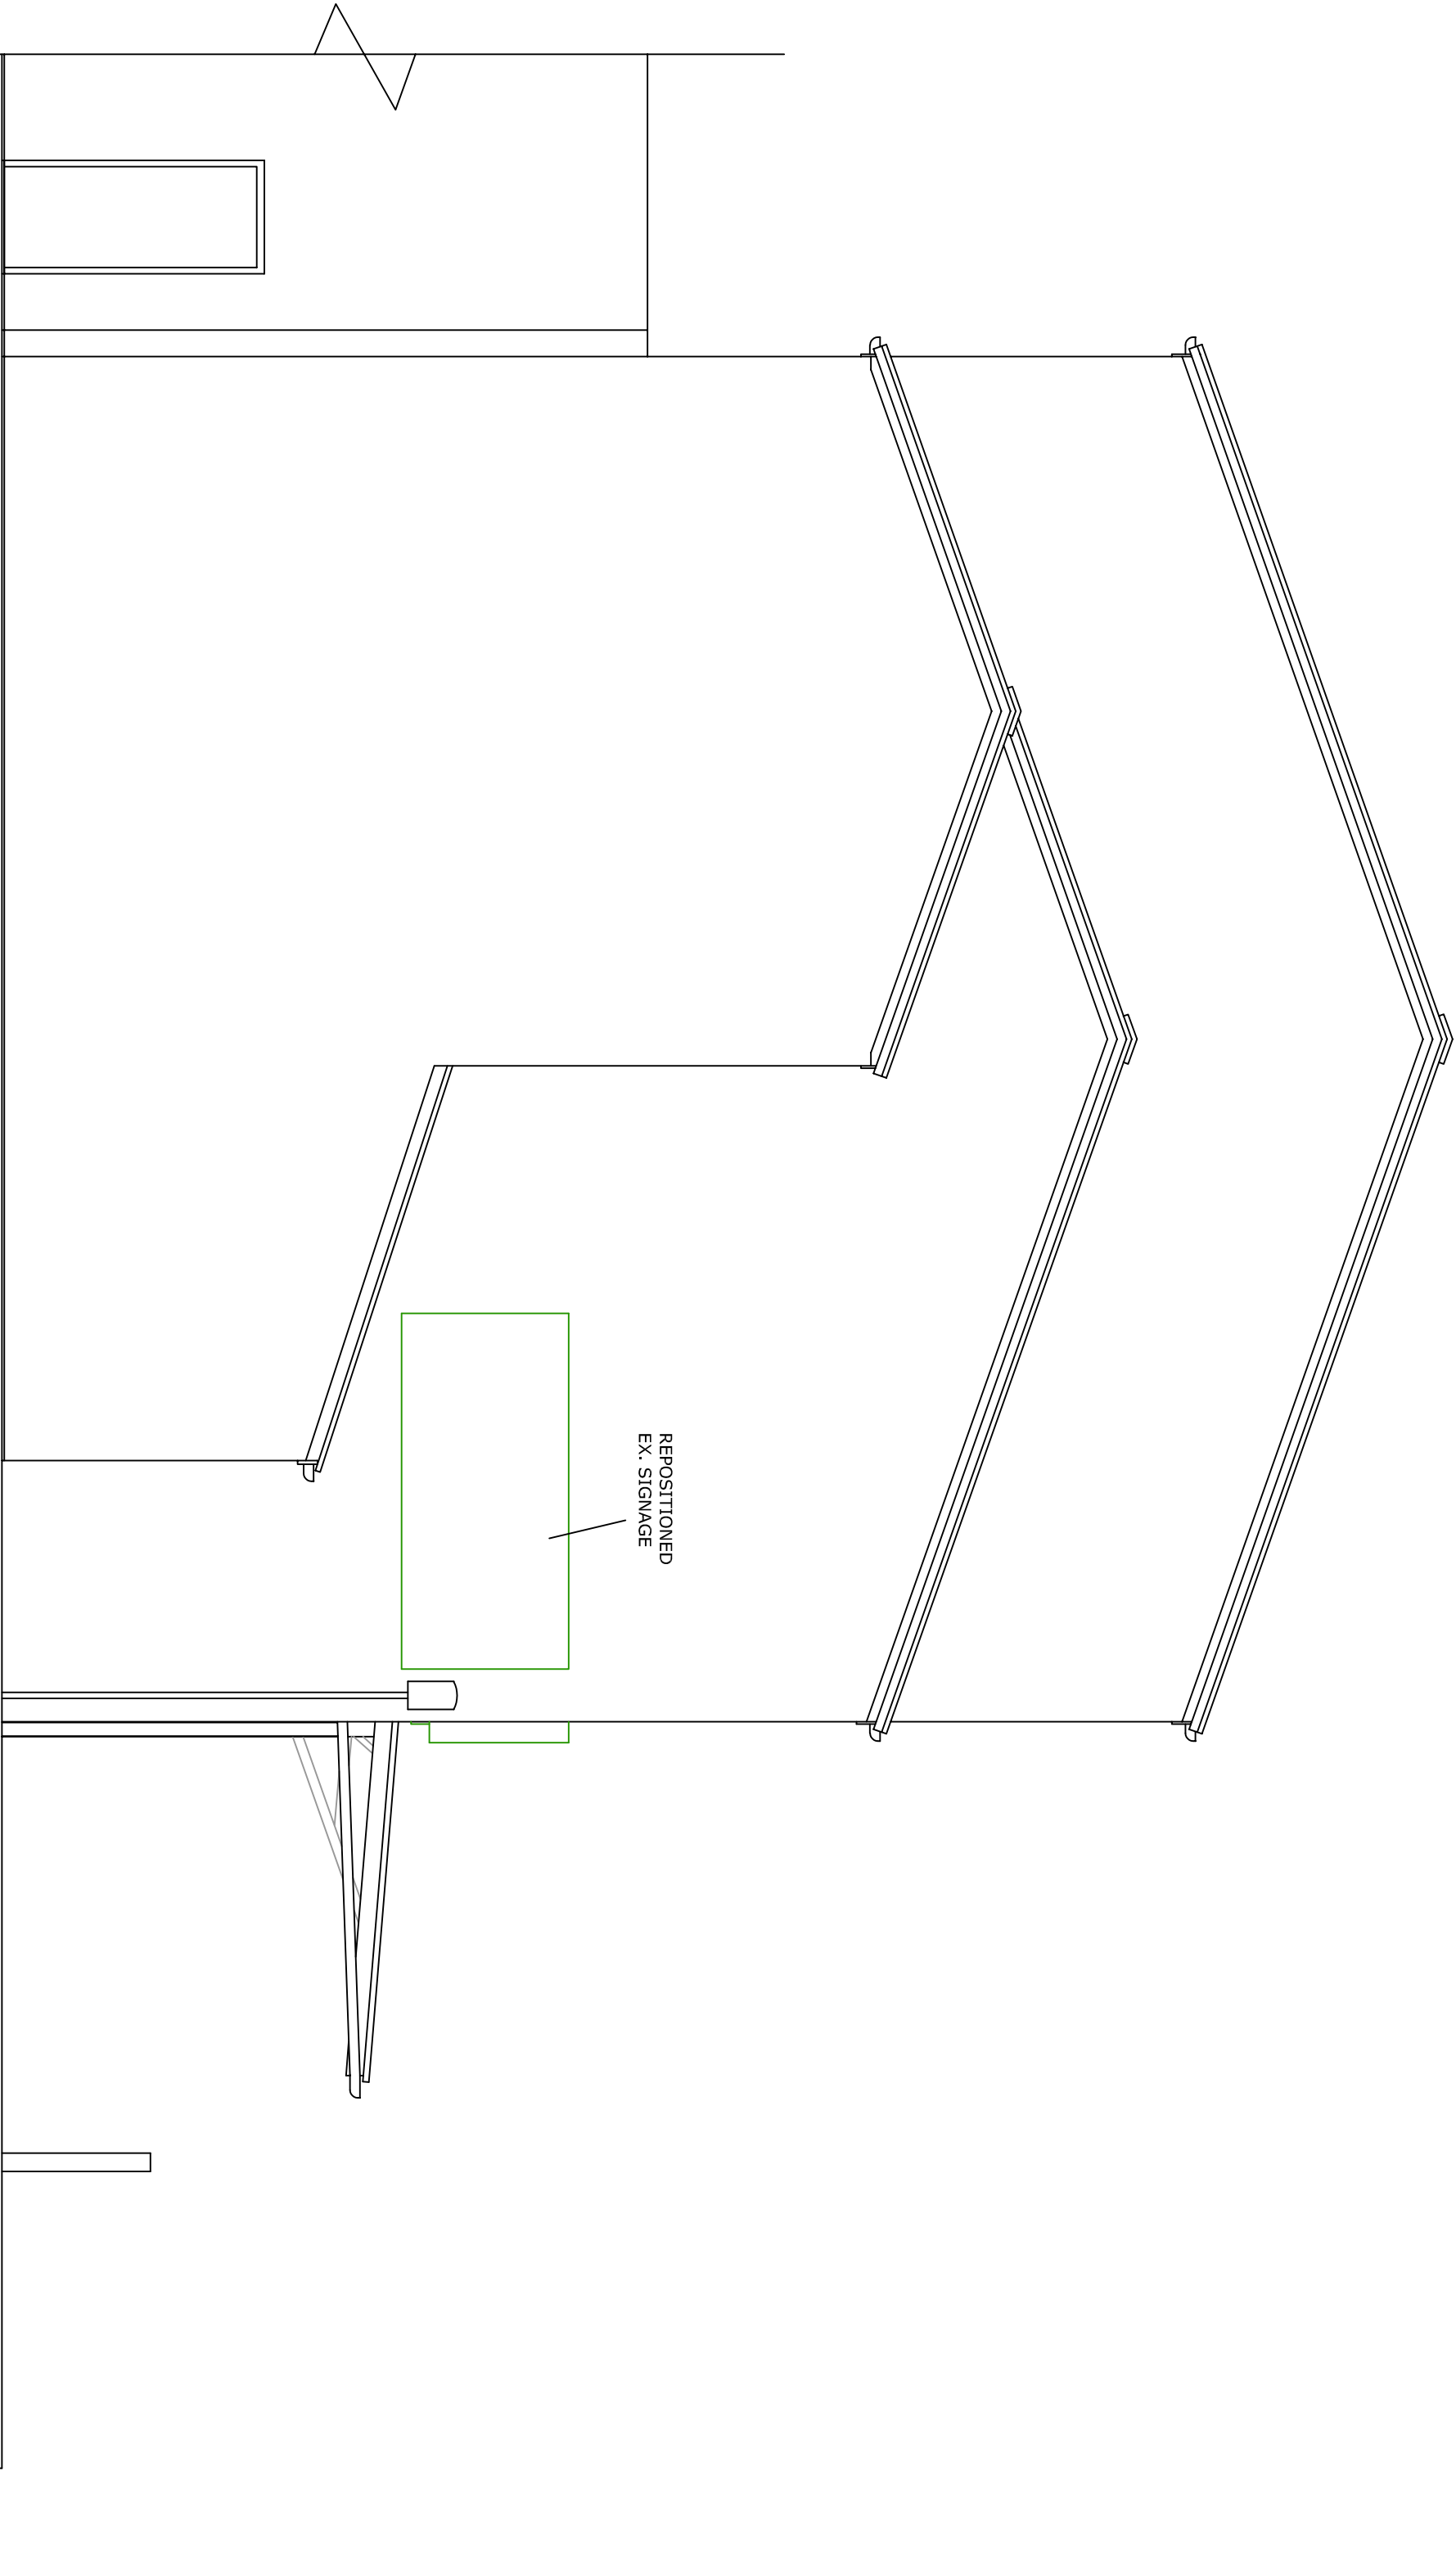

SIDE ELEVATION

CLIENT	MR J. KASHIR		
PROJECT	SIGANGE		
ADDRESS	WIMMY FOODS 260 WILMSLOW ROAD FALLOWFIELD, MANCHESTER		
TITLE	PROPOSED ELEVATION		
DRAWING NO.	DRAWING 1528/ 5	REVISION SUFFIX:	
SCALE	1 : 50	DATE	15.06.21

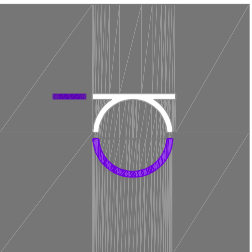

knightpyatt

architectural services
chartered surveyors

Tel: 01625 614447
Email: knightpyatt@aol.com
Website: www.knightpyatt.co.uk

24 Landseer Drive
Macclesfield, Cheshire.
SK10 3RU

A2