



NOTES
Copyright: All rights reserved.
This drawing must not be reproduced without permission.
This drawing must not be scaled. Dimensions are in millimetres unless specified.


All openable windows 1.7m above finished floor level to be operated using Teleflex.

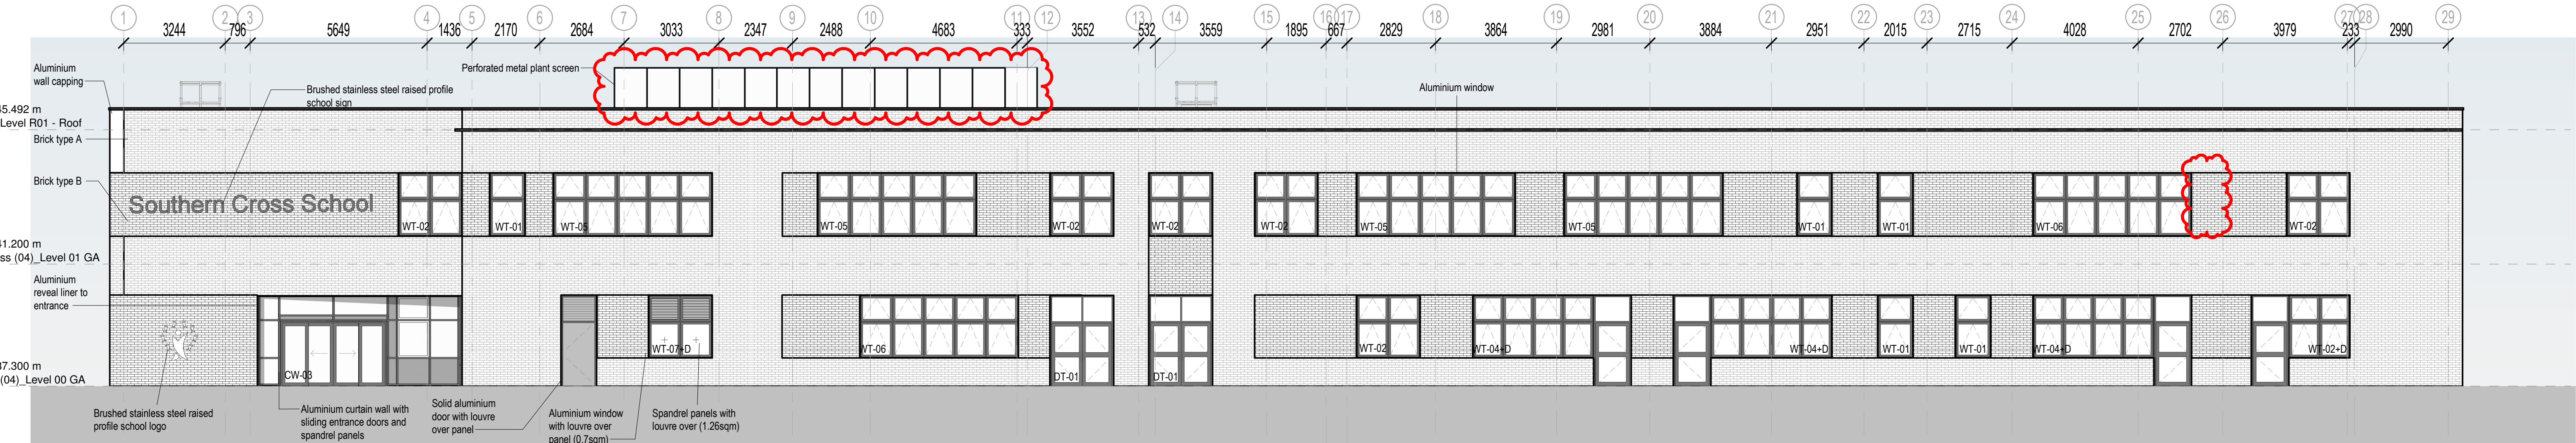


1 Elevation - North
1: 100

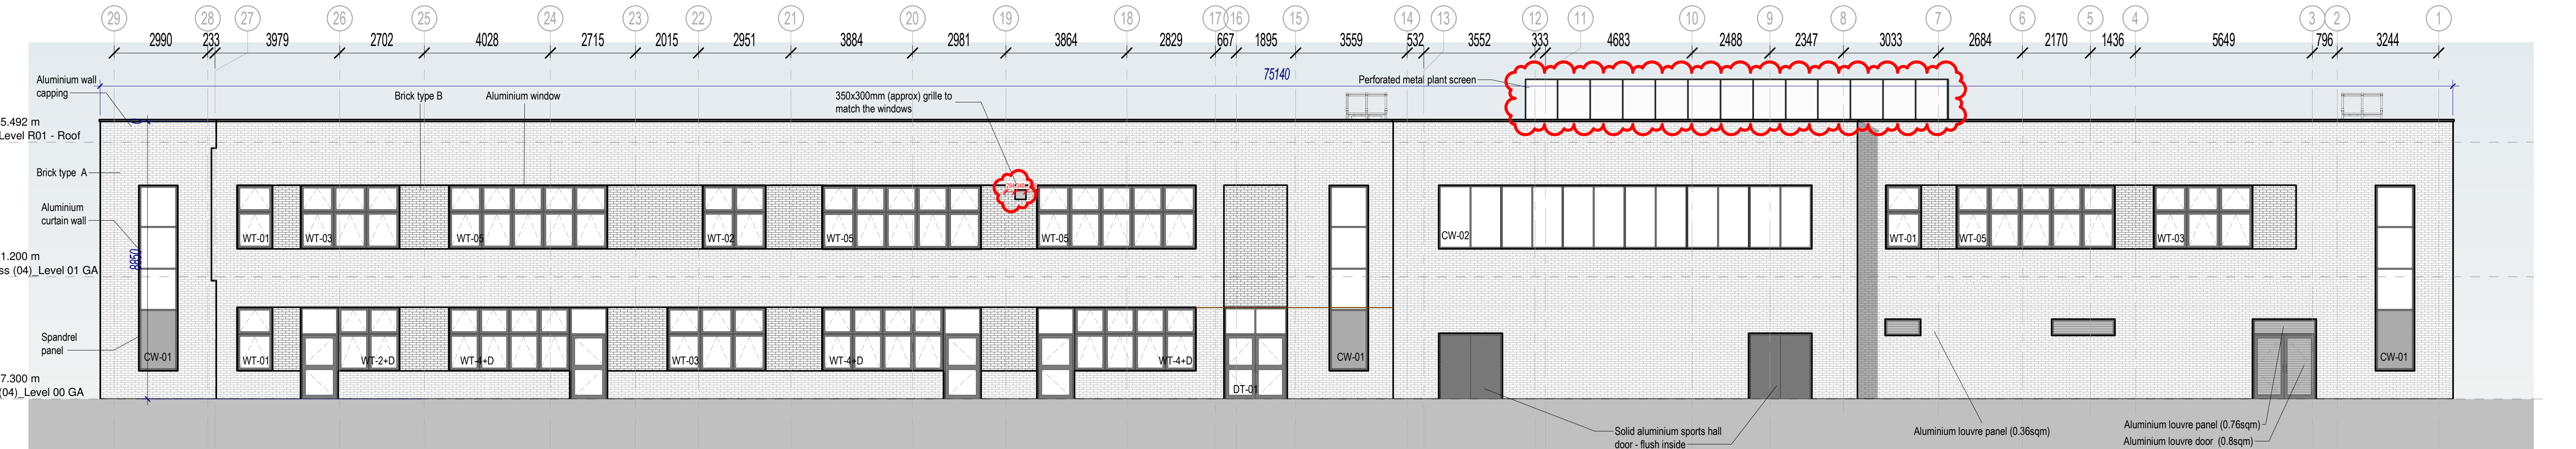

2 Elevation - South
1: 100

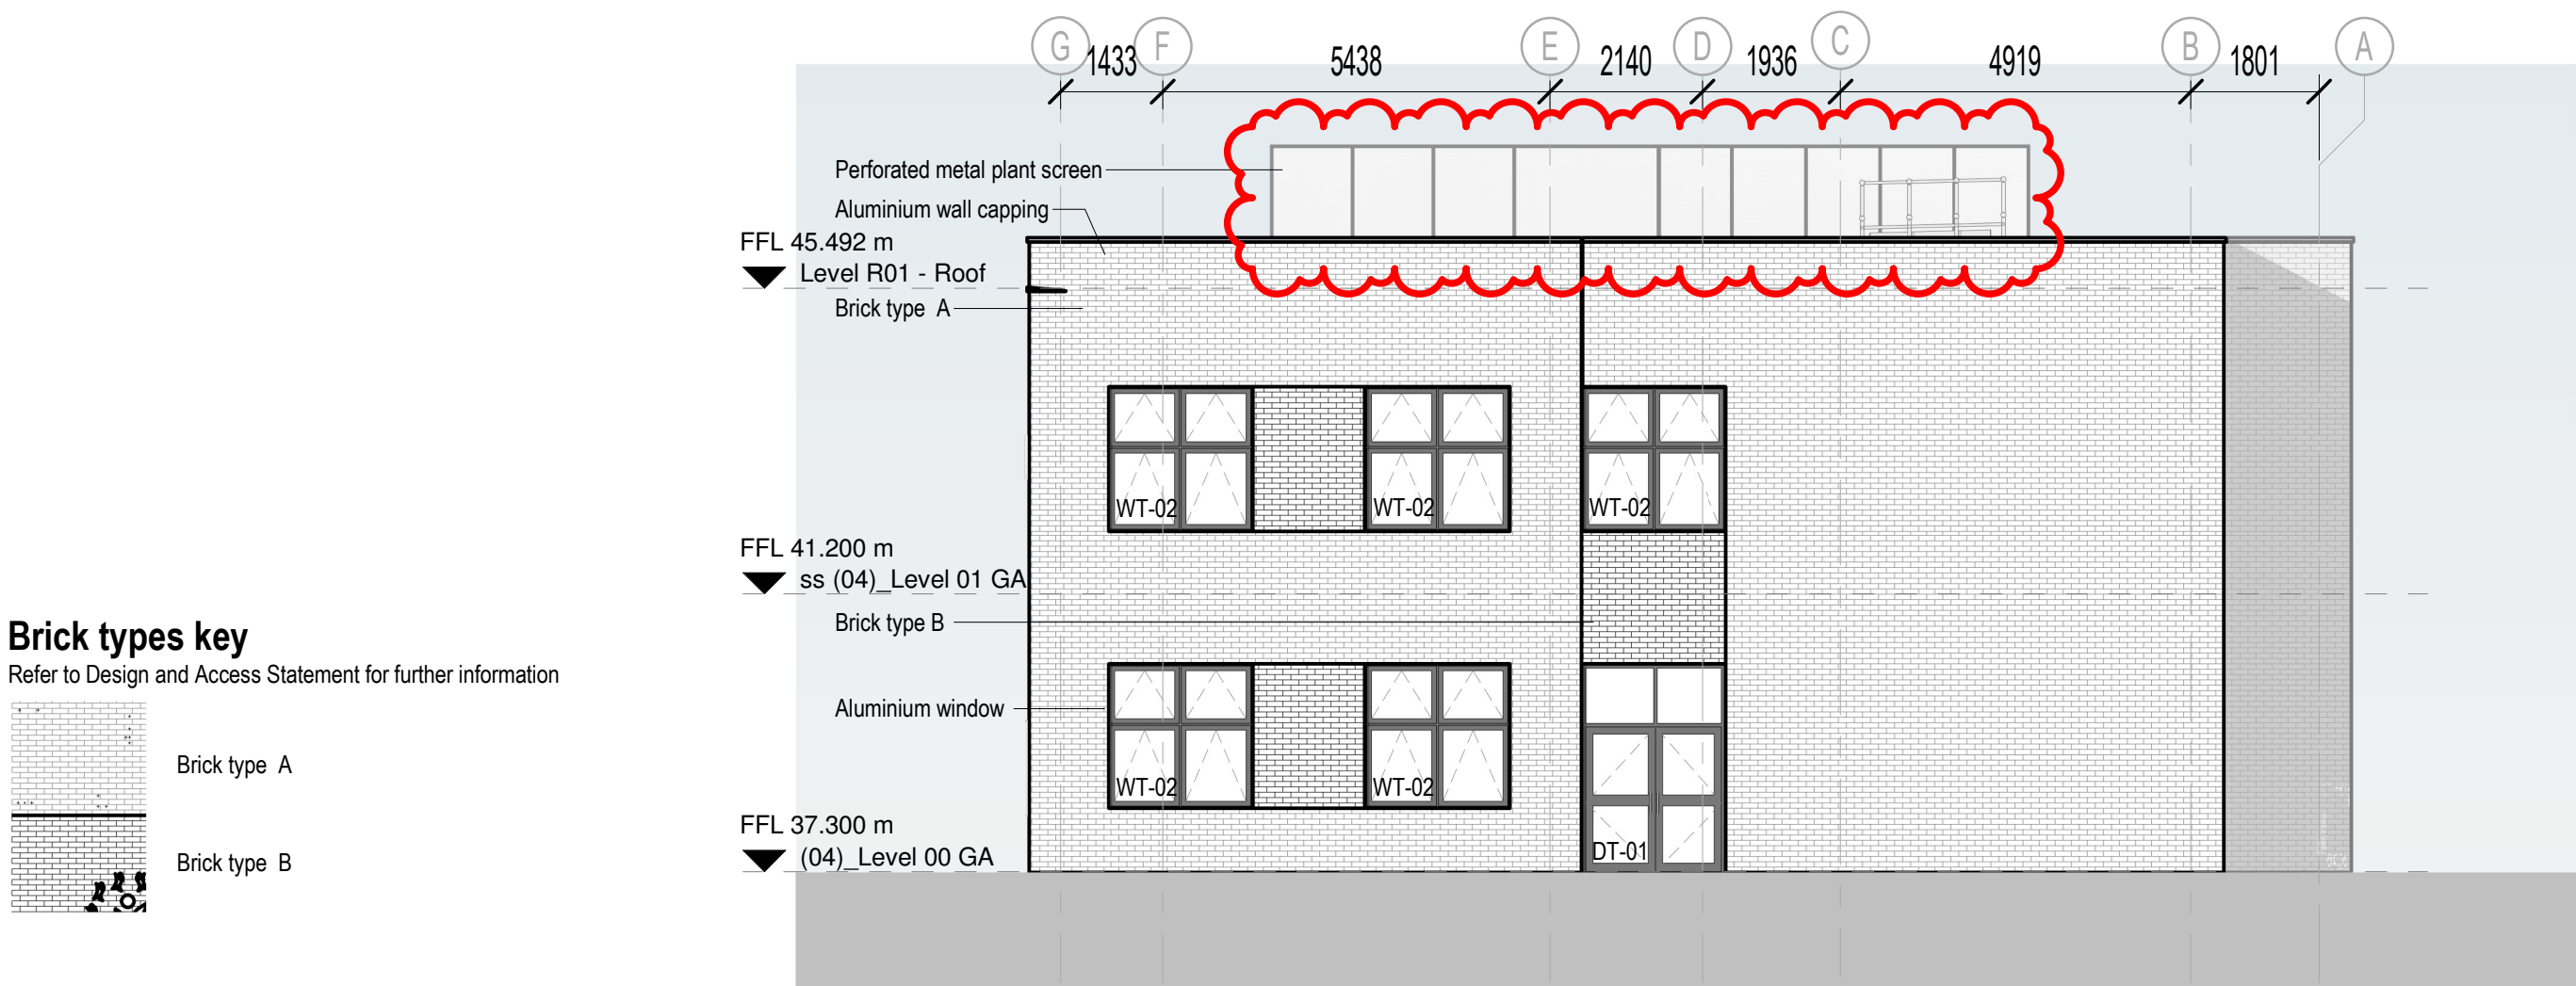

Brick types key
Refer to Design and Access Statement for further information

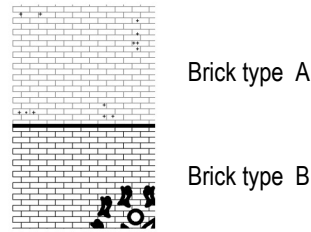

1 0 1 2 3 4 5
SCALE 100
1: 100

REV	DATE	REVISION NOTE	BY	CHECK
C3	02.07.21	Window omitted to first floor and plant screen area reduced	hmd	MA
C2	03.08.21	External grille added to elevation to increase the rate of air per hour to accommodate the kitchen	hmd	MA
C1	13.07.20	Issued for Stage 3 Construction Week 1	hmd	MA



4 Elevation - East
1: 100

Wall U-value W/Km2	Target - 0.21	Actual - 0.19
Roof U-Value W/Km2	Target - 0.12	Actual - 0.12
Floor U-value W/Km2	Target - 0.14	Actual - 0.09 (using 140mm insulation) Actual - 0.14 (using 50mm insulation)

(21)_Building U-Values

elliswilliams
ARCHITECTS

Wellfield Chester Road Preston Brook WAT 3BA
T: +44 1928 752 200 E: info@ewa.co.uk

ROUNDWOOD
Proposed Elevations
2543_10501

STATUS | Construction Stage 5
DRAWN BY | LMH
DATE | 04.02.20

RWD- EWA- ZZ- ZZ- DR- A- 10501

REV C3