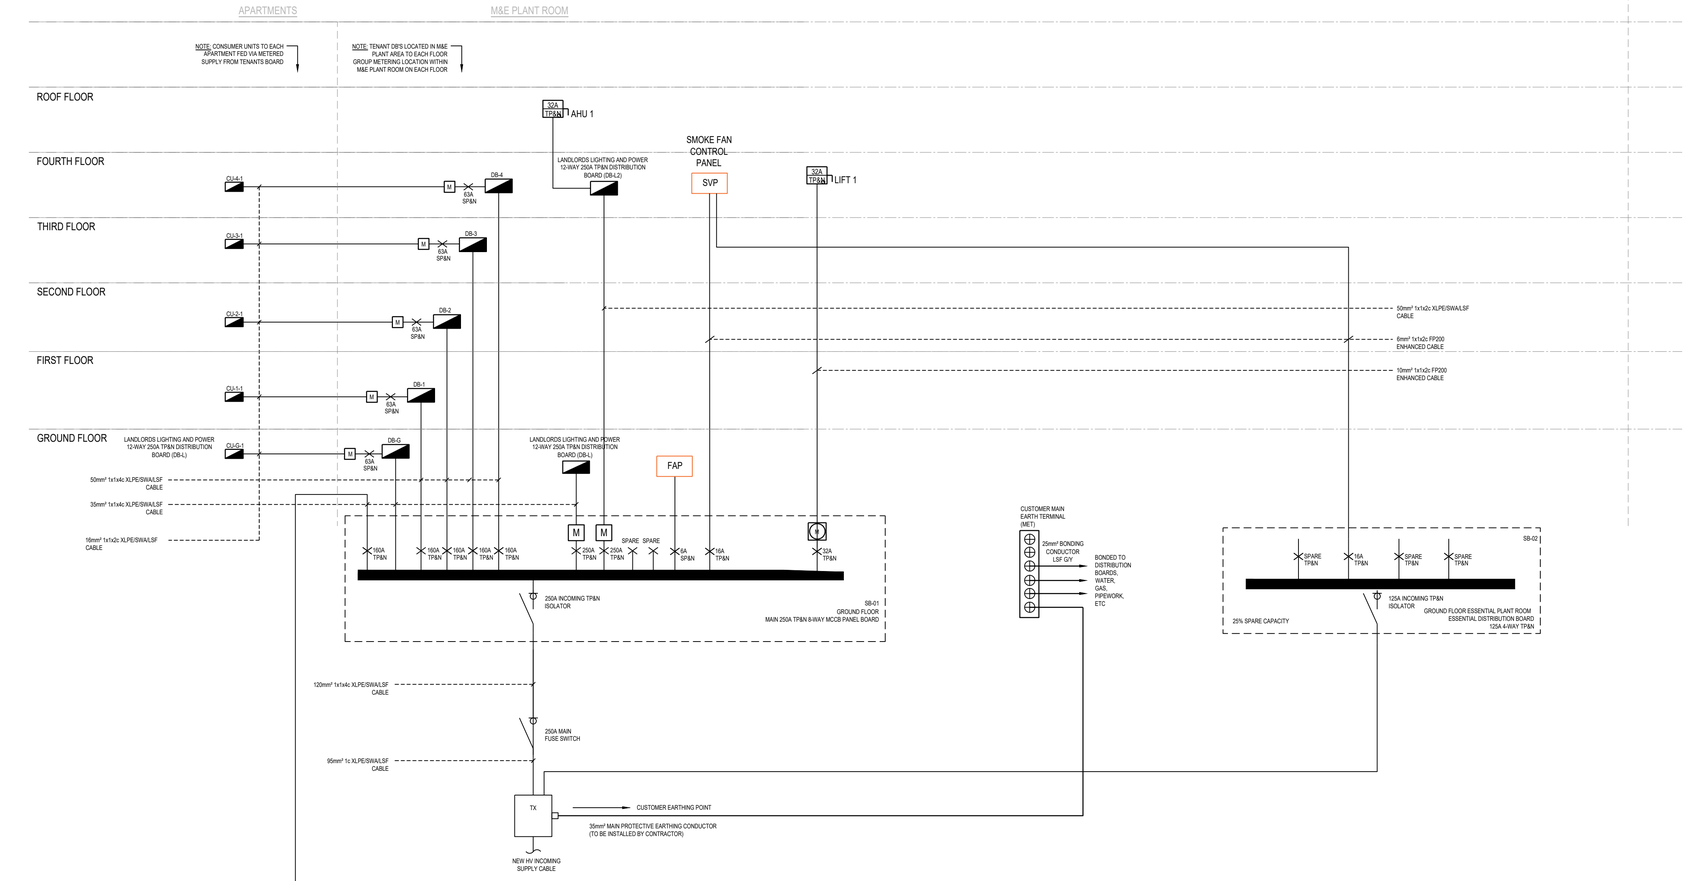

NOTES

1. ALL SERVICE ROUTES DETAILED ARE APPROXIMATE. THE CONTRACTOR SHALL BE RESPONSIBLE FOR DETERMINING THE EXACT ROUTES AND POSITIONS OF ALL INSTALLED SERVICES AND EQUIPMENT.

2. THE EXACT POSITION OF ALL SERVICES AND EQUIPMENT SHALL BE AGREED BY THE CONTRACT ADMINISTRATOR.

3. THE CONTRACTOR SHALL BE RESPONSIBLE FOR FULLY CO-ORDINATING ANY SERVICES INSTALLED WITH THE BUILDING FABRIC AND SERVICES INSTALLED BY OTHERS.

4. THIS DRAWING SHALL BE READ IN CONJUNCTION WITH ALL MECHANICAL, ELECTRICAL, ARCHITECTURAL AND STRUCTURAL DRAWINGS, CONTRACT DOCUMENTATION AND SPECIFICATION FOR THE WORKS.

5. THIS DRAWING FORMS PART OF THE SPECIFICATION FOR THE WORKS.

6. ALL DIMENSIONS SHOWN ARE IN MILLIMETRES.

7. DO NOT SCALE FROM THIS DRAWING.

8. EXISTING SERVICES SHOWN FAINT.

LEGEND

THREE PHASE DISTRIBUTION BOARD.

MCCB 400A TPN MCCB
PROTECTIVE DEVICES:
- DEVICE RATING
- PHASE TYPE
- MOULDED-CASE CIRCUIT BREAKER

M
DIGITAL MULTI-FUNCTION METER CAPABLE OF MEASURING VOLTS, AMPS, kWh, kVA, kVAr, MAXIMUM DEMAND, POWER FACTOR AND HARMONIC.

XA / XN
ISOLATOR
- XXA RATING AMPS
- XXN TP OR SP&N

REV	DATE	REVISION DESCRIPTION
T1	16-04-21	ISSUED FOR TENDER

CLIENT
BEECH HOLDINGS

PROJECT
PICCADILLY WAREHOUSE

TITLE
ELECTRICAL SERVICES - ELECTRICAL DISTRIBUTION SCHEMATIC

Parker Wilson Consulting

Burnham House, 373 Bury New Road,
Manchester. M25 1AW.
T: 0161 773 1177 F: 0161 773 9977
manchester@parker-wilson.co.uk

2nd Floor, 72 ,Cannon Street.
London EC4N 6AE..
T: 0207 251 4500
london@parker-wilson.co.uk

www.parker-wilson.co.uk

DRAWN BY	CHECKED	APPROVED BY
AL	DM	PG
SCALE	SIZE	DATE
NTS	A1	APRIL 21
DRAWING No		REV
4087-PWC-MH-04-SC-E-0036		T1

TENDER