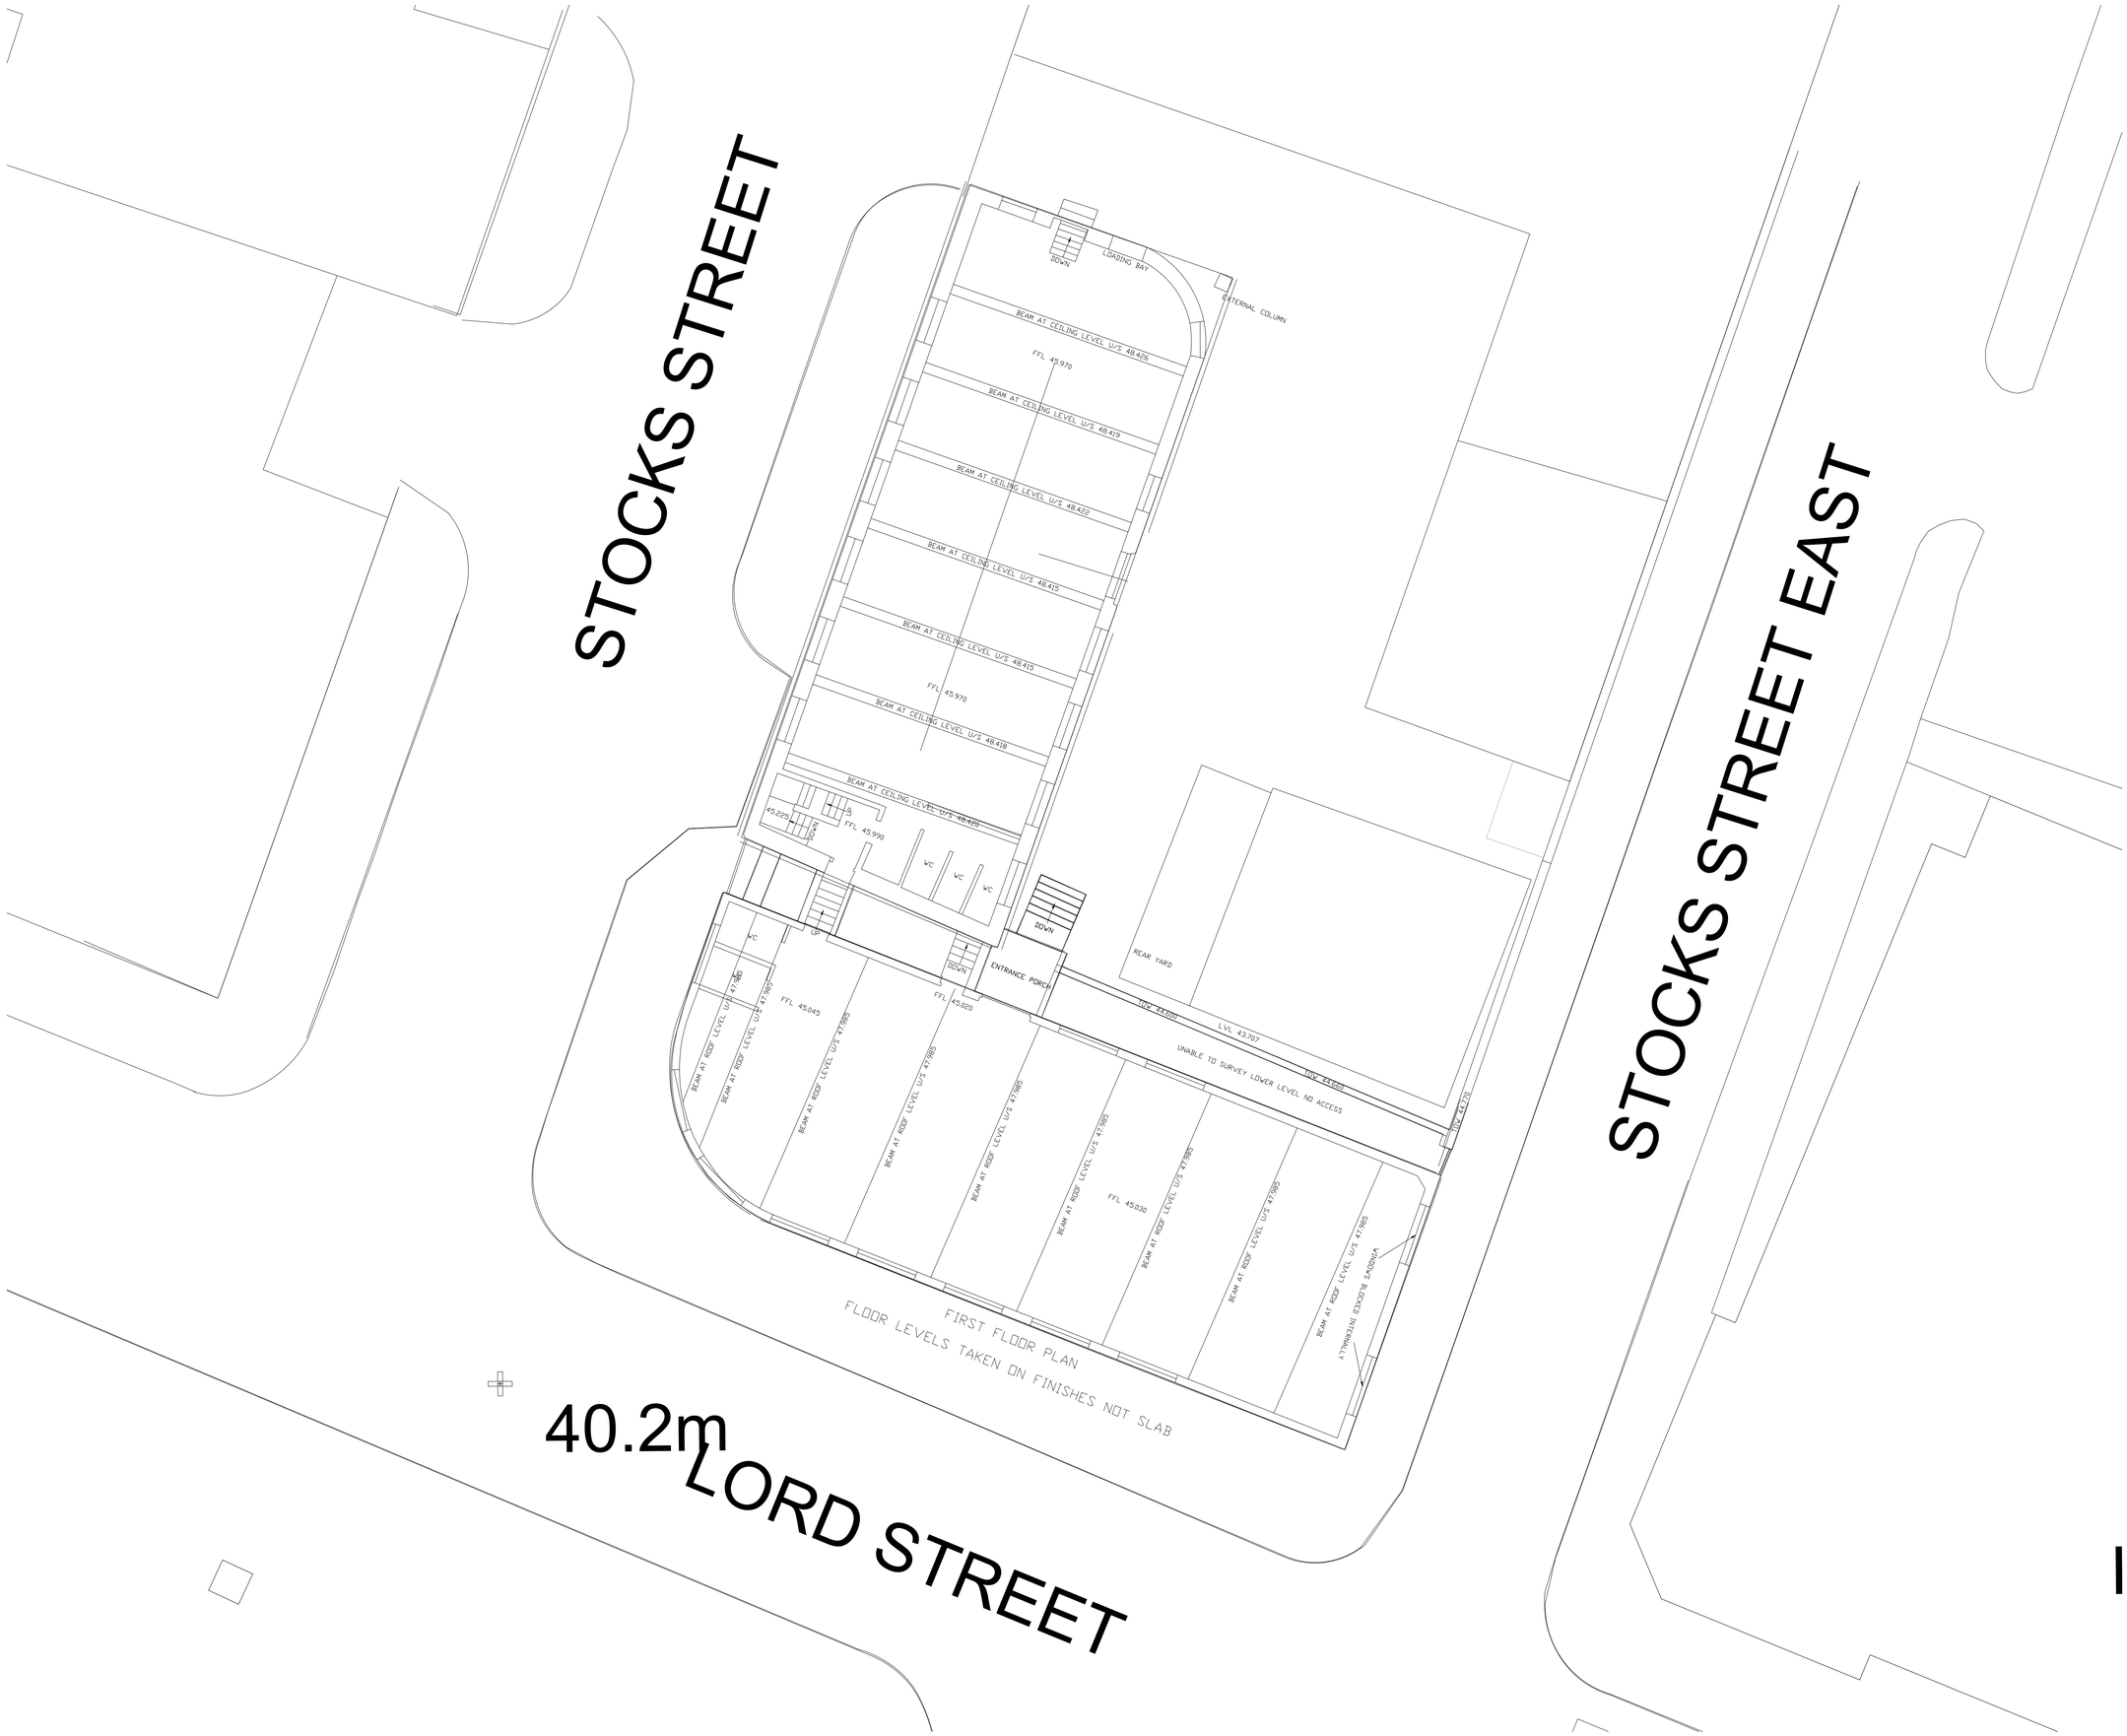

rev	description	drwn	auth	date

DO NOT SCALE OFF THIS DRAWING

© LEACH RHODES WALKER 2001

LeachRhodesWalker Architects

info@lrw.co.uk | www.lrw.co.uk
50 Dearmans Place Manchester M3 5LH

Manchester +44 (0)161 833 0211
London +44 (0)207 993 1363
Bucharest +40 (21)650 4026

client
MCR

project
20 LORD STREET, MANCHESTER

project no	drawing no	rev
7970	L(00)05	--

description -
EXISTING
FIRST FLOOR PLAN

scale	date drawn	drawn by	authorised by
1:100@ A1	18.03.20	KHW	CJG

File:c:\DWG\Lord\Downpipe\Archi_TEST_L(00)05.dwg Plotted by Cad Lang

purpose of issue
planning ○ building regs ○ tender ○ comment ● approval ○ construction ○