

NOTES


1. On no account may this drawing be scaled.
2. Any discrepancy to be reported to the Contract Administrator immediately
3. The Contractor must check all dimensions on site prior to placing work in hand and/or ordering any materials or work.
4. This drawing is copyright of property sign ltd via studio\_neo  
it may not be reproduced or part reproduced without the express consent of property sign

Drawing Status

- ☐ PRELIMINARY FOR APPROVAL
- ☐ AGREED LAYOUT - SIGNED OFF
- ☒ PLANNING DRAWING
- ☐ BUILDING CONTROL DRAWING
- ☐ TENDER DRAWING
- ☐ CONTRACT DRAWING
- ☐ CONSTRUCTION DRAWING
- ☐ AS-BUILT DRAWING

NEW CRITICAL STYLE GLAZING WITH FAUX MDF REPLICATED STEEL  
COALPOST/BEAM SURROUND TO NEW MEETING ROOM.  
PLASTERBOARD AND STUD PARTITIONING OVER

NEW GALVANISED BASKET CABIONS  
SUSPENDED FROM NEW CABLE TRAYS  
(HIGH LEVEL SERVICES CONTAINMENT)  
WITH INTEGRAL PLANTING

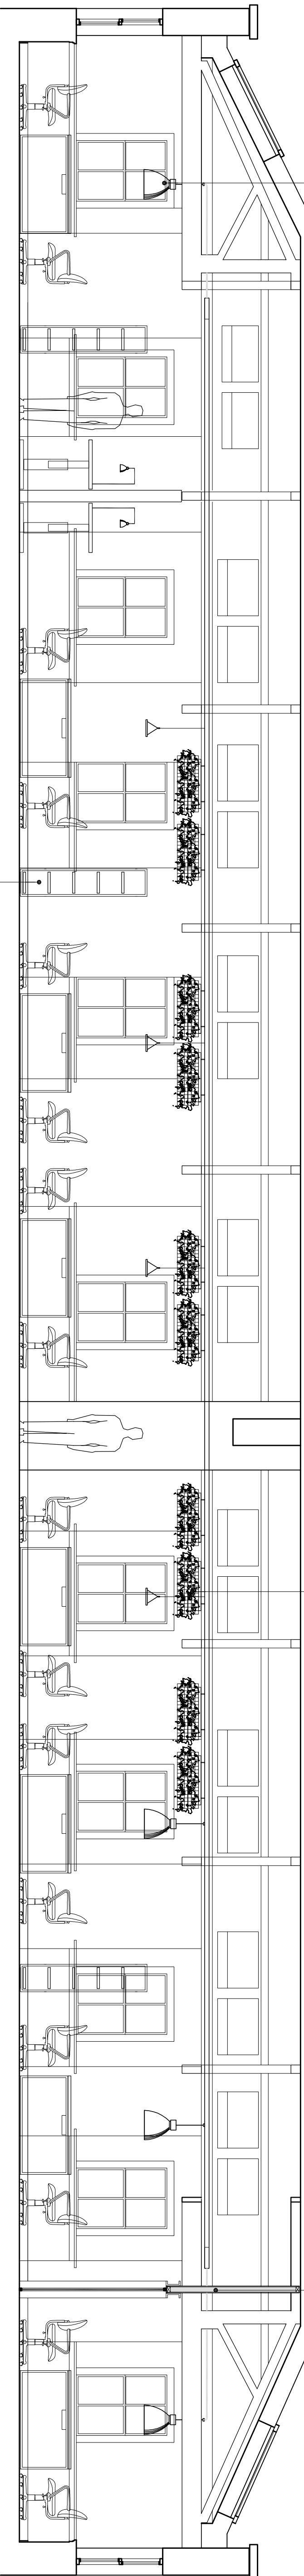

SECTION A-A, scale 1:50

NEW, FREESTANDING  
BOOKSHELVES AS DIVISIONS

GLAZED PARTITION BELOW TRUSS  
WITH 12mm SHADOWCAP DETAIL


NEW SOUND INSULATED PLASTERBOARD  
INFILLS TO EXISTING TRUSS MEMBERS,  
SCREW FIXED WITH 12mmSHADOWCAP  
DETAIL TO ALL MEMBERS  
NEW JOISTED AND PLASTERBOARDED  
CEILING WITH FLOORBORING TOP  
FOR ACCESS TO VELUX WINDOWS

NEW RECEPTION WC

NEW RECLAIMED VERTICAL, BOARDED  
CLADDING TO WC WITH SECRET DOOR

SECTION E-E, scale 1:50

SECTION F-F, scale 1:50

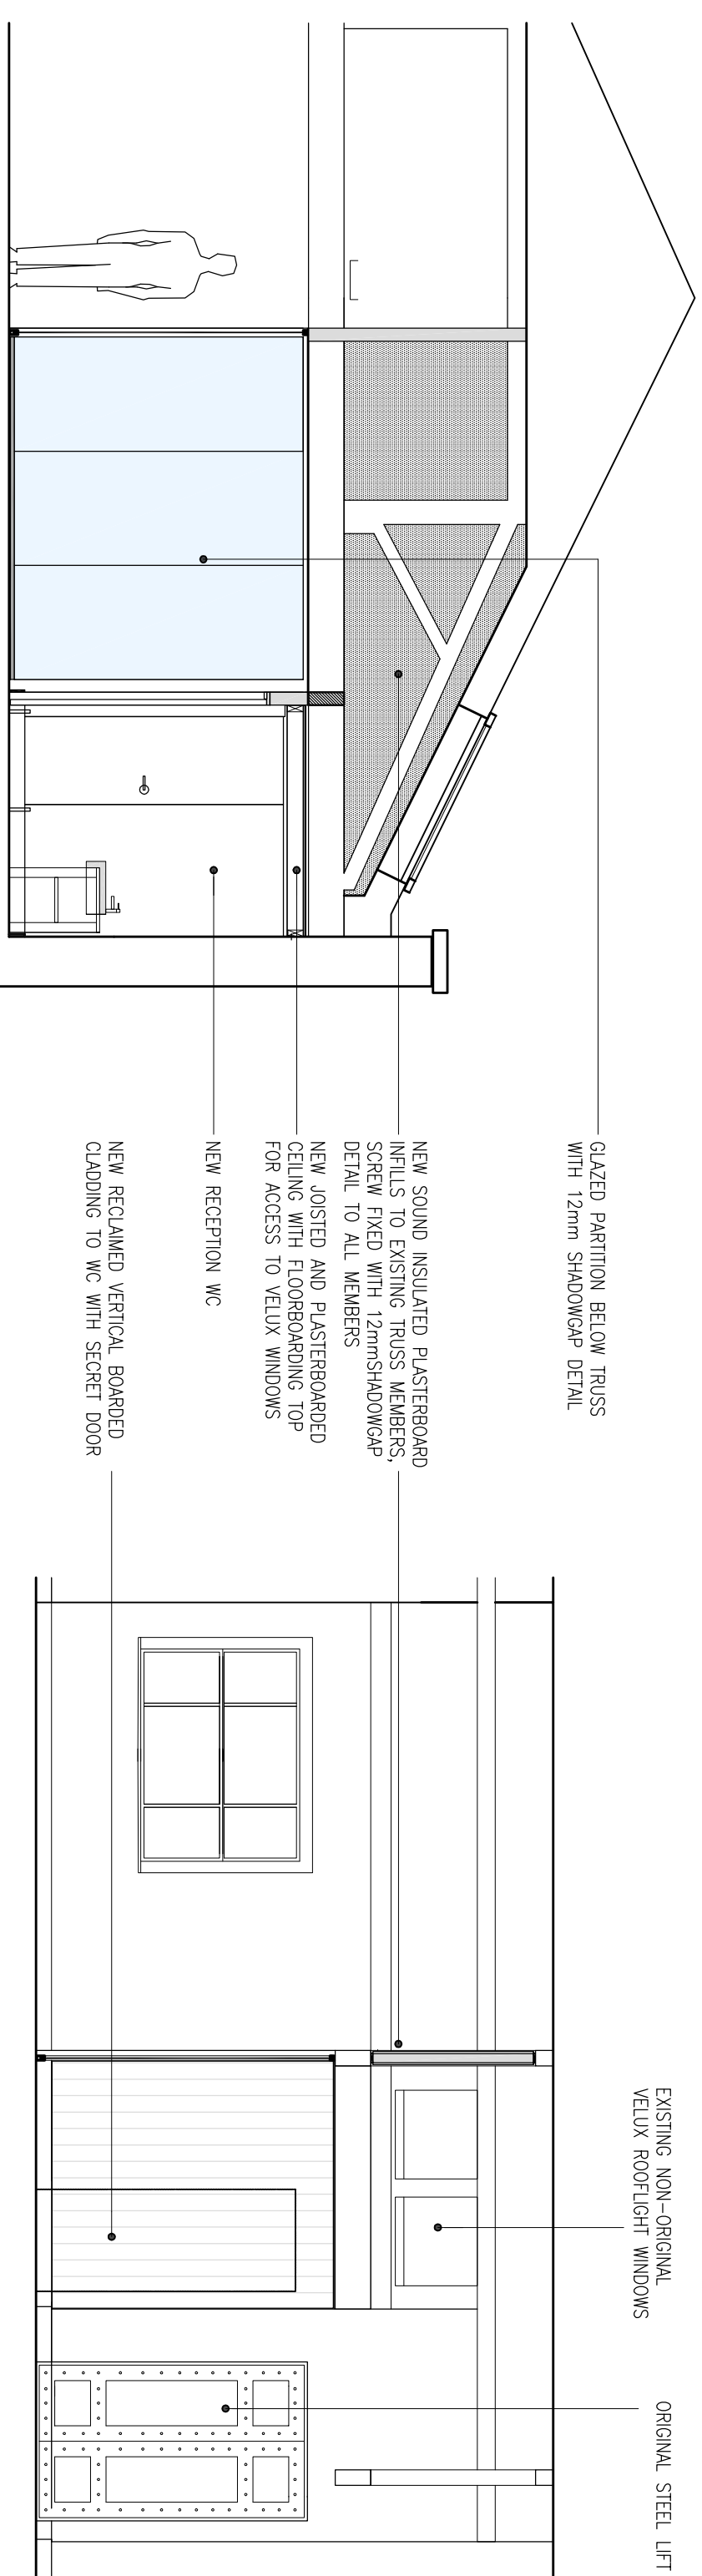


EXISTING NON-ORIGINAL  
VELUX ROOFLIGHT WINDOWS

ORIGINAL STEEL LIFT DOORS MAINTAINED

SECTION E-E, scale 1:50


SECTION F-F, scale 1:50

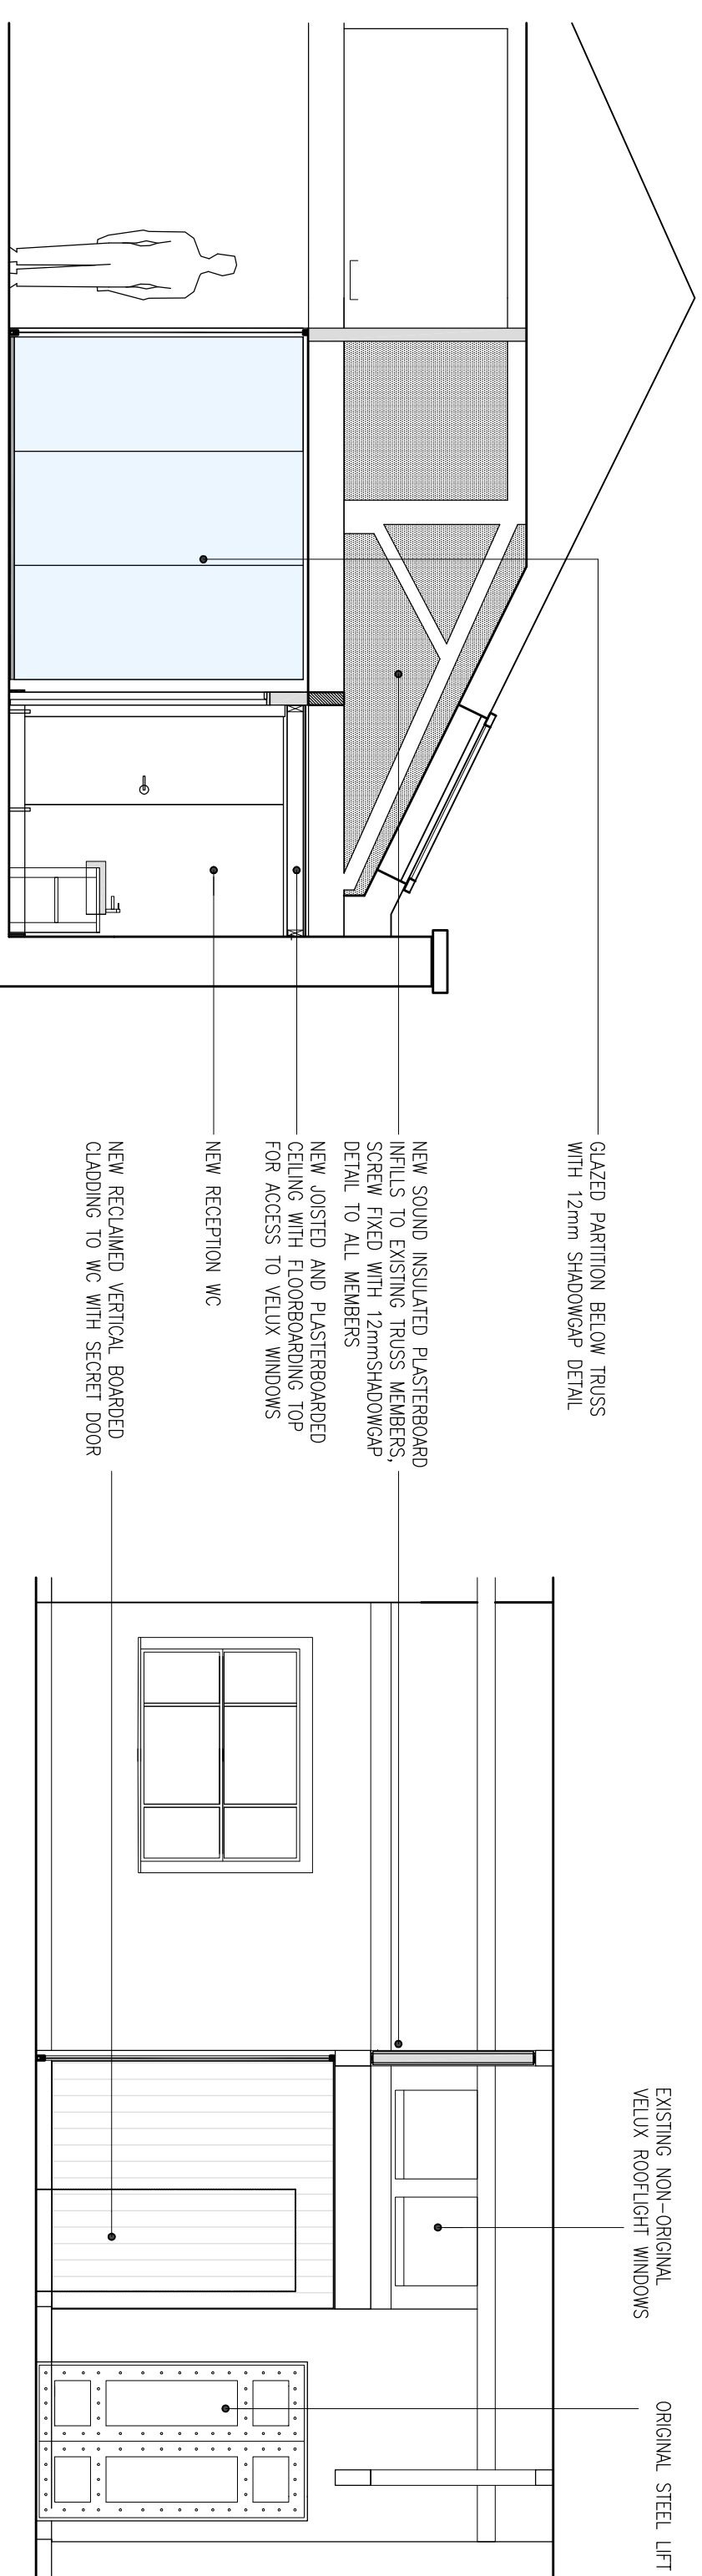

NEW CRITICAL STYLE GLAZING WITH FAUX MDF REPLICATED STEEL  
COALPOST/BEAM SURROUND TO NEW MEETING ROOM.  
PLASTERBOARD AND STUD PARTITIONING OVER AND TO THE  
SIDE, GLASS DOOR

NEW LIGHTING- REF  
SERVICING DETAILS

NEW HIGH LEVEL SERVICES  
DISTRIBUTION- REF  
SERVICING DETAILS

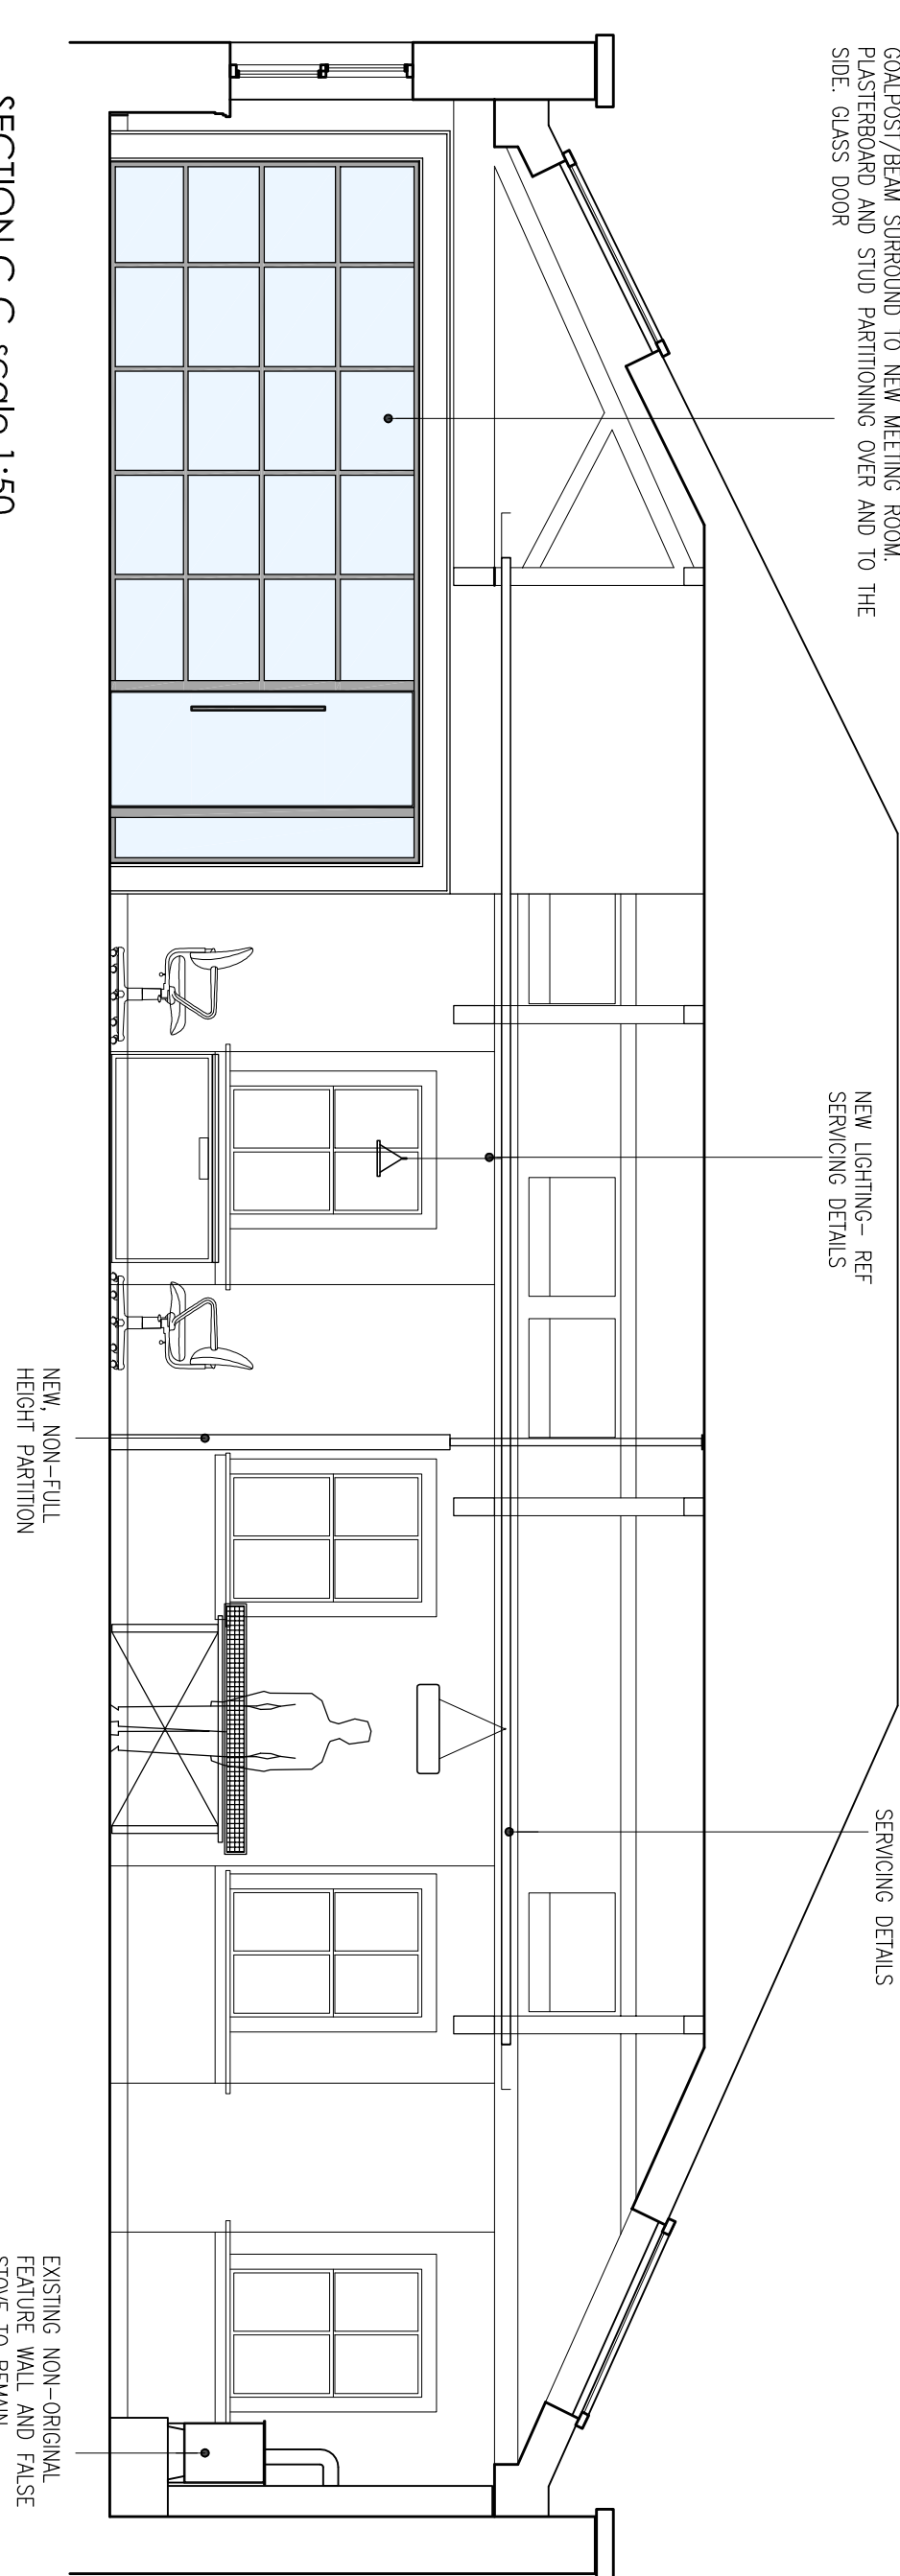

NEW, NON-TOLL  
HEIGHT PARTITION

EXISTING NON-ORIGINAL  
FURNISHED WOOD BASED  
STOVE TO REMAIN

SECTION C-C, scale 1:50


SECTION D-D, scale 1:50

NEW LOW LEVEL PARTITION

NEW LIGHTING- REF  
SERVICING DETAILS

NEW HIGH LEVEL SERVICES  
OVER FIBRE CONTAINMENT-  
REF SERVICING DETAILS

NEW FEATURE TIMBER  
SCREEN- REF DETAILS

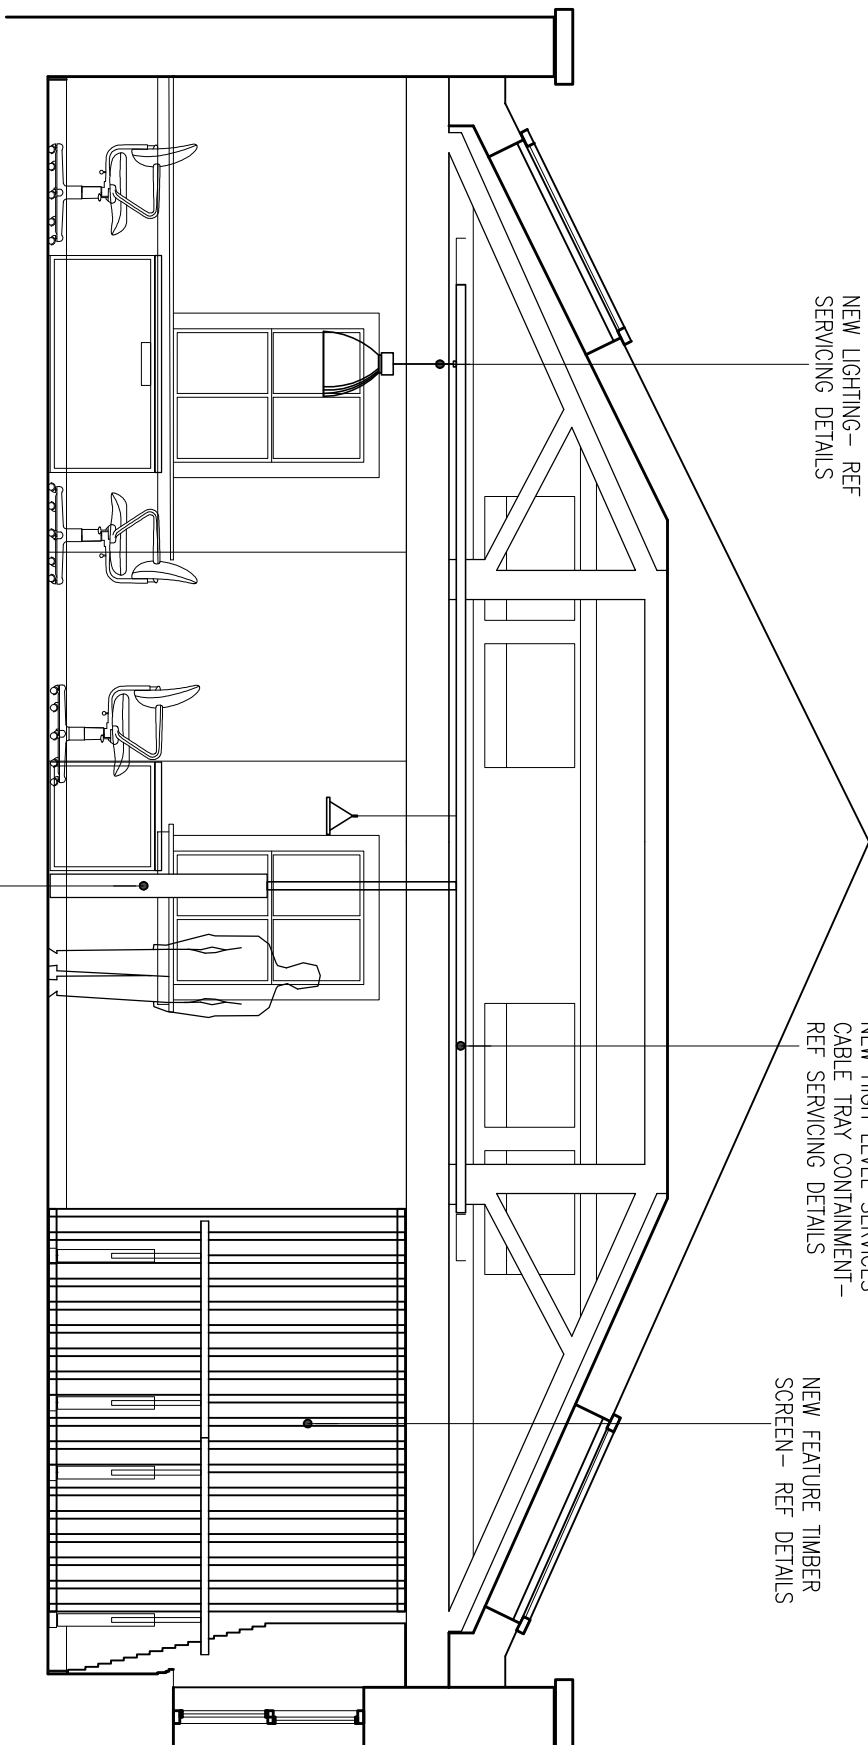


NEW 'FRAMELESS' GLAZING TO  
MEETING ROOM AND RECEPTION  
AREAS, GLASS DOORS WITH 'D'  
SCALING CHANNELS AND DOOR  
FRAMES

NEW PLASTERBOARD AND STUD  
BULKHEAD OVER MEETING ROOM  
HEIGHT TO EXISTING CEILING  
SOFFIT.

NEW PLASTERBOARD AND STUD  
WING WALLS AND CEILING LID  
OVER RESOURCES AREA

NEW TEA POINT AREA-  
BASE KITCHEN UNITS AND  
SINK WITH METRO TILED  
SPRINKLER AND STAINED  
TIMBER WOOD SHELF OVER

NEW LIGHTING- REF  
SERVICING DETAILS

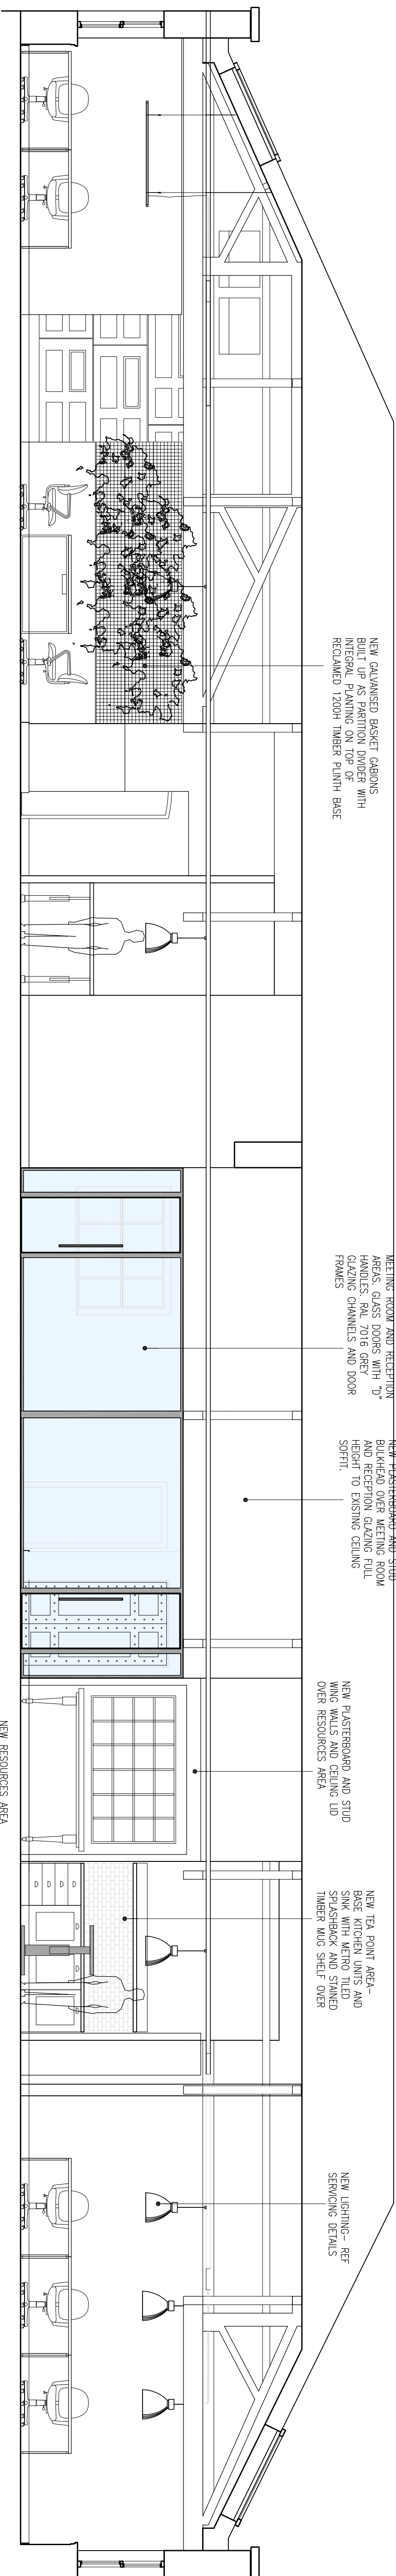

NEW GALVANISED BASKET CABIONS  
BUILT UP AS PARTITION DIVIDER WITH  
INTEGRAL PLANTING ON TOP OF  
RECLAIMED 1200H TIMBER PLANT BASE

NEW 'FRAMELESS' GLAZING TO  
MEETING ROOM AND RECEPTION  
AREAS, GLASS DOORS WITH 'D'  
SCALING CHANNELS AND DOOR  
FRAMES


NEW PLASTERBOARD AND STUD  
BULKHEAD OVER MEETING ROOM  
HEIGHT TO EXISTING CEILING  
SOFFIT.

NEW PLASTERBOARD AND STUD  
WING WALLS AND CEILING LID  
OVER RESOURCES AREA

NEW TEA POINT AREA-  
BASE KITCHEN UNITS AND  
SINK WITH METRO TILED  
SPRINKLER AND STAINED  
TIMBER WOOD SHELF OVER

NEW LIGHTING- REF  
SERVICING DETAILS

KEY PLAN, not to scale

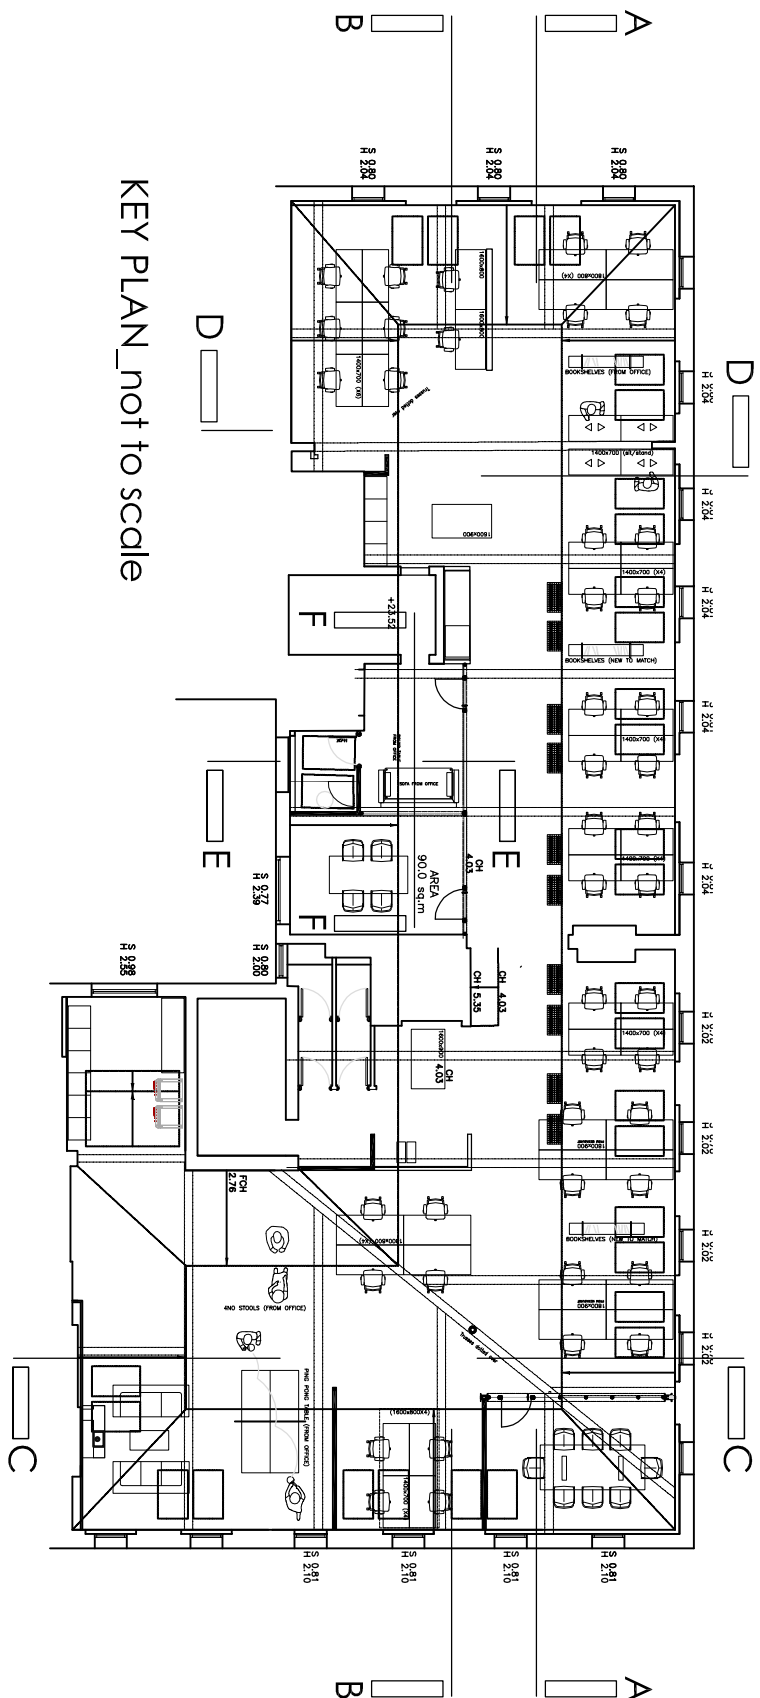

Project  
TOP FLOOR 18 HILTON ST  
MANCHESTER NG

Drawing Title

PROPOSED SECTIONS

|             |          |             |
|-------------|----------|-------------|
| Scale       | Date     |             |
| 1:50 @ A1   | 19.05.21 |             |
| Drawing No. | Revision |             |
| 2325/12-21  |          |             |
| Rev.        | Date     | Description |
| 0000/21     |          |             |

studio  
neo  
Architects

3 Bridgewater Street  
Lymm  
Cheshire  
WA13 0AB  
1. +44(0)1925 752225  
e. steve@studio-neo.co.uk  
www.studio-neo.co.uk