




Bay 1 - Apartments
Bedroom Window - full height
with opaque panel
1:50

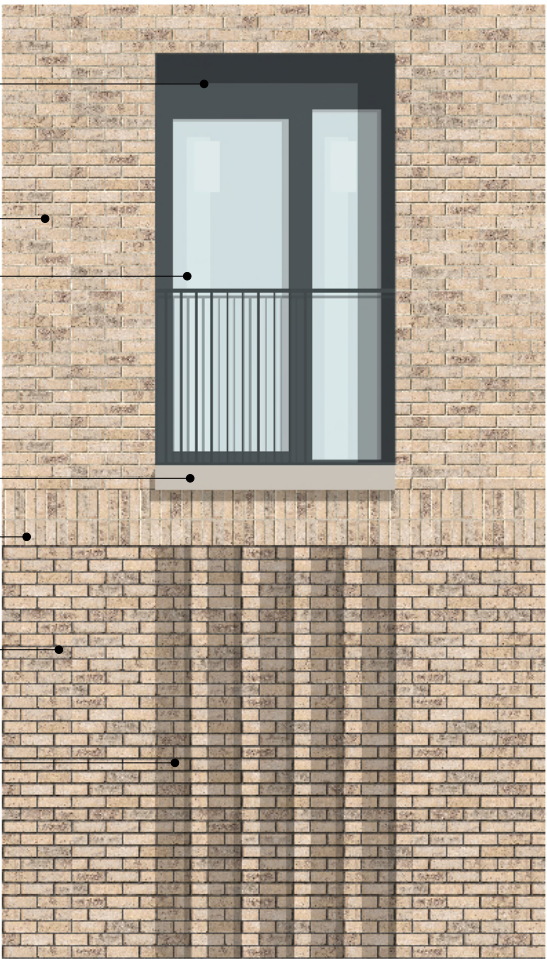

Bay 2 - Apartments
Living Area Window - full height
with Juliet balcony
1:50

Standing seam aluminium roof

Soldier course banding
(Stretcher bond) - Light mortar


House window type 1 (UPVC)

Opaque glazed panel

Pre-cast
concrete sill

Brickwork type 2
- dark mortar

House window type 2 (UPVC)

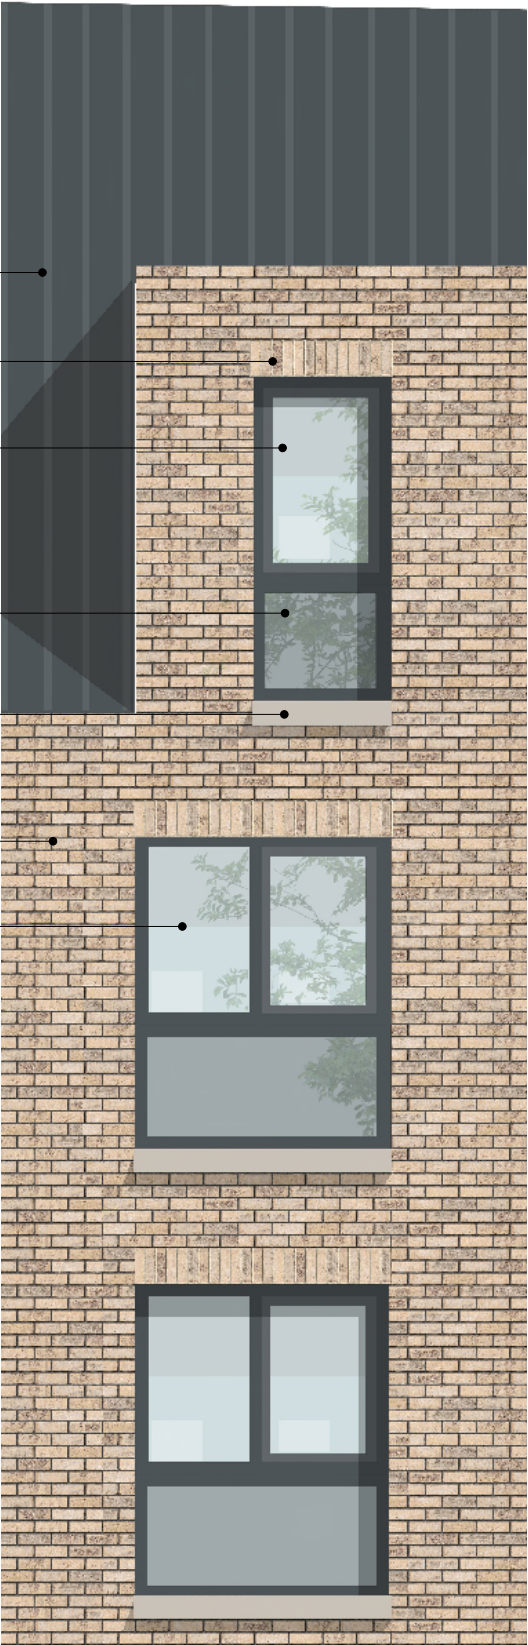

Bay 3 - Houses
Full height with opaque panels
1:50

Rev Date Intis Details

© The moral rights of the author are hereby asserted.
This drawing and design is the sole property of Buttress Ltd and must not be reproduced without permission.
Buttress Ltd is Registered in England and Wales: 5363573



Buttress

41 Bengal St
Manchester
M4 6AF

T 0161 236 3303
E contact@buttress.net
W www.buttress.net

Project Title Downley Drive
Client Great Places
Location Ancoat - Manchester

Drawing Title Bay Elevations

Date 07/05/2021 11:28:46 Scale
Checked Checker Orig Paper Size A3

Job No: 8801 Status Planning

Project: Origin: Zone: Level: Type: Disc: Number: Rev:

8801-BA-00-00-DR-A-(05) 105-