


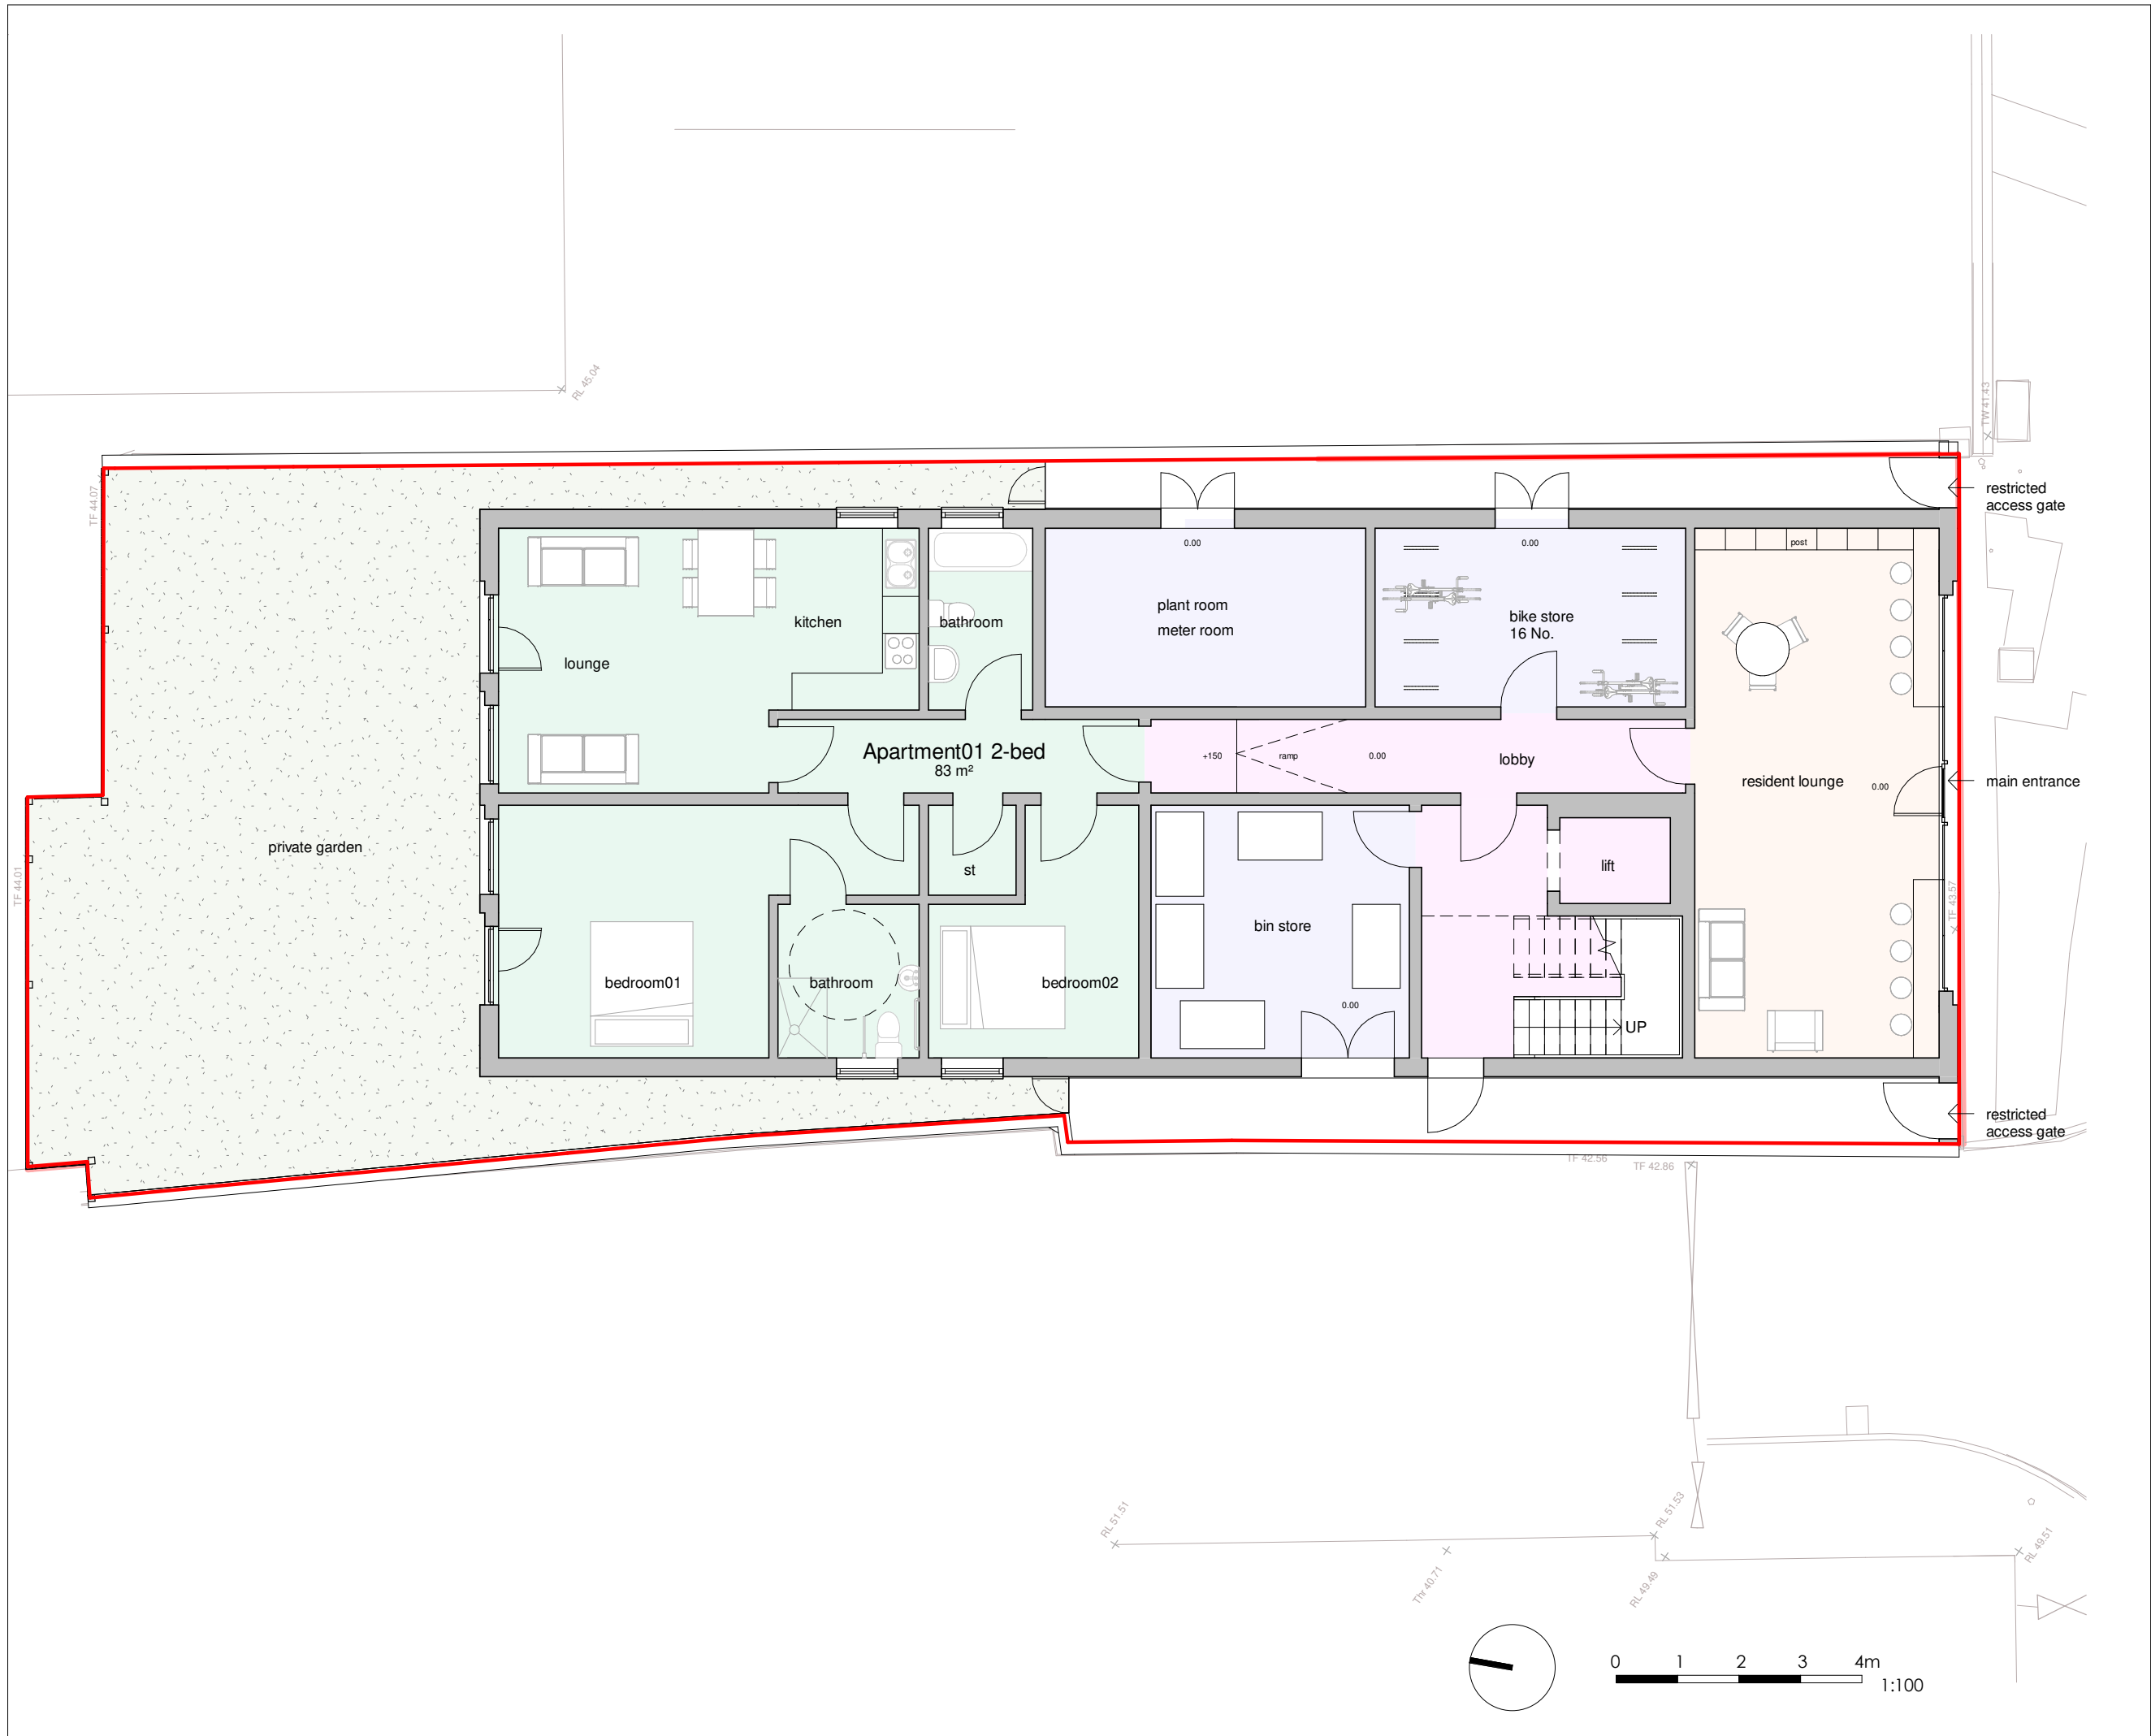

General Notes

The Architect shall have no responsibility for any use made of this document other than for that which it was prepared and issued.  
All dimensions should be checked on site. Do not scale from this drawing. To be read in conjunction with all other Consultant's drawings. The Architect to be immediately notified of any discrepancies.

Copyright on this drawing retained by the Architect.

LEGEND

- Site Boundary
- 2-bed DDA apartment
- Circulation
- Common Area
- Service

|     |          |     |     |                  |                              |
|-----|----------|-----|-----|------------------|------------------------------|
| F   | 16/04/21 | SA  | SH  | Amended Proposed |                              |
| E   | 28/03/21 | SA  | SH  | Amended Proposed |                              |
| D   | 08/03/21 | SA  | SH  | Amended Proposed |                              |
| C   | 04/03/21 | SA  | SH  | Amended Proposed |                              |
| B   | 25/02/21 | SA  | SH  | Amended Proposed |                              |
| A   | 19/02/21 | SA  | SH  | Amended Proposed |                              |
| -   | 16/02/21 | SA  | SH  | Initial Issue    |                              |
| No. | Date     | Dwn | Chk | App              | Revision or reason for issue |

Client  
Brunswick Living Ltd

createitstudios  
Architects & Designers

Create It Studios (NW) Ltd  
Universal Square  
Devonshire Street North  
Manchester M12 6JH  
0161 974 6165  
www.createitstudios.co.uk  
info@createitstudios.co.uk

Project Title  
Brunswick Street

Scale / North Point

1 : 100

Drawing Title  
Proposed Ground Floor

Drawing Number  
A1324(02)002

Drawing Status  
Preliminary

Revision  
F