

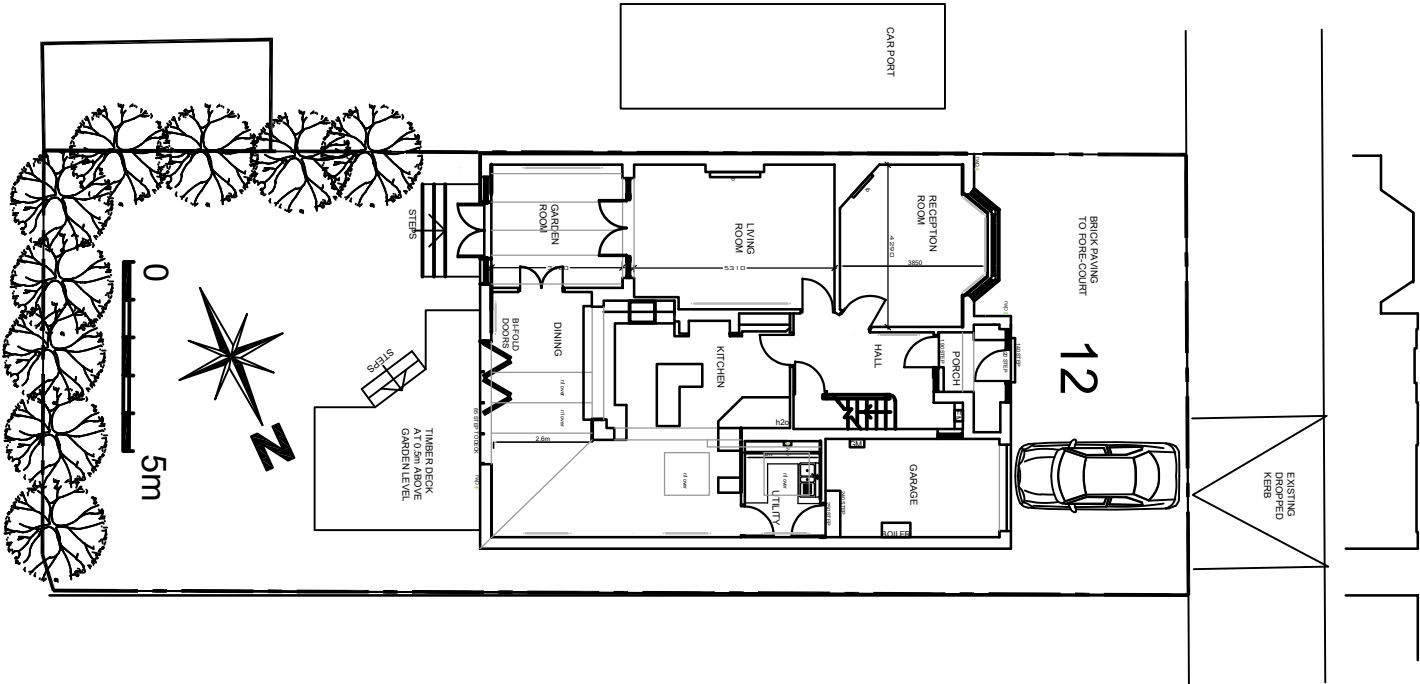


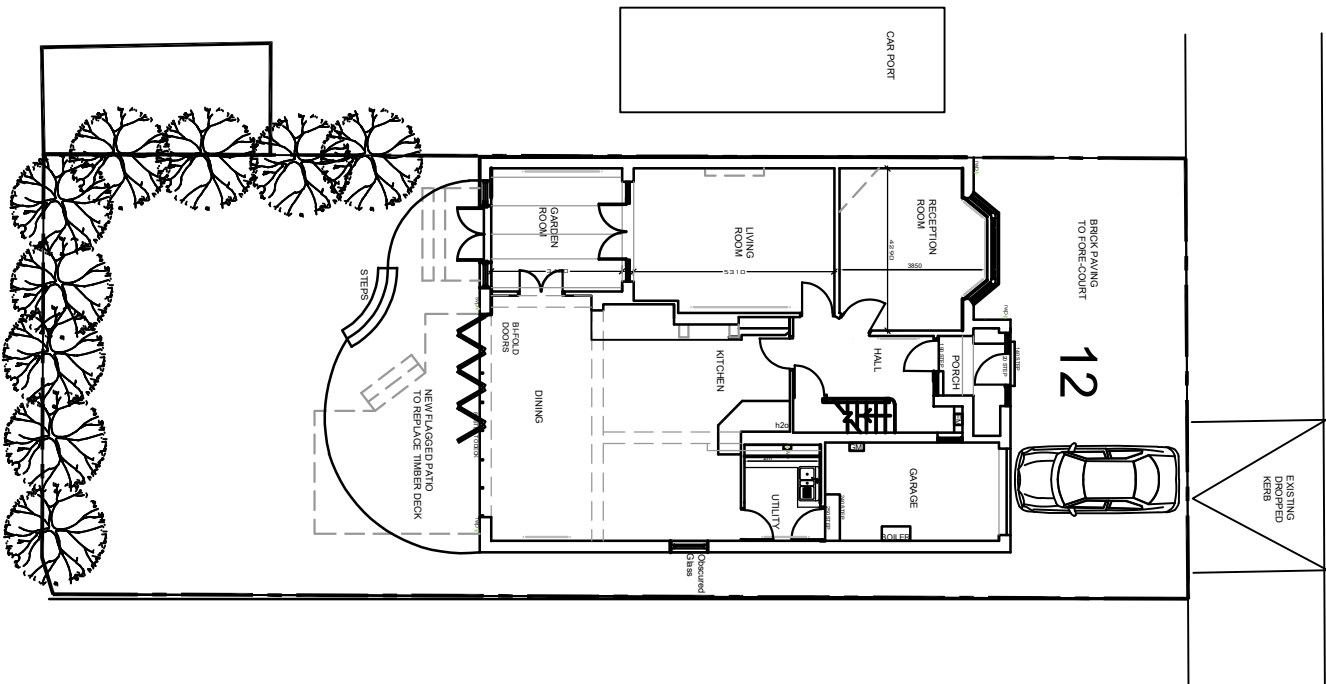

Ground floor/site plan
EXISTING BLOCK PLAN 1 :2000

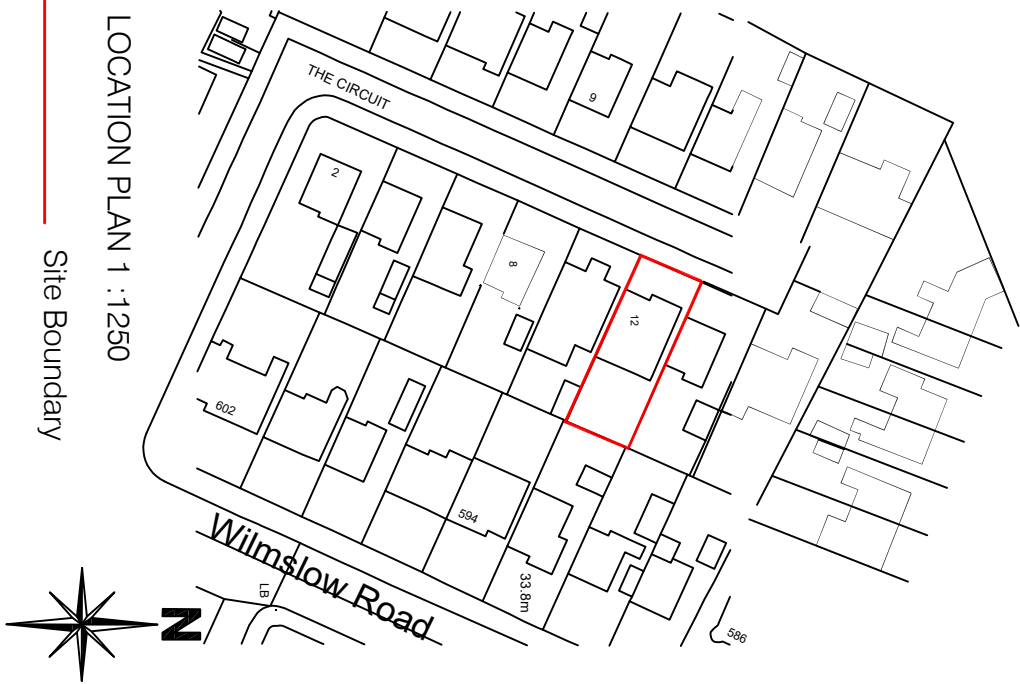

Ground floor/site plan
PROPOSED BLOCK PLAN 1 :2000