


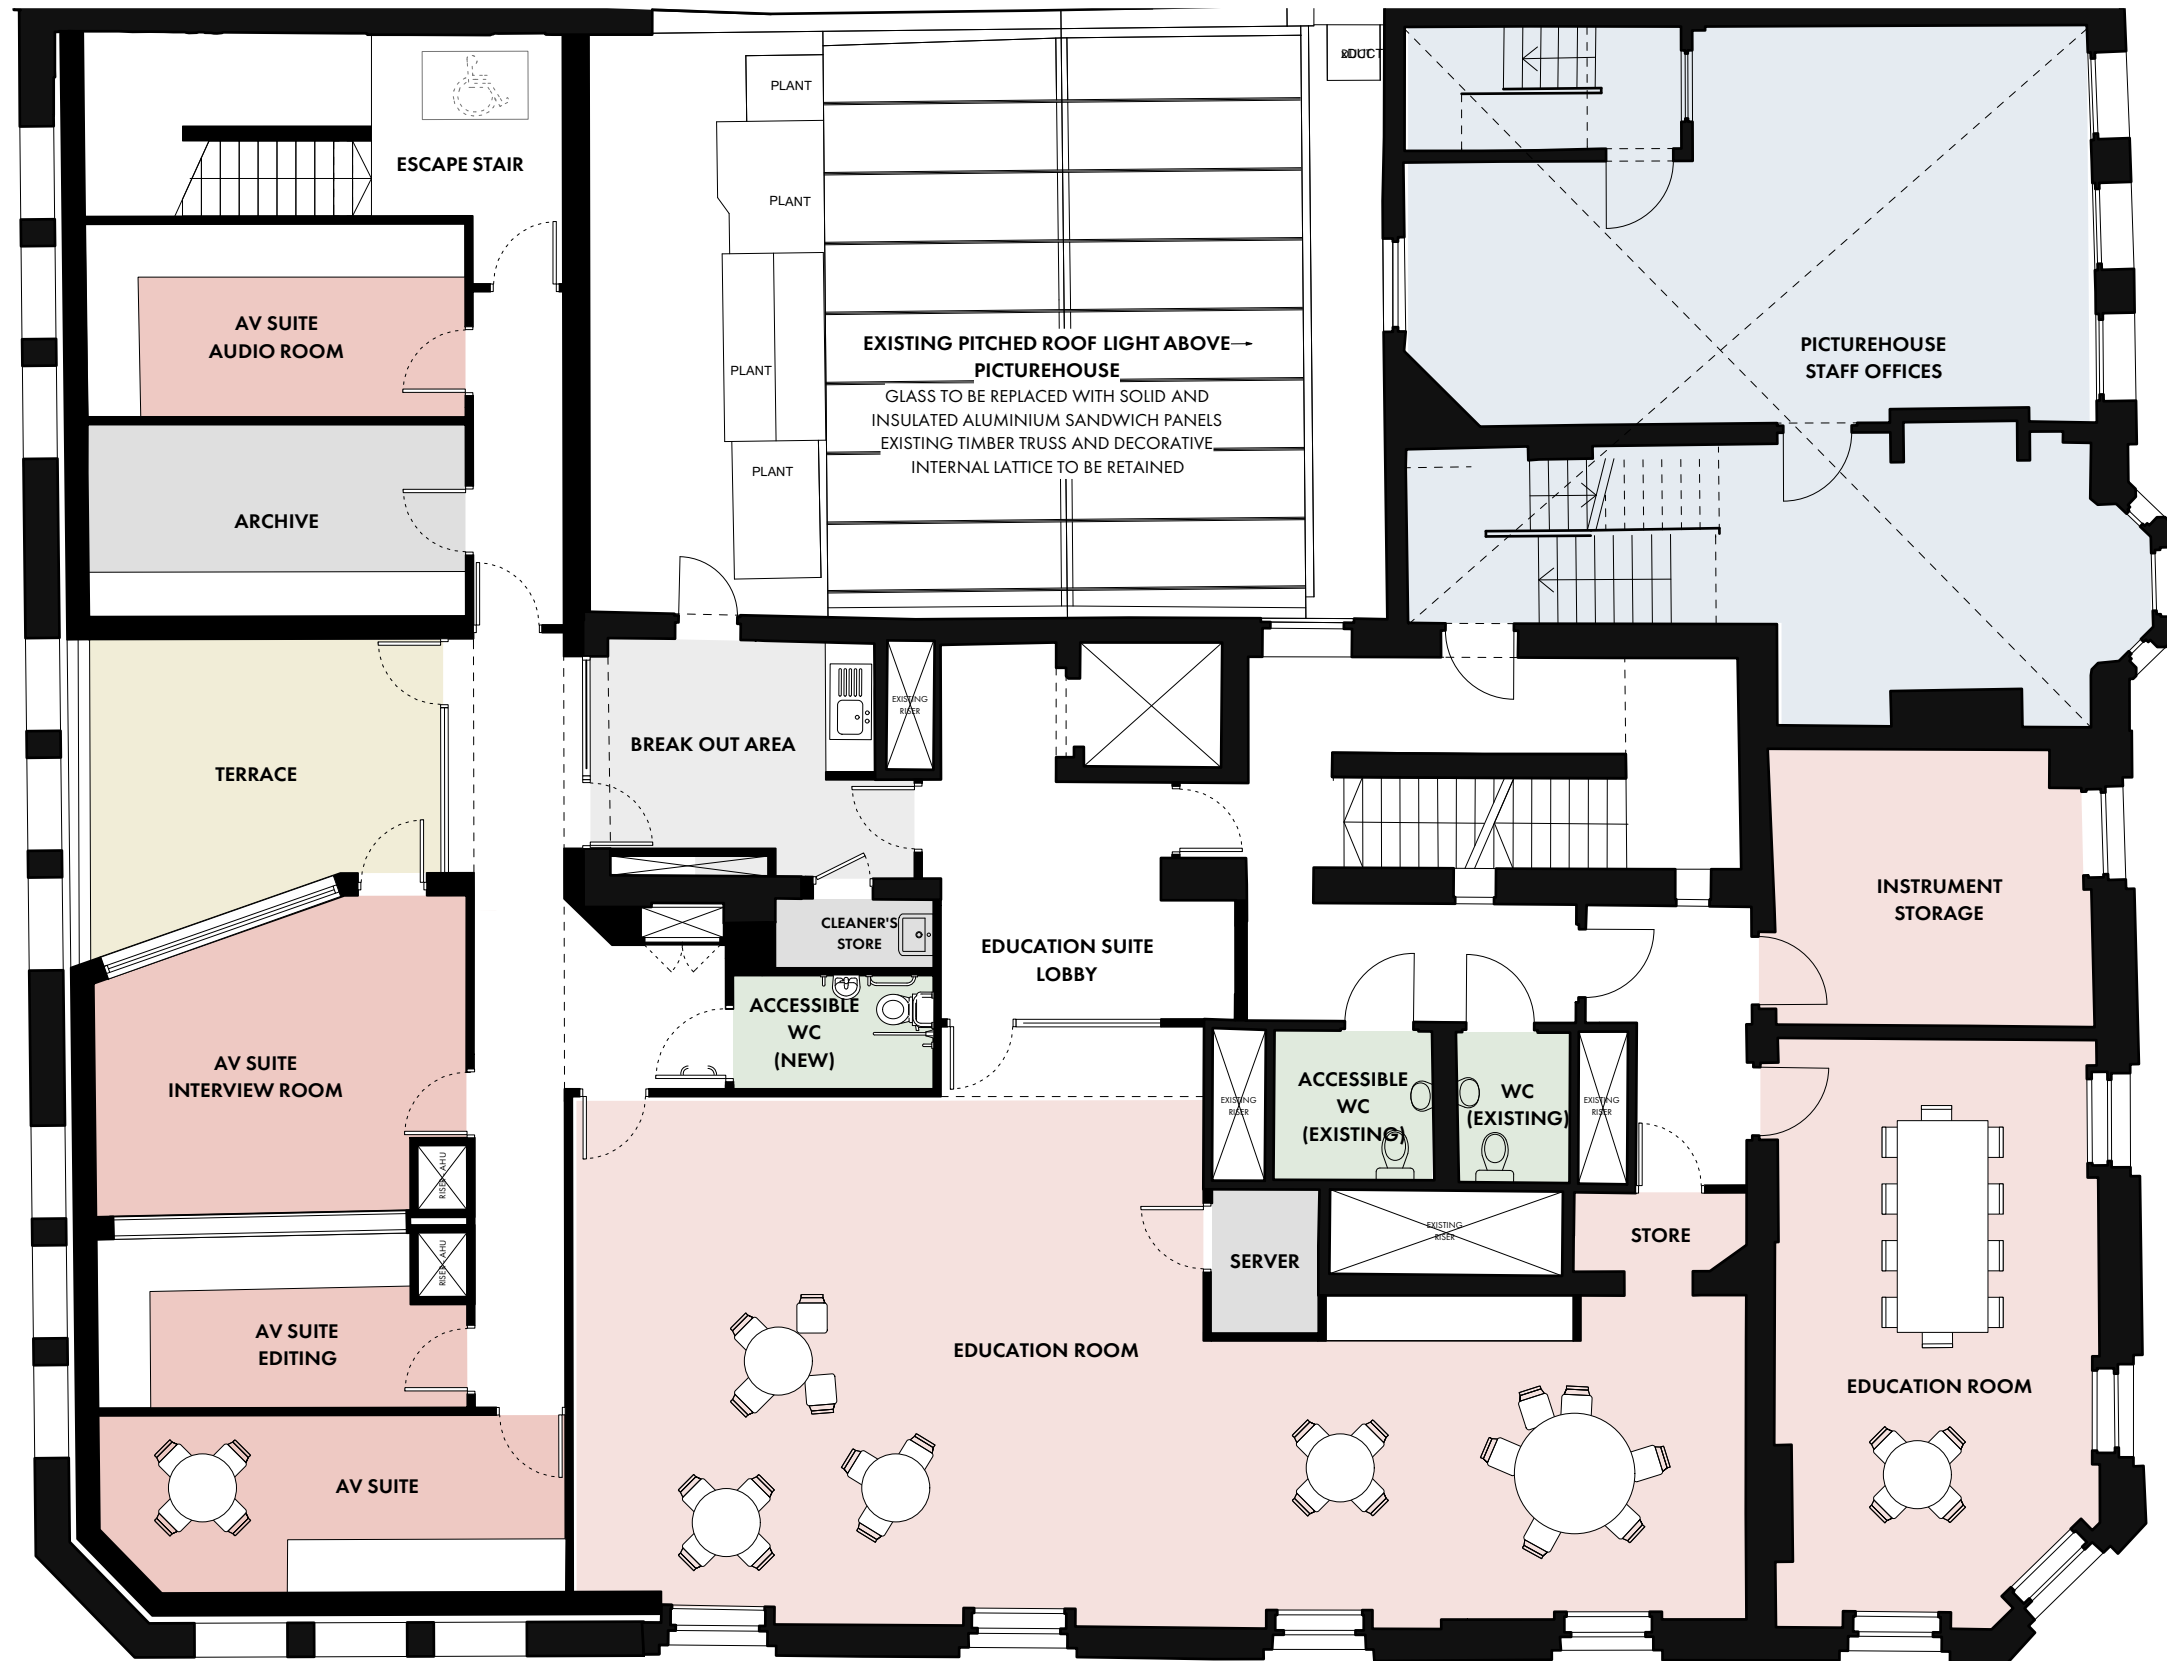

NOTES - REVISION F
Circulation reconfiguration
Door added between education room and corridor
Server room enlarged

PROPOSED FIRST FLOOR PLAN

OMI Architects

www.omiarchitects.com

BAND ON THE WALL
PROPOSED FIRST FLOOR PLAN

1387 | L 1003 REV F JULY '20 | 1:100 @ A3

