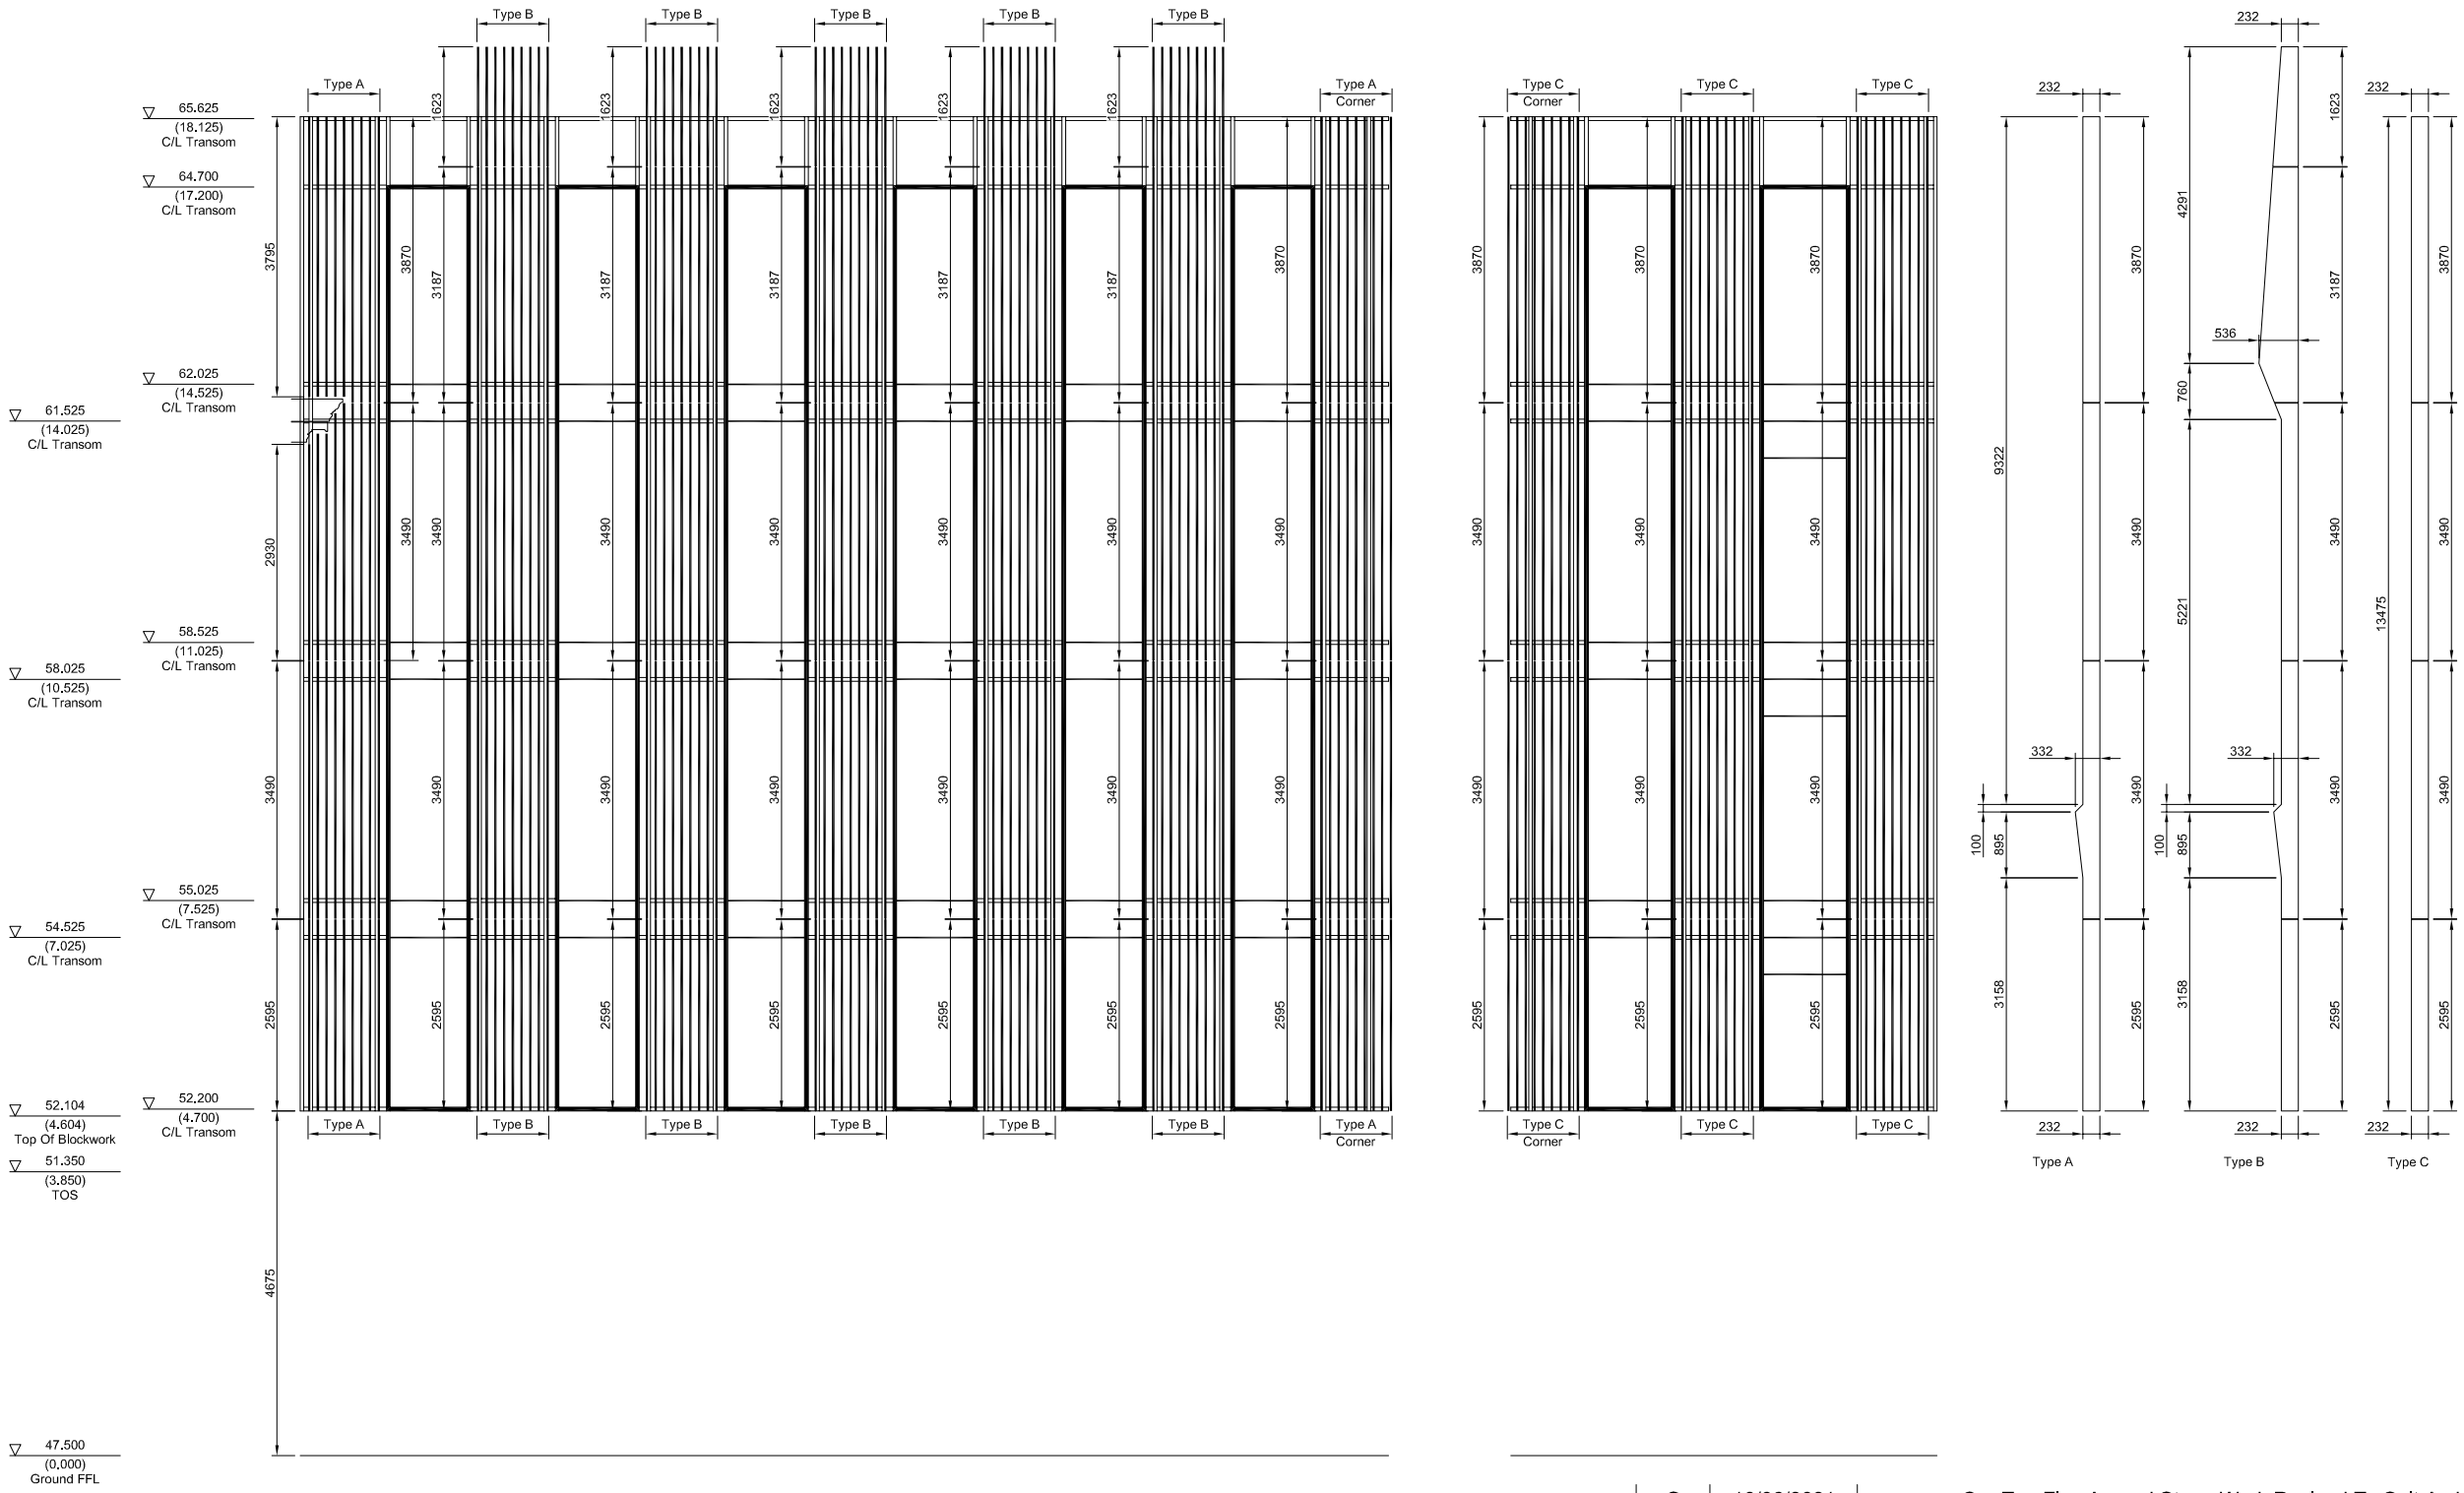


G	10/06/2021	Cor-Ten Fins Around Stone Work Resized To Suit Architects Comments
F	07/06/2021	Feature Stone Work Added & Cor-Ten Fins Resized
E	10/03/2020	Left Hand Bay Revised To Site Survey Dimensons
D	20/05/2020	Revised To Suit Latest Information + General Revision
C	29/04/2020	Bottom Transom Lowered To Match Architects Drawings & Cor-Ten Setout Corrected
B	23/03/2020	Revised To Suit Latest Information & Architects/DTM Comments
A	12/09/2019	Revised To Suit Latest Information & Architects/DTM Comments

Cor-Ten Positions

ARCHITECTURAL GLAZING AND FACADES LTD

Architectural Glazing & Facades Ltd
Unit 27 Higher Walton Mill
Cann Bridge Street
Preston
Lancashire
PR5 4DJ
Tel: 01772 324731
www.agfltd.co.uk

Client: Barnfield Construction Ltd

Date	Scale	Drawn
May 2019	NTS	B. Chuchra
Job No.	Dwg No.	Revision
9137	1004	G

Preliminary
Approval
Construction ✓

Contract: Aluminium Curtainwall, Doors + Windows, 27 Dale Street, Manchester, M1 1EA

Title: (1000) Curtainwall Schedules, Cor-Ten Positions

This Drawing Is The Property Of Architectural Glazing & Facades Ltd. This Is A Confidential Document & Must Not Be Copied Or Its Contents Divulged Without Prior Written Consent. This Is An AutoCAD Drawing, Do Not Scale Or Change Manually.