
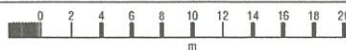


34 Lapwing Lane, M20 2WR

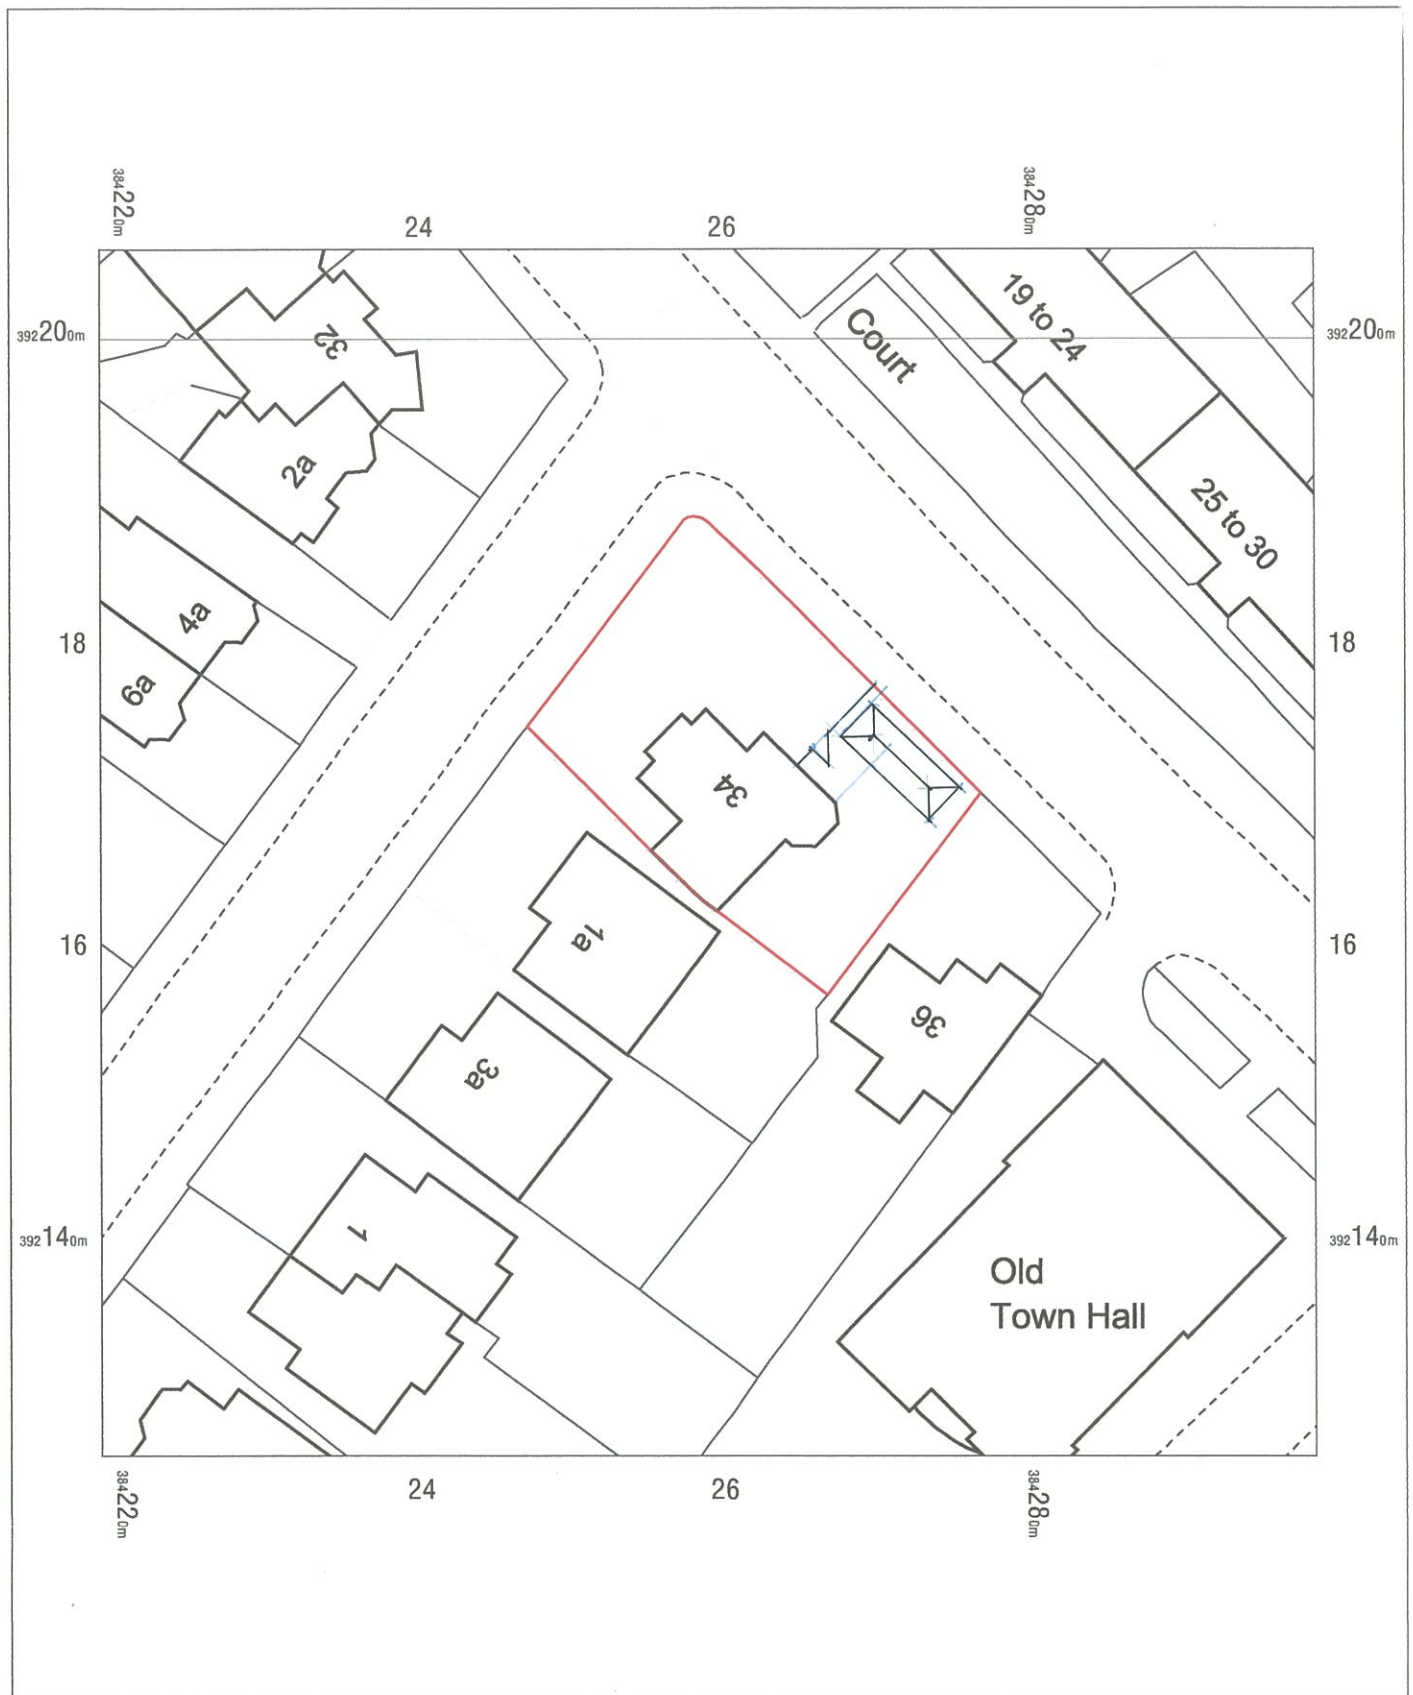

34 Lapwing Lane,
Manchester,
M20 2WR

OS MasterMap 1250/2500/10000 scale
Thursday, May 6, 2021, ID: MPMBW-00959943
www.blackwellmapping.co.uk

1:500 scale print at A4, Centre: 384259 E, 392166 N

©Crown Copyright Ordnance Survey. Licence no. 100041041



BLACKWELL'S
MAPPING SERVICES
PERSONAL & PROFESSIONAL MAPPING
www.blackwellmapping.co.uk

TEL: 0800 151 2612
maps@blackwell.co.uk