

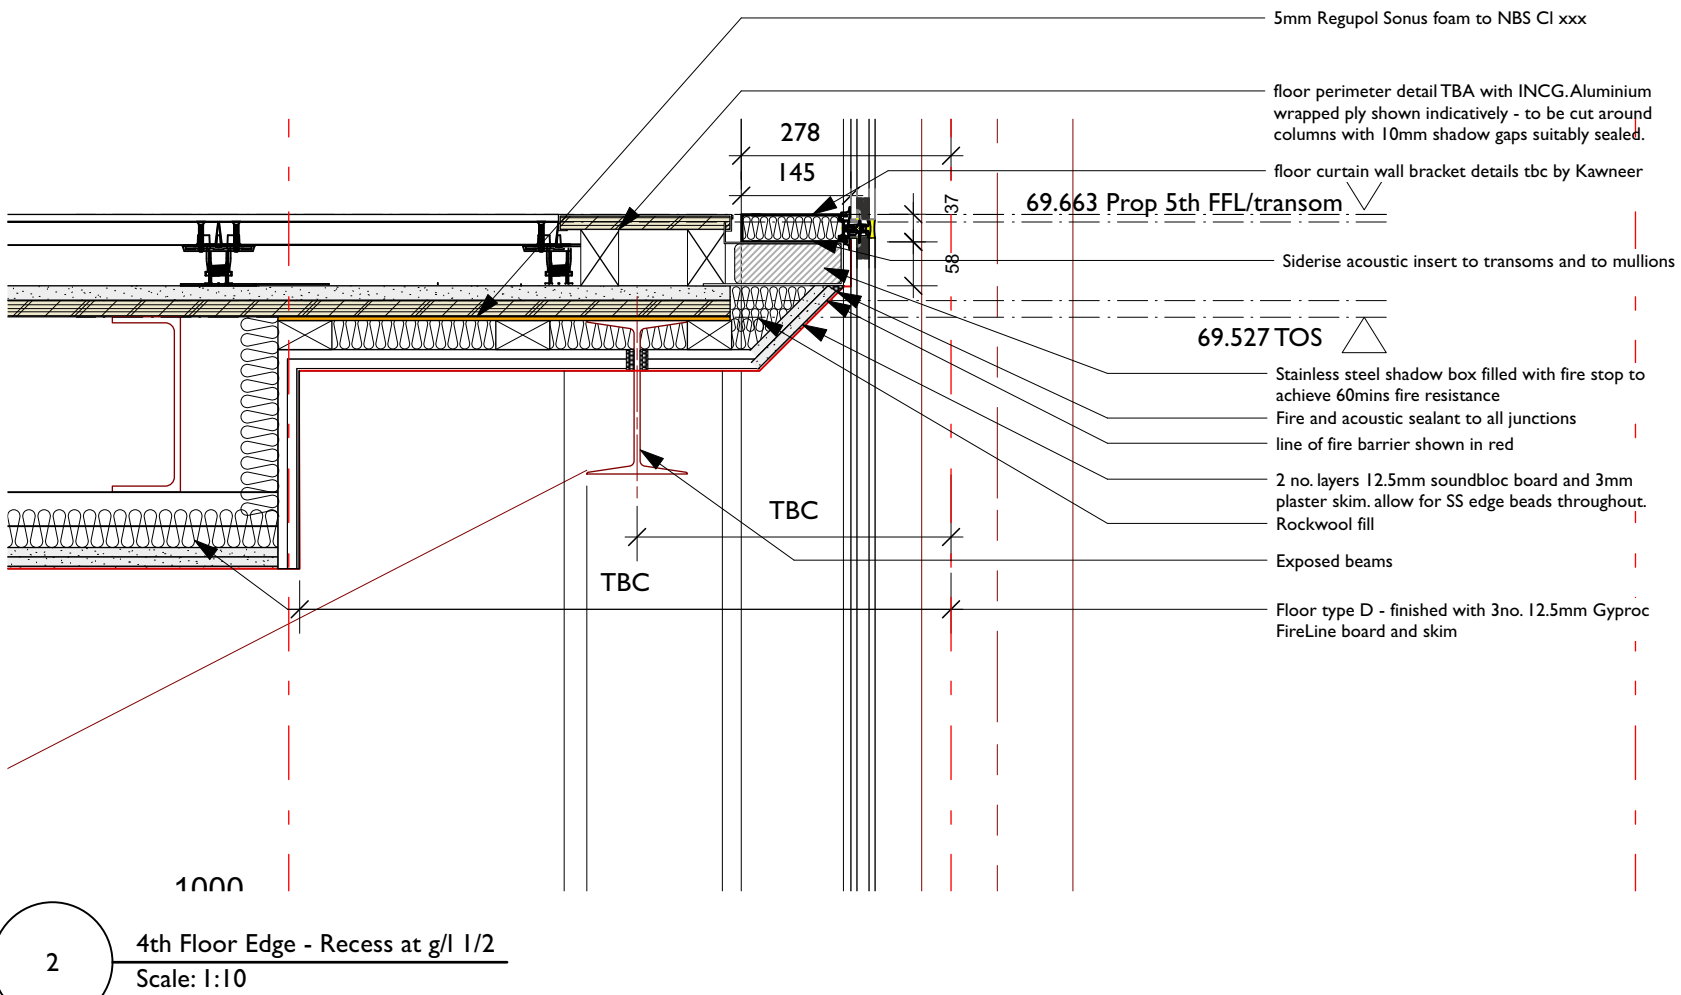


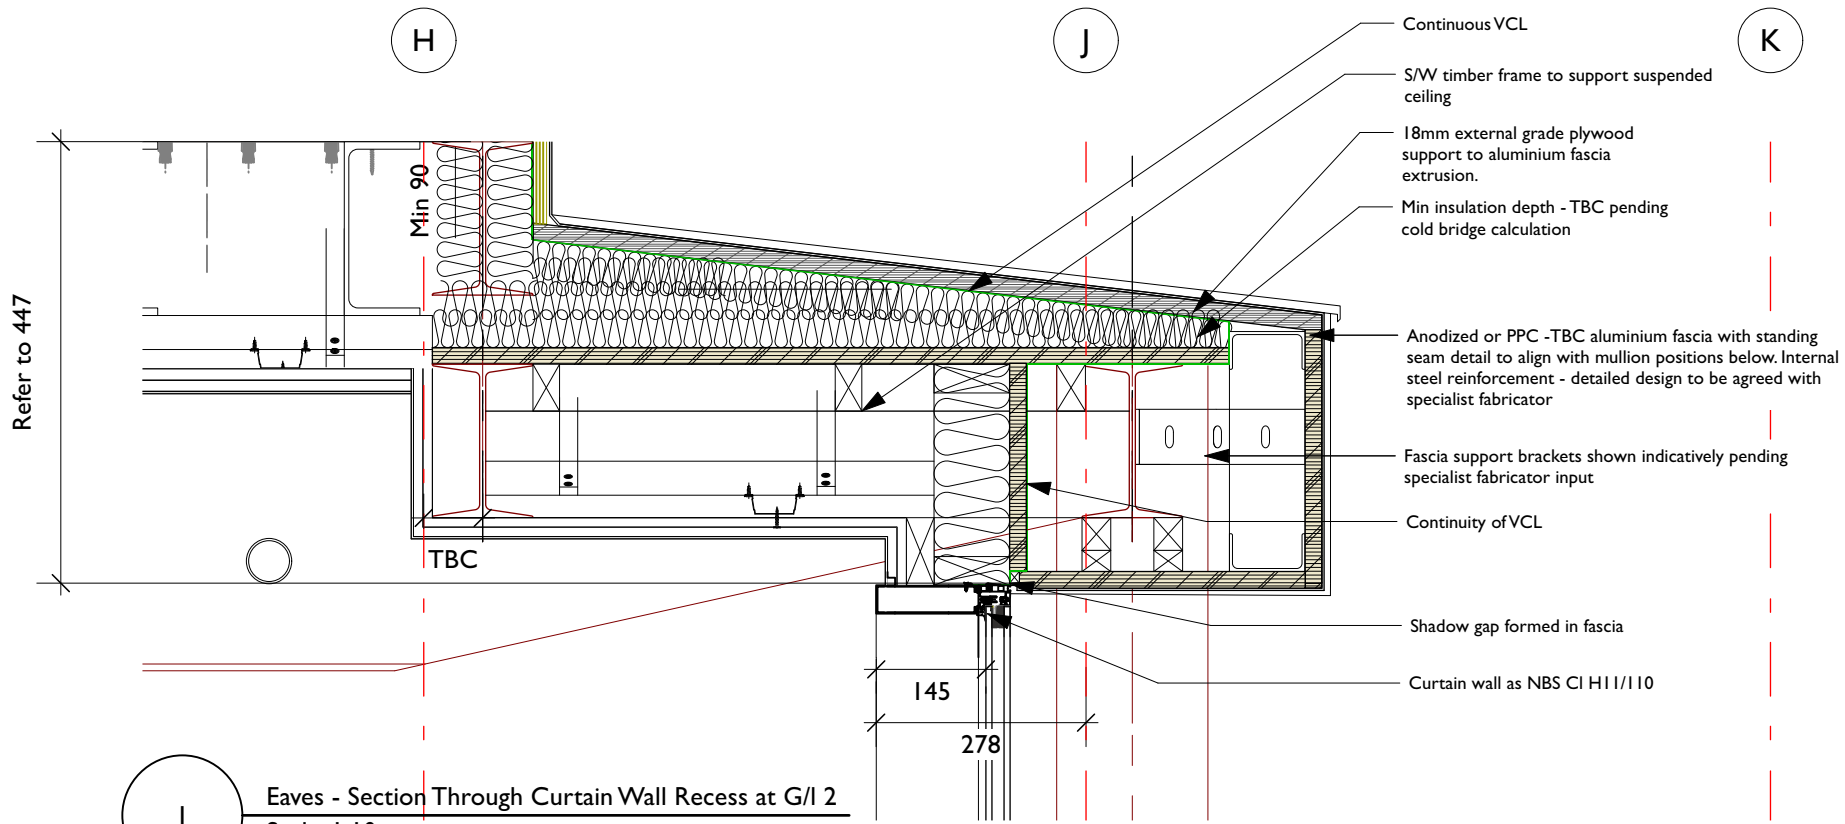

See detail 3/449

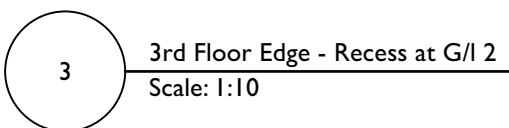

COPYRIGHT OF ATELIER MB LTD
DO NOT SCALE FROM THIS DRAWING
DIMENSIONS TO BE CHECKED ON SITE

Rev Note DRN CHK

Chapel Walks, Manchester
Investstream Ltd

Section BB Details - Sheet 4

scheme 1814
drwg no. **T(448)**
revision

scale 1:25 @ A3
date first drawn March 2021
drawn BC

SK sketch E existing P proposed T tender C construction FI final issue

www.ateliermb.co.uk
t 0161 236 0051
e architect@ateliermb.co.uk

Atelier MB
Urban Architects