
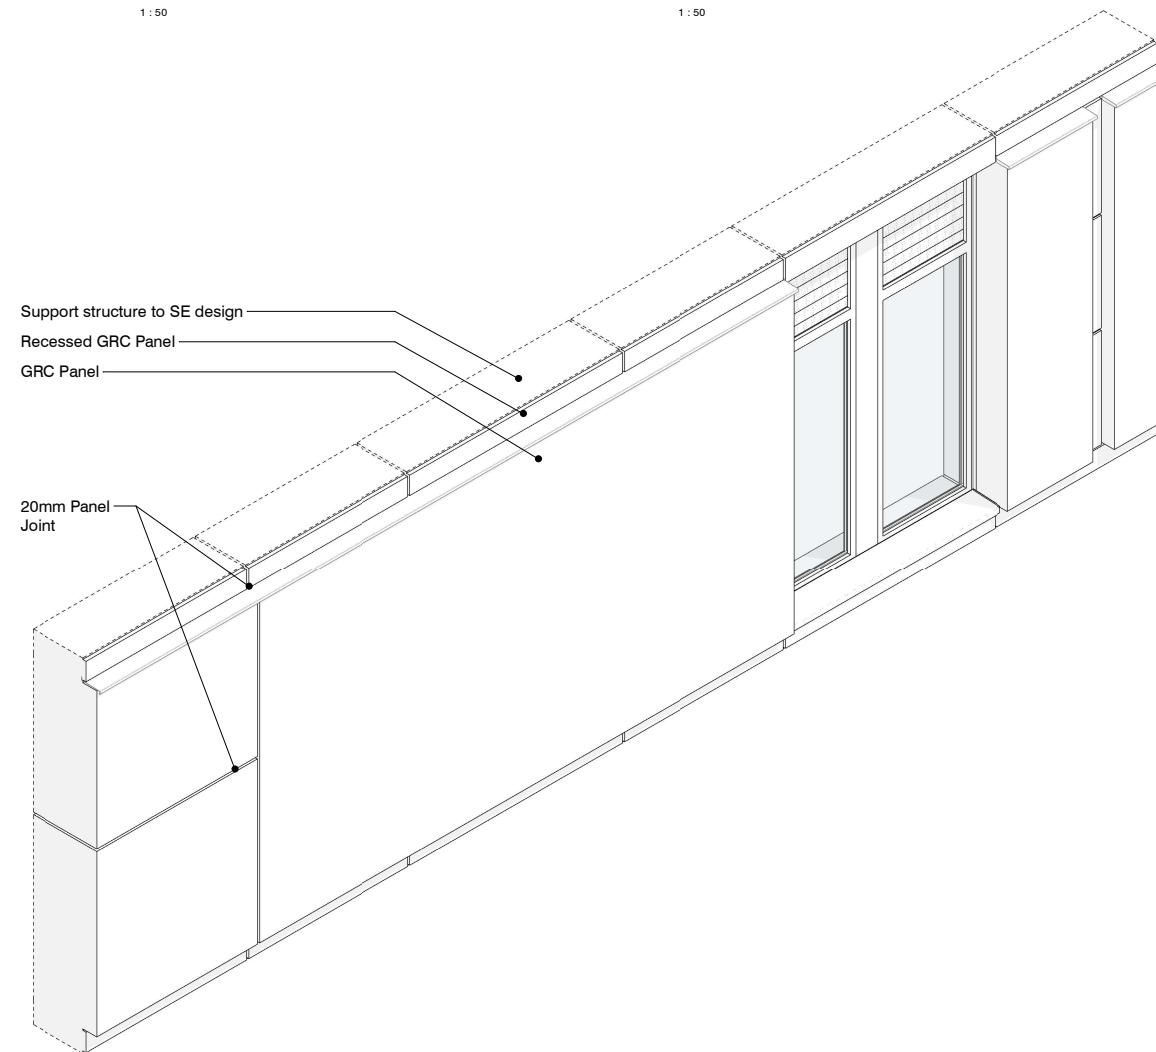
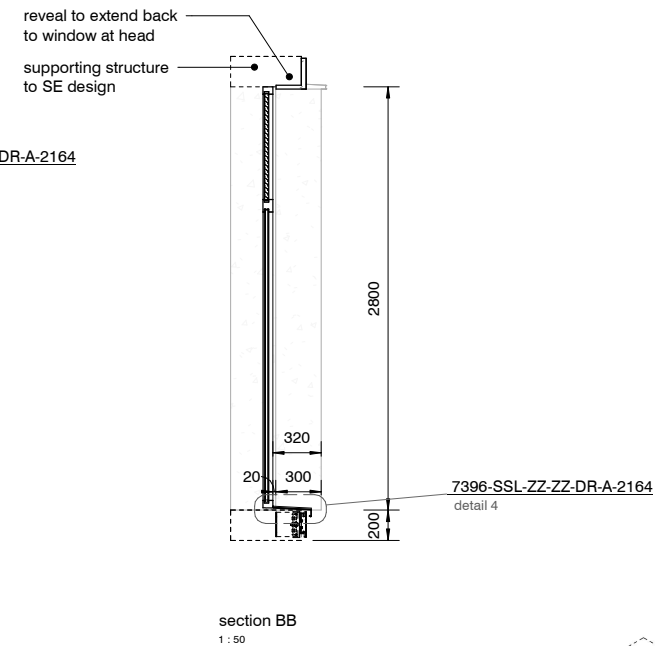
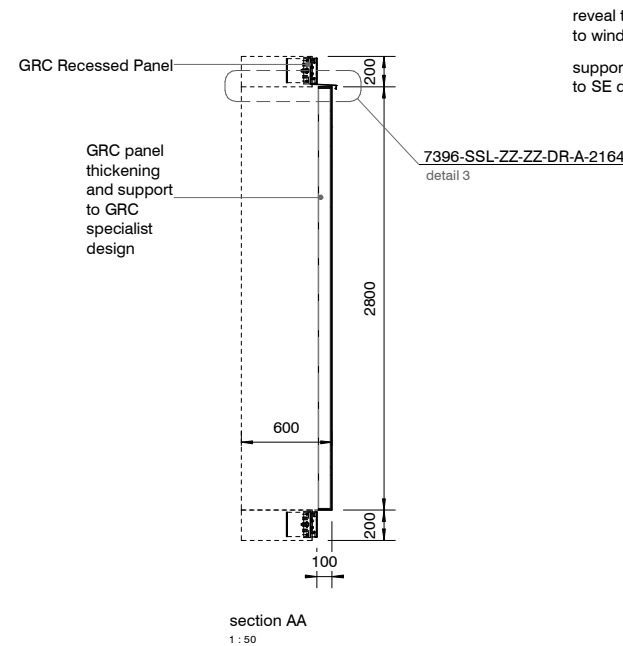
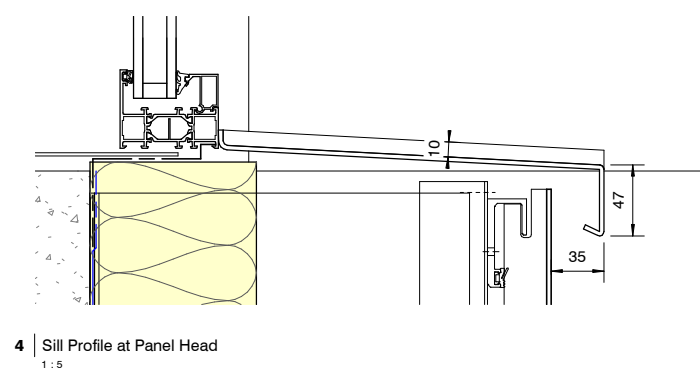
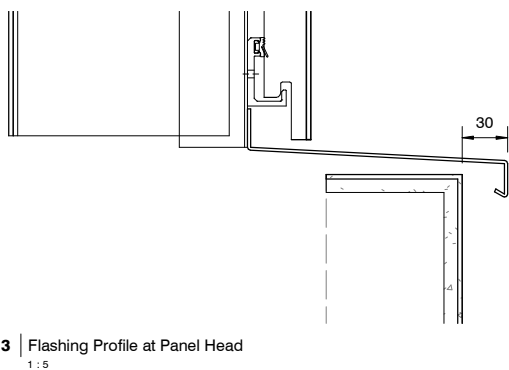
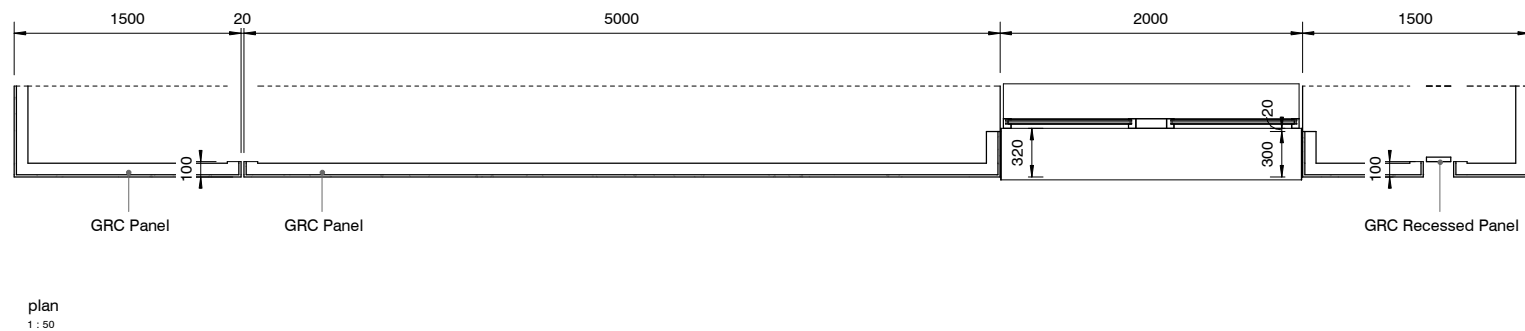


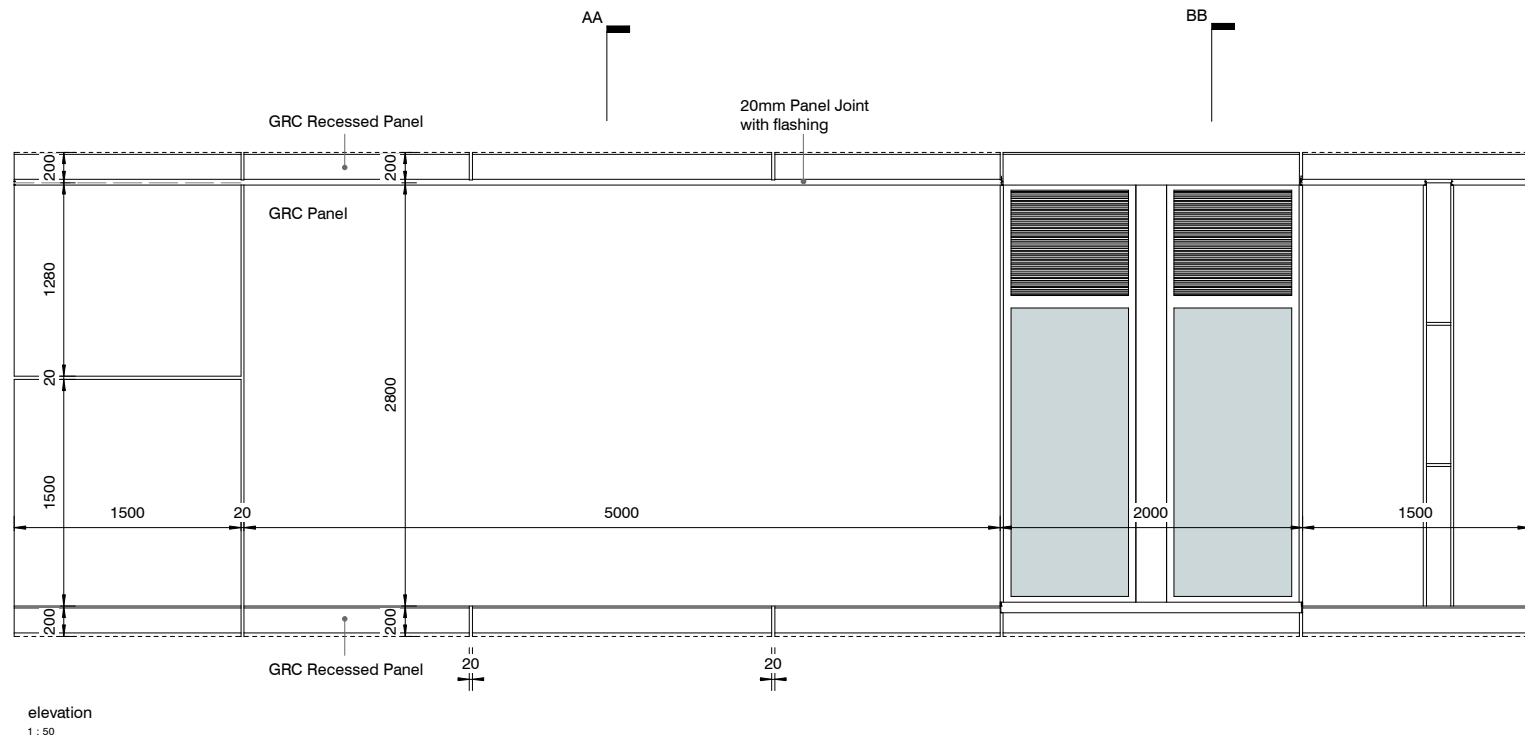

revision:	date:	note:
P1	2021.01.06	Preliminary Issue
P2	2021.01.14	additional section of panel added to demonstrate more building conditions, window sill profile updated following further information
C1	2021.05.20	Update to flashing and sill profiles. Update to indicate vertical recess joints. Window sill detail added. (Revision clouds not included in order to maintain graphical clarity)

NB support frame for panel not included in drawing to contractor and subcontractor design
Aluminium frames to be RAL 8000 30% gloss - NB ventilation cap colour to match frames
GRC Panels to be an off white colour "White 037" with a "Light Blast" finish

project
Adair Street
job no.
7396
title
GRC Sample Panel 3
scale
As indicated @ A3
drawing no.
7396-SSL-ZZ-ZZ-DR-A-2164

stephenson hamilton risley
STUDIO
3 riverside mews
4 commercial street
manchester, M15 4RQ
www.shr.studio
email@shr.studio
0161 832 0244