



1. Front - Existing

1:100




2. Rear - Existing

1:100




3. Right Side - Existing

1:100

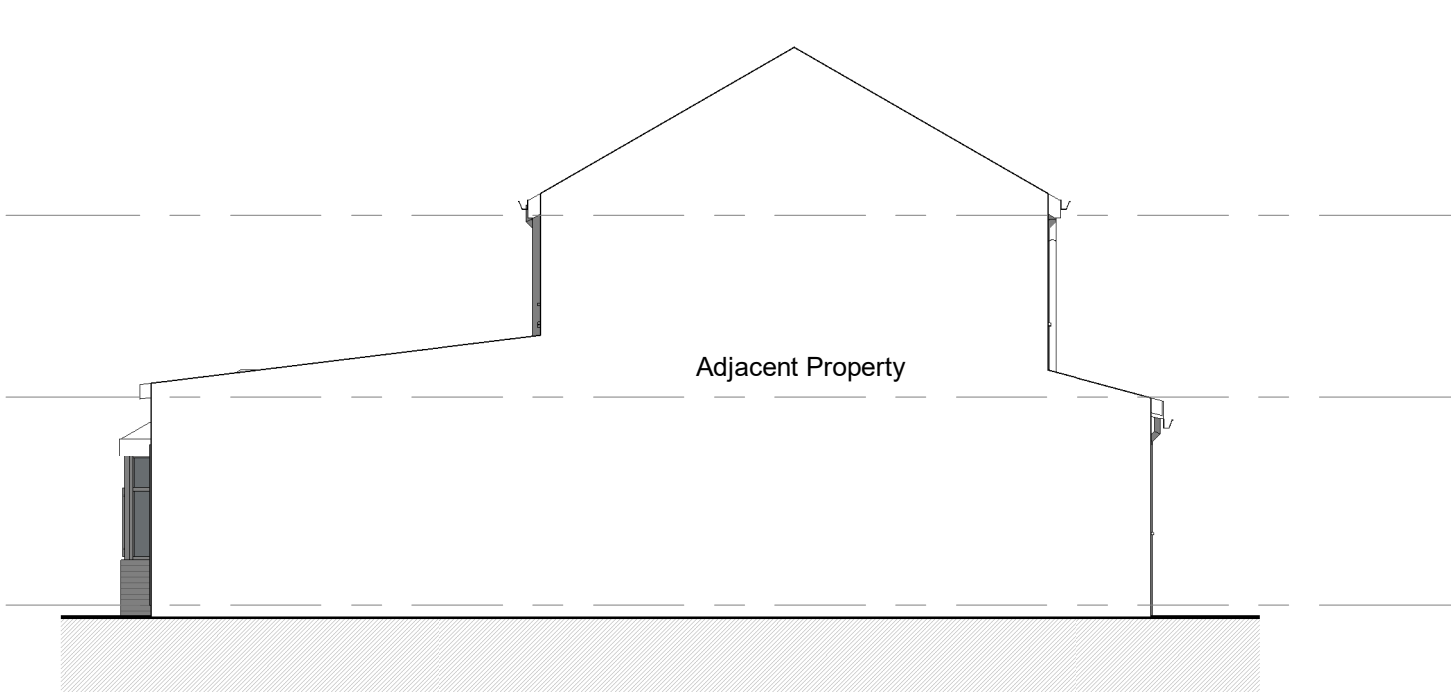


4. Left Side - Existing

1:100

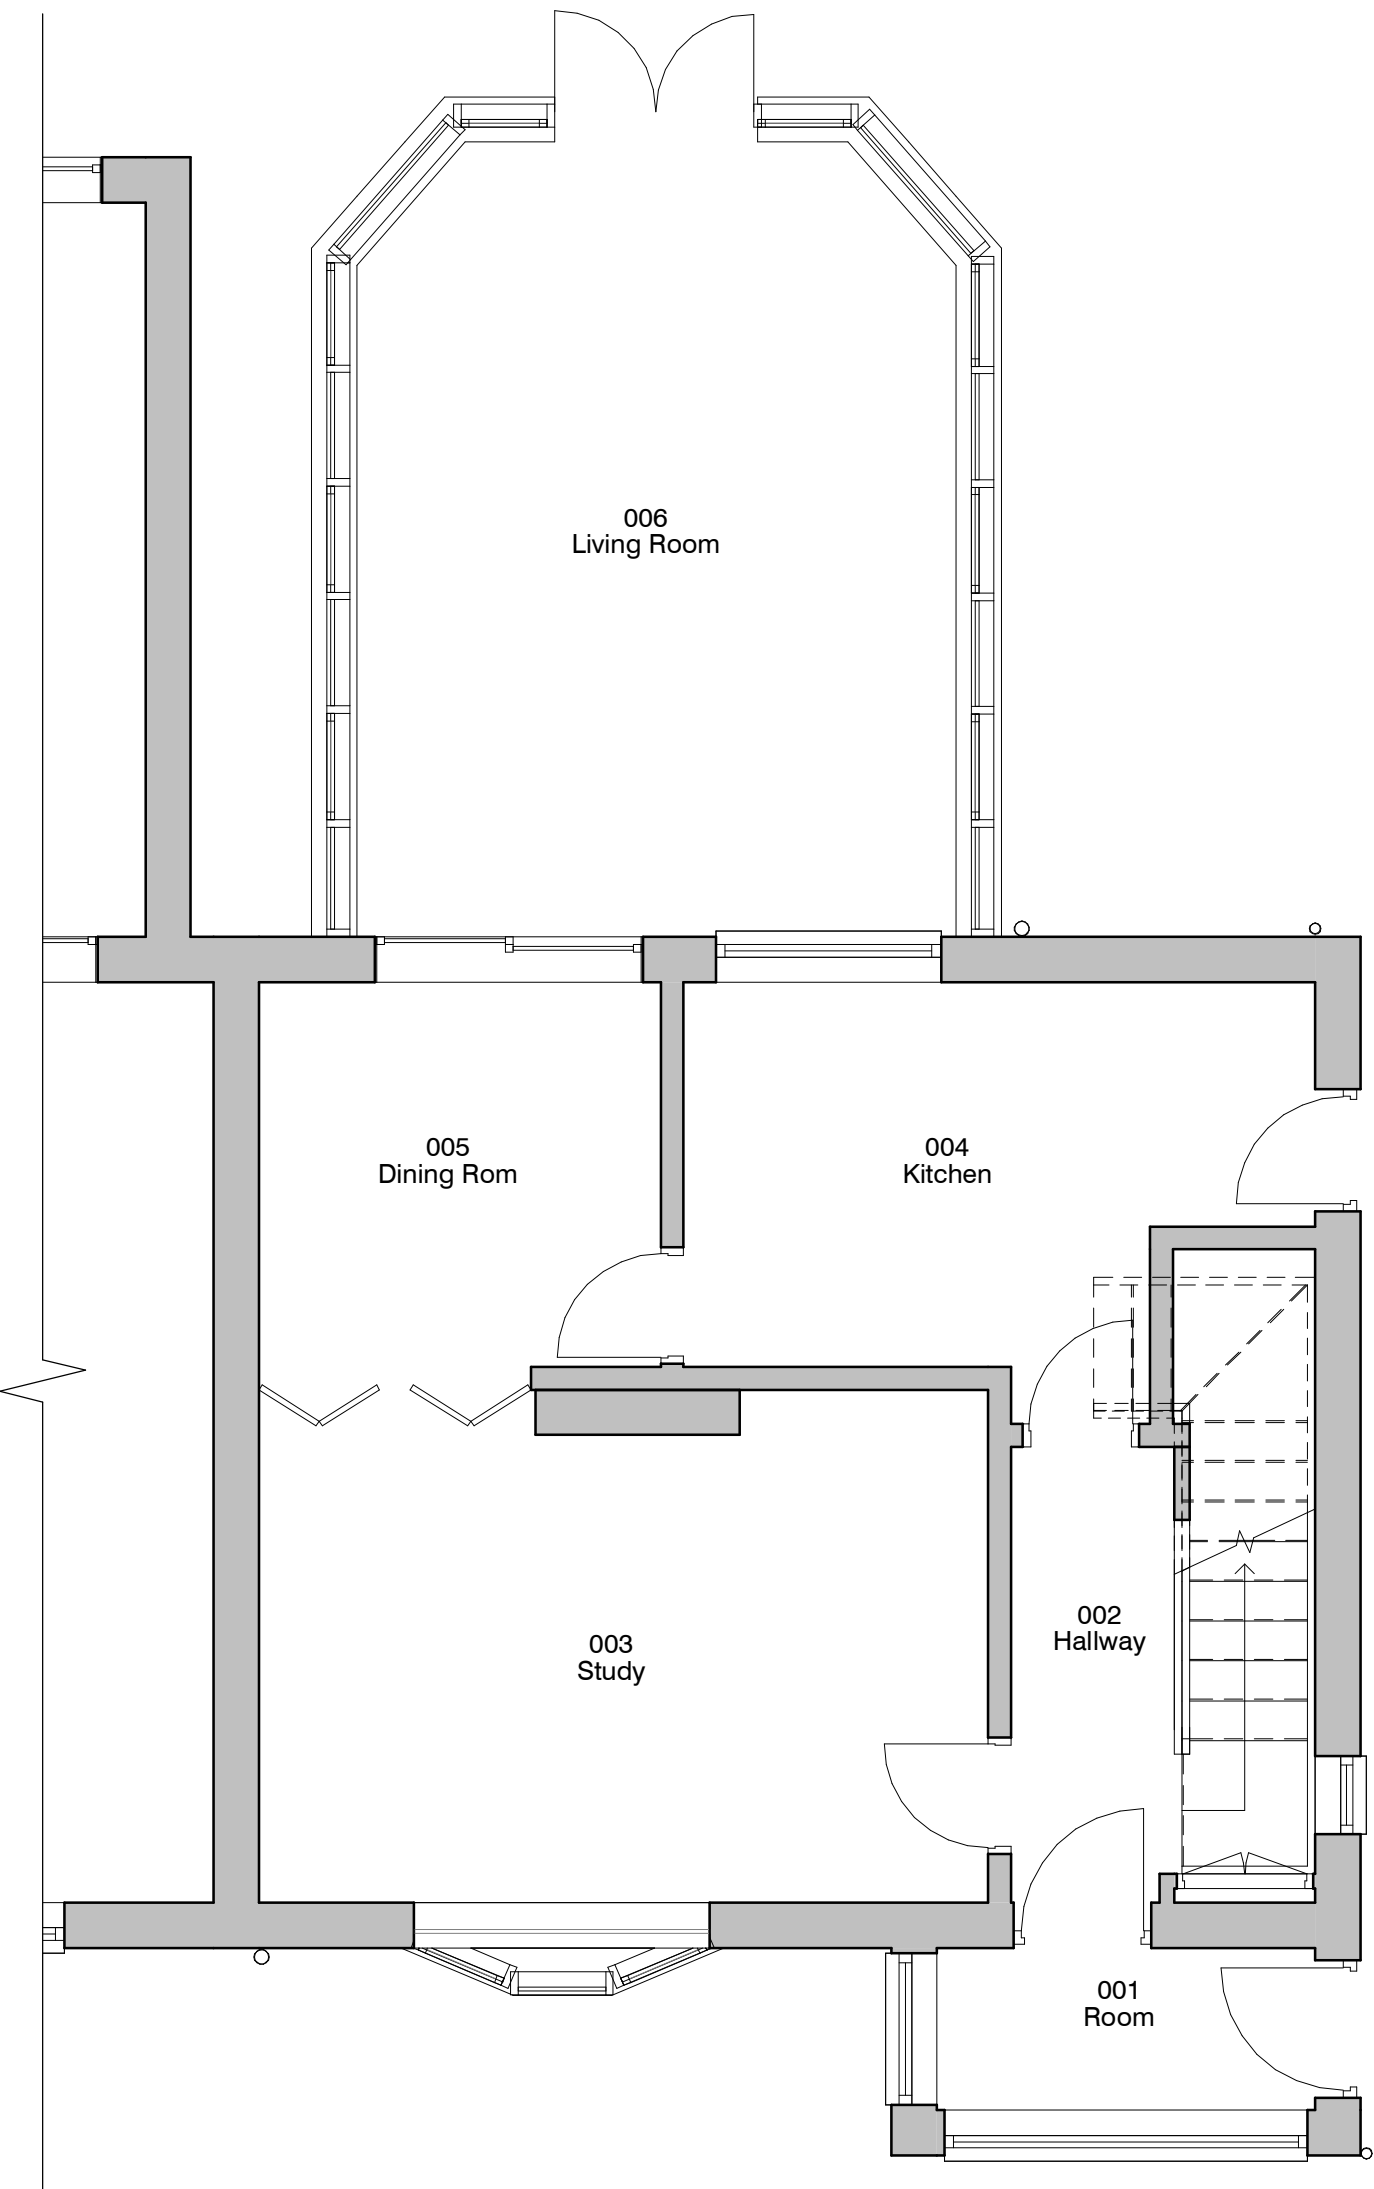


5. Level 0 - GA Existing

1:50

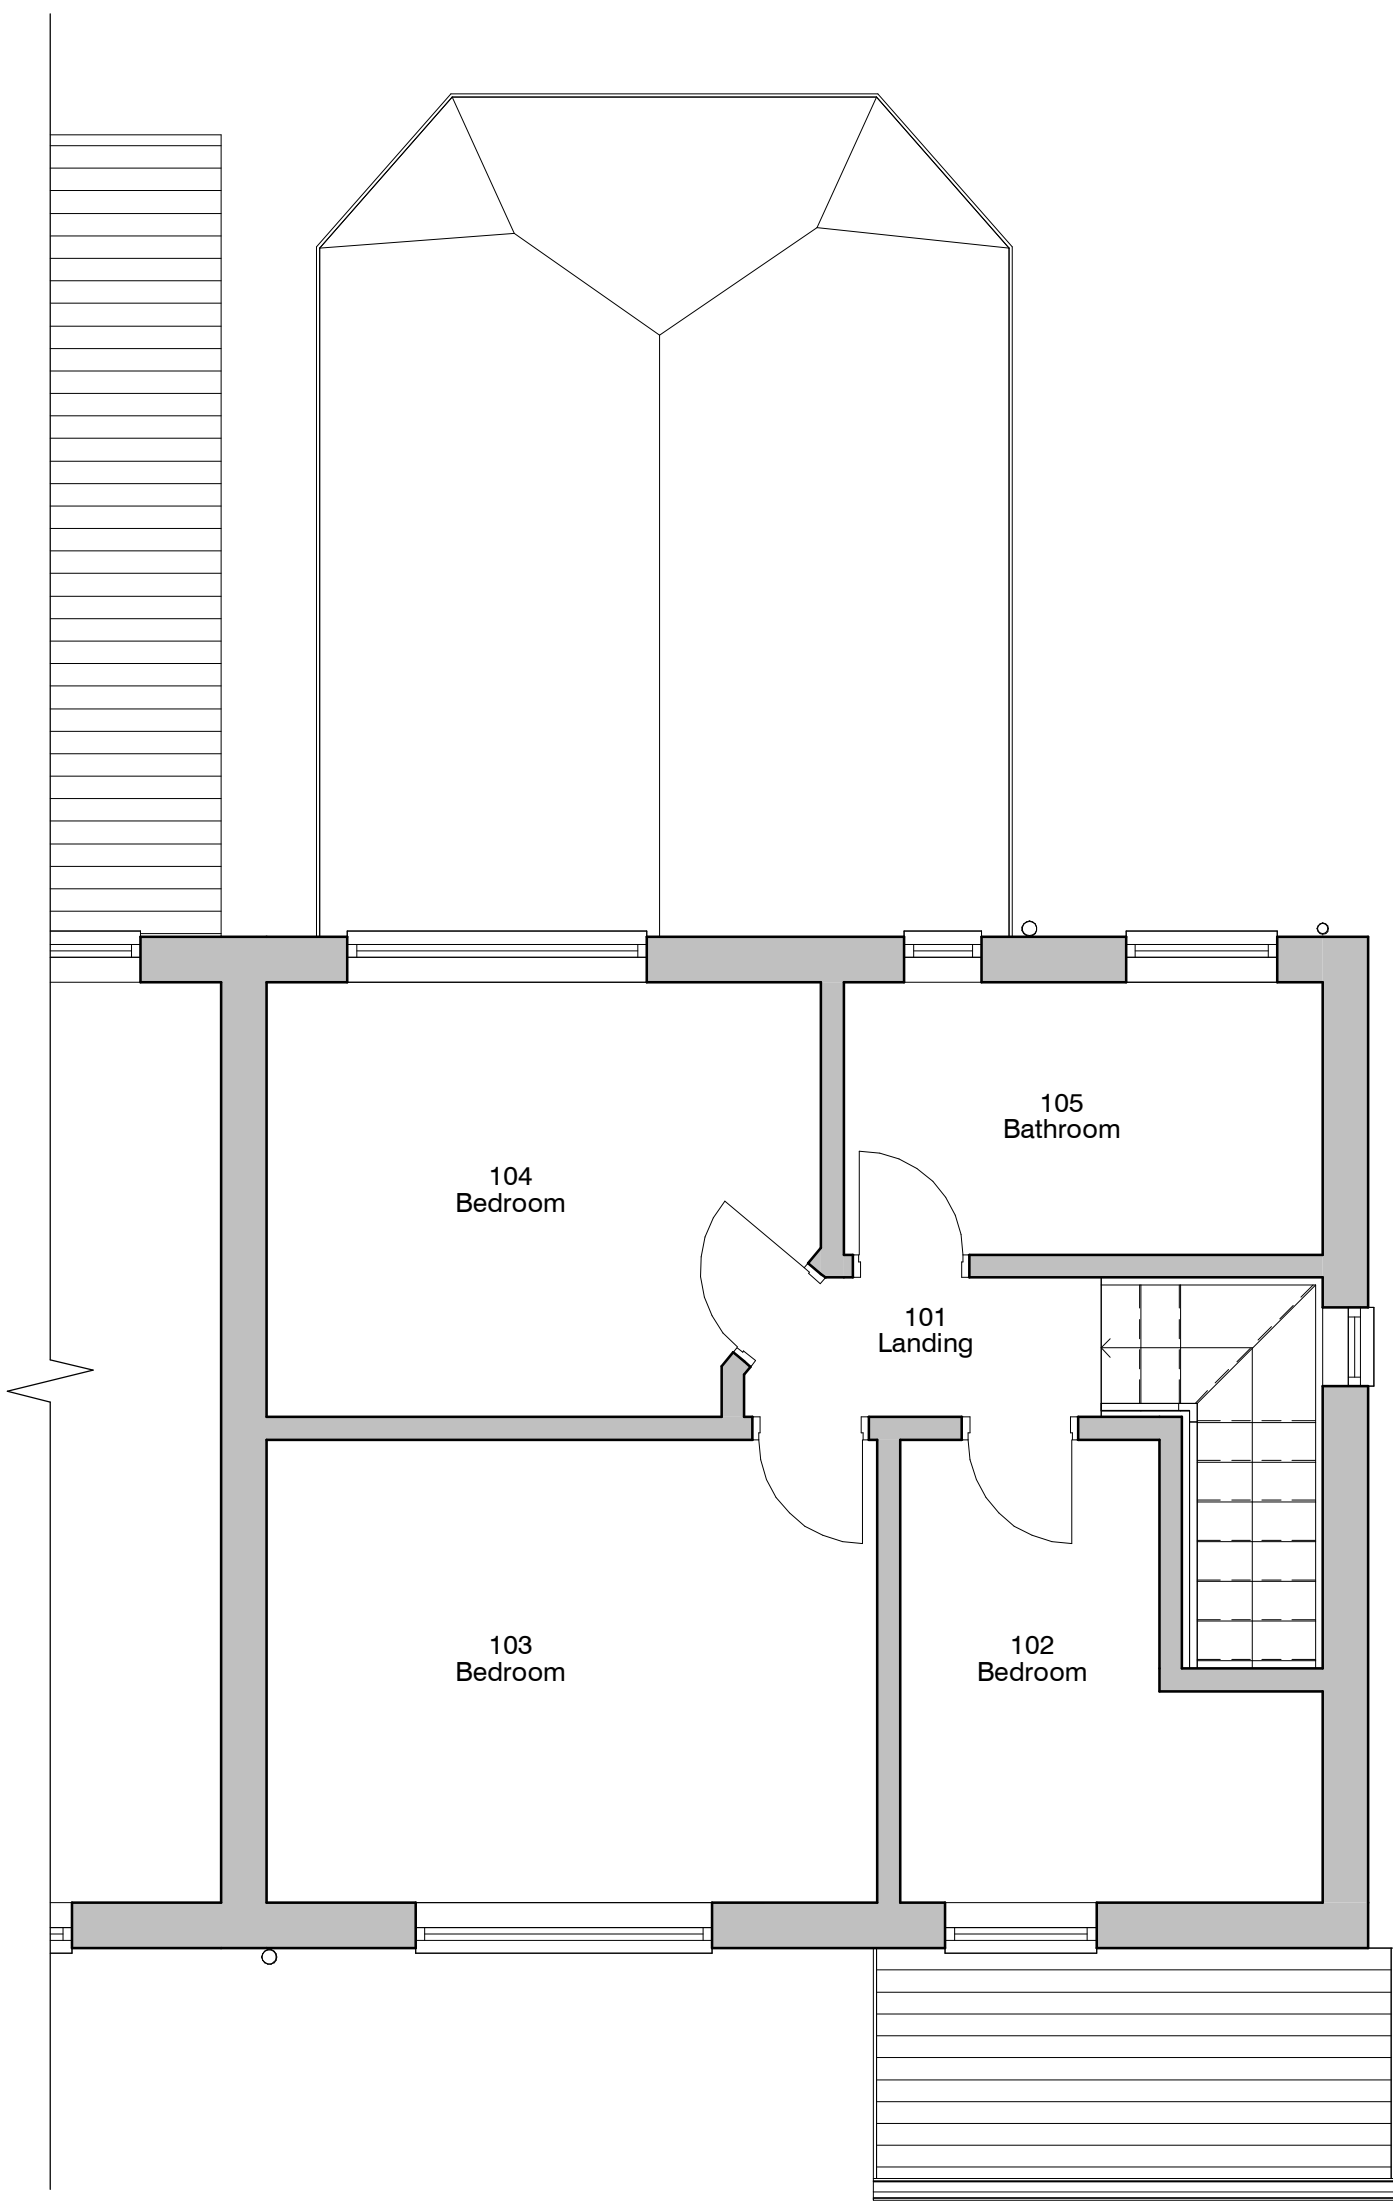

6. Level 1 - GA Existing

1:50

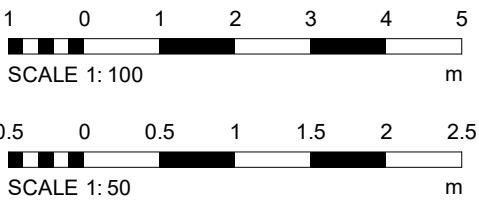

PROJECT	SCALE	DATE	BY
6 Brooklands Road	As indicated	07 APR 2021	AP
CLIENT	STATUS	PROJECT NO.	REVISION
Yitzchok Itzinger	PLANNING	DA21015.	002.
TITLE	NOTES	PROJECT NO.	REVISION
Existing GA Plans and Elevations	THIS DRAWING MUST NOT BE REPRODUCED WITHOUT WRITTEN CONSENT. ALL DIMENSIONS AND MATERIALS SHALL BE CHECKED AND CONFIRMED ON SITE. ANY DISCREPANCIES TO BE REPORTED TO THE CLIENT IMMEDIATELY. THIS DRAWING IS FOR INFORMATION ONLY. ALL DIMENSIONS SHALL BE IN ACCORDANCE WITH THE CURRENT STATUTORY REGULATION. DA21015.	002.

