


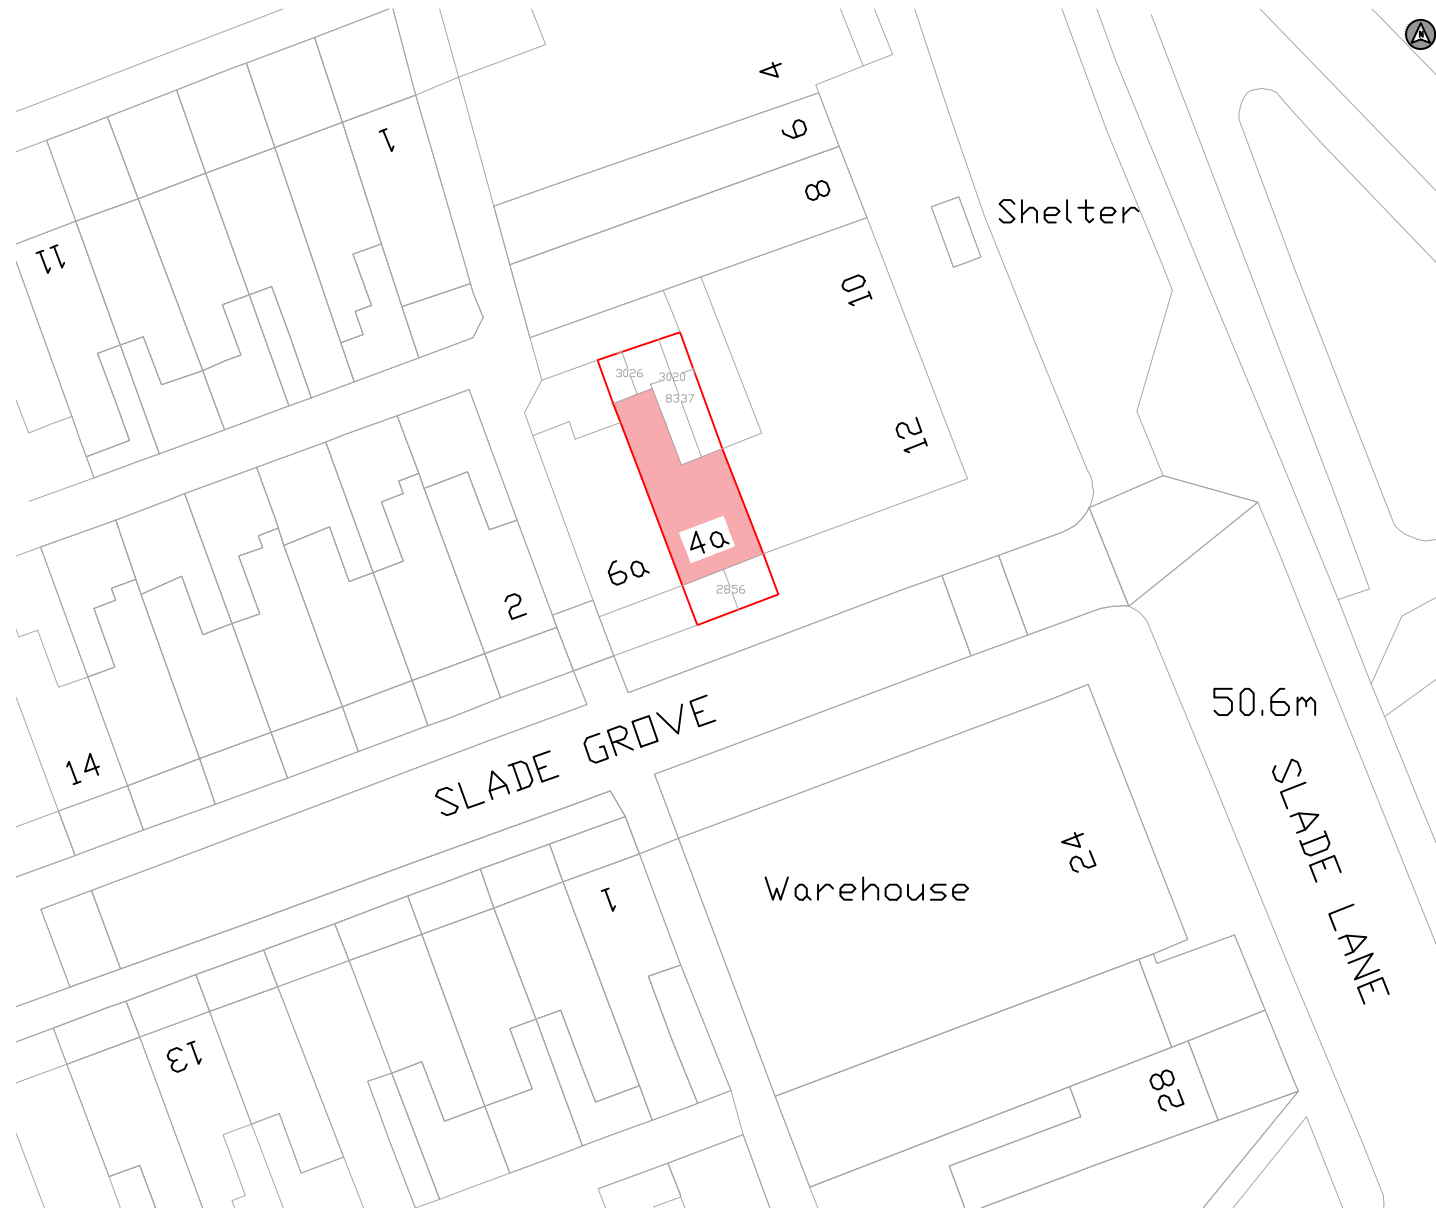

ReQuestAPlan
Map number: TQRQM22132134029336
Title: 4a Slade Grove, M13 0QF
Map Produced for: Mason and Marlowe
? Crown copyright and database rights 2022 OS 100042766
Project ID:
Date of Purchase: 12-05-2022
1 Years subscription from 12-05-2022 for 1 workstation.



General Notes

No.	Revision/Issue	Date
-----	----------------	------

Firm Name and Address



Mason and Marlowe

Mason and Marlowe Ltd
Project Managers and Quantity Surveyors
5 Piccadilly Place
Manchester, M1 3BR

Project Name and Address

4A Slade Grove,
Levenshulme, Manchester
M13 0QF

Project

Date
12/05/2022

Scale
1/500

Sheet

A4