


PL1784-SK-0030-01
Manchester Medieval Quarter
Chapel Street Bridge Offset
06-05-21
JTO

1:100 @A3

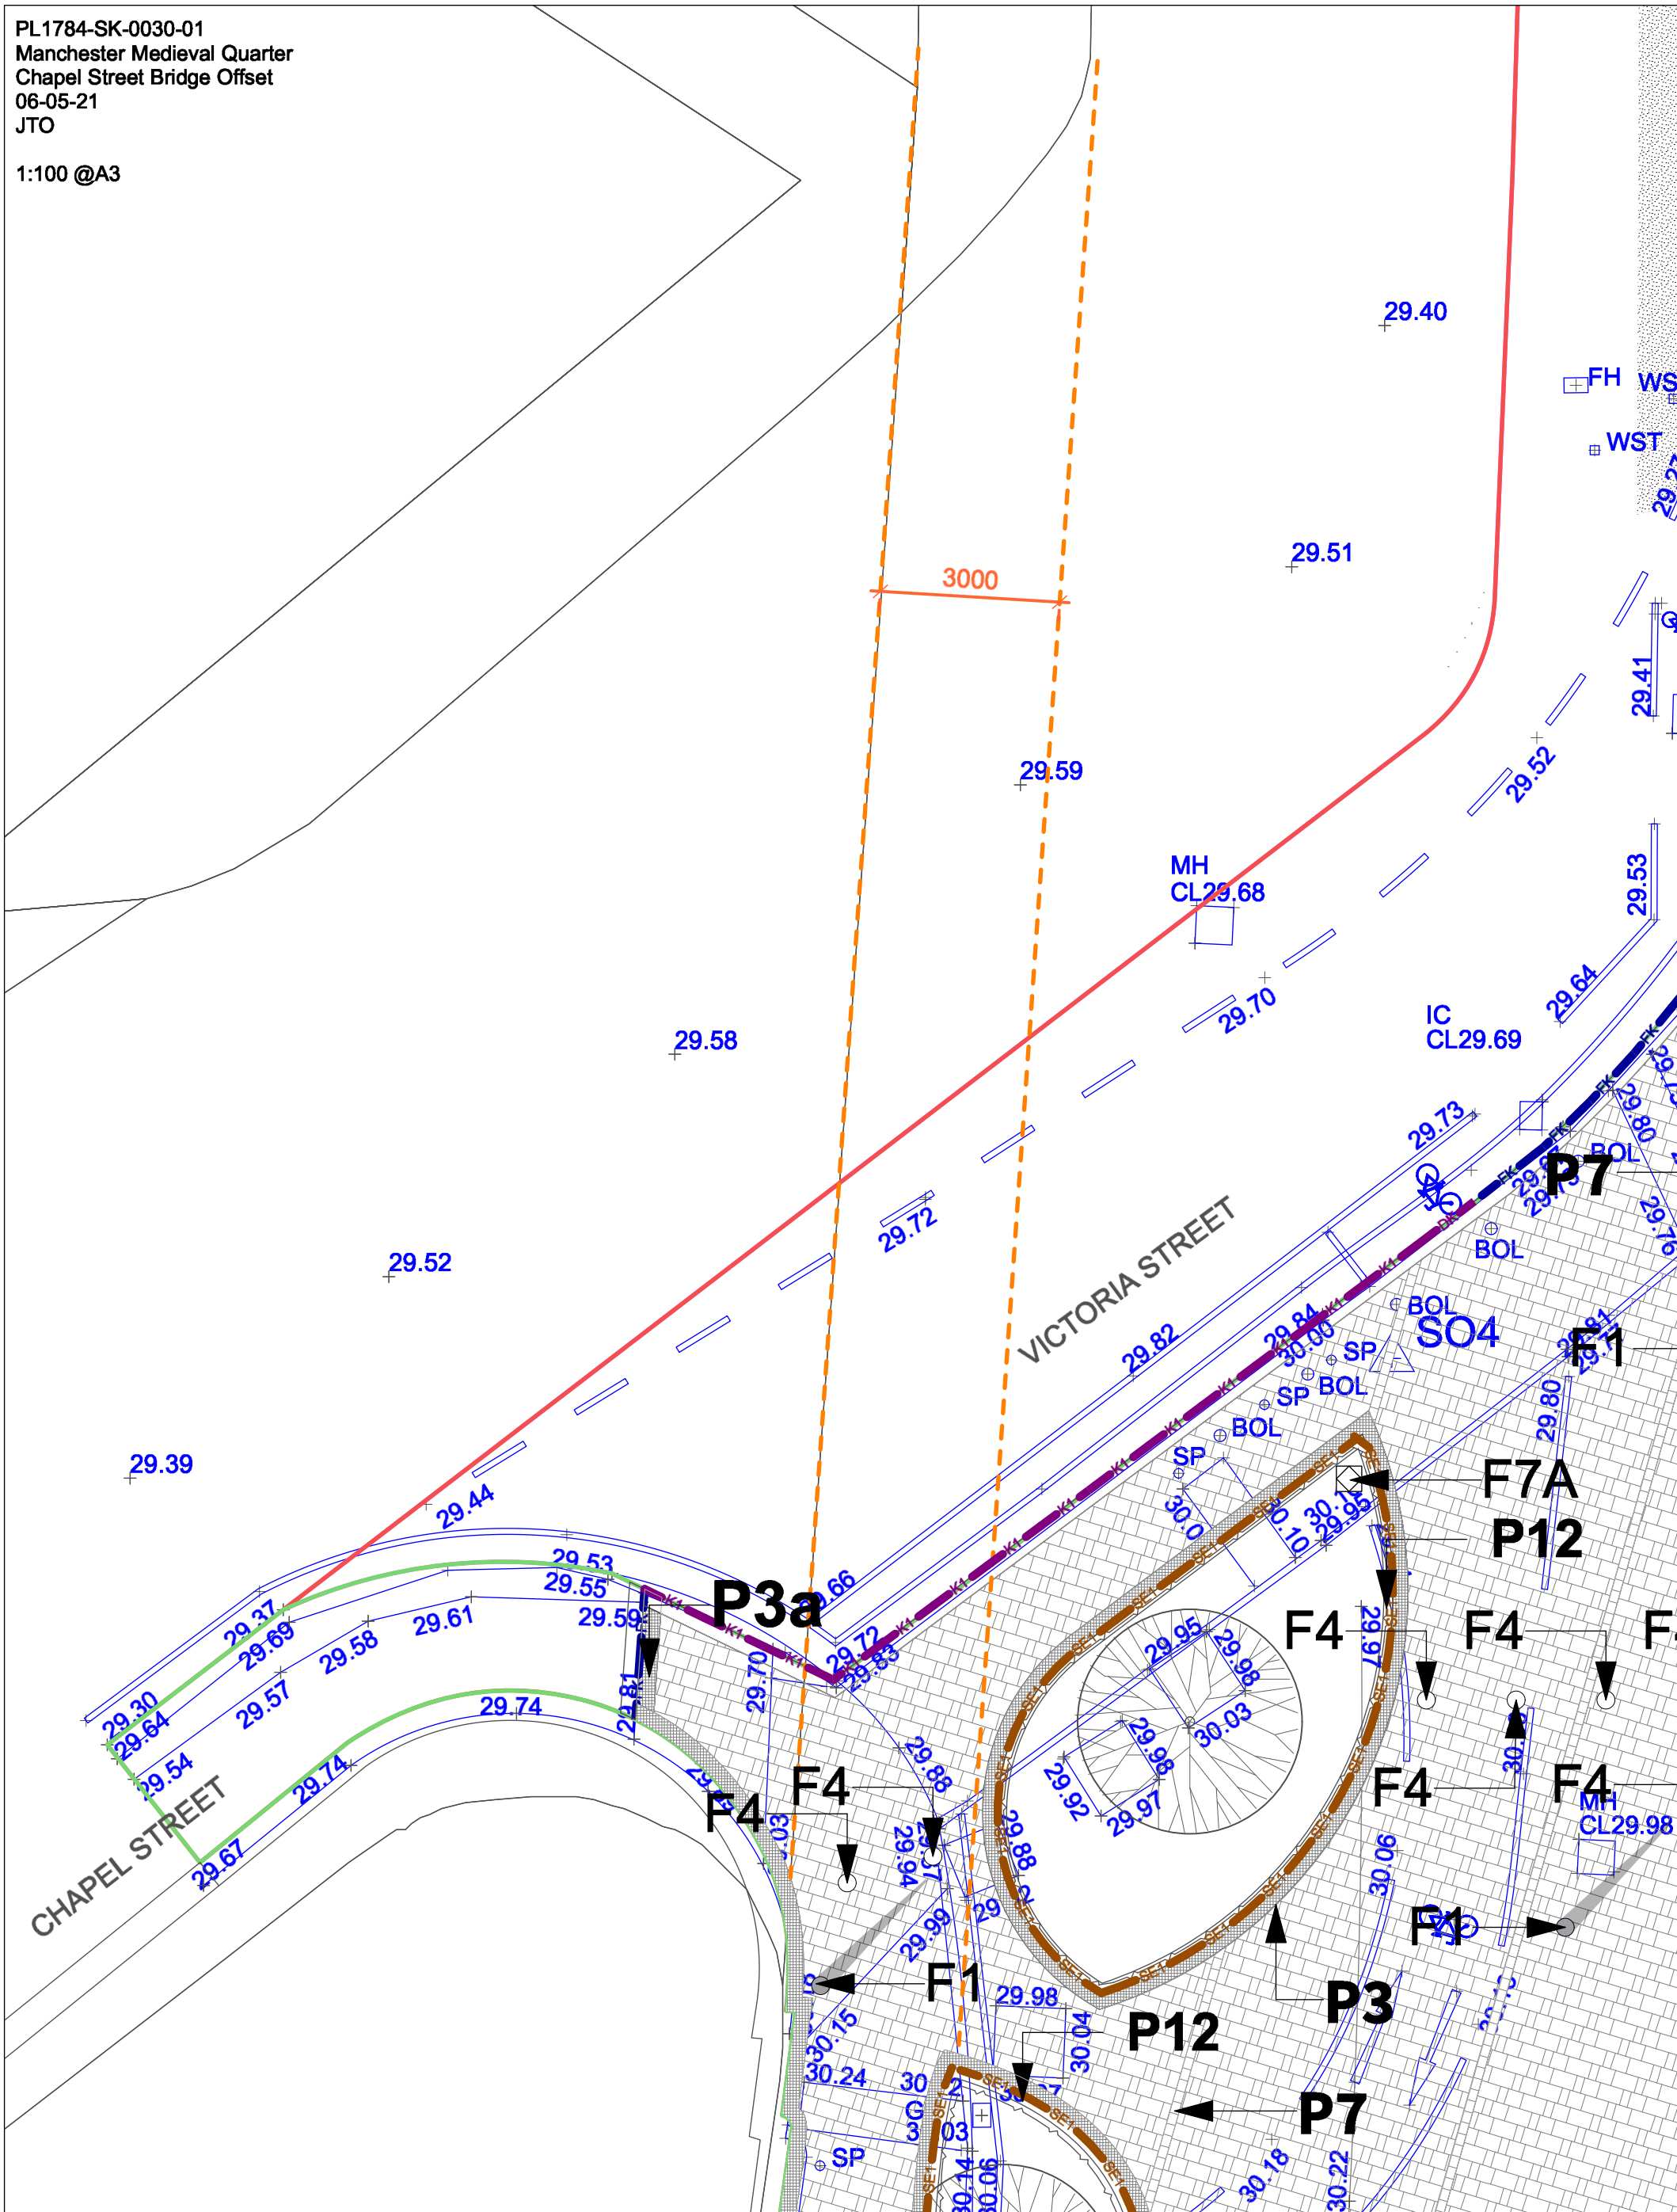

KEY

- 3m offset from bridge
- Topographical survey overlay (blue)

HARD LANDSCAPE

GRANITE SETTS 1 [REF P3]

- Product: Prete Johann
- Finish: Cropped to all sides
- Colour: Dark grey/blue
- Size: W:50 x L:50 x D:50mm
- Laid: Stack bond
- Supplier: Hardscape or equal approved
- Other: Joints 8-12mm

YORKSTONE SETTS [REF P4A]

- Product: Crosland Hill 'Multi'
- Finish: 50% sand blasted, 50% wire sawn
- Colour: Buff/grey
- Size: W:150 x L:random 150-300mm x D:50mm
- Laid: Random stretcher
- Supplier: Hardscape or equal approved
- Other: Joints 8-12mm. Reclaimed material to be cleaned, sawn to match the plan size of new material and incorporated randomly throughout the paving area. 2% of new Crosland Hill sets to feature engraving detail

STREET FURNITURE

LIGHTING COLUMN [REF F1]

- Product: Selux Olivia
- Colour: Graphite Grey - RAL 7024
- Size: H: 6000mm
- Supplier: Selux or equal approved
- Other: Subject to detailed design by M&E Engineer

STATIC BOLLARD [REF F4]

- Product: SP40 High Security Fixed Bollard
- Colour: RAL 9005 with yellow banding
- Size: H:1000mm above ground, diameter: 251mm
- Supplier: ATG or equal approved
- Other: Root fitting

KERBS & EDGES

ROAD KERB [REF K1]

- Material: Granite
- Colour: Prete Johann
- Dimensions: 255x205x15mm
- Upstand: 100mm
- Notes: As supplied by hardscape