




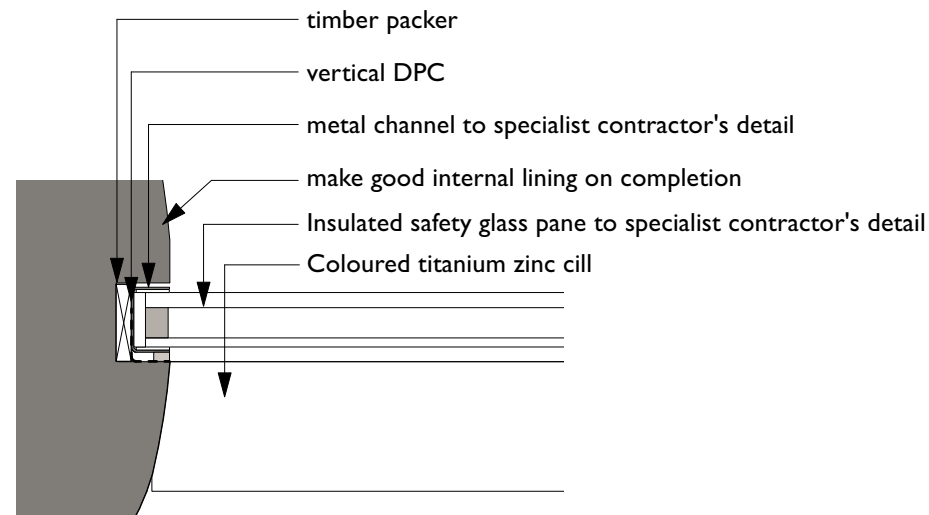


1 **Frameless Glazing Jamb Detail**
Scale: 1:5

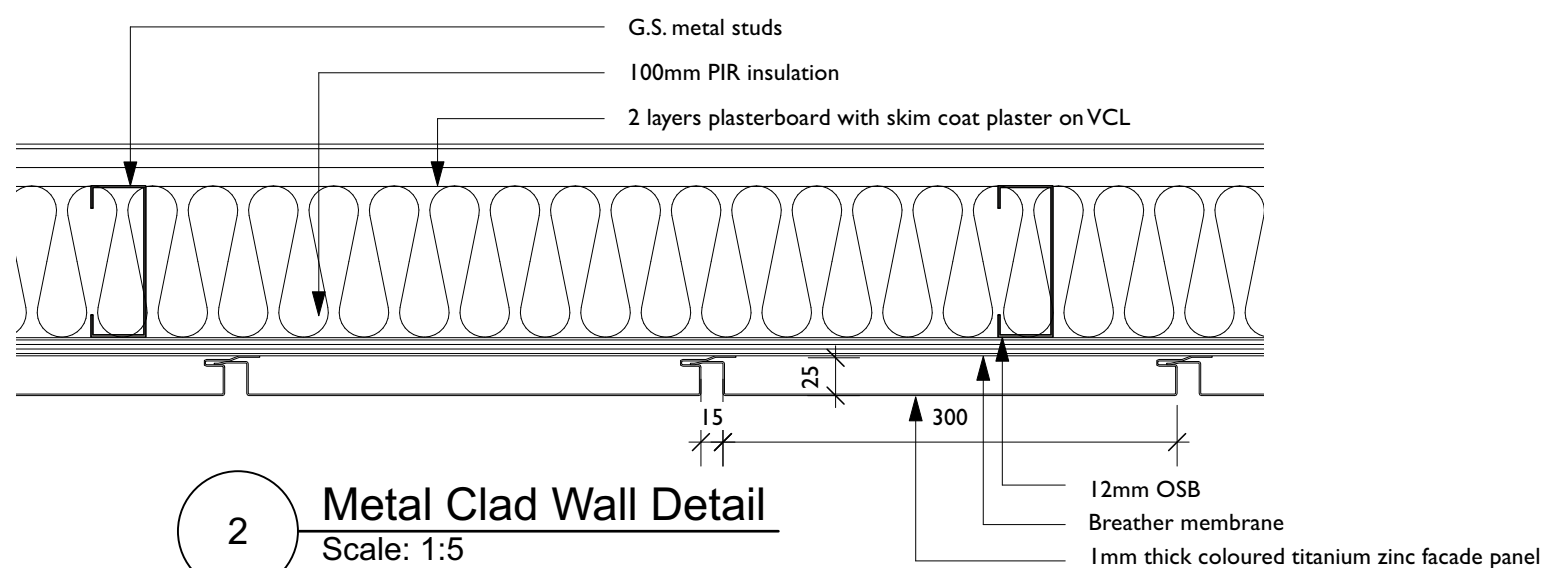

2 **Metal Clad Wall Detail**
Scale: 1:5

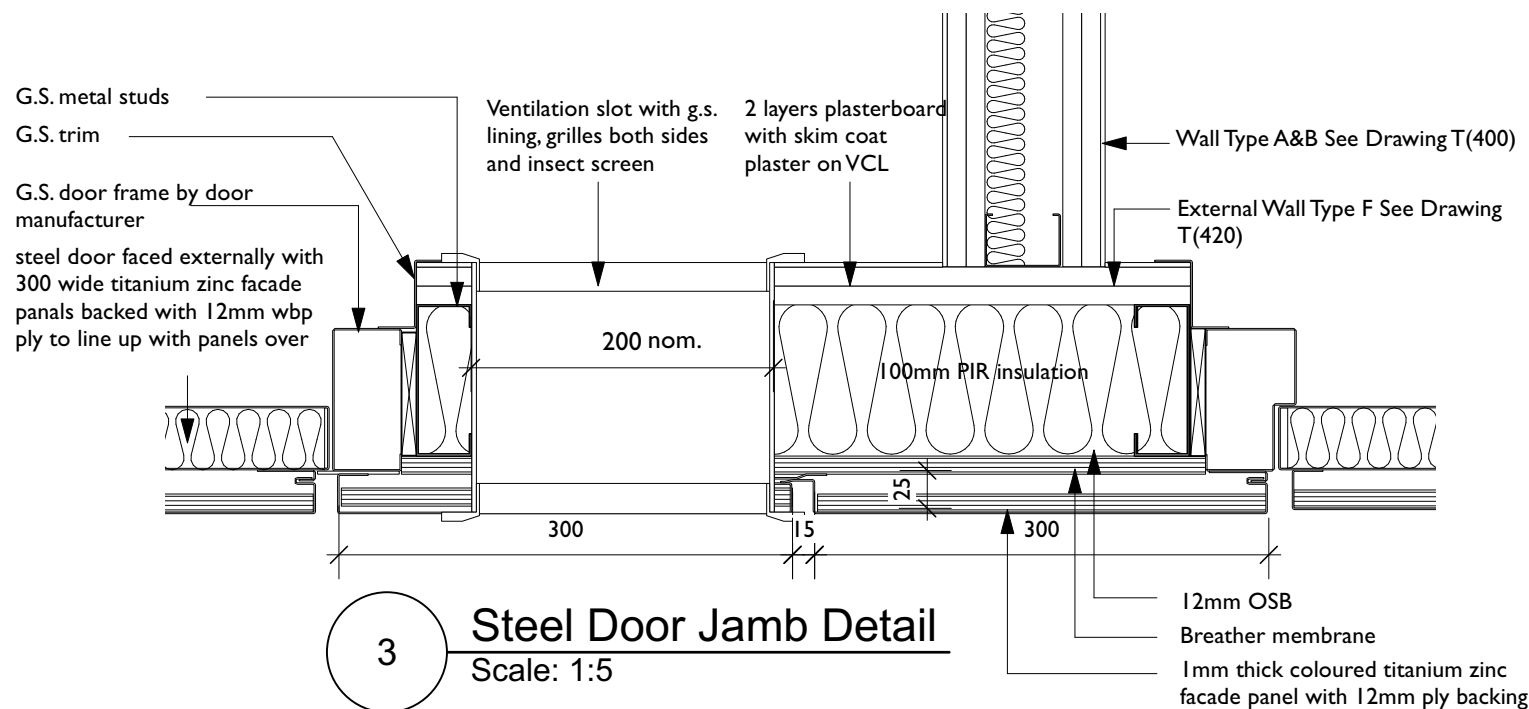

3 **Steel Door Jamb Detail**
Scale: 1:5

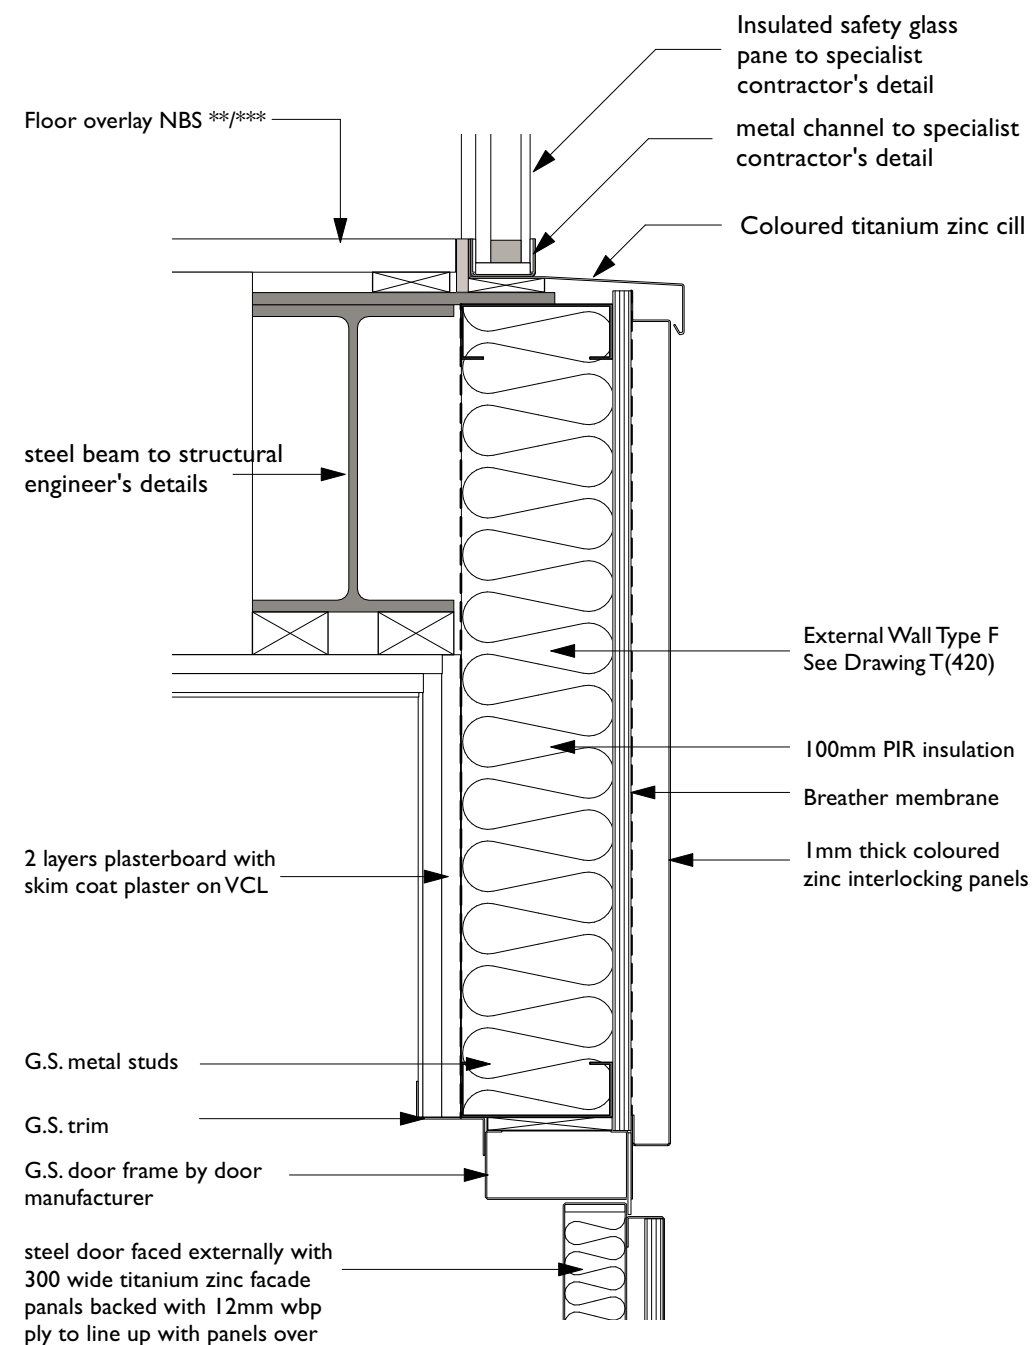

4 **Door Head & Glazing Cill Detail**
Scale: 1:5

Rev Note DRN CHK

Chapel Walks, Manchester

for Investstream Ltd

Glazed Infill Details I

scheme	1814
drwg no.	T(436)
revision	

scale	1:5 @ A3
date first drawn	Mar 21
drawn	PL

SK sketch E existing P proposed T tender C construction FI final issue

www.atelierrmb.co.uk
t 0161 236 0051
e architect@atelierrmb.co.uk