



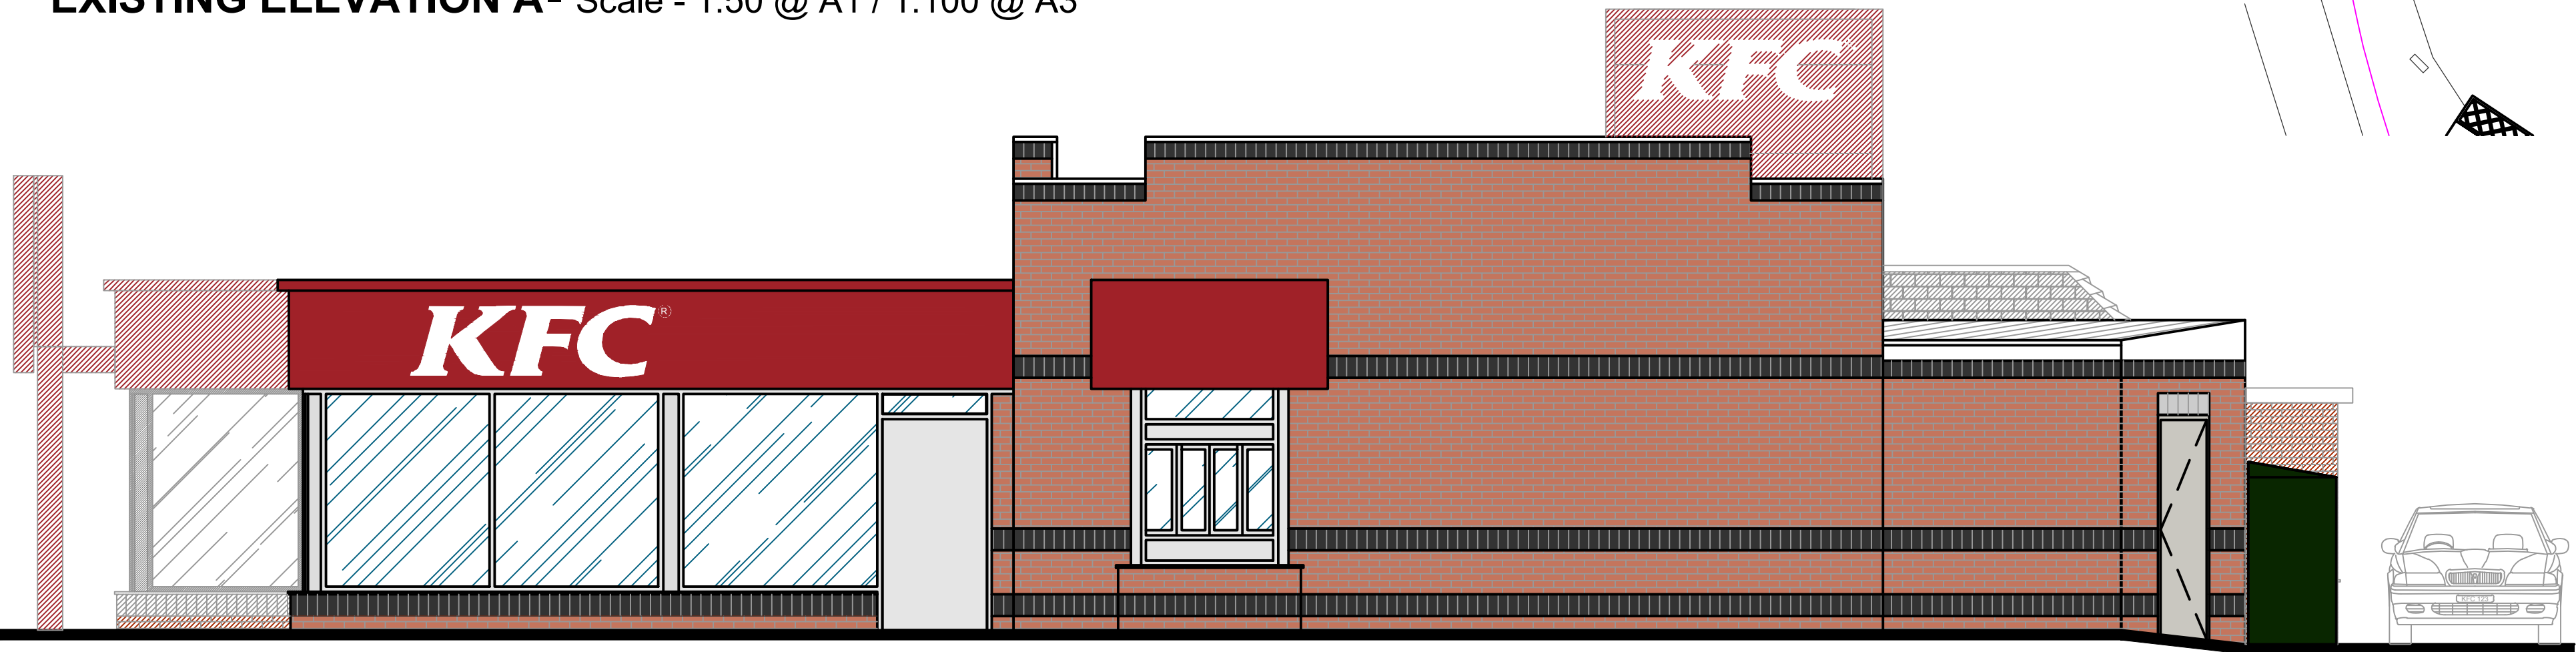


EXISTING ELEVATION A- Scale - 1:50 @ A1 / 1:100 @ A3

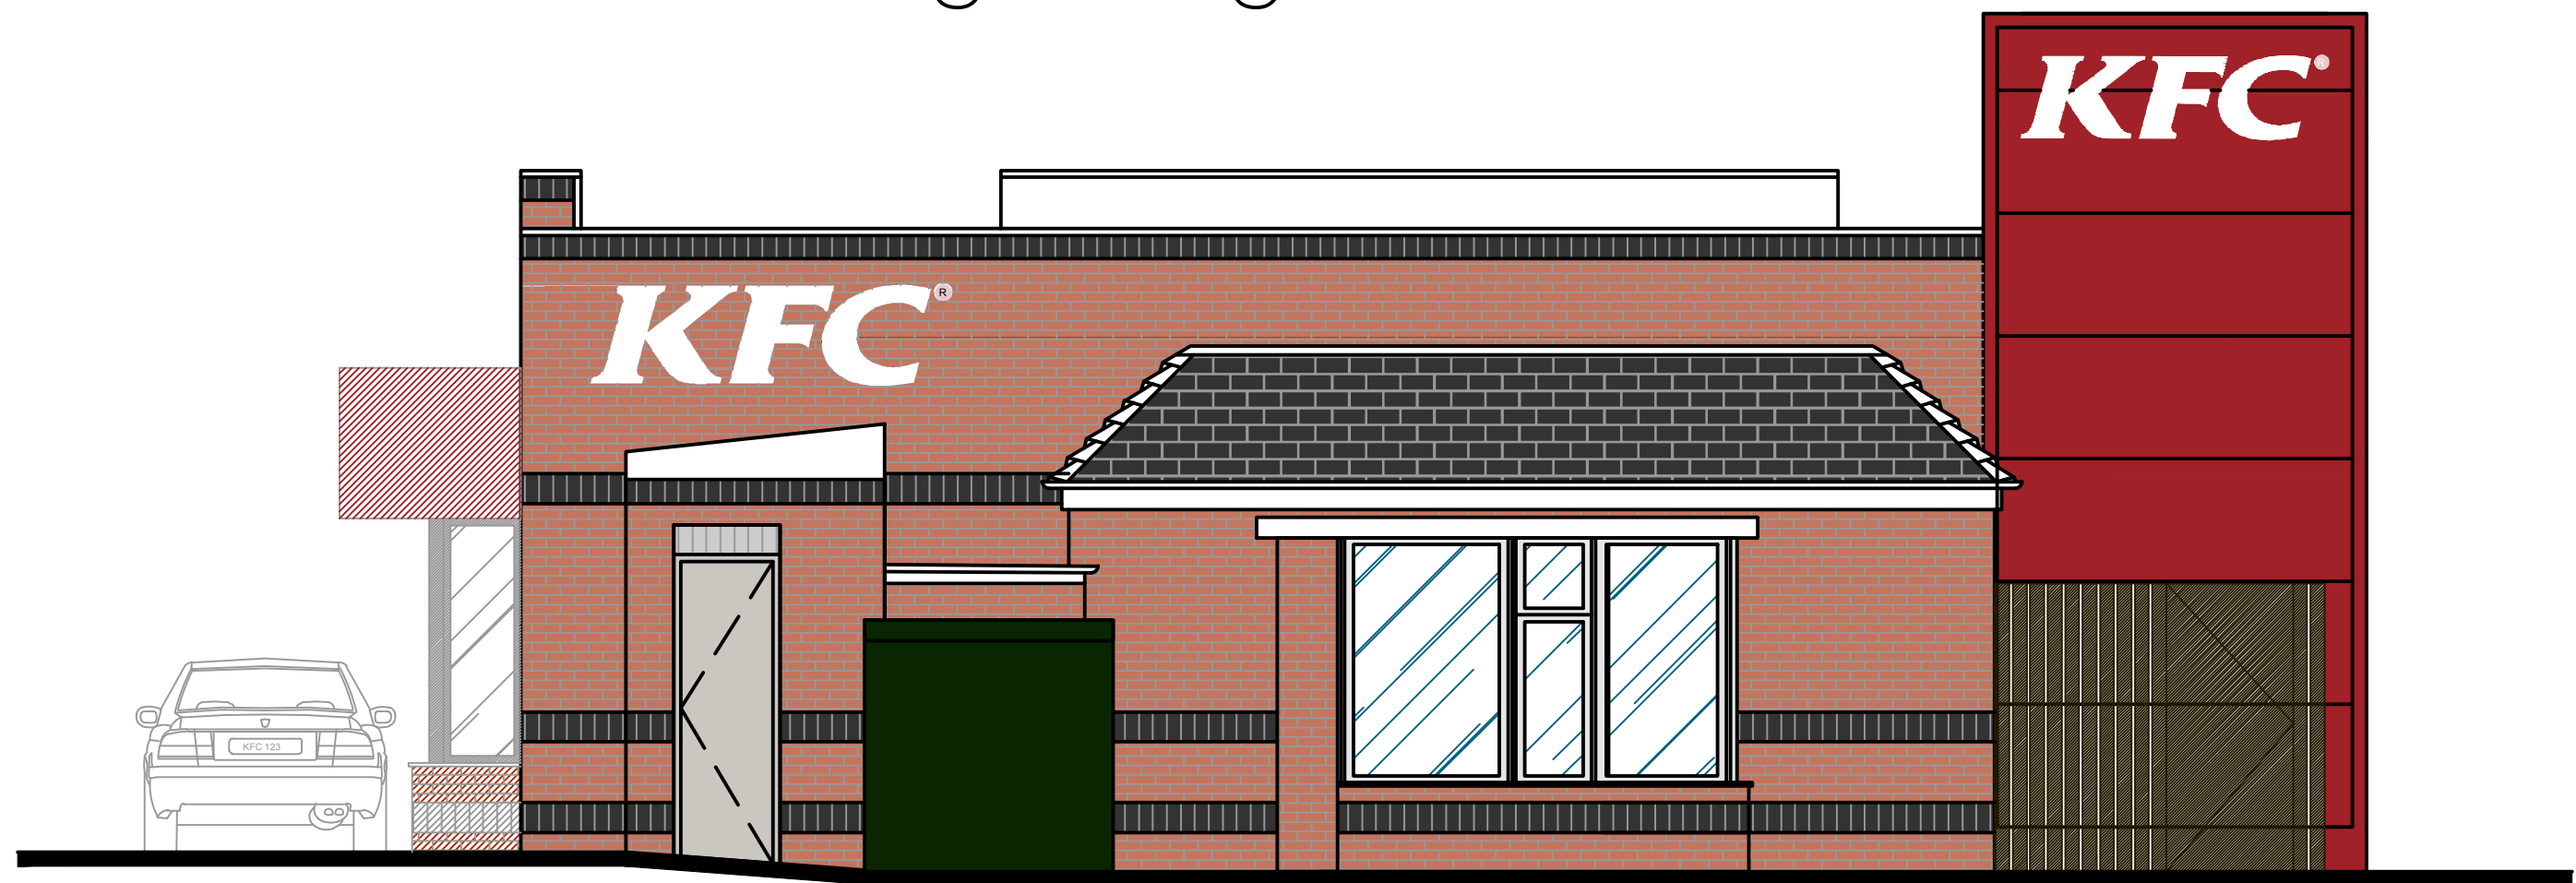


EXISTING ELEVATION B- Scale - 1:50 @ A1 / 1:100 @ A3



EXISTING ELEVATION C- Scale - 1:50 @ A1 / 1:100 @ A3

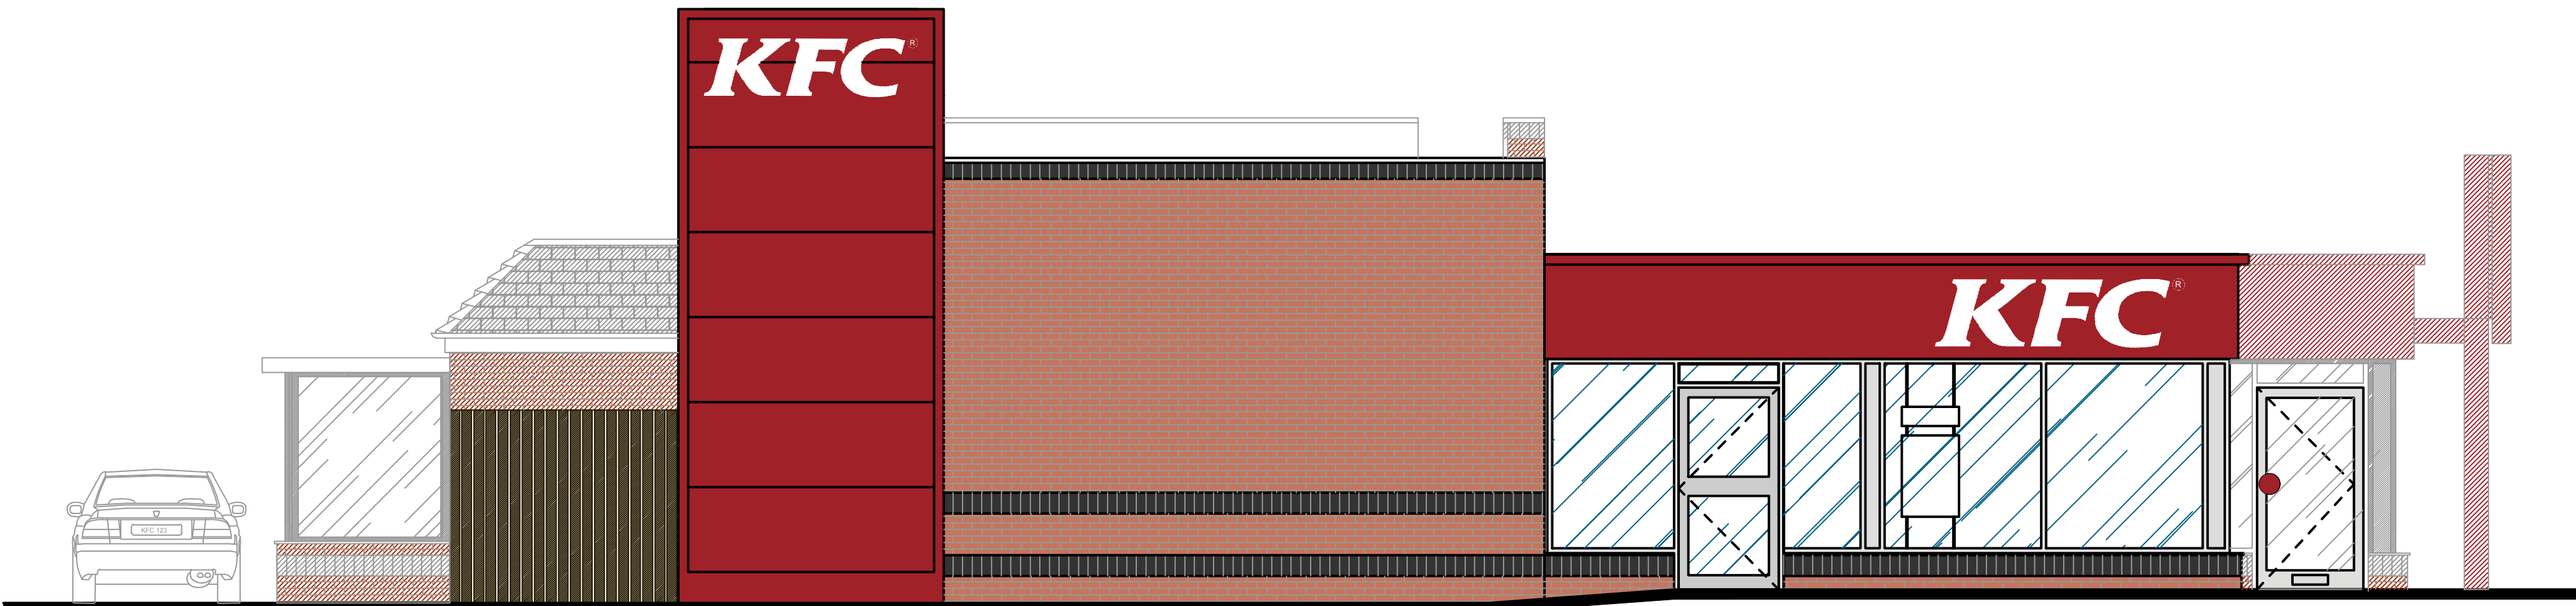

EXISTING ELEVATION D- Scale - 1:50 @ A1 / 1:100 @ A3

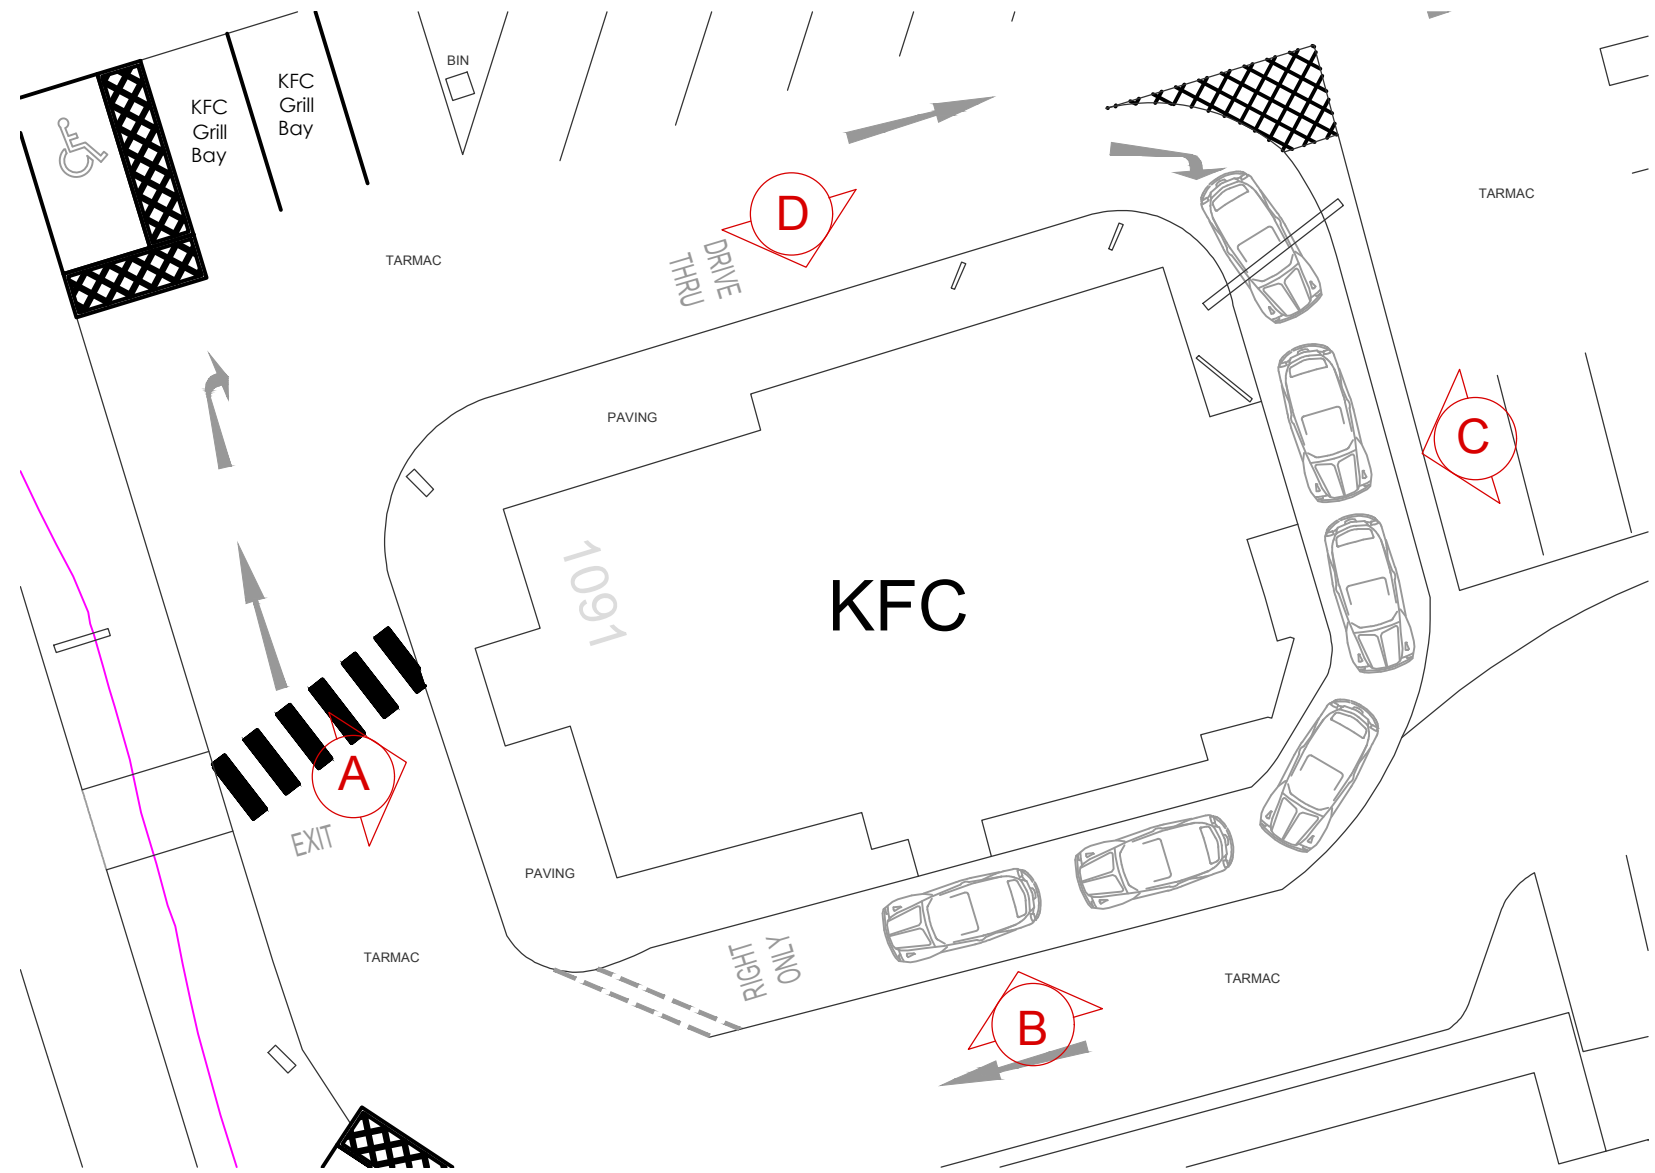

KEY PLAN N.T.S.

DESIGN SIGNOFF	
NAME / TITLE	
SIGNATURE	
DATE	

ALL DIMENSIONS TO BE CHECKED ON SITE.
DO NOT SCALE FROM THIS DRAWING EXCEPT FOR
THE PURPOSES OF LOCAL AUTHORITY PLANNING

REV	DATE	DESCRIPTION
A	28.04.21	Updated to suit latest scheme



PYE
DESIGN
ARCHITECTS

RIBA Chartered Practice

www.pyedesign.co.uk

29 Market Street
Hindley
Wigan
WN2 3AE

01942 256007
info@pyedesign.co.uk

IMAGE
ENHANCEMENT

SITE ADDRESS
KFC HEATON CHAPEL
Unit 1 Monarch Retail Park
Lloyd Road / Wellington Road
Stockport
M19 2RE

DRAWING TITLE
Existing External Elevations

DRAWN BY	CHECKED	DATE
RHS	ARP	FEB 21
STORE NO.	SCALE	
5789	1:50@ A1	

DRAWING NO.	REVISION
5789/2021/A105 (PD Ref. 4032)	A

FOR APPROVAL