


This drawing is to be read in conjunction with all relevant drawings.


The main contractor/builder is to interpret the requirements in relationship to the site conditions encountered and as agreed with the Building Control officer.

All dimensions and sizes to be verified on site, any discrepancies to be reported to the client/project manager. These annotations were prepared for planning and/or building control submission only.

This drawing and design is the (© 2021) property of Aran Property Consultants Limited, and should not be reproduced without written permission.

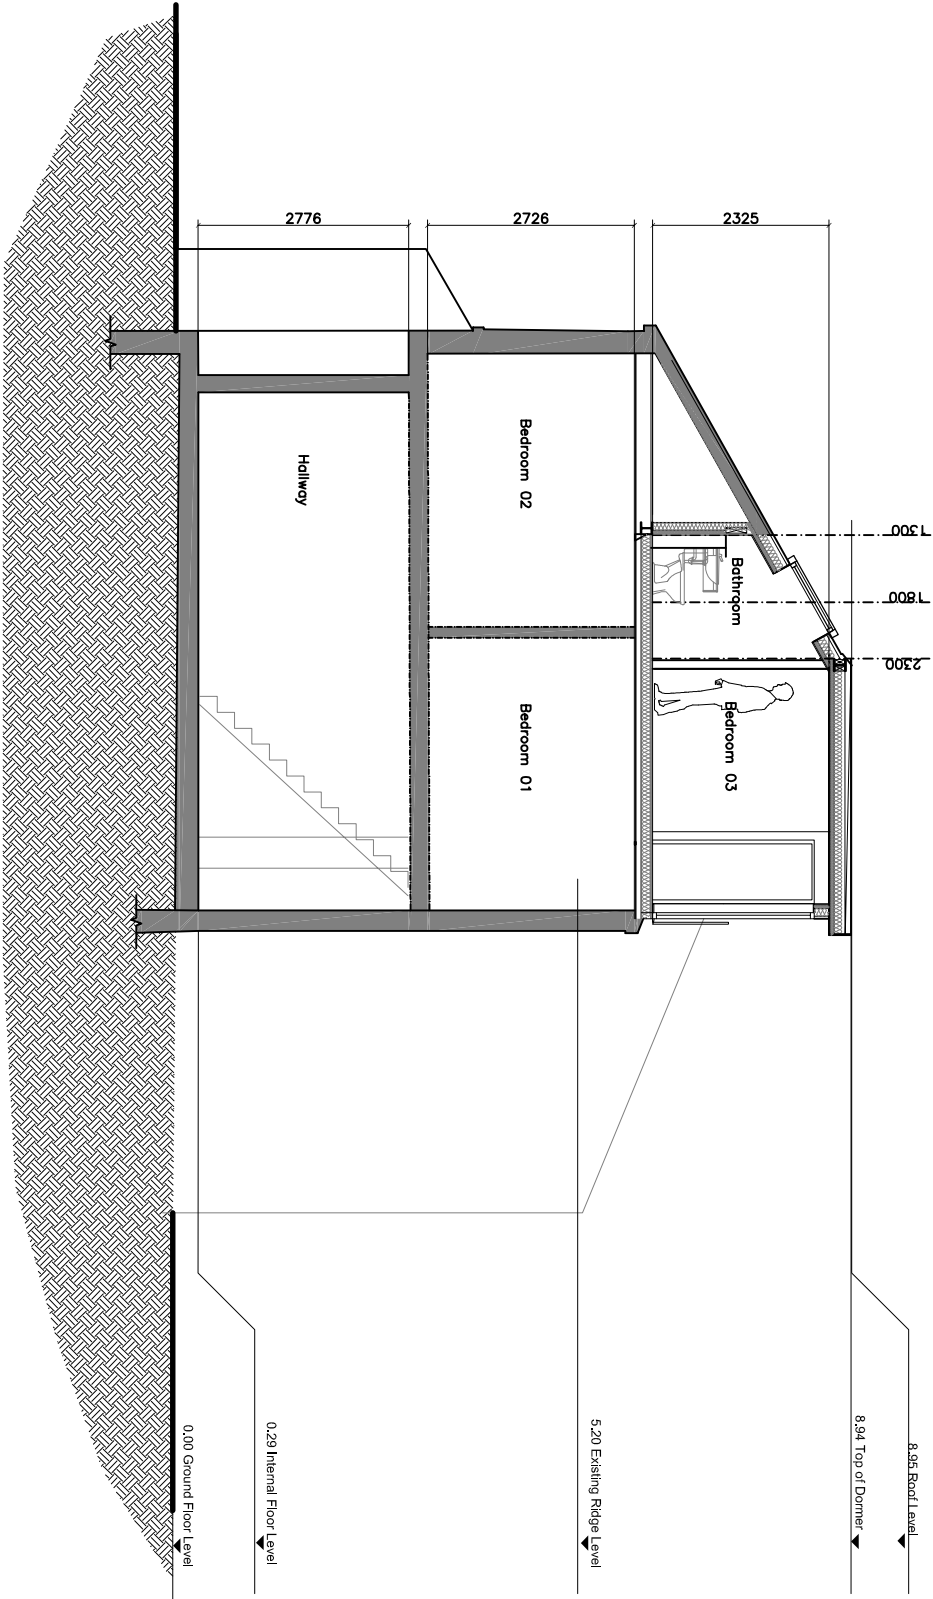

Proposed Section 1:100

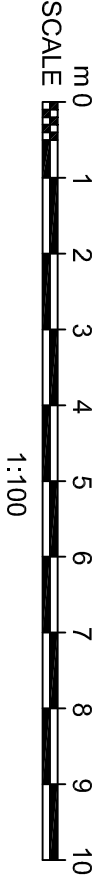

C Issue for planning		JLP	10/06/21
B Dormer Door Added		JLP	03/06/21
A First Issue to Client		JLP	20/04/21
Rev	Description	By	Date
Initial Issue: 20/04/2021			

CLIENT Mr Tom Beevers 9 Albermarle Road Chorlton cum Hardy M21 9HX	
PROJECT TITLE 9 Albermarle Road	
DRAWING TITLE Proposed Section	
Drawn by: JLP	Checked by: ARAN
Date: 20/04/2021	Scale: 1:100@A3

 aran architecture	
Moss House Moss Lane Aldritcham Cheshire WA15 6GZ +44 (0) 161 660 4420 www.aranproperty.co.uk office@aranproperty.co.uk	
Job Ref.	Drawing No.
3784	4000
	Revision
	C