ELEVATION

2.5m

MATERIAL SCHEDULE

01	|	EXISTING HOUSE
02	|	EXISTING BAY REFACED IN MATCHING BRICK
03	|	EXISTING BAY TO BE CHANGED TO A FLAT ROOF WITH ROOFLIGHT
04	|	NEW ANTHRACITE GREY ALUMINIUM WINDOWS
05	|	NEW TIMBER CLAD PORCH
06	|	NEW STEPS TO GARDEN

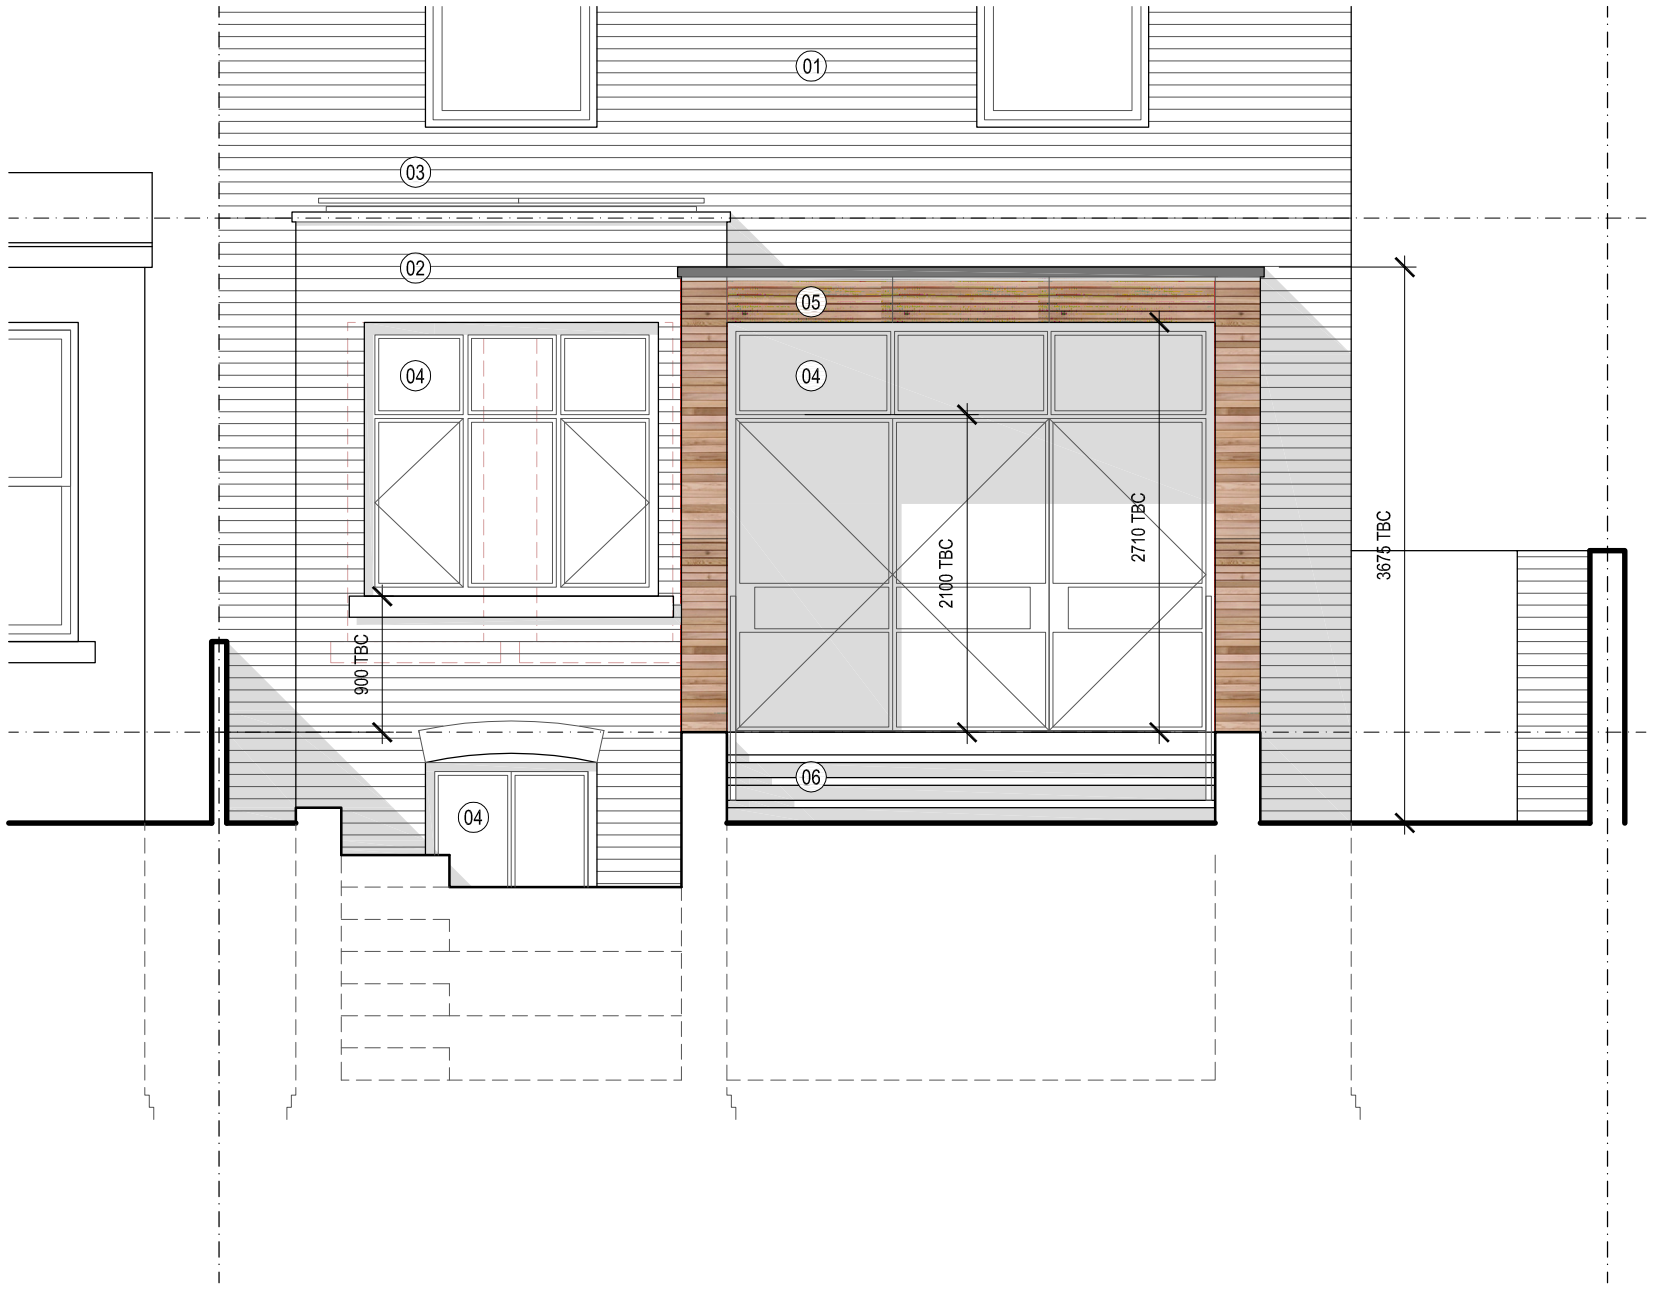

MATZ ARCHITECTURE

13 HESKETH AVENUE | DIDSBURY | M20 2QN
PROPOSED SOUTH EAST ELEVATION (GARDEN)

DWG 2124-P3301	
SCALE 1:50 (A3)	DATE JUN 21

ELEVATION (FROM No. 15)

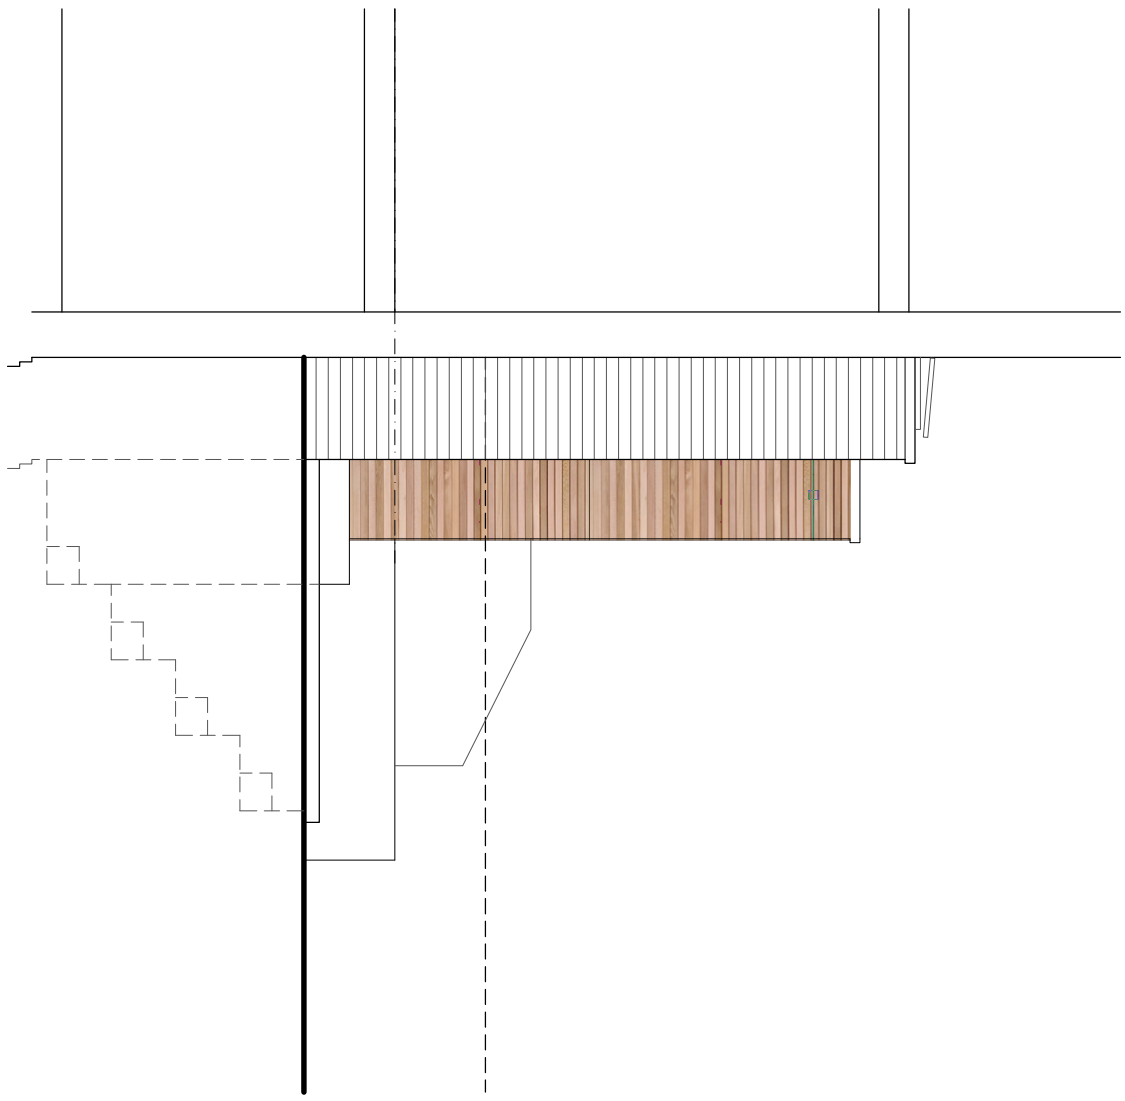

2.5m

ELEVATION (FROM No. 11)

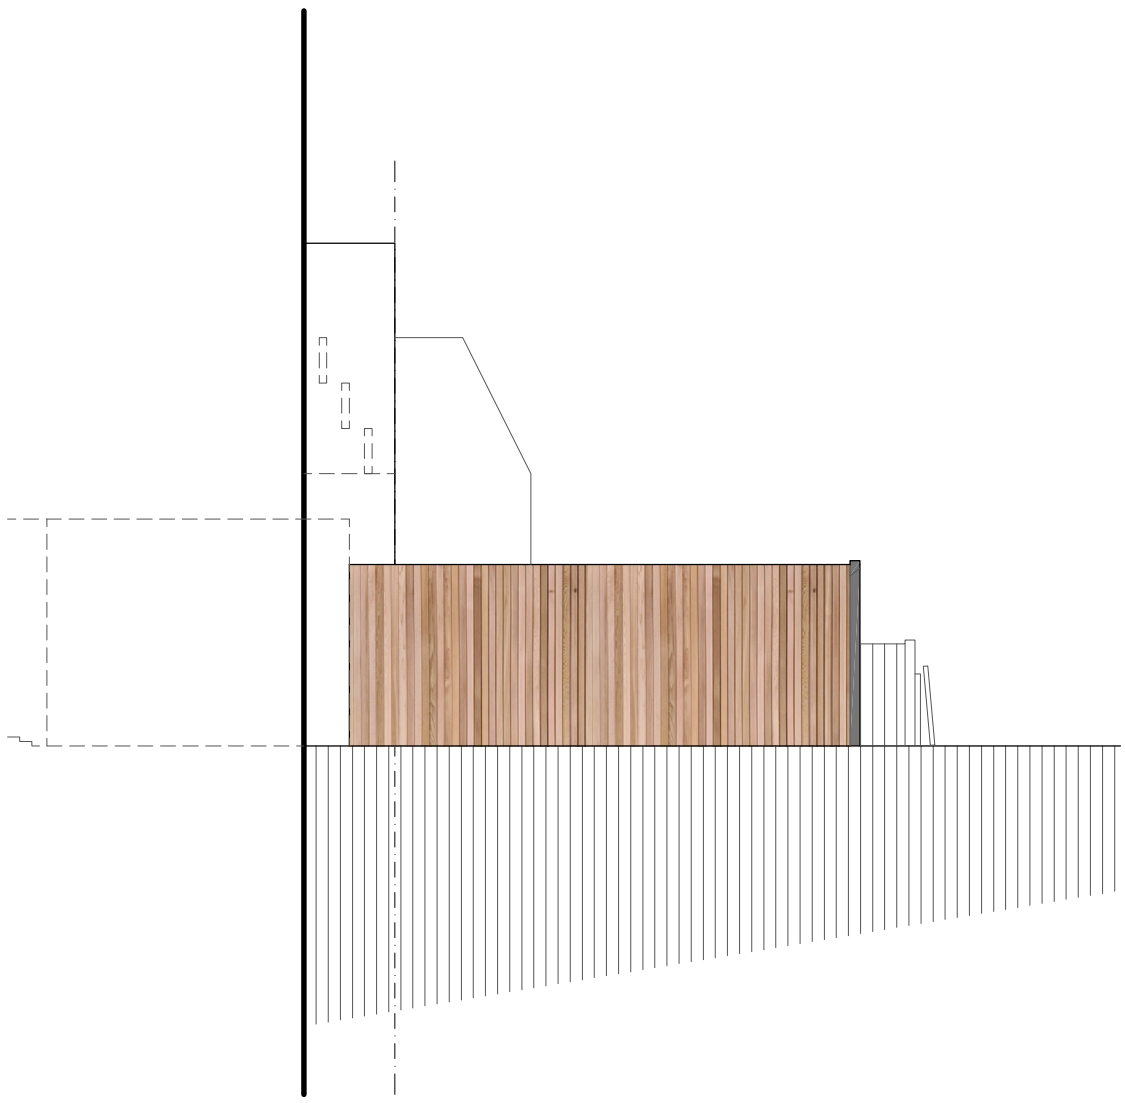

2.5m

DWG	
2124-P3302	
SCALE	DATE
1:50 (A3)	JUN 21

13 HESKETH AVENUE | DIDSBURY | M20 2QN

PROPOSED NE & SW ELEVATIONS (NEIGHBOURS)

MATZ ARCHITECTURE