


- Key**
- 1. Existing brickwork
 - 2. Existing brick head
 - 3. Existing stone cill
 - 4. Existing concrete lintel
 - 5. Exposed steel frame
 - 6. Mirrored / reflective glazing
 - 7. Mirrored / reflective solid panel
 - 8. Curtain wall glazing with solid panel
 - 9. Curtain wall glazing with perforated panel
 - 10. Metal entrance door with glazed panel and integrated call point
 - 11. Louvered plant screen
 - 12. Fixed frame window
 - 13. Fixed frame window with louvred panel
 - 14. Metal flat bar balustrade
 - 15. Signage
 - 16. Existing concrete beam

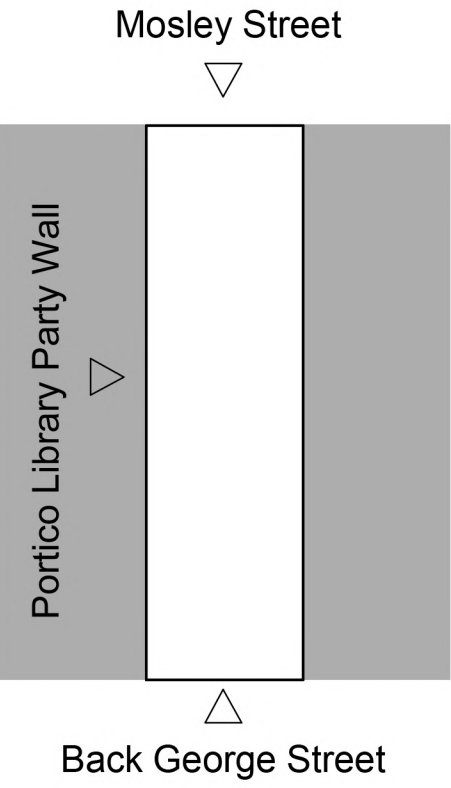

Revisions P1 Issued for Planning P1.2 Updated for Non-Material Amendment P1.3 Updated for Non-Material Amendment 05.04.19 29.01.21 11.06.21		Copyright Hawkins Brown Architects LLP No implied license exists. This drawing should not be used to calculate areas for the purposes of valuation. Do not scale this drawing. All dimensions to be checked on site by the contractor and such dimensions to be their responsibility. All work must comply with relevant British Standards and Building Regulations requirements. Drawing errors and omissions to be reported to the architect.	0125	Scale 1:50 Drawn By DG Drawing Number & Revision MST-HBA-YY-ZZ-DR-A-21-3004 Date April 2019 Checked By TD Job Number 18007 Status S2 Purpose of Issue Planning	Project 53-55 Mosley Street Manchester M2 3FF Drawing Proposed Mosley Street Rendered Elevation	3C Tariff Street Manchester M1 2FF mail@hawkinsbrown.com hawkinsbrown.com Hawkins\Brown
--	--	---	---------------------------------------	--	--	---