


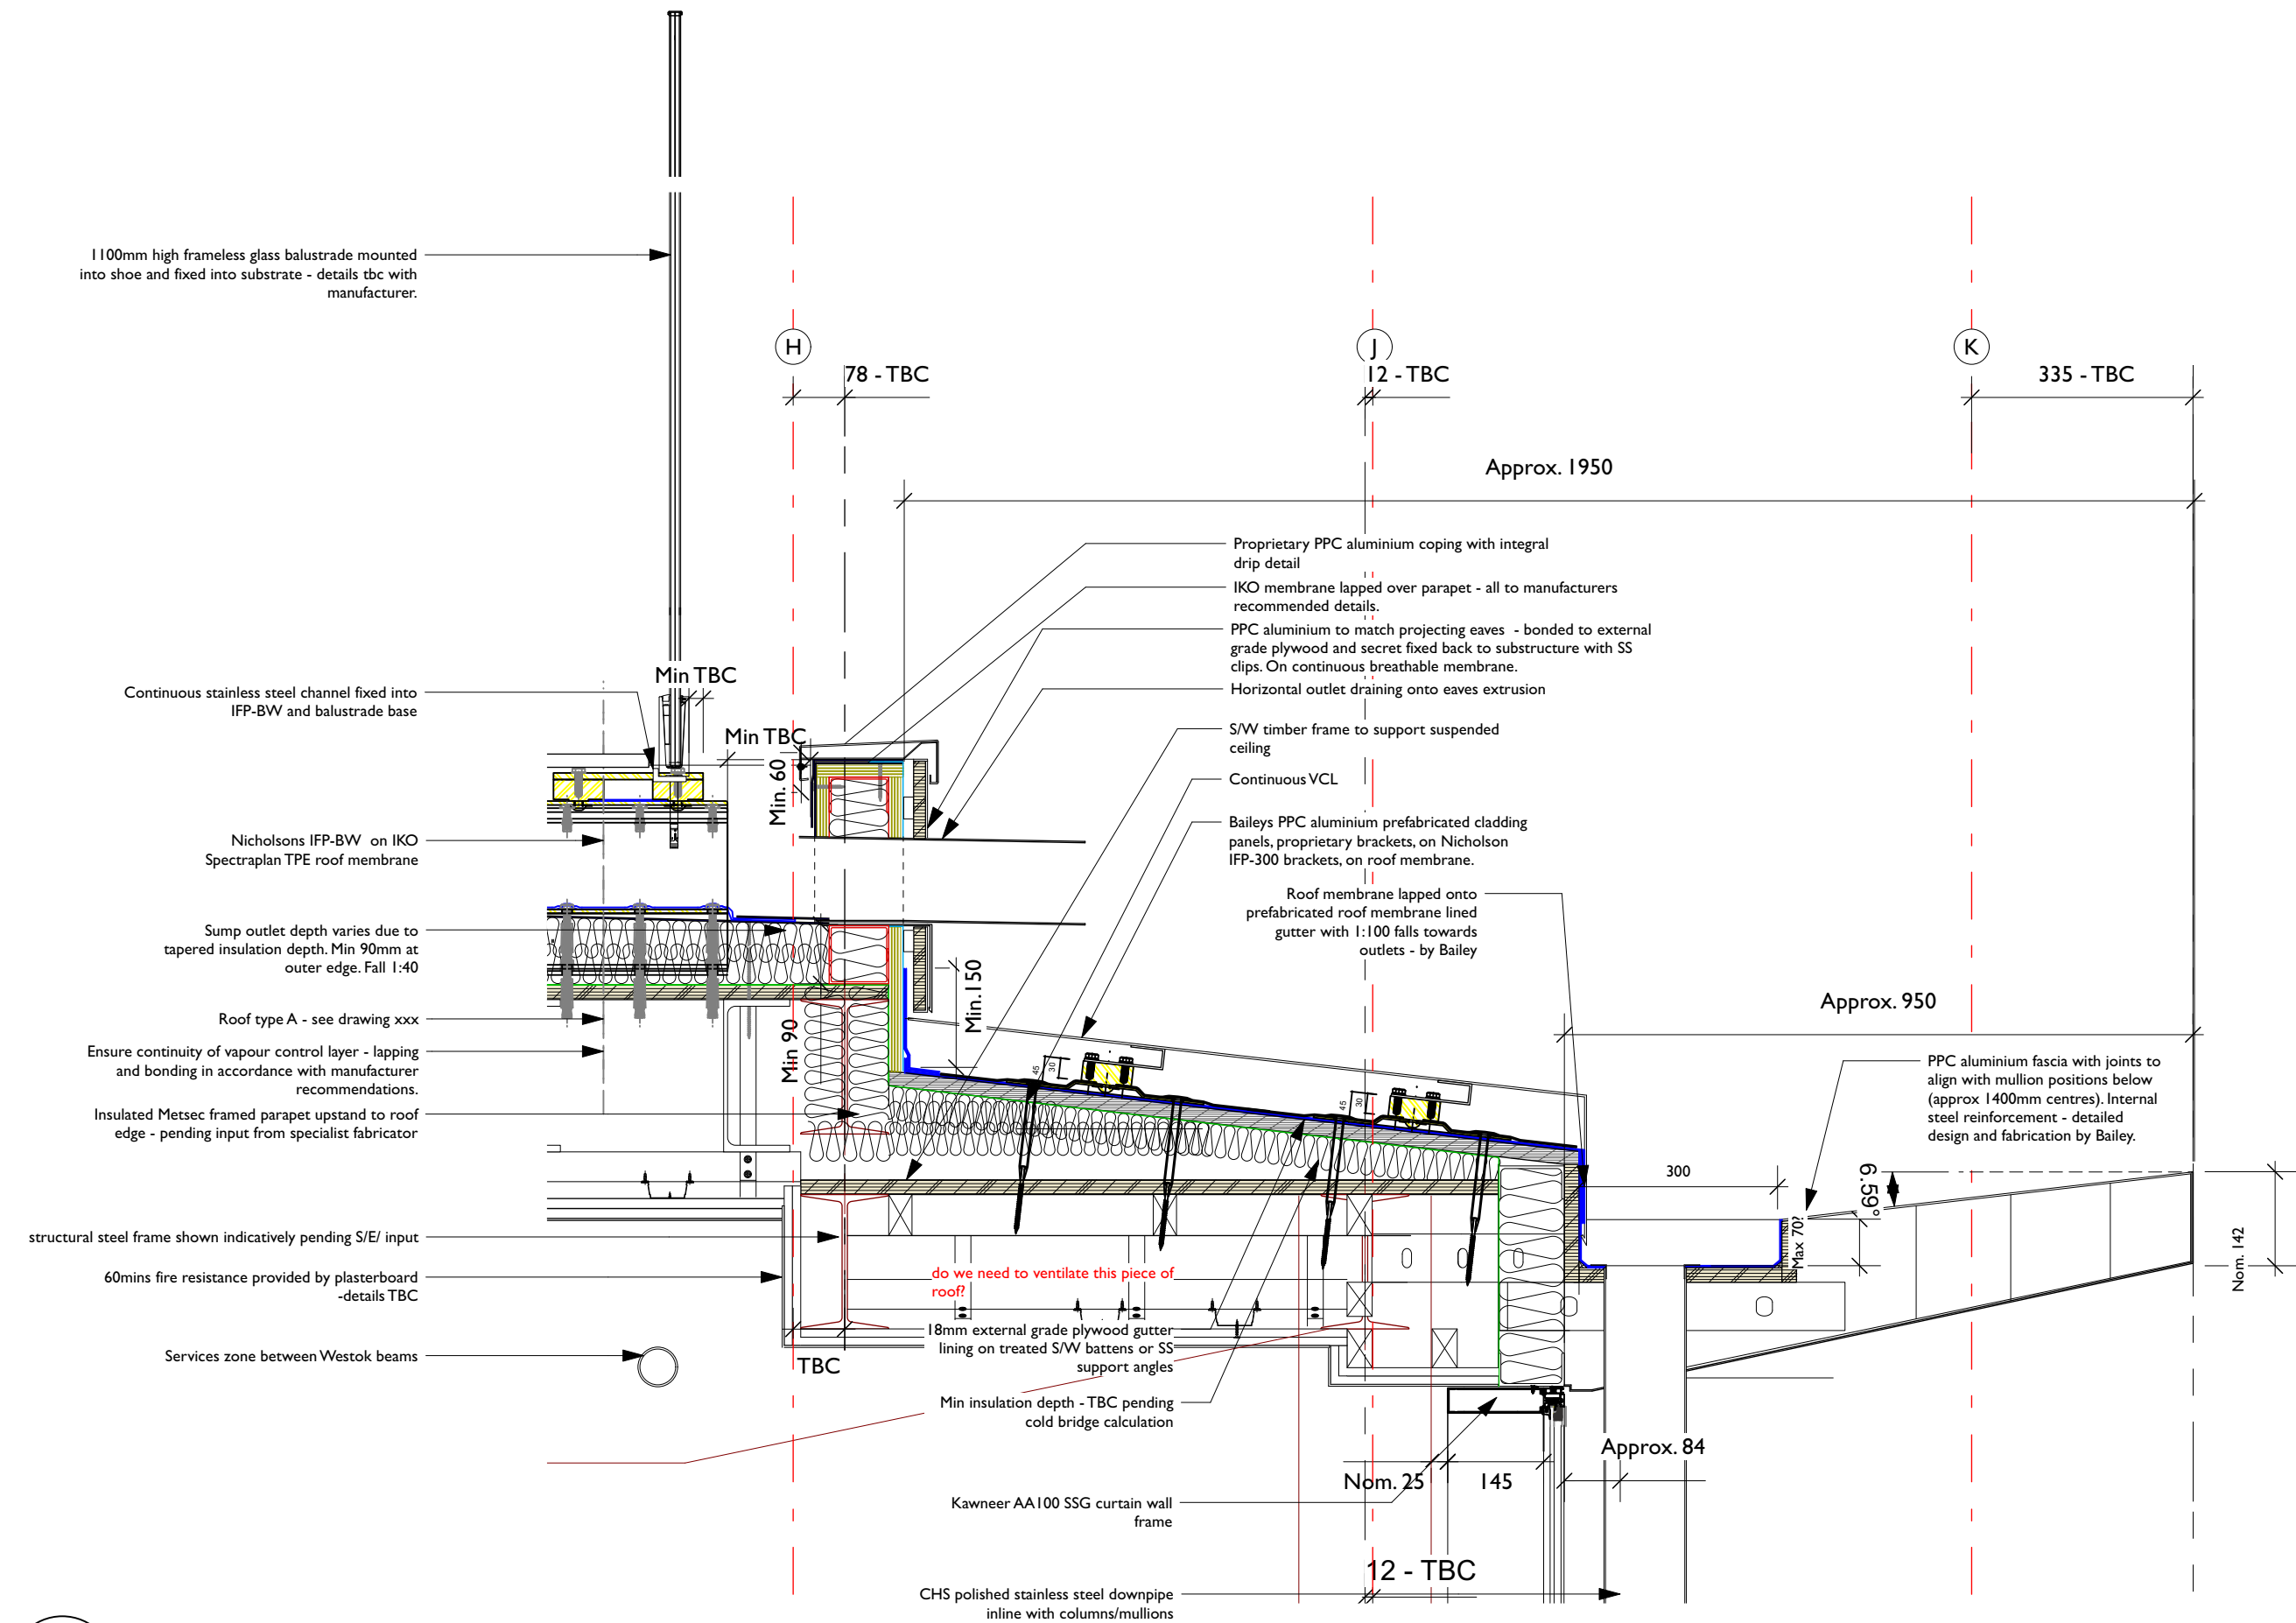

I Eaves - Vertical Curtain Wall
Scale: 1:10

Rev Note DRN CHK

Chapel Walks, Manchester
Investream Ltd

Section BB Details - Sheet 3

scheme 1814
drwg no. **T(447)**
revision

scale 1:25 @ A3
date first drawn March 2021
drawn BC

SK sketch E existing P proposed T tender C construction FI final issue

www.ateliermb.co.uk
t 0161 236 0051
e architect@ateliermb.co.uk