


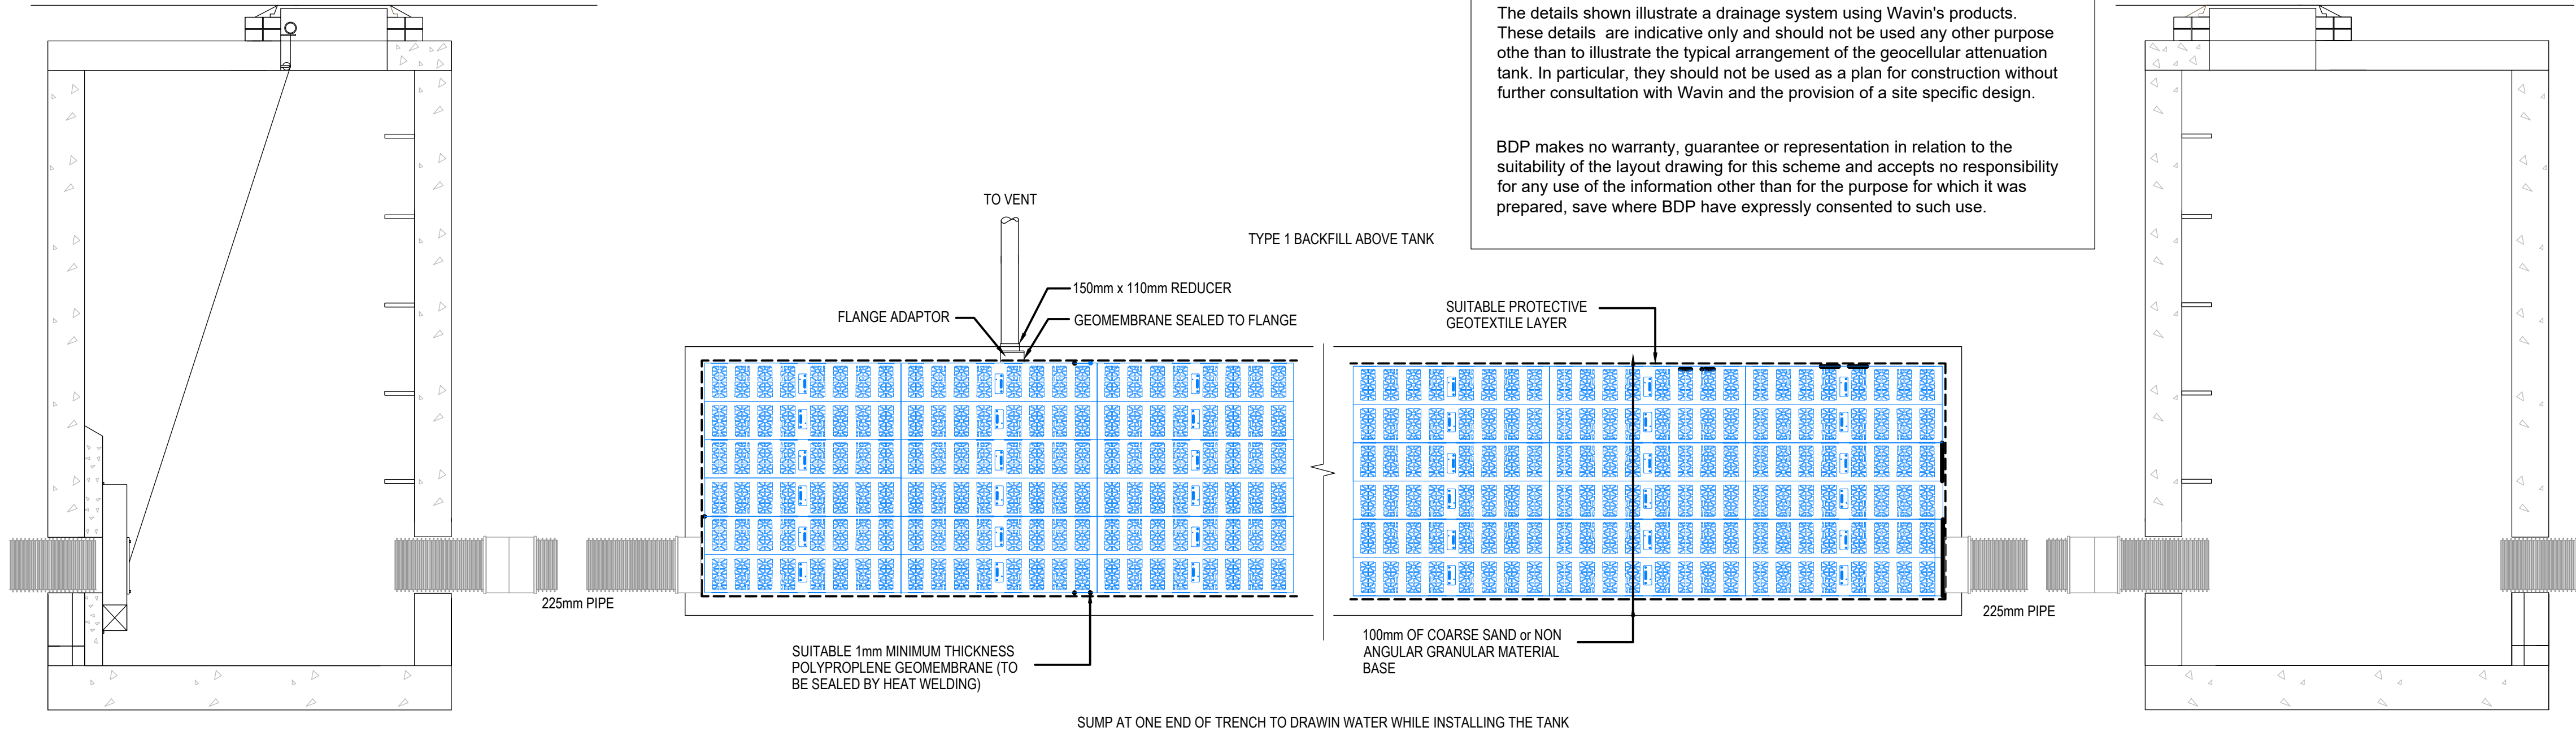


Notice: These details are provided subject to the following:

The details shown illustrate a drainage system using Wavin's products. These details are indicative only and should not be used any other purpose other than to illustrate the typical arrangement of the geocellular attenuation tank. In particular, they should not be used as a plan for construction without further consultation with Wavin and the provision of a site specific design.


BDP makes no warranty, guarantee or representation in relation to the suitability of the layout drawing for this scheme and accepts no responsibility for any use of the information other than for the purpose for which it was prepared, save where BDP have expressly consented to such use.

WAVIN GEO CELLULAR ATTENUATION SYSTEM

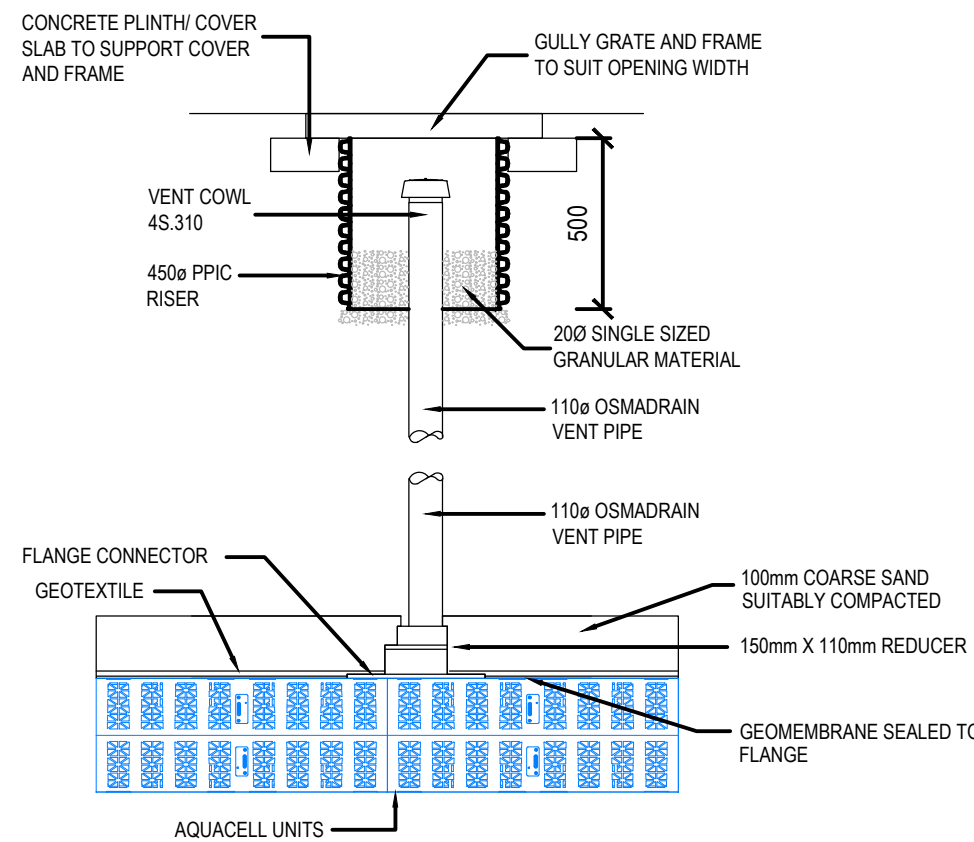

TYPICAL VENT DETAIL
SCALE - 1:25

NOTE: IT IS RECOMMENDED THAT ONE VENT PIPE 110MM IN DIAMETER IS PROVIDED PER ATTENUATION TANK. VENT POSITION TO BE AGREED ON SITE

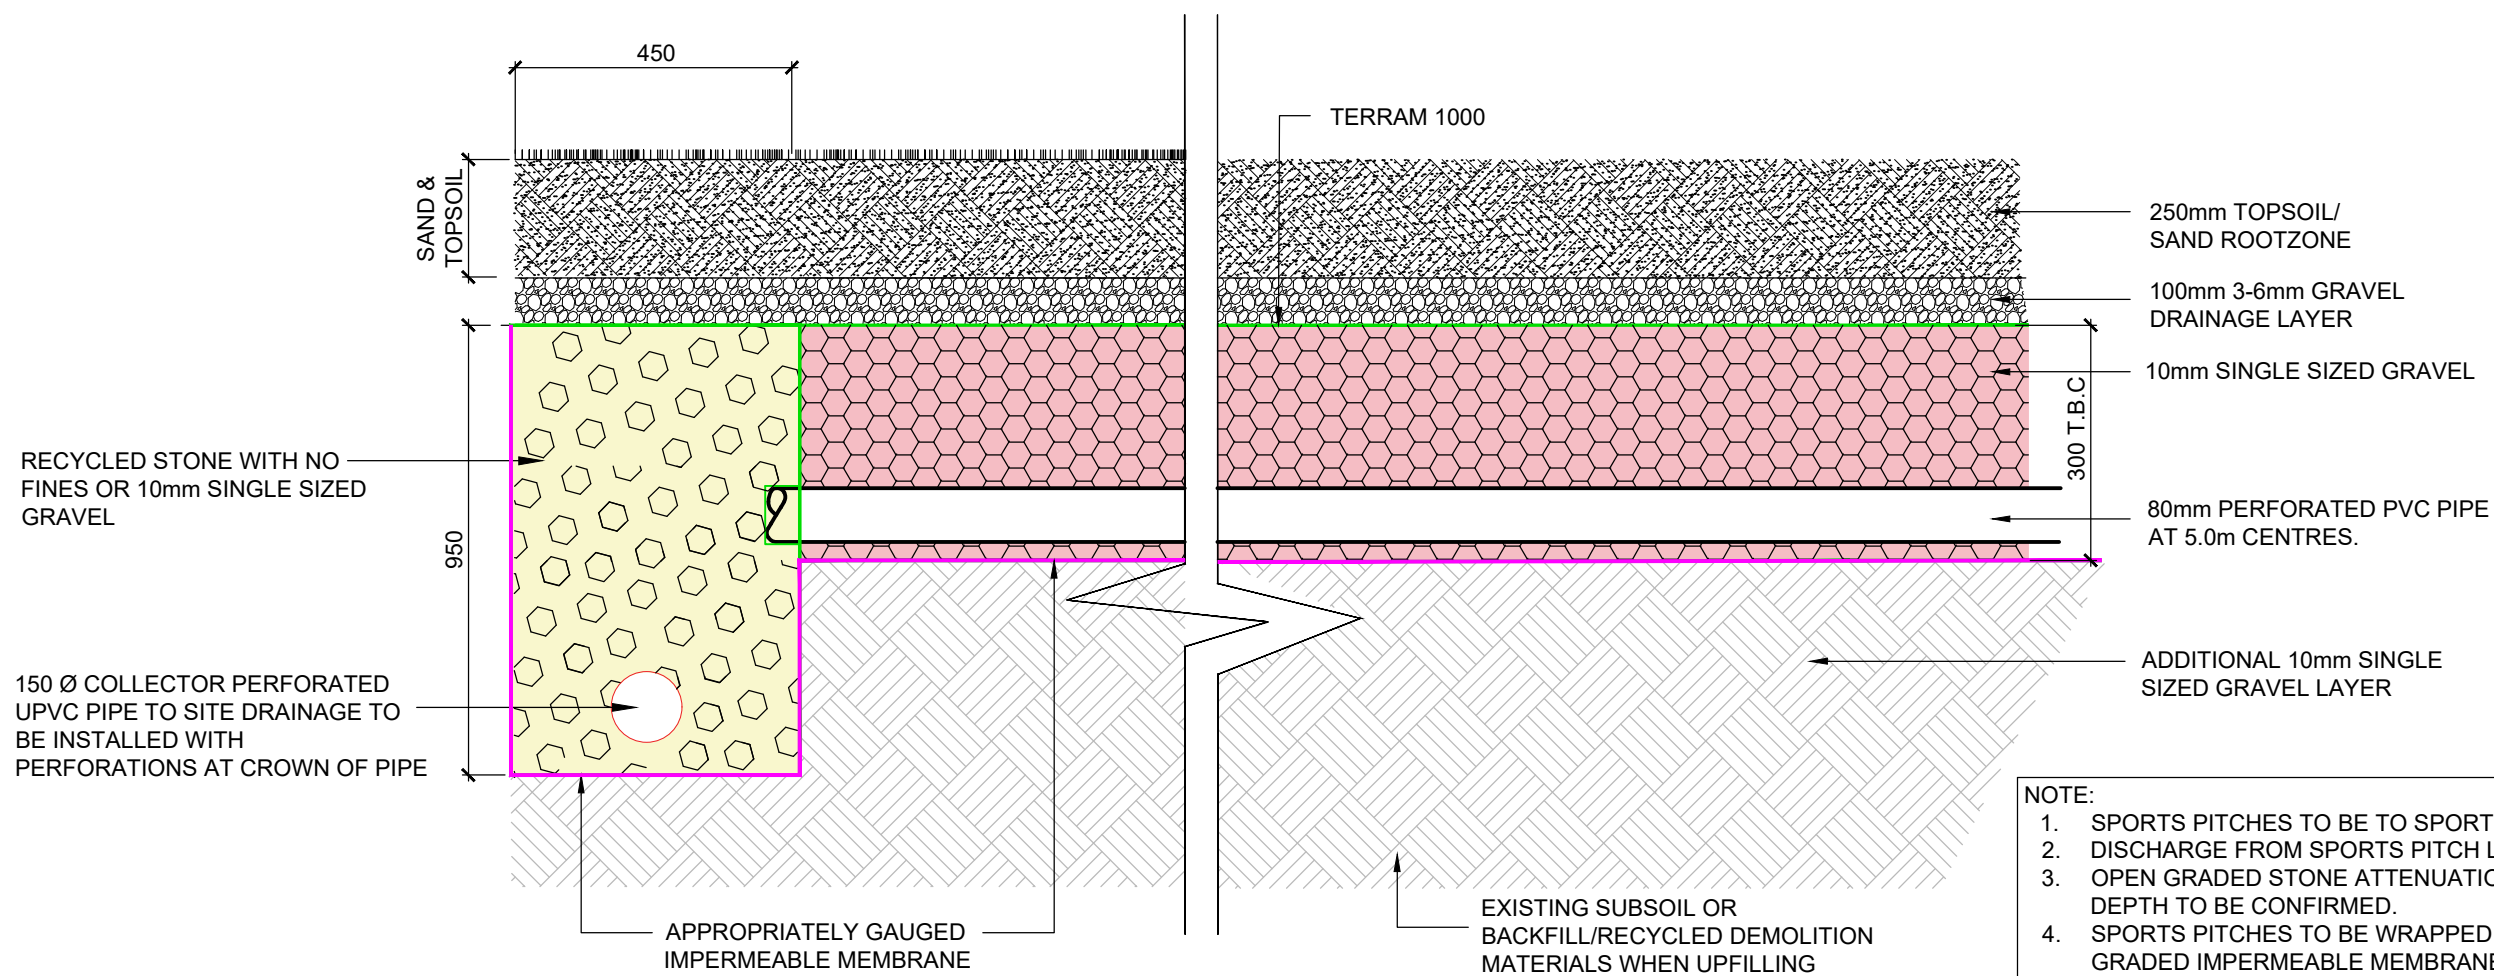

TYPICAL SECTION THROUGH SPORTS PITCH
(TO SPORT ENGLAND STANDARDS)
N.T.S

- NOTE:
1. SPORTS PITCHES TO BE TO SPORT ENGLAND STANDARDS.
 2. DISCHARGE FROM SPORTS PITCH LIMITED TO 5l/s (PER PITCH).
 3. OPEN GRADED STONE ATTENUATION LAYER TO BE PROVIDED, DEPTH TO BE CONFIRMED.
 4. SPORTS PITCHES TO BE WRAPPED IN AN APPROPRIATELY GRADED IMPERMEABLE MEMBRANE, IN ACCORDANCE WITH UU REQUIREMENTS.
 5. ALL SPORTS PITCH DETAILS TO BE CONFIRMED BY SPECIALIST CONTRACTORS.

BUILDING DESIGN PARTNERSHIP SHALL HAVE NO RESPONSIBILITY FOR ANY USE MADE OF THIS DOCUMENT OTHER THAN FOR THAT WHICH IT WAS PREPARED AND ISSUED.

ALL DIMENSIONS SHOULD BE CHECKED ON SITE.

DO NOT SCALE FROM THIS DRAWING.

ANY DRAWING ERRORS OR DIVERGENCES SHOULD BE BROUGHT TO THE ATTENTION OF BUILDING DESIGN PARTNERSHIP AT THE ADDRESS SHOWN BELOW.

C01 Issued for Construction ARJ DN 14/07/21

REVISION	DESCRIPTION	DRAWN	CHECKED	DATE
----------	-------------	-------	---------	------

KEY PLAN

CLIENT

11 Ducie Street
PO BOX 85
Piccadilly Basin
Manchester
M60 3JA
United Kingdom

T +44 [0]161 828 2200
www.bdp.com

BDP.

PROJECT TITLE
BELLE VUE CO-OP ACADEMY

REF. OR NUMBER	REV. OR CLASSIFICATION
P3001501	COMMERCIAL IN CONFIDENCE

DRAWING TITLE	SCALE
TYPICAL DRAINAGE DETAILS	As Shown @ A1
SHEET 3 OF 3	DATE JUL 2021

DRAWING NO.	REVISION
009433-BDP-01-XX-DR-C-520303	C01

K:\01 TYPICALS\PRODUCTS\TYPE ROAD SCHOOLS\DRAWINGS\AUTOCAD\DRAWINGS\009433-BDP-01-XX-DR-C-520303-1-000001.DWG