

This drawing is to be read in conjunction with all relevant drawings.



The main contractor/builder is to interpret the requirements in relationship to the site conditions encountered and as agreed with the Building Control officer.

All dimensions and sizes to be verified on site, any discrepancies to be reported to the client/project manager. These annotations were prepared for planning and/or building control submission only.

This drawing and design is the © 2021) property of Aran Property Consultants Limited, and should not be reproduced without written permission.



Block Plan 1:500

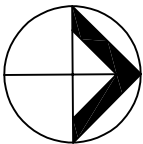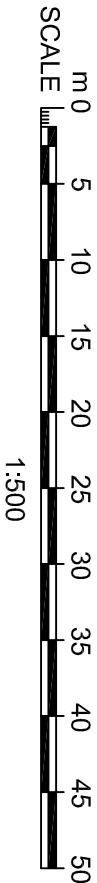

B	Issue for Planning	JLP	27/11/20
A	First Issue to Client	JLP	24/11/20
Rev	Description	By	Date
Initial Issue: 24/11/2020			

CLIENT
Mr Matthew Nixon
49 Mayors Road
Altrincham
WA15 9RW

PROJECT TITLE
49 Mayors Road

DRAWING TITLE
Block Plan

Drawn by: JLP	Checked by: ARAN
Date: 24/11/2020	Scale: 1:5000@A3



aran
architecture

Moss House | Moss Lane | Altrincham | Cheshire | WA15 8GZ
+44 (0) 161 660 4420
www.aranproperty.co.uk | office@aranproperty.co.uk

Job Ref: Drawing No. Revision
3765 6010 B