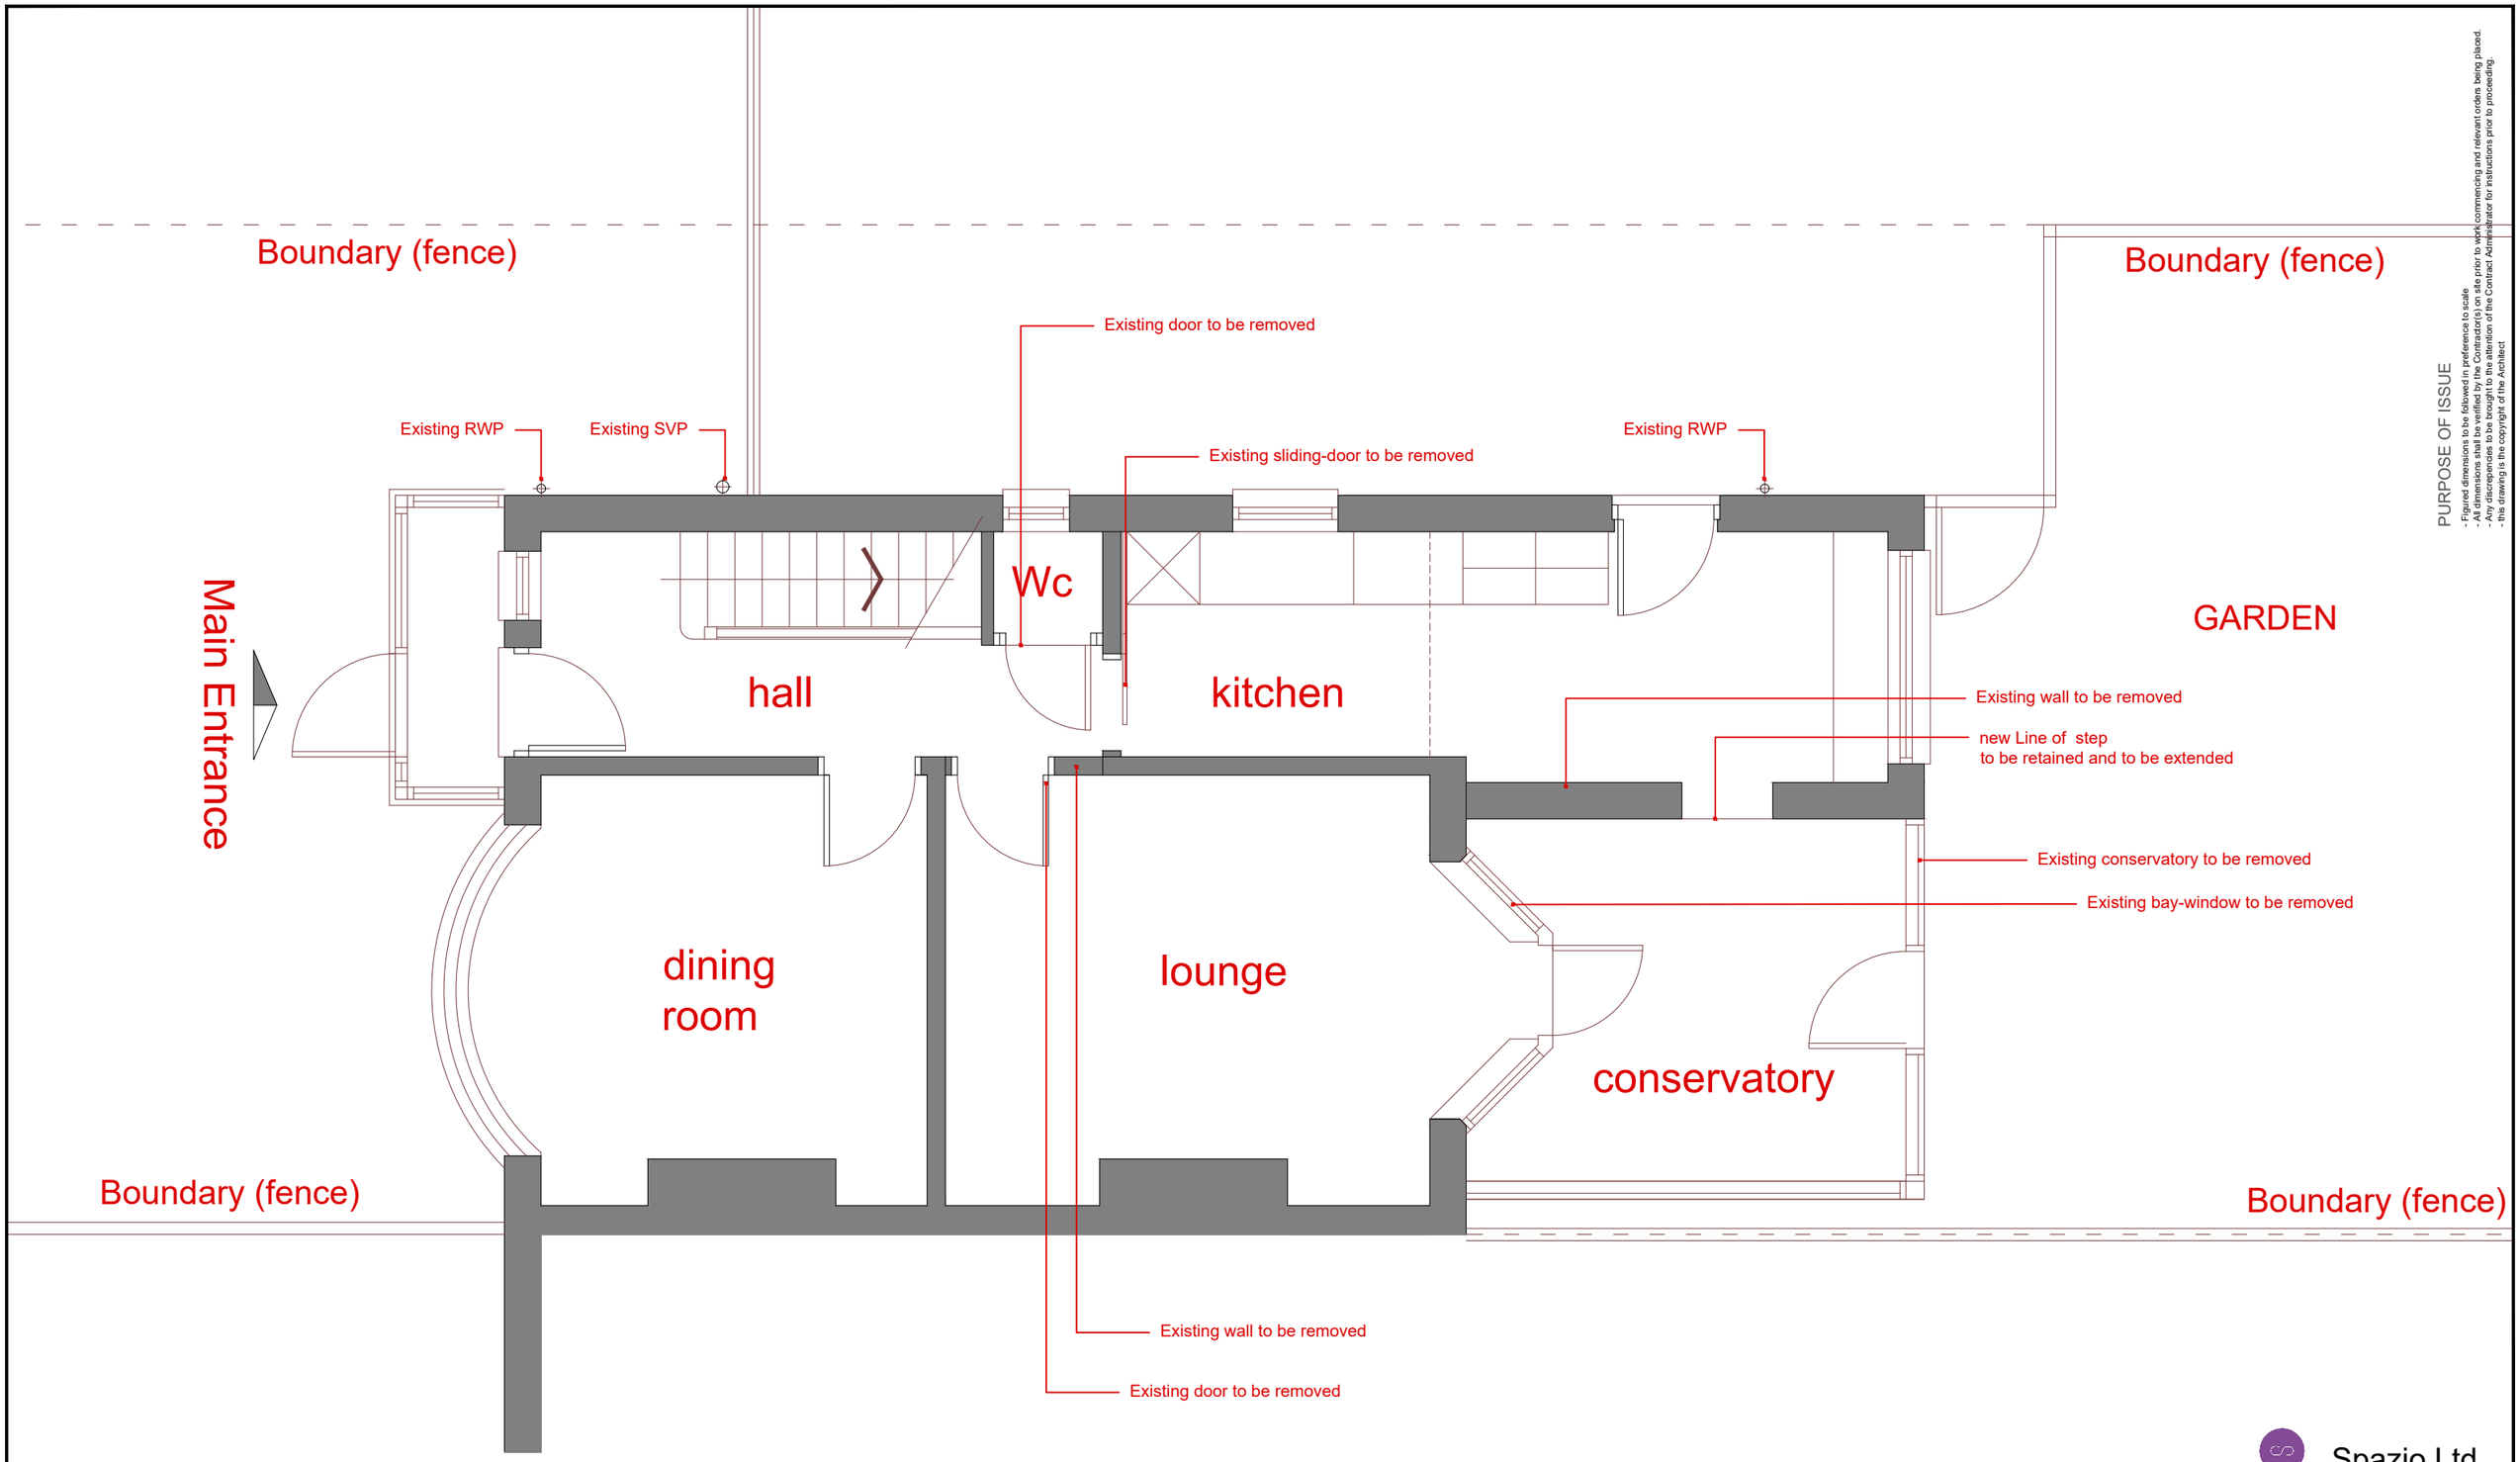

PURPOSE OF ISSUE

- Figured dimensions to be followed in preference to scale
- All dimensions shall be verified by the Contractor(s) on site prior to work commencing and relevant orders being placed.
- Any discrepancies to be brought to the attention of the Contract Administrator for instructions prior to proceeding.
- this drawing is the copyright of the Architect

OTHER PROPERTY

EXISTING Ground Floor Plan @ 1:50 79 Heaton Road, Manchester

Spazio Ltd

1A Churchwood Road, Didsbury
Manchester
United Kingdom
M20 6TZ

elliot@spazioltd.com
www.spazioltd.com

PROJECT:
RESIDENTIAL_EXTENSION
79_HEATON.ROAD_MANCHESTER_UNITED_KINGDOM

DRAWING:
EXISTING_GROUND_FLOOR

DATE:	DRAWN BY:	CHECKED BY:	
JUNE_21	EJG		
SCALE:	DRAWING NO:		REV:
1:50	768_01_110P		_