




Produced on 17 March 2021 from the Ordnance Survey National Geographic Database and incorporating surveyed revision available at this date.
This map shows the area bounded by 383639 403311, 383781 403311, 383781 403453, 383639 403453, 383639 403311
Reproduction in whole or part is prohibited without the prior permission of Ordnance Survey.
Crown copyright 2021. Supplied by copla ltd trading as UKPlanningMaps.com a licensed Ordnance Survey partner (100054135).
Data licence expires 17 March 2022. Unique plan reference: v2c/594885/806958



SCALE BAR 1:250

Location Plan

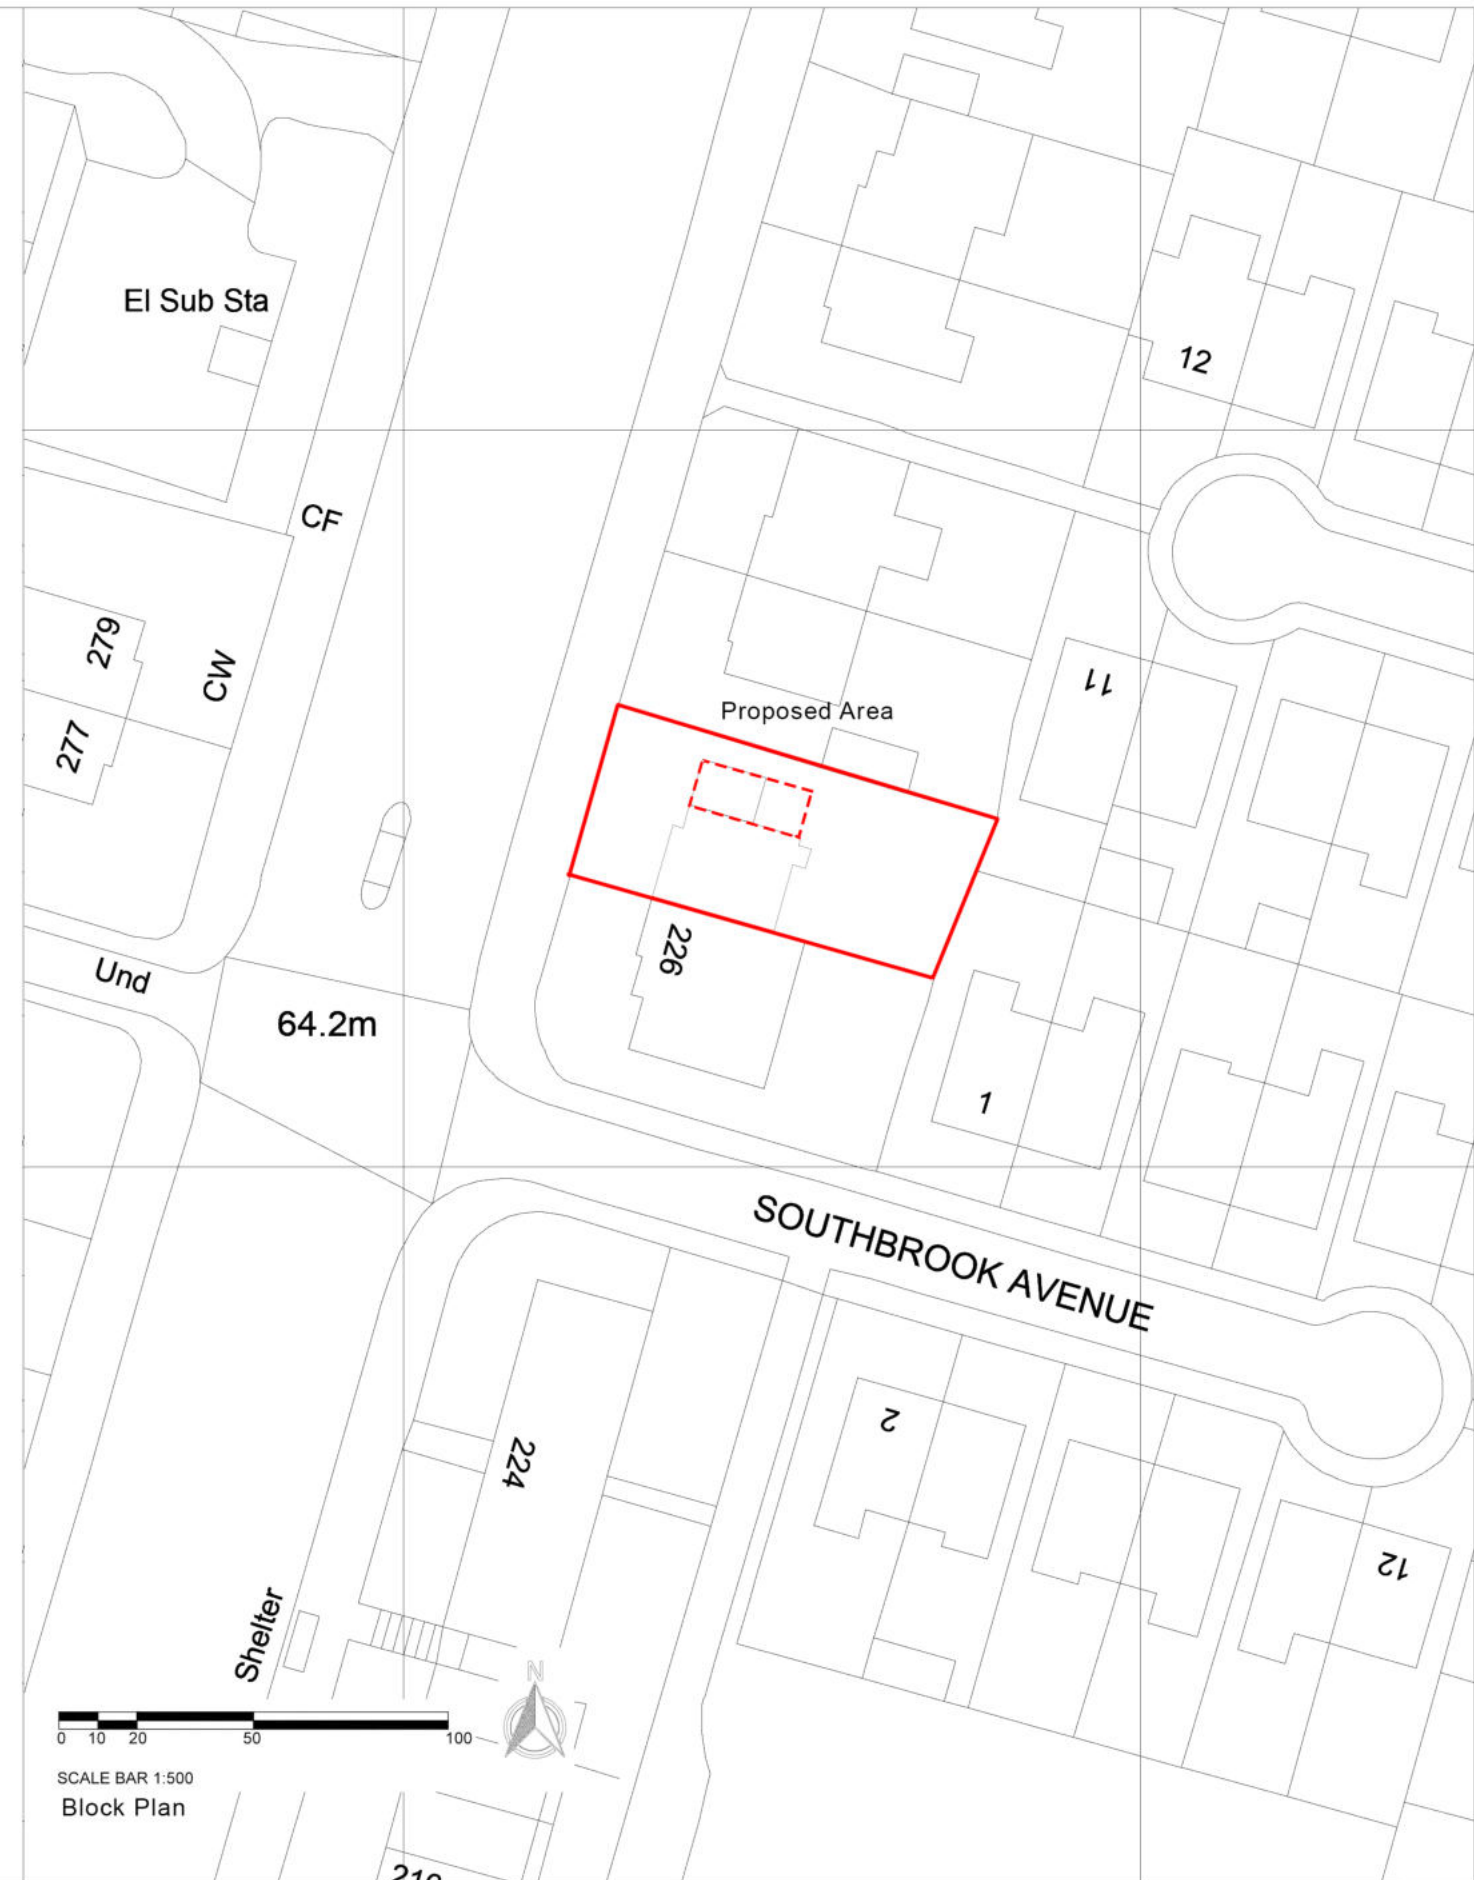

SCALE BAR 1:500
Block Plan



D - A

ARCHITECTURE

M 07514690111
E D.ahmad@Th3m.co.uk
A 96 Blacker Rd, Birkby
Huddersfield
HD1 5HN

Note: DESIGN INTENT DRAWING ONLY.
ANY CONSTRUCTION MUST COMPLY WITH ALL
APPLICABLE BUILDING REGULATIONS.

ALL DIMENSIONS IN MM.

Rev
Amendment
Date

DRG:
Location Plan / Block Plan

DATE: June 2021
SCALE: 1:1250/500
SIZE: A3

DRG STATUS:
Planning Application

DRAWN: DA
CHECKED: SB
DRG NO: 50.00

PROJECT:
C3_Side and Rear Extension to Existing

ADDRESS:
228 Middleton Road, M84WA