


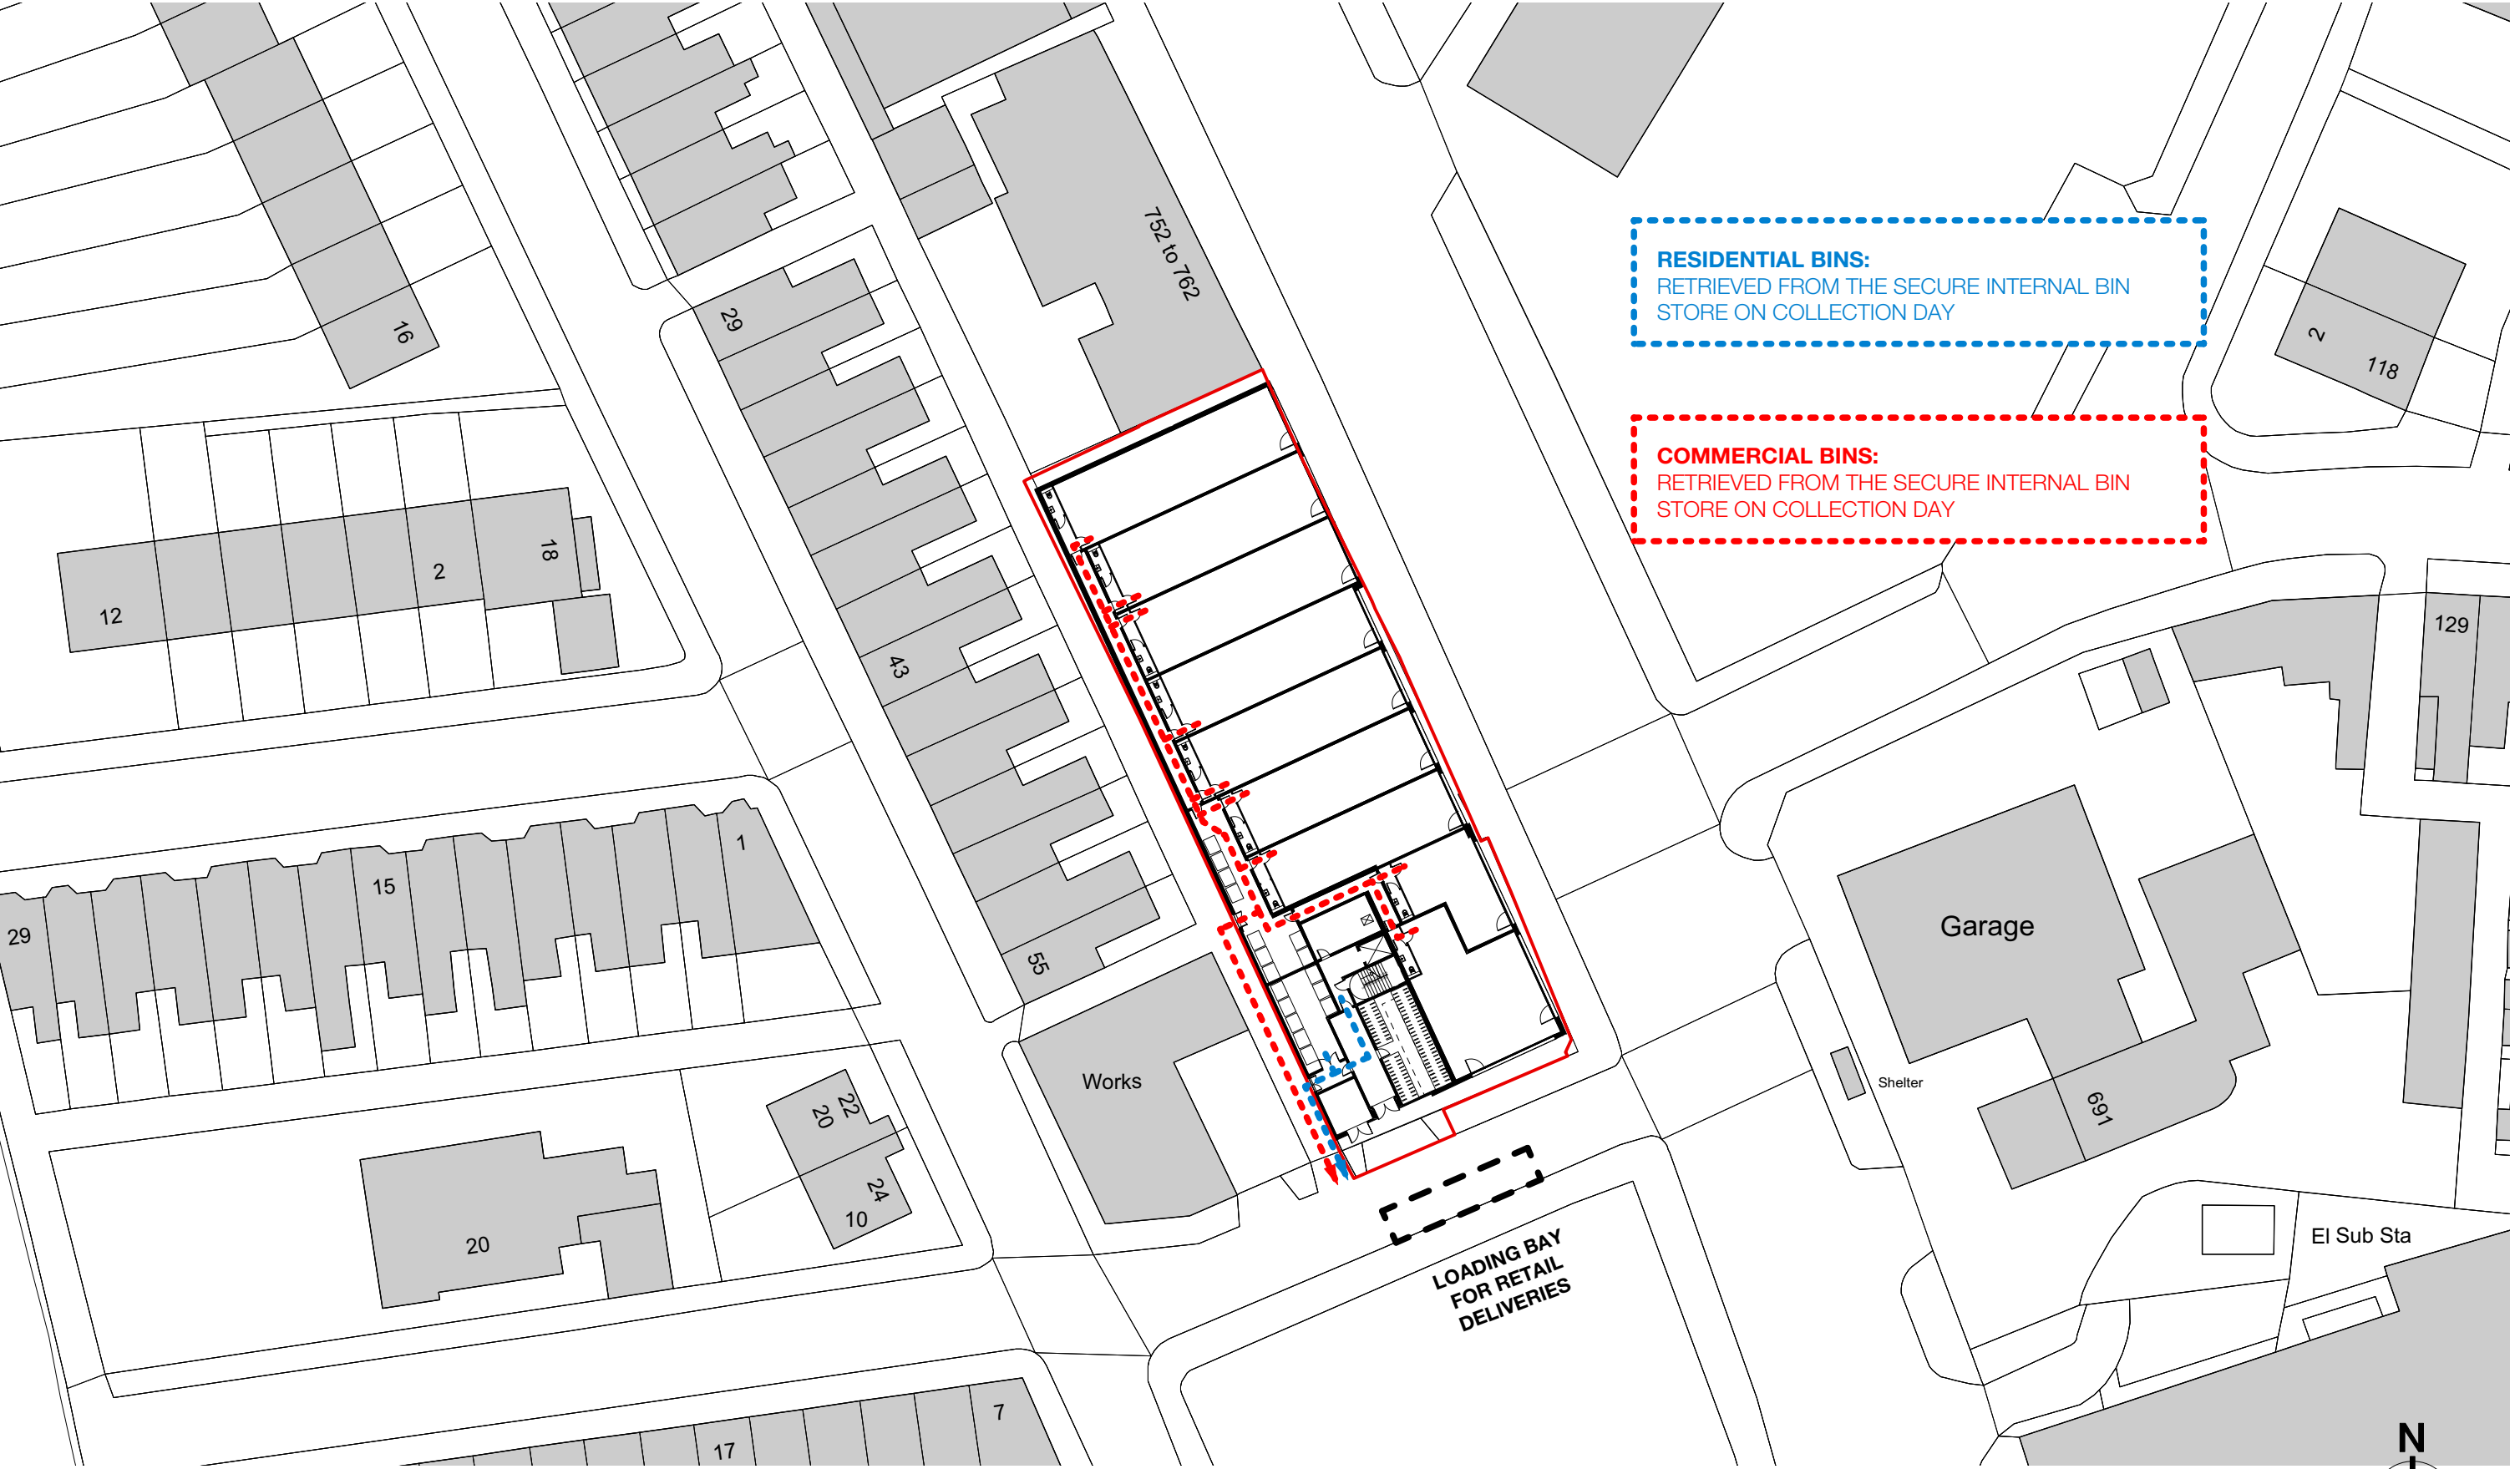

SERVICING PLAN
1:500 @ A3

A	27.05.22	AMENDED SITE BOUNDARY
REVISION	DATE	DESCRIPTION

CLIENT: VIEWS	
PROJECT: PROPOSED RESIDENTIAL DEVELOPMENT	
ADDRESS: 764 STOCKPORT ROAD	
DRAWING TITLE: SERVICING PLAN	
SCALE: 1:500@A3	DATE: MARCH 2022
DRAWING NO: A666_P_401A	

OLLIER SMURTHWAITE ARCHITECTS
40 King Street, Manchester, M2 6BA
T 0161 883 0838
F 0161 883 0839
E mail@olliersmurthwaite.com