


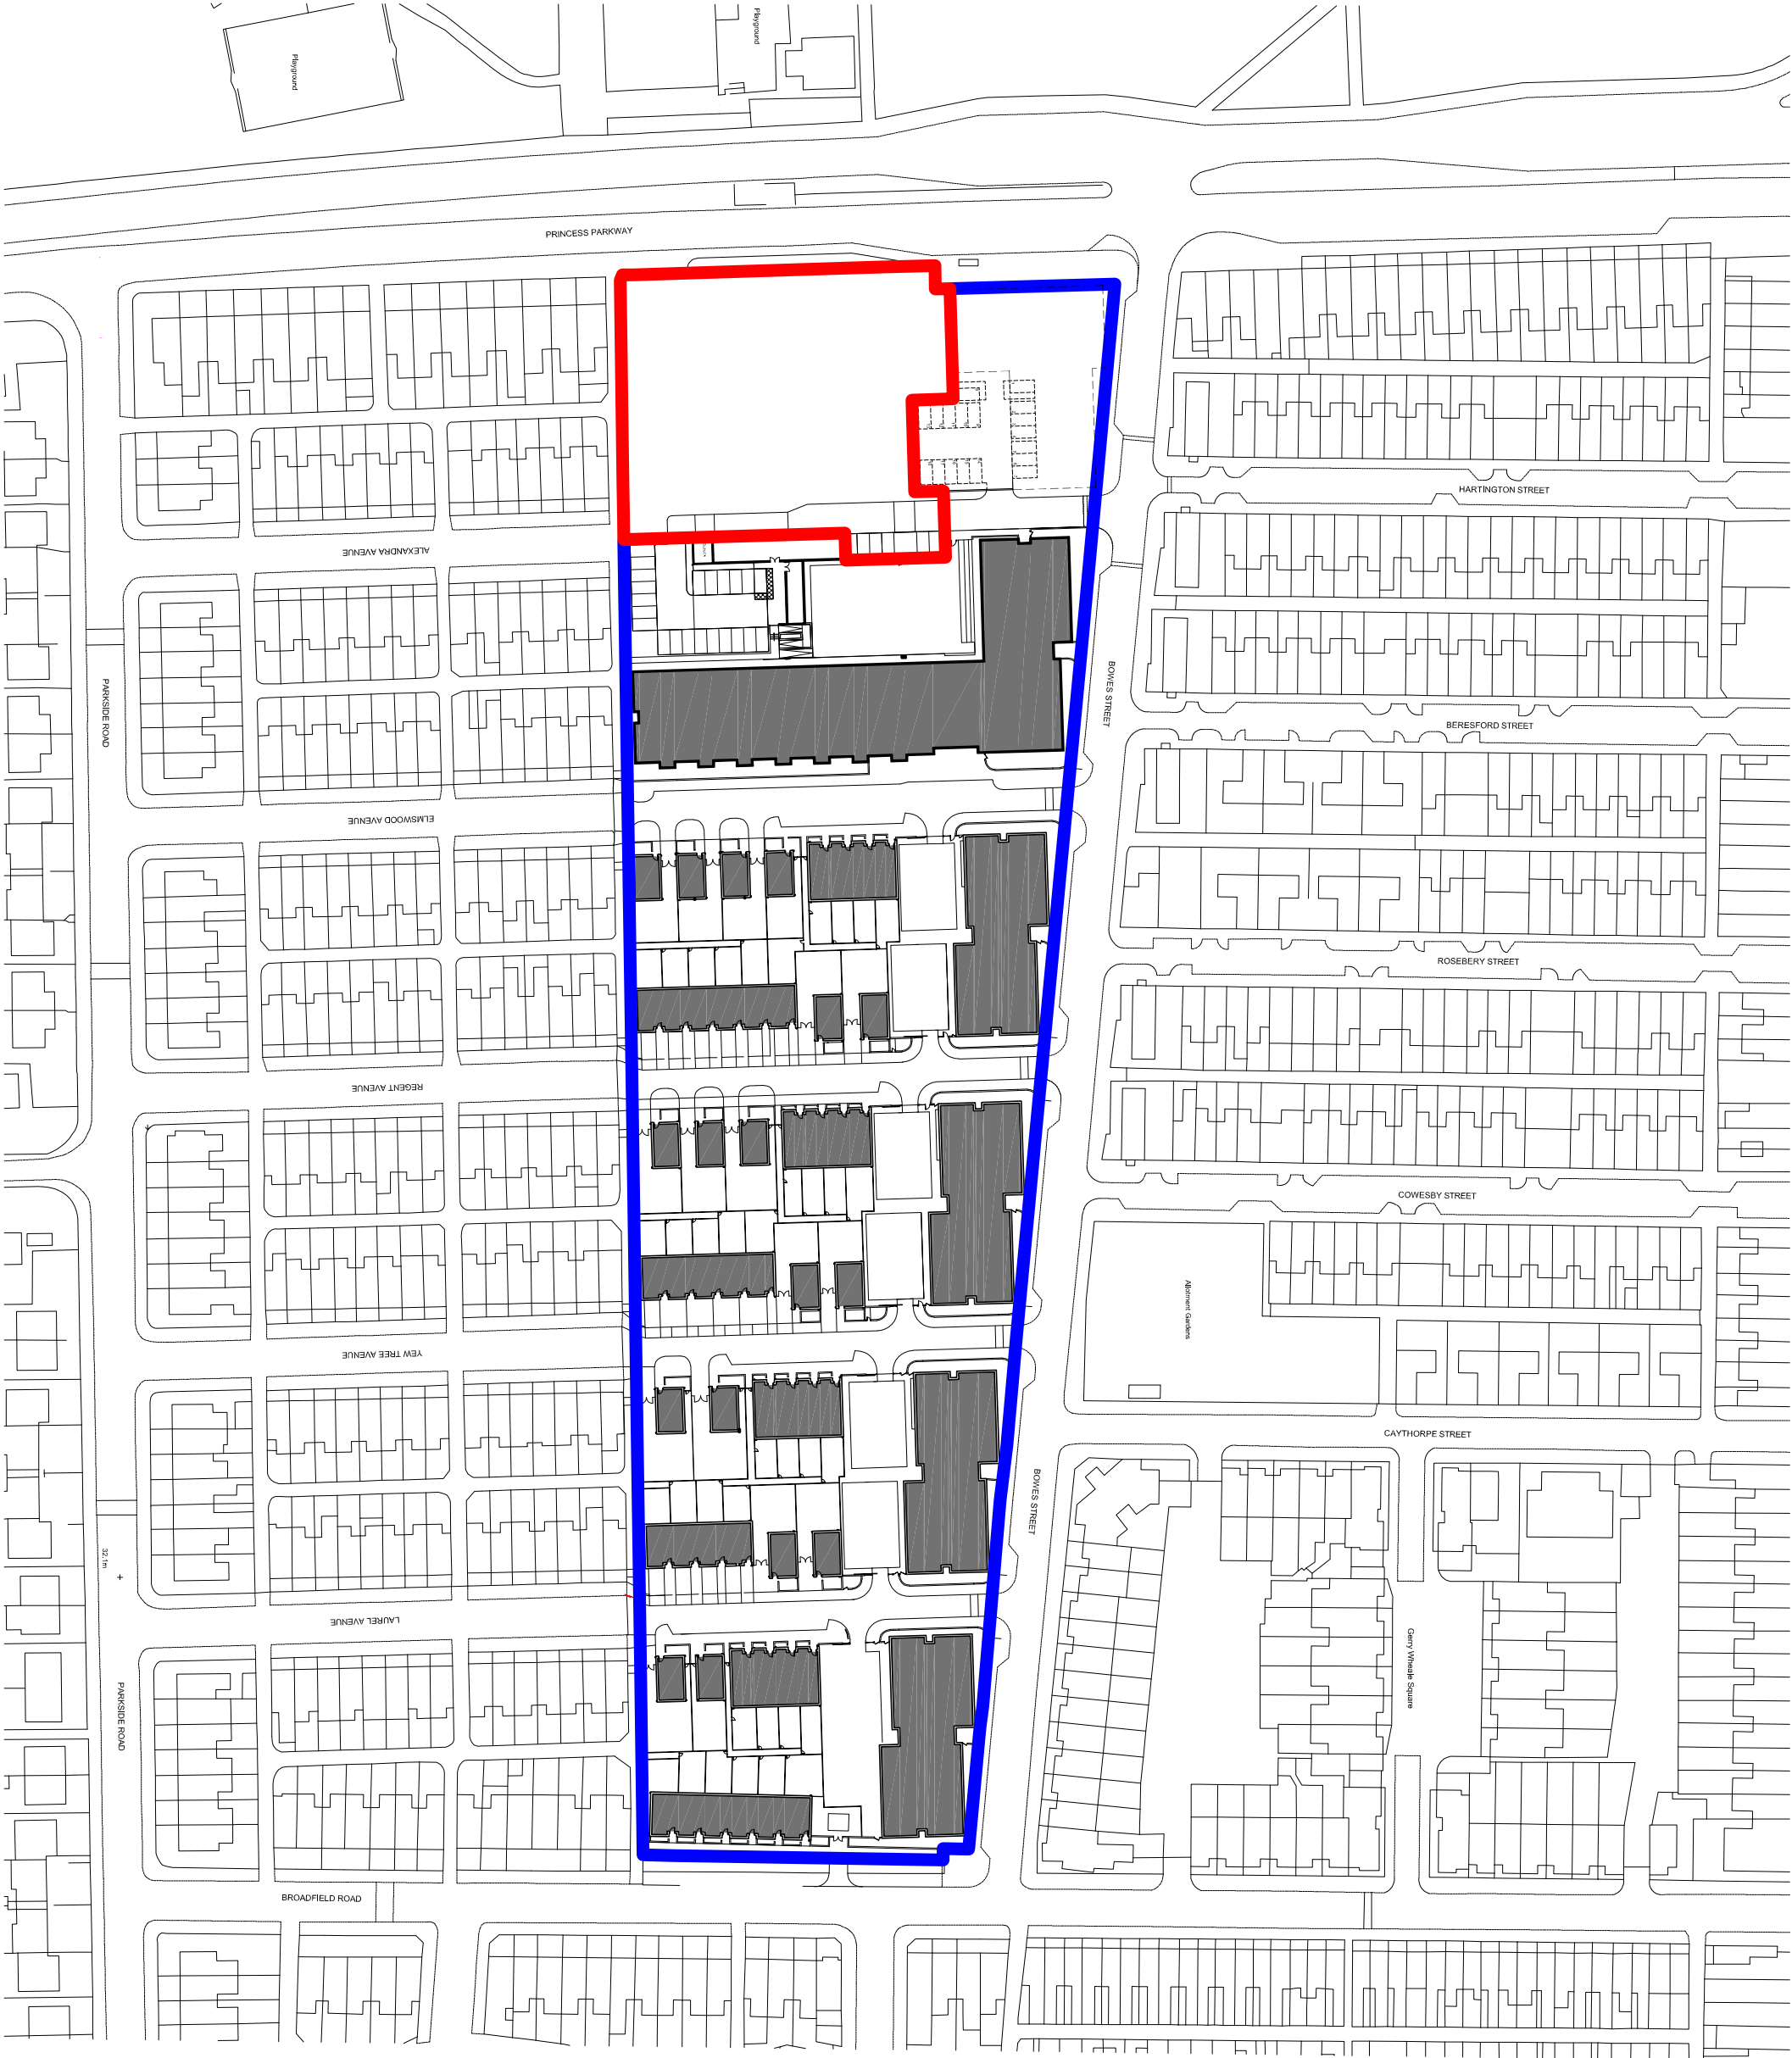

Note:
Do not scale from this drawing.
Dimensions are to be checked on site.
If in doubt please ask.

Boundary Key:

- Application Boundary
- Ownership Boundary



A	17/12/19	Issued for Planning
GC		
-	13/12/19	Draft Issue for Comment
GC		

Rev Date/Ints Details

© The moral rights of the author are hereby asserted.
This drawing and design is the sole property of Buttress Ltd and must not be reproduced without permission.
Buttress Ltd is Registered in England and Wales: 5385373

Buttress

41 Bengal St
Manchester
M4 6AF
T 0161 236 3303
E contact@buttress.net
W www.buttress.net

Project Title HAPPI Housing Block
Client Rowlinson Construction LTD
Location Manchester

Drawing Title Site Location Plan

Date 13/12/19 Scale 1:1250
Checked GW Orig Paper Size A3

Status **PLANNING**

Drawing ref	Job No	Drawing No	Revision
8134	(01) 800	REV A	