




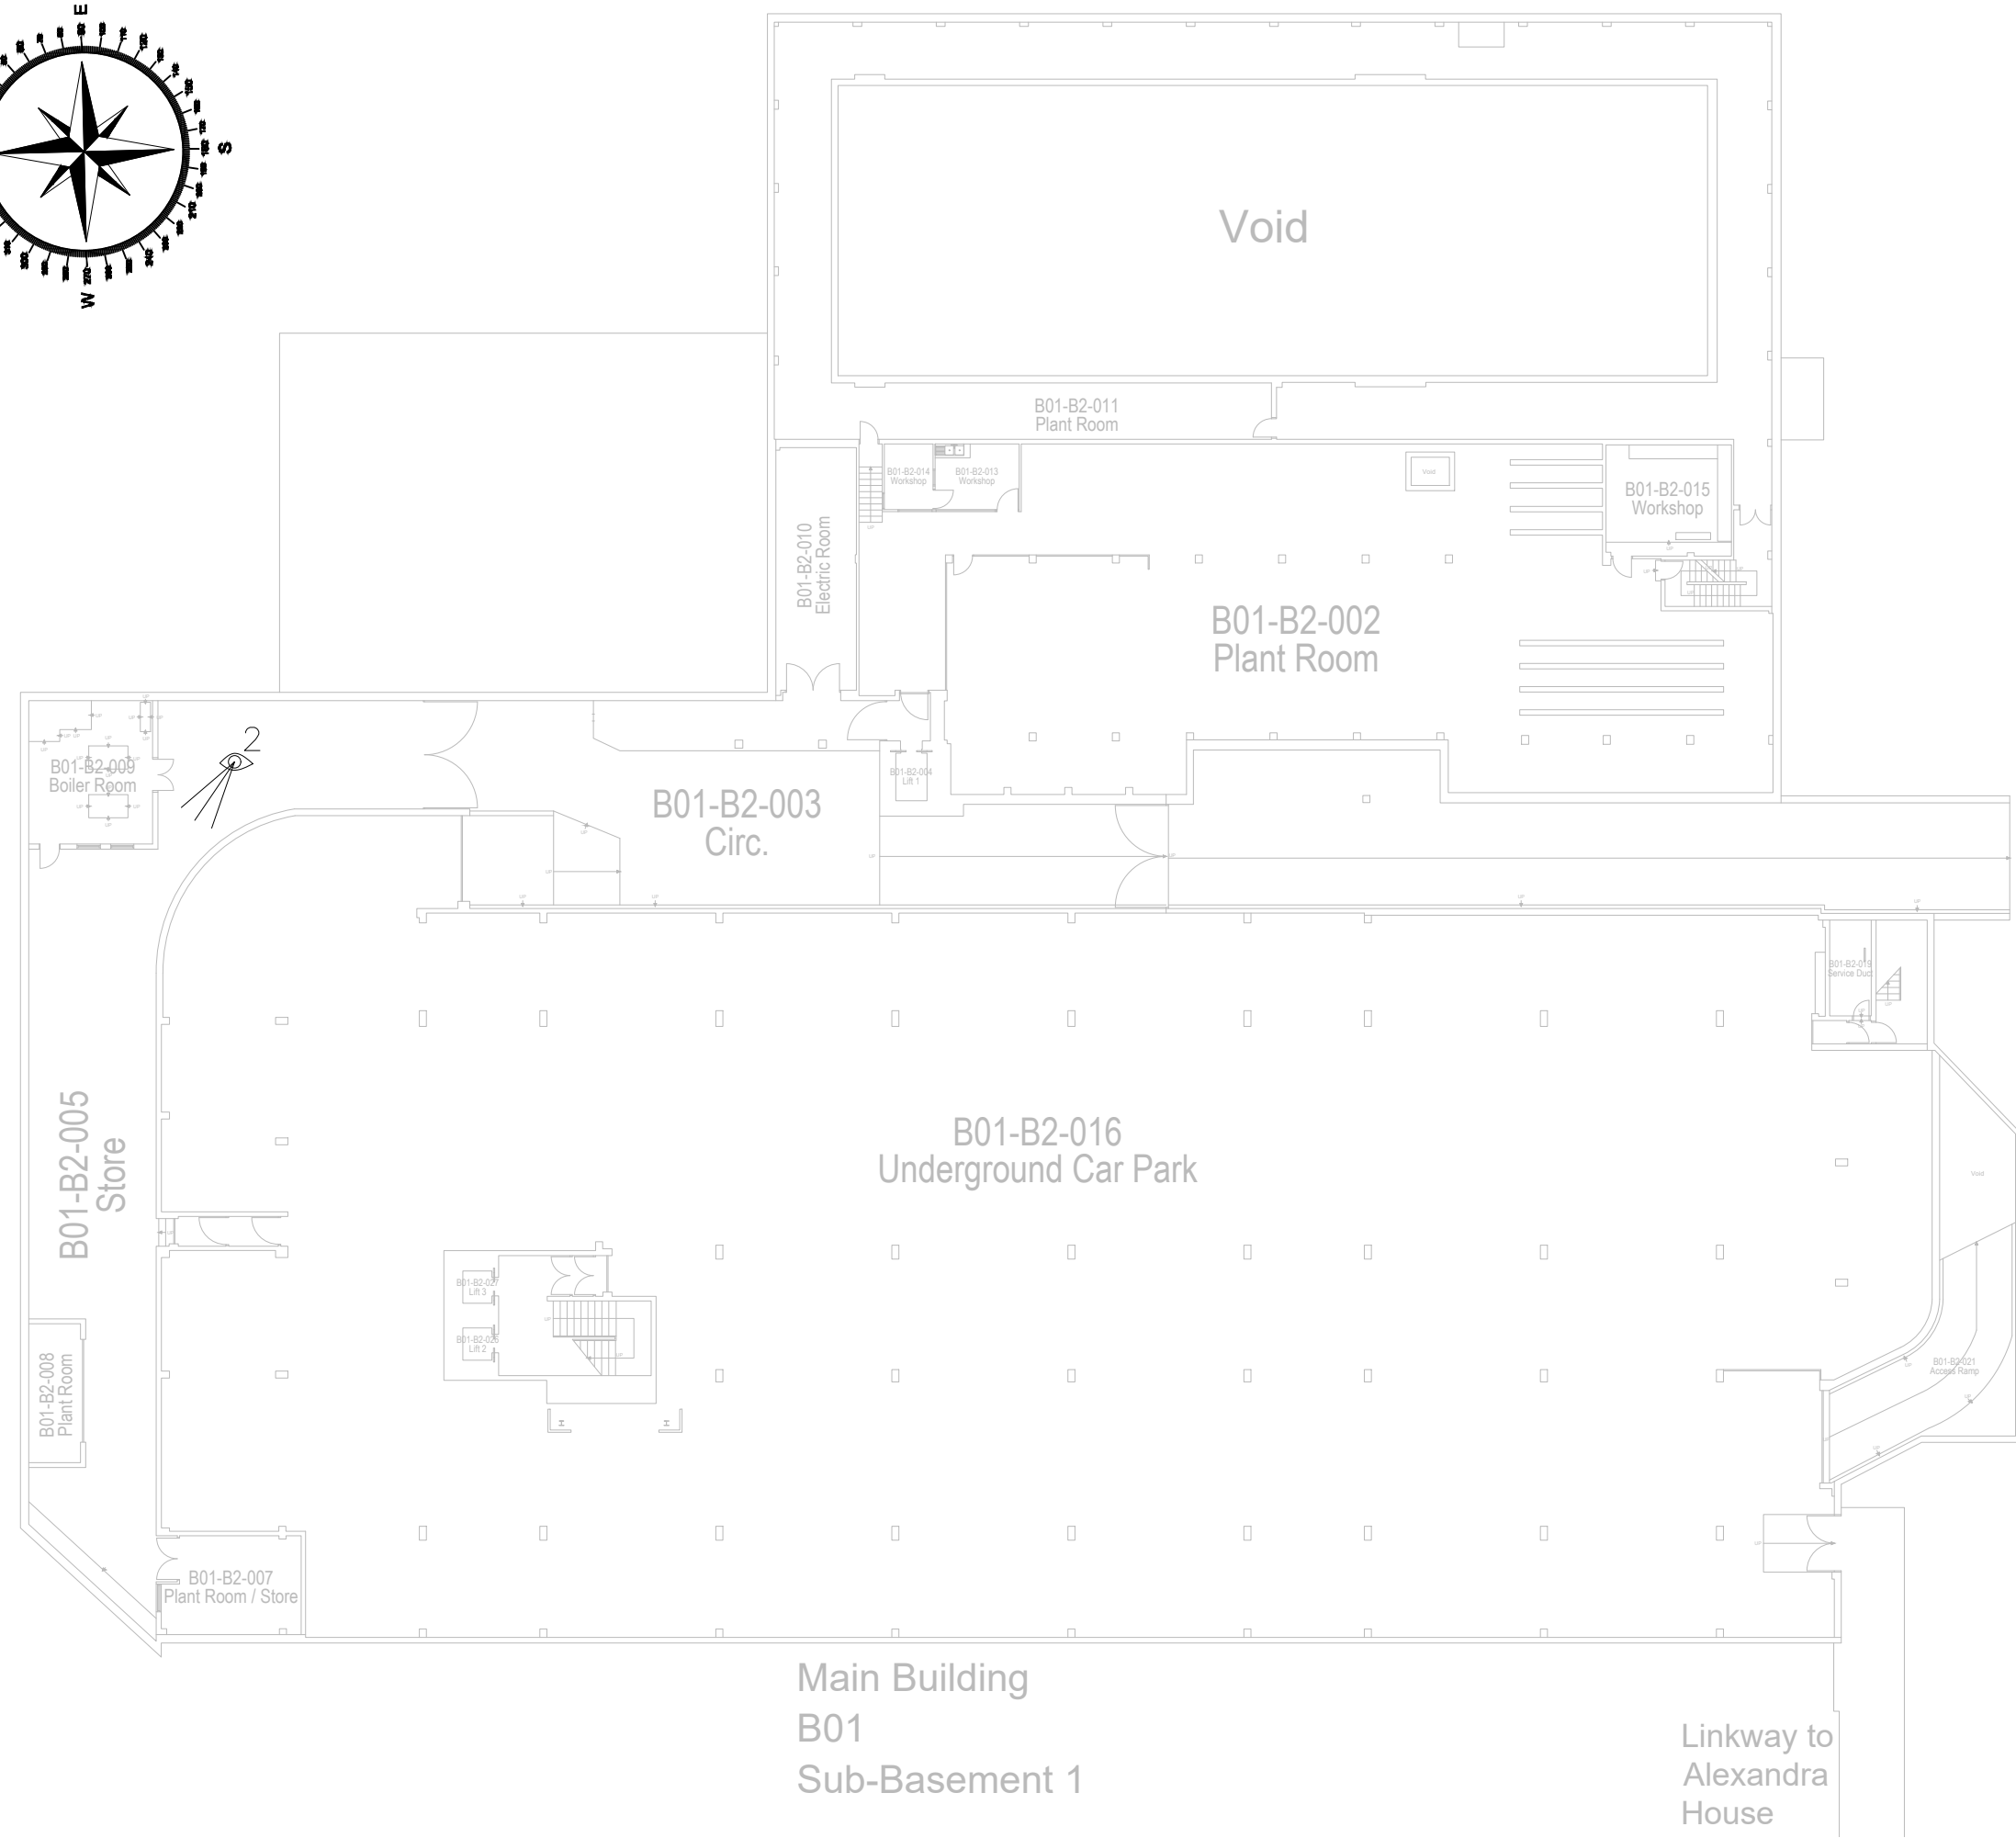

MCC MOSS SIDE - PLAN VIEW - EXISTING

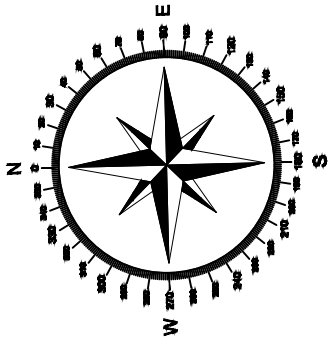



MCC MOSS SIDE - PLAN VIEW - PROPOSED

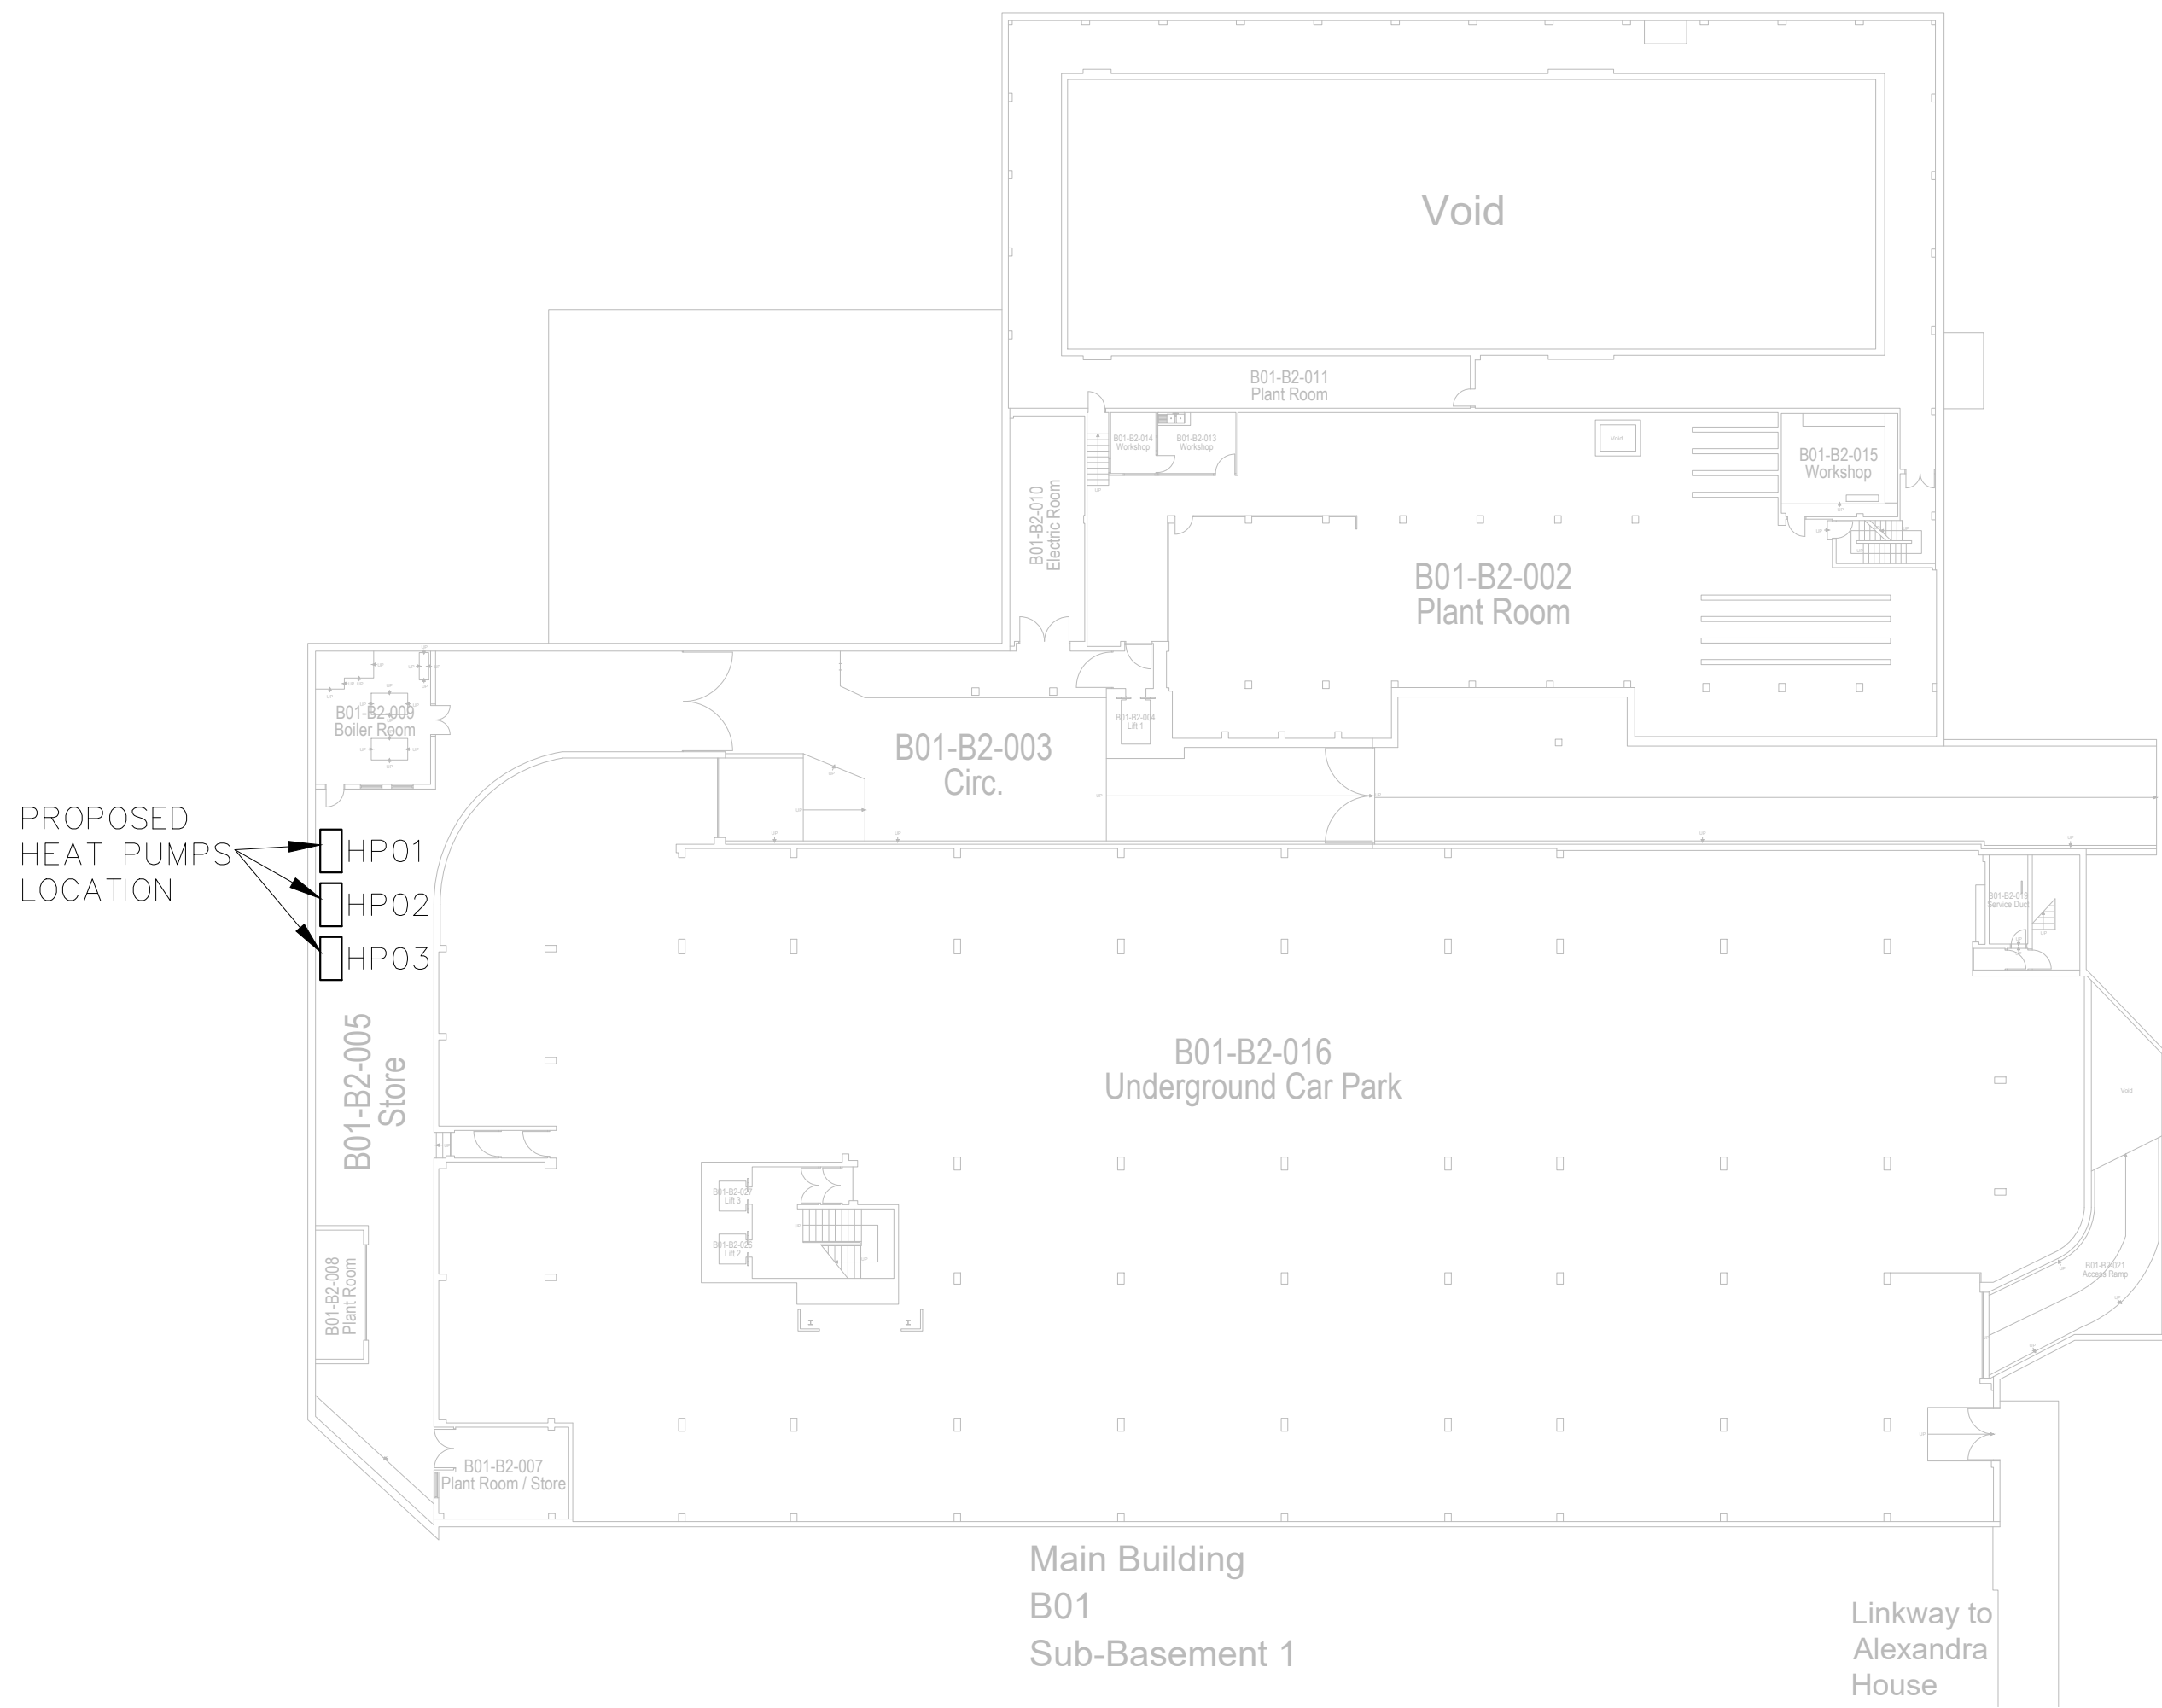

VIEW POINT 1 - EXISTING



VIEW POINT 2 - EXISTING

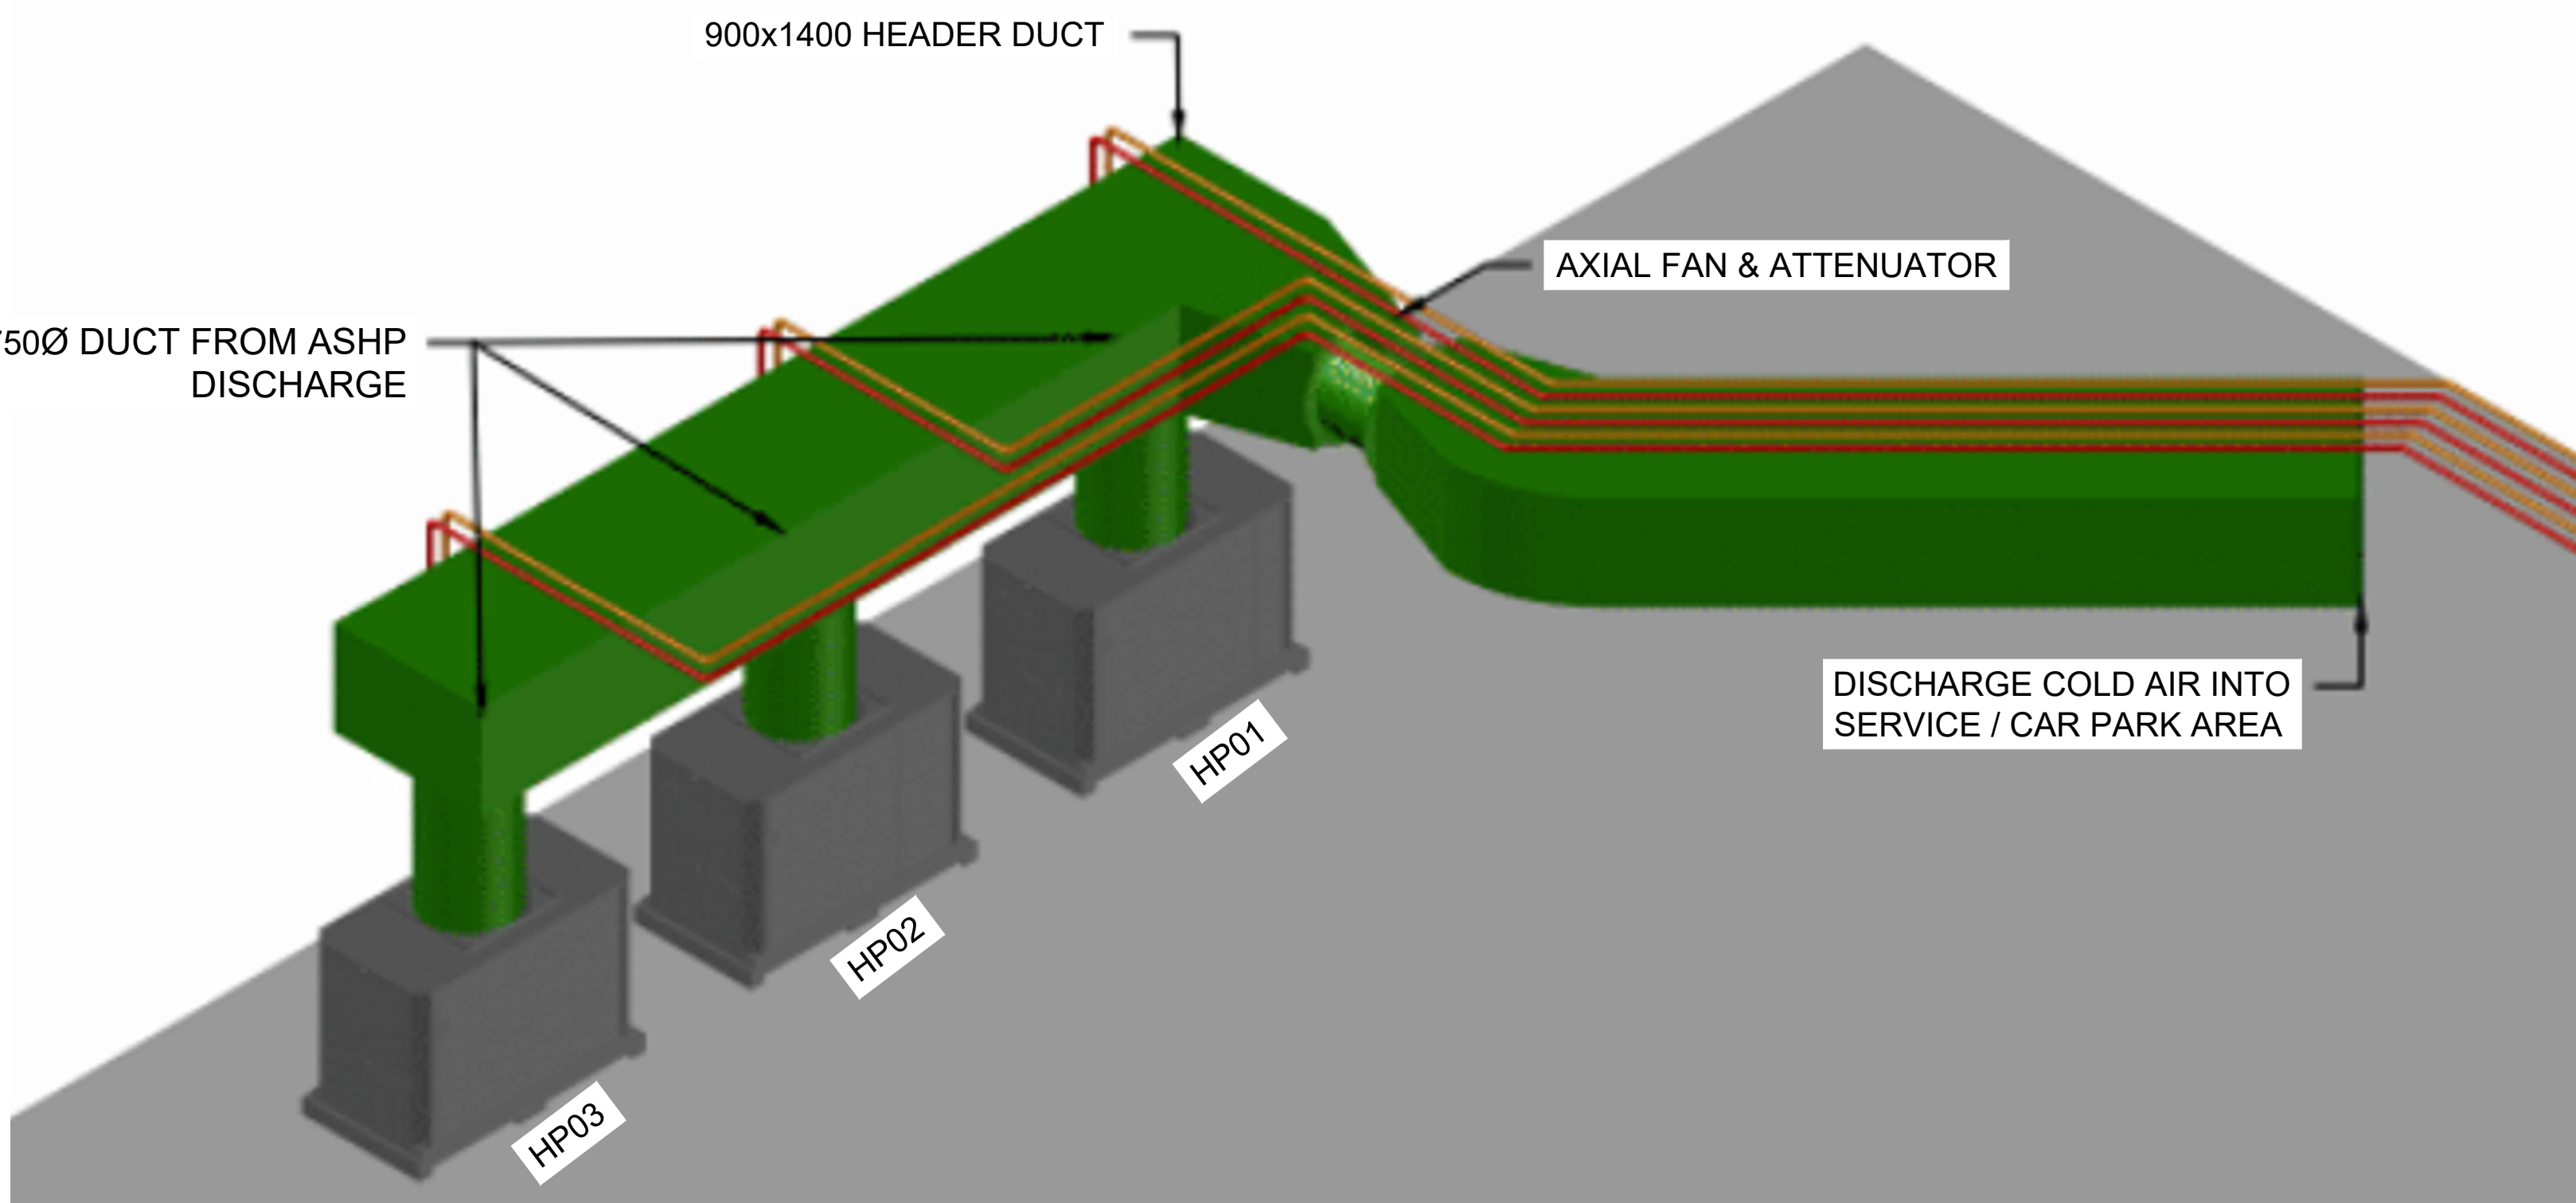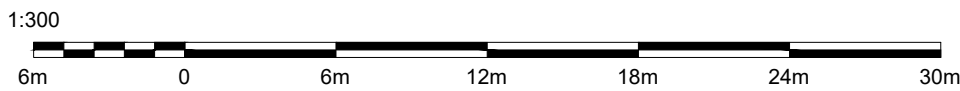

ISOMETRIC 3D VIEW ONTO HEAT PUMPS
(LOOKING SOUTH-WEST) - PROPOSED



KEY PLAN

NOTES

1. ALL PROPOSED EQUIPMENT IS INTERNAL TO THE BUILDING WALLS AND NOT VISIBLE FROM OUTSIDE OF THE BUILDING
2. COOL AIR DUCTED FROM THE HEAT PUMP SYSTEM IS DISCHARGED AT HIGH LEVEL INTO THE SERVICE/CAR PARK AREA

Signed for revision: 0			
Author:	Nicu Luchian		
Checker:			
Approver:			
0	NL	DRAFT SUBMISSION	16/07/2021
REV	BY	DESCRIPTION	CHKD APPD DATE
CLIENT:			
MANCHESTER CITY COUNCIL			



GUILDFORD: Ranger House, Walnut Tree Close, Guildford, GU1 4UL			
LONDON: 14-16 Dowgate Hill, London, EC4R 2SU			
Tel: 020 3542 8300 Fax: 020 3542 8301 ameresco.com			
PROJECT TITLE:			
MANCHESTER CITY COUNCIL ESPC MULTI-SITE RE-FIT PHASE 2			
PROJECT REFERENCE:			
10850			
DRAWING TITLE:			
MCC MOSS SIDE ASHP INSTALLATION EXISTING & PROPOSED LAYOUTS AND ELEVATIONS			
SCALE:		DRG. NO:	
1:300 @ A1		10850-20-00-PL-DWG-0006	
REV			0