



This drawing is the copyright of LDM Deisgn.
All dimensions to be checked on site.
Do not scale.
All levels to be checked on site and refer to Ordnance Survey Datum Newlyn unless alternative datum given.
All errors and omissions to be reported to the Architect prior to commencement.
This drawing must be read in conjunction with the relevant specification clauses.
This drawing must not be used on site unless issued for construction.

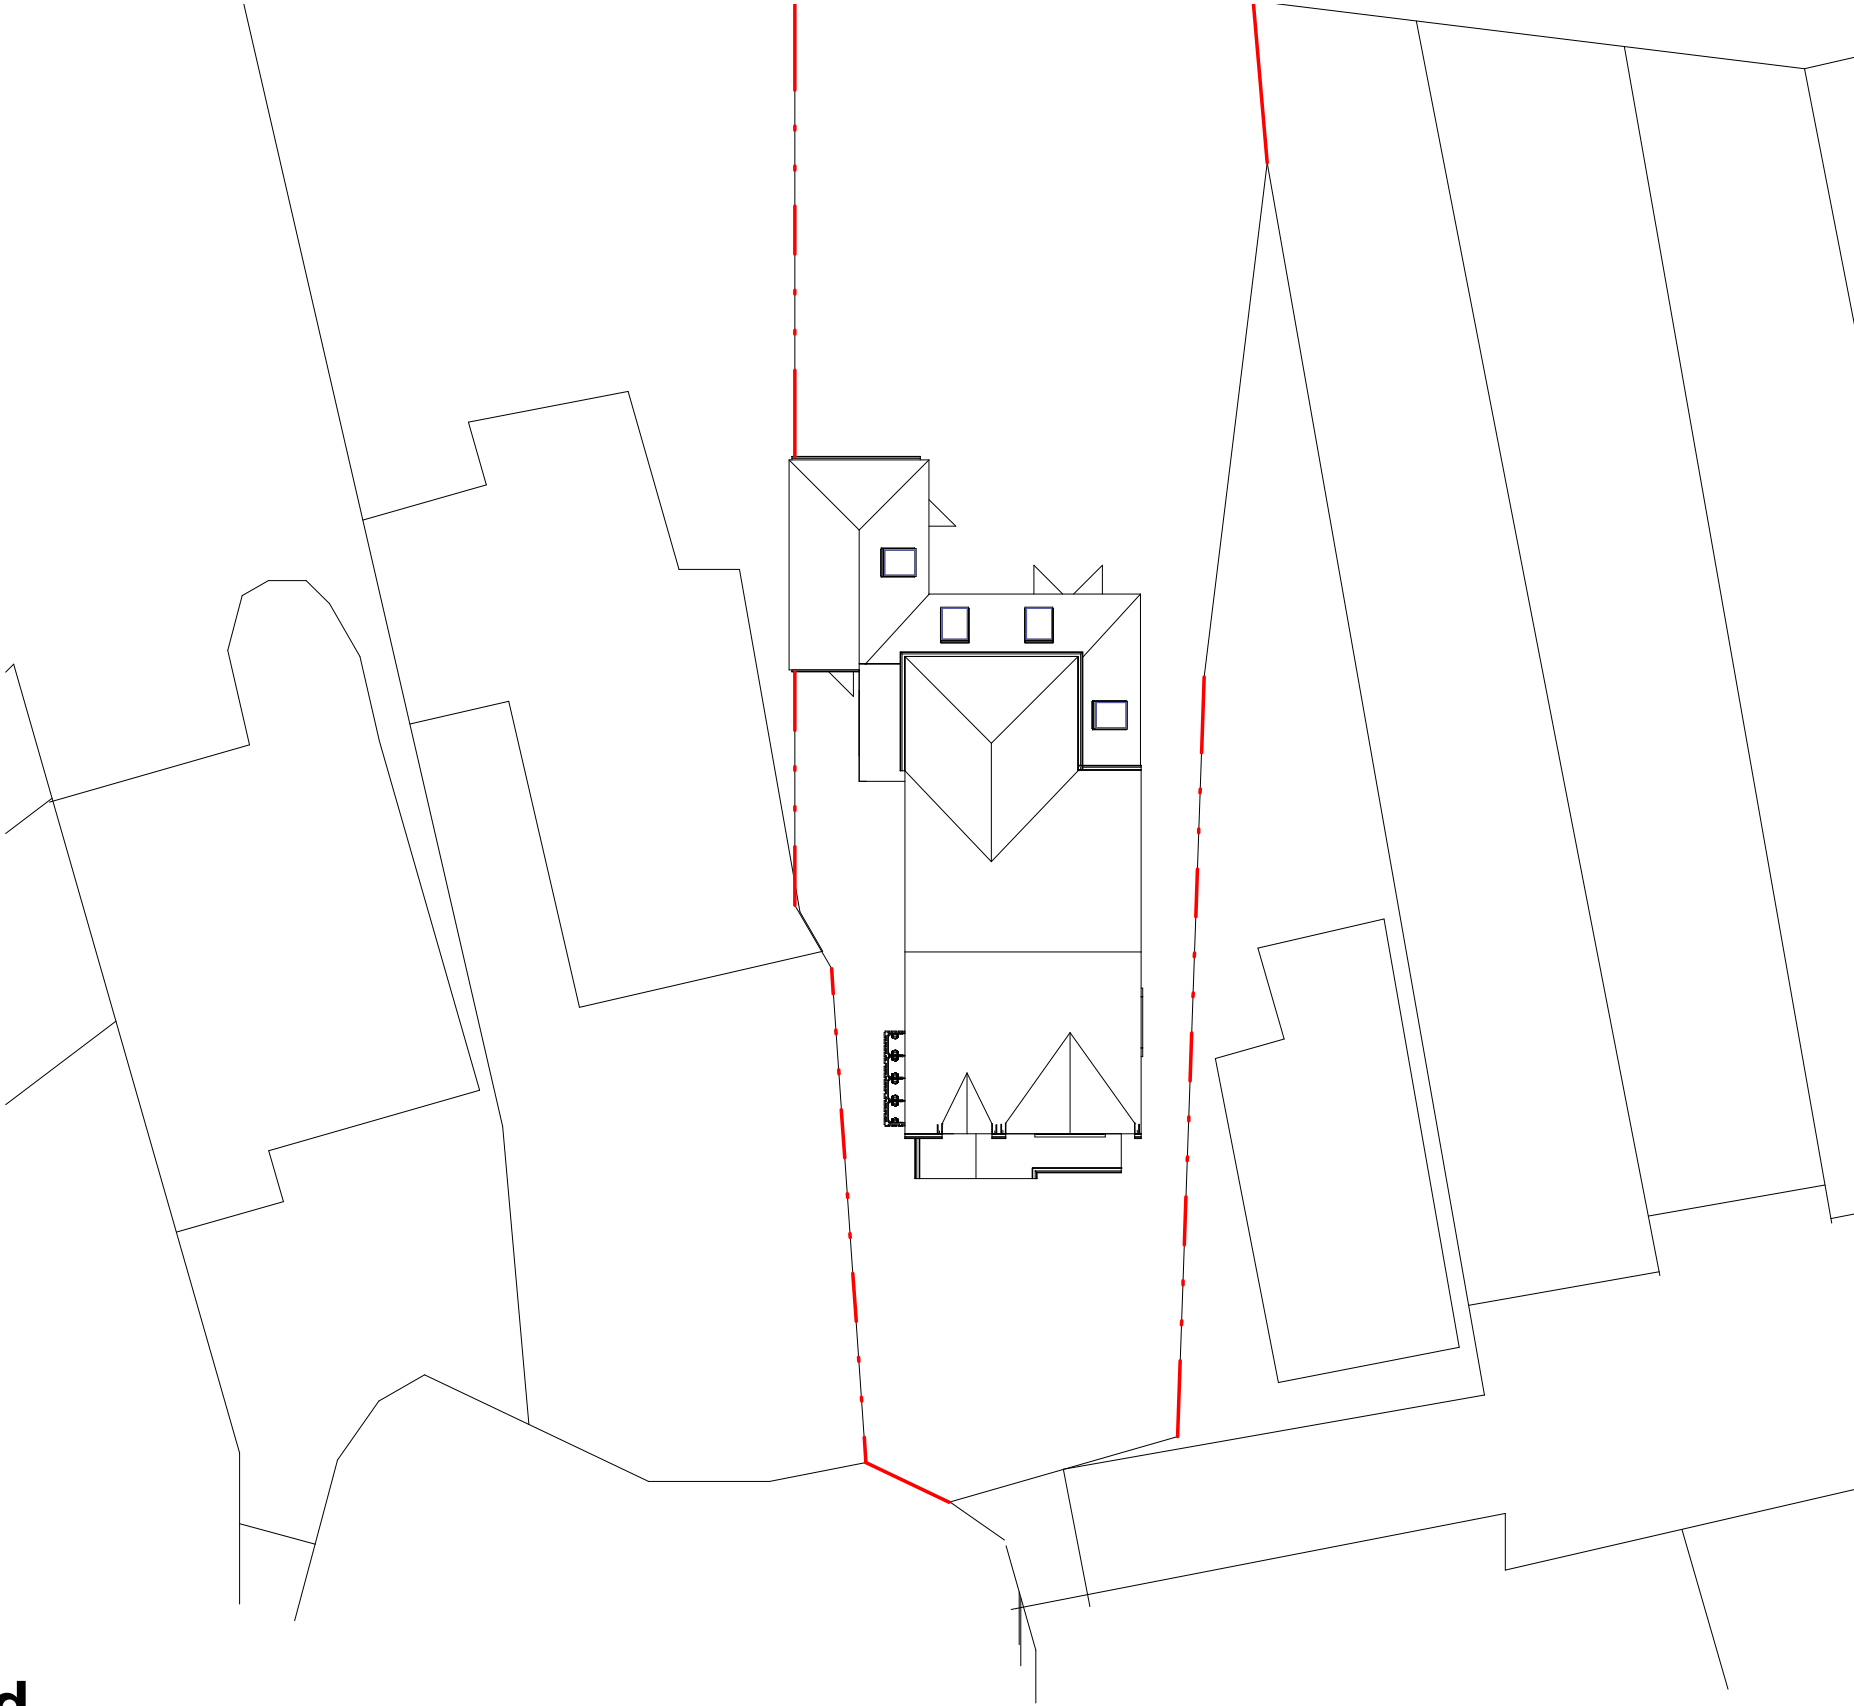

1

Site proposed

1 : 200

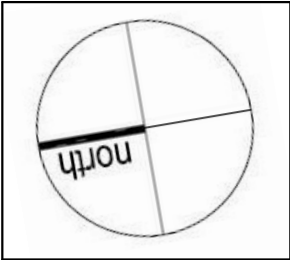

LDM Design

PROJECT
5 Twyford Close, M20 2YR

SHEET
Proposed setout block plan

CLIENT
Dr Jing Zhao

Scale (@ A3)
1 : 200

Drawn by
JG

Checked by
LG

DRAWING NUMBER
PS522

REV
O