



16/08/2020 16:29:31

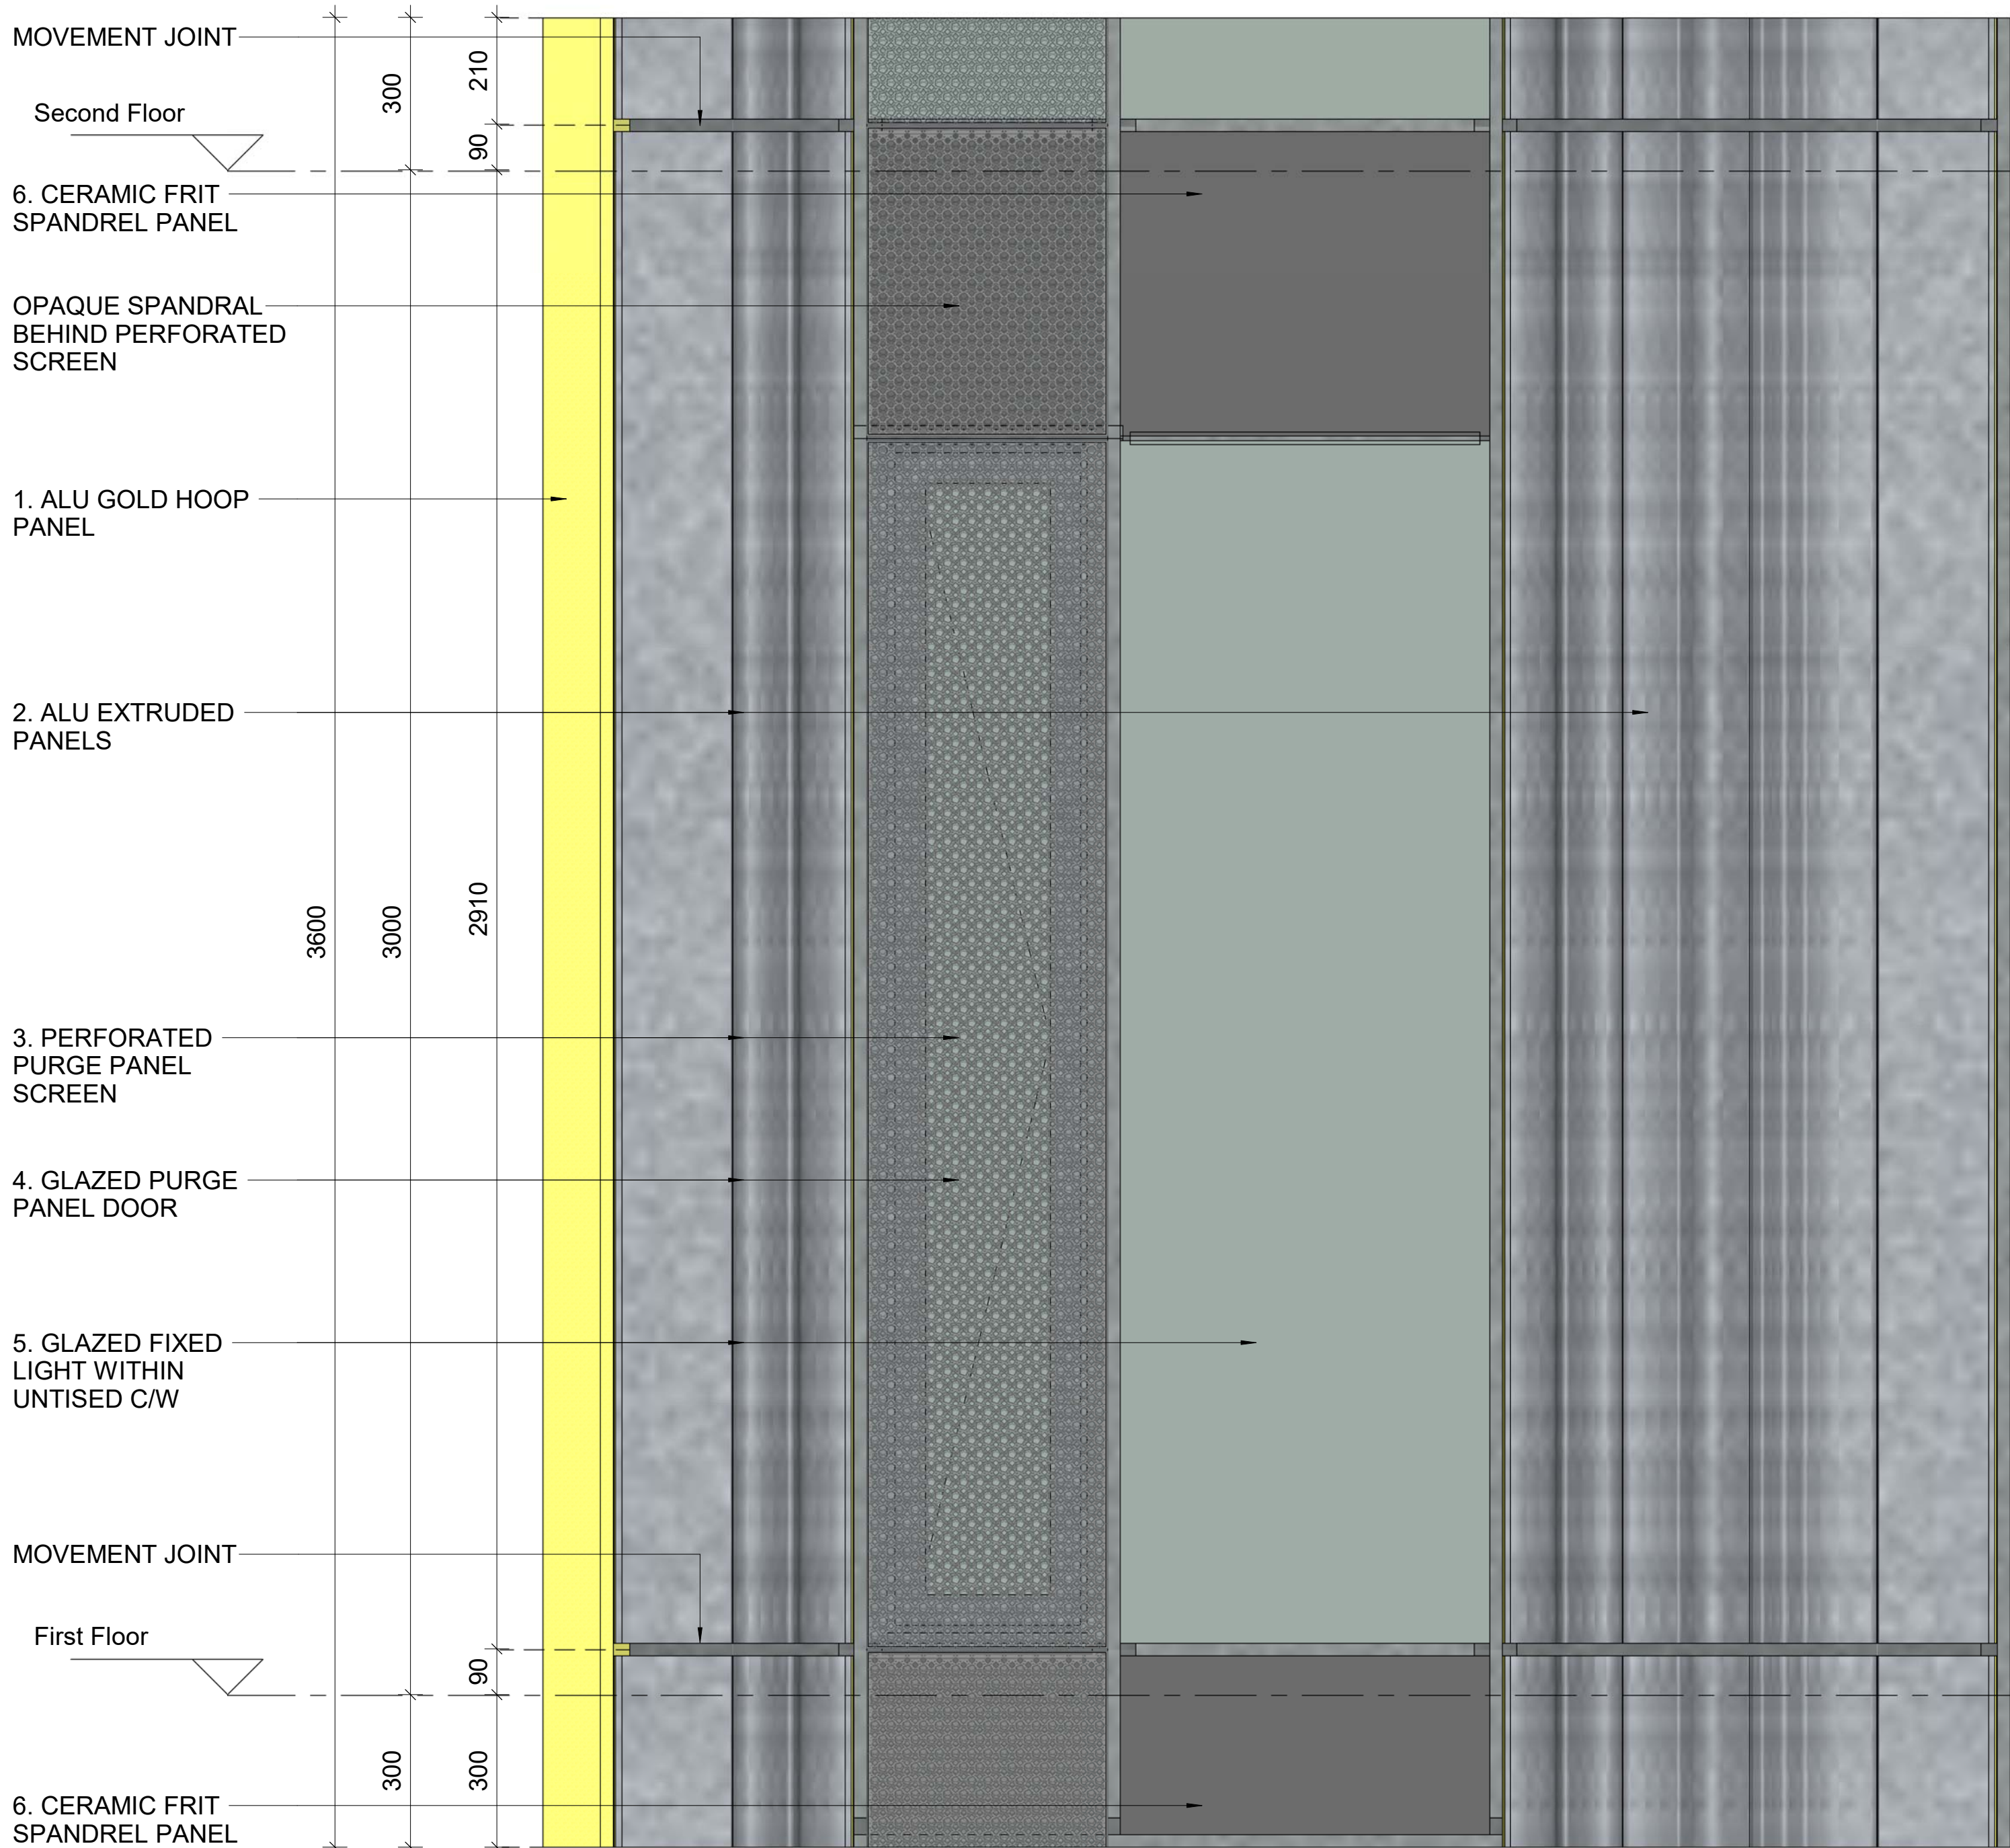


ELEVATION

1 : 10

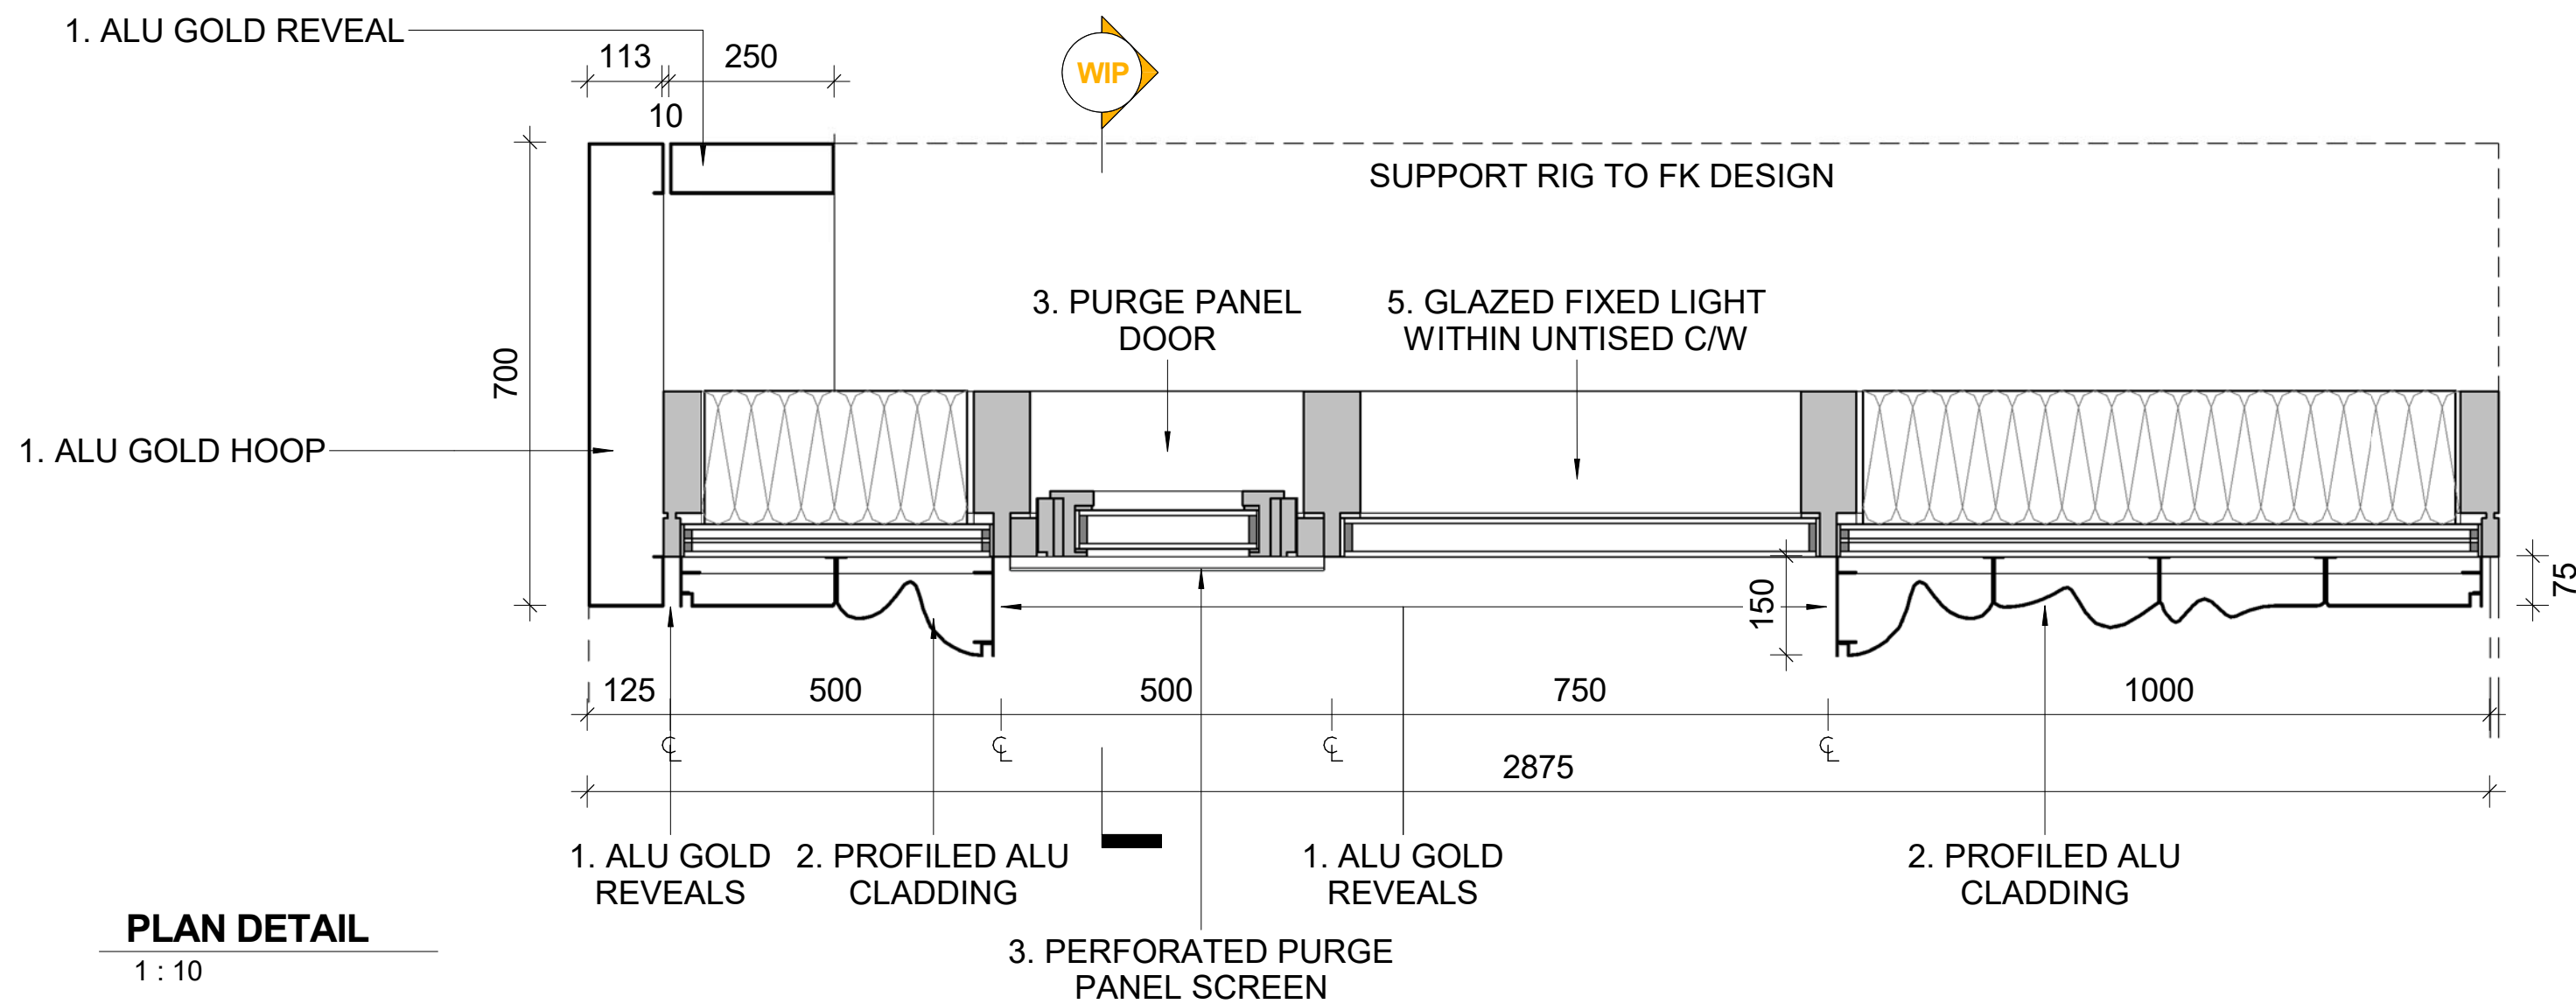

PLAN DETAIL

1 : 10

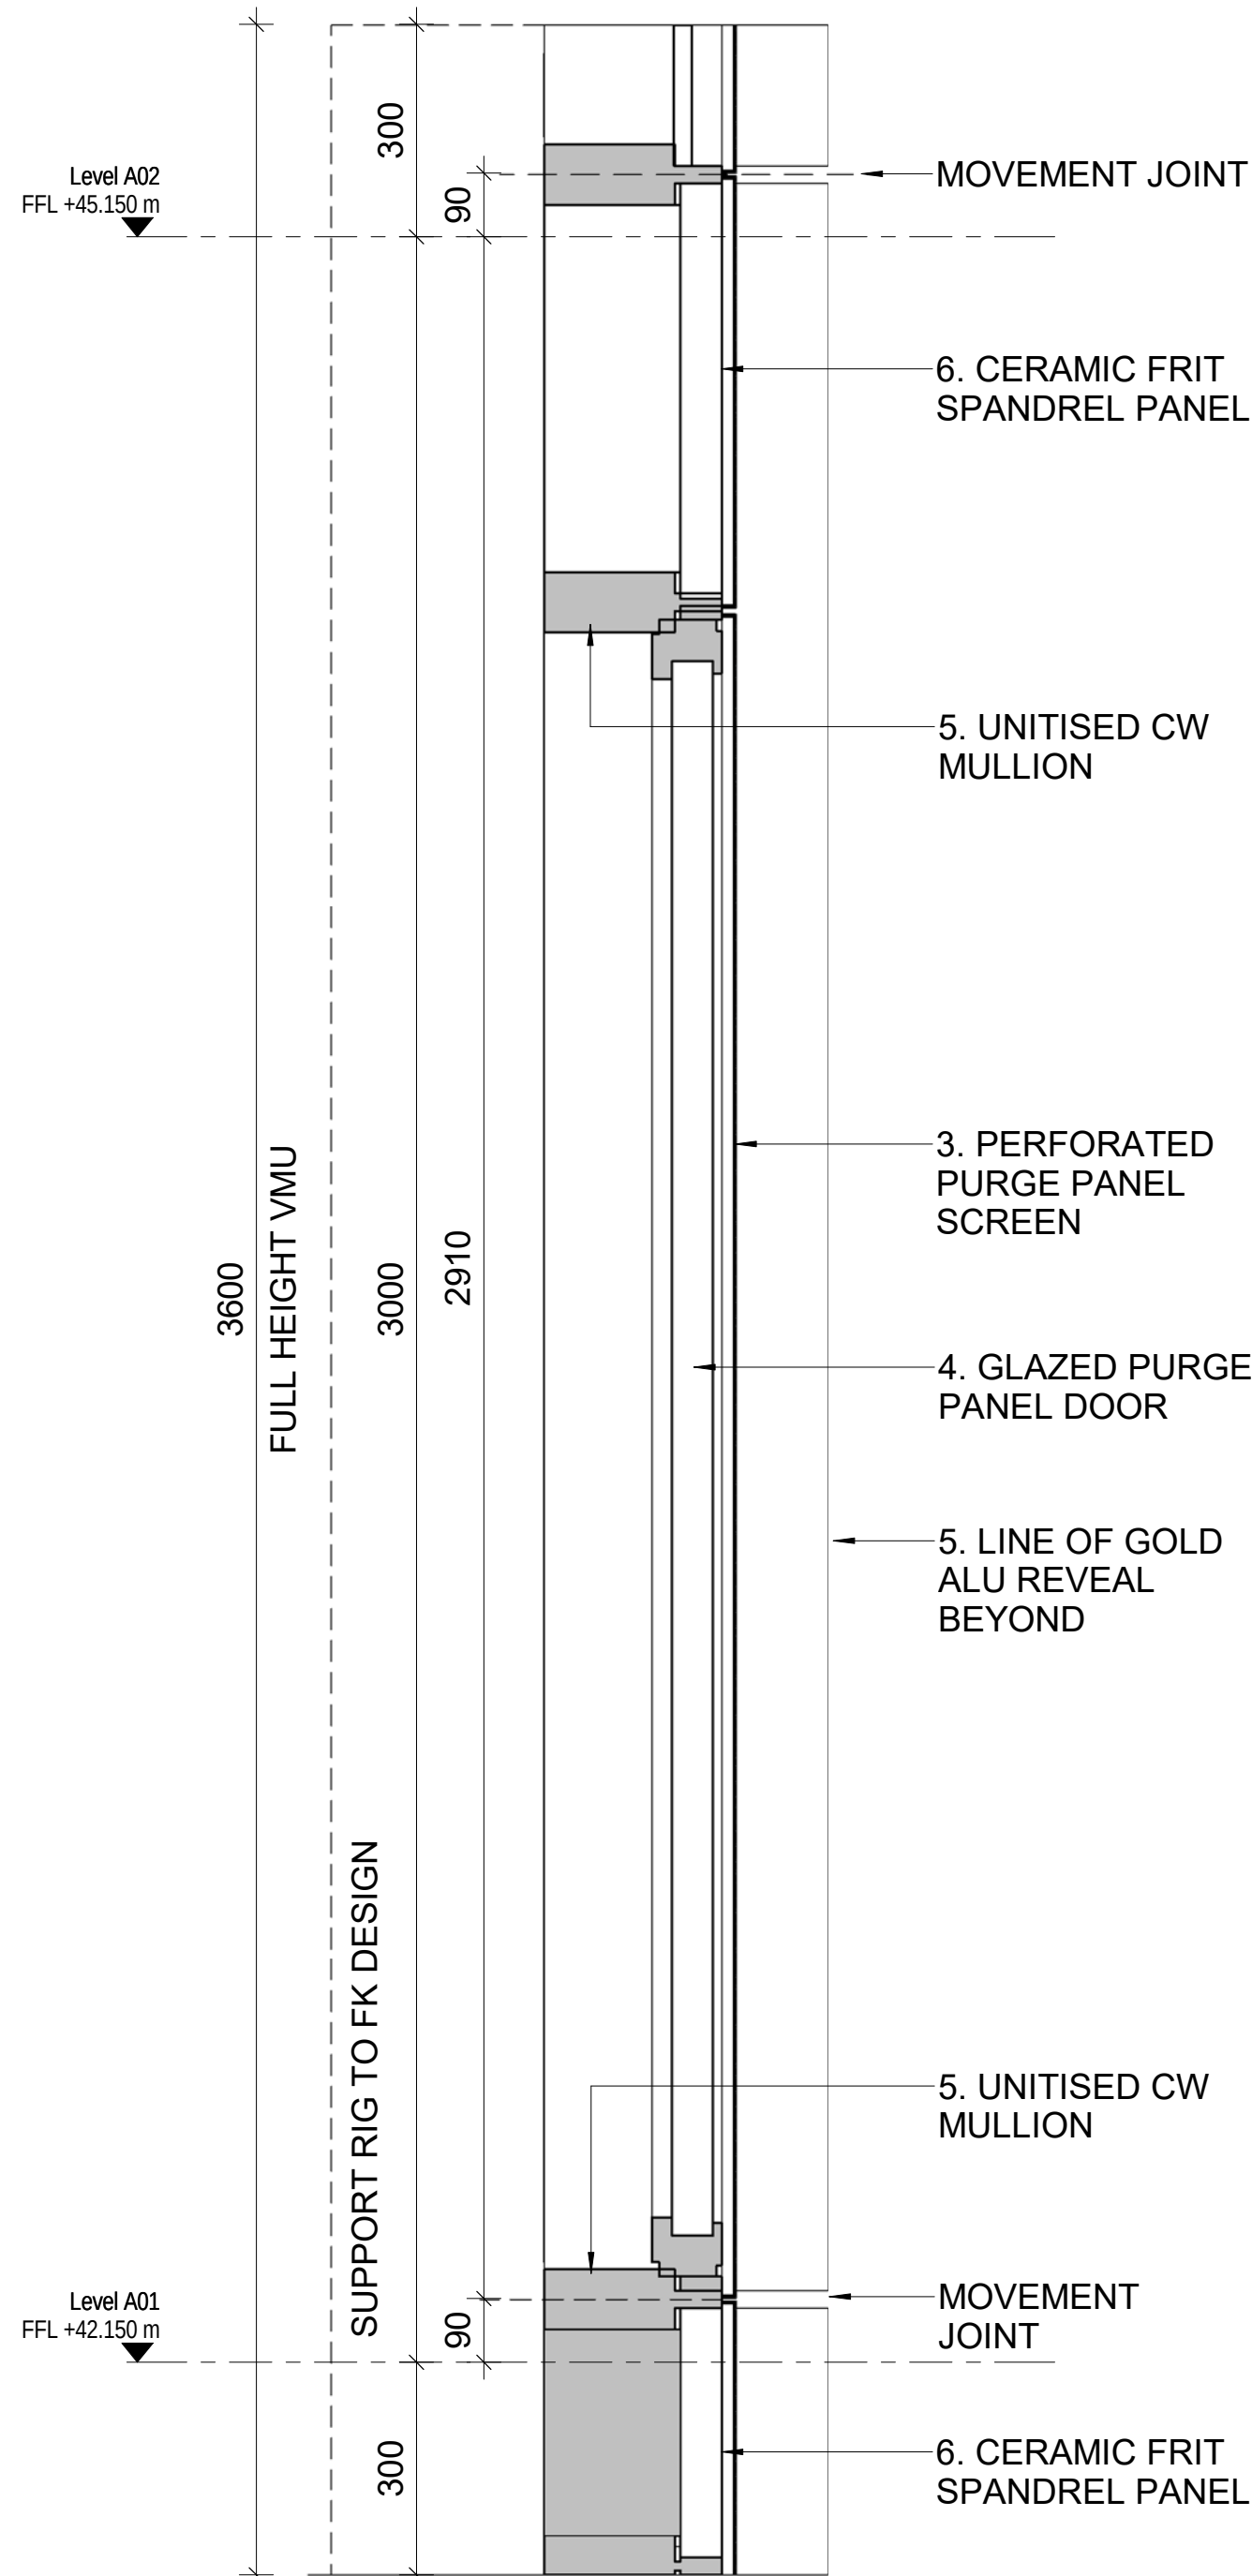

Section

1 : 10

SAMPLE PANEL COLOURS

1. ALUMINIUM GOLD HOOP & REVEAL - 'GOLD'- INTERPON D2525 / YY217E - GOLD PEARL MATT
2. ALUMINIUM PROFILED CLADDING - INTERPON D2525 YW201E - ANODIC ICE MATT
3. PERFORATED PURGE PANEL SCREEN - INTERPON D2525 YW273I / RAL 9023 MATT
4. GLAZED PURGE PANEL DOOR
EXTERNAL - INTERPON D2525 YW273I / RAL 9023 MATT
INTERNAL - **INTERPON D10336 / RAL 7047 MATT HR**
5. GLAZED FIXED LIGHT WITHIN UNTISED C/W
EXTERNAL - INTERPON D2525 YW273I / RAL 9023 MATT
INTERNAL - **INTERPON D10336 / RAL 7047 MATT HR**
6. CERAMIC FRIT SPANDRAL PANEL - RAL 7021 SATIN 50% GLOSS

NOTE.

The mock-ups shall be constructed in the orientation that they will be in the finished Works on temporary supporting structures that will allow inspection of internal and external surfaces. They shall, unless otherwise agreed by the Employer's Agent, be placed outside so that the effects of sunlight and shade can be assessed.

Refer to Arup Facade Specification - Section 01, 02, 03 | VIC-ARUP-P1-ZZ-SP-YC-001 / 002 / 003 for further details

© COPYRIGHT
The copyright in this drawing is vested in Sheppard Robson and no license or assignment of any kind has been, or is, granted to any third party whether by provision of copies or originals or otherwise unless agreed in writing.

DO NOT SCALE FROM THIS DRAWING
The contractor shall check and verify all dimensions on site and report any discrepancies in writing to Sheppard Robson before proceeding work

FOR ELECTRONIC DATA ISSUE
Electronic Data / drawings are issued as "read only" and should not be interrogated for measurement. All dimensions and levels should read, only from those values stated in test, on the drawing.

AREA MEASUREMENT
The areas are approximate and can only be verified by a detailed dimensional survey of the completed building. Any decisions to be made on the basis of these predictions, whether as to project viability, pre-letting, lease agreements or the like, should include due allowance for the increases and decreases inherent in the design development and building processes. Figures relate to the likely areas of the building at the current state of the design and using the Gross External Area (GEA) / Gross Internal Area (GIA) / Net Internal Area (NIA) method of measurement from the Code of Measuring Practice, 6th Edition (RICS Code of Practice). All areas are subject to Town Planning and Conservation Area Consent, and detailed Rights to Light analysis.

REV.	DATE	AMENDMENT
-	02/05/19	First Issue
A	03/05/19	Updated following comments.
B	17/08/20	Sample Panel Updated to Reflect NMA approval

KEYPLAN

CLIENT

MUSE DEVELOPMENTS



SHEPPARD ROBSON

27th Floor City Tower Piccadilly Plaza Manchester M1 4BT
T: +44 (0)161 233 8900 E: manchester@sheppardrobson.com

PROJECT
NEW VICTORIA

SCALE@A1	DATE	ORIGINATOR	CHECKED	AUTHORISED
1 : 10	05/02/19	LH	MA	NAB

VISUAL MOCK UP PANEL (VMU)

STAGE 4

PURPOSE FOR ISSUE

REVIEW & COMMENT

DRAWING NO.
5219-P1- 21-801

REV.
B

A1