



WINDOW TYPE T WINDOW TYPE U WINDOW TYPE V WINDOW TYPE W WINDOW TYPE X WINDOW TYPE Y WINDOW TYPE Z

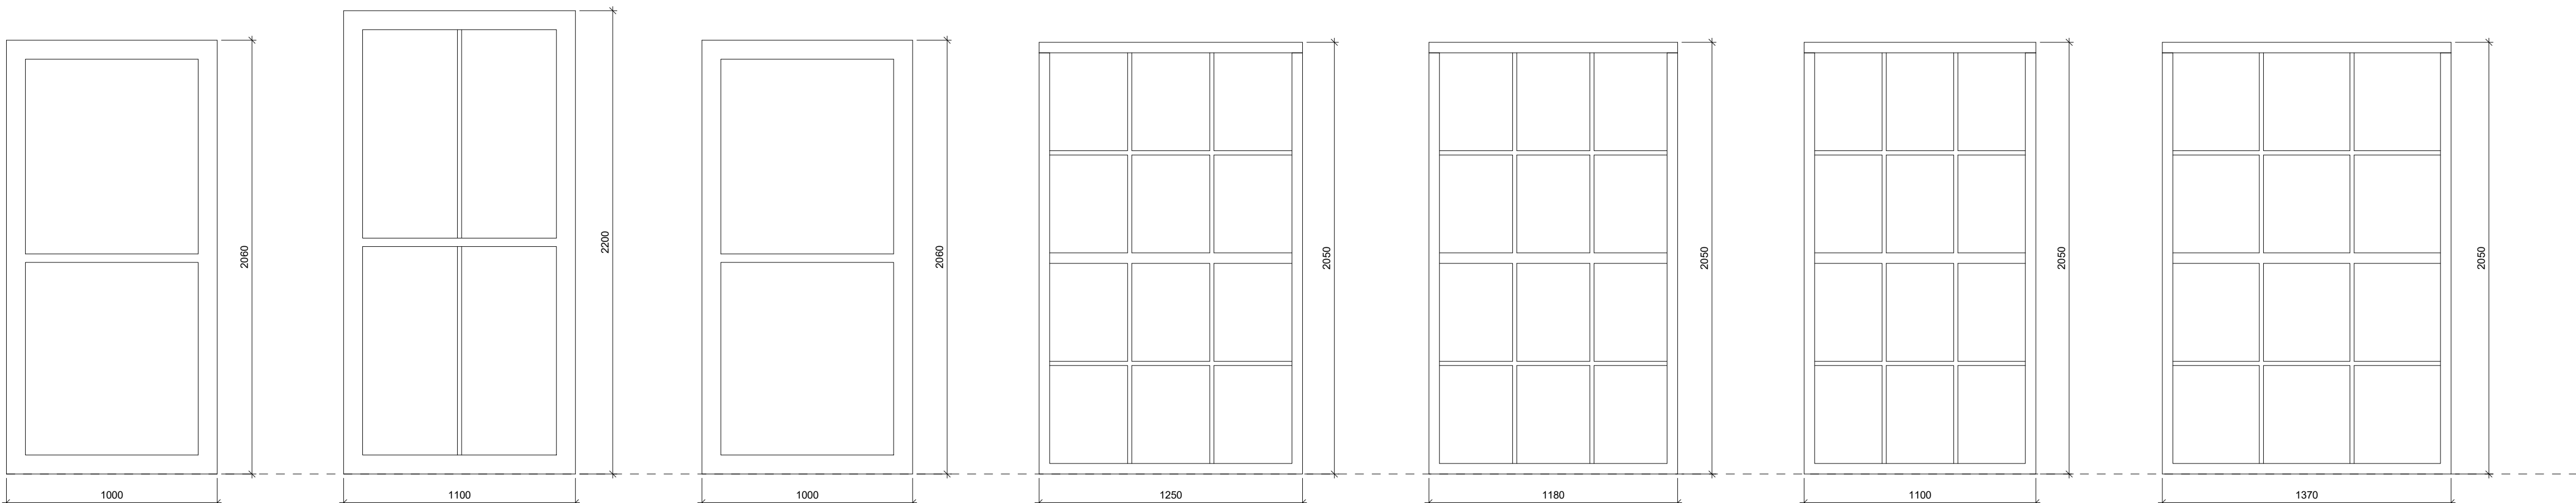

WINDOW TYPE AA WINDOW TYPE AB WINDOW TYPE AC WINDOW TYPE AD WINDOW TYPE AE WINDOW TYPE AF WINDOW TYPE AG

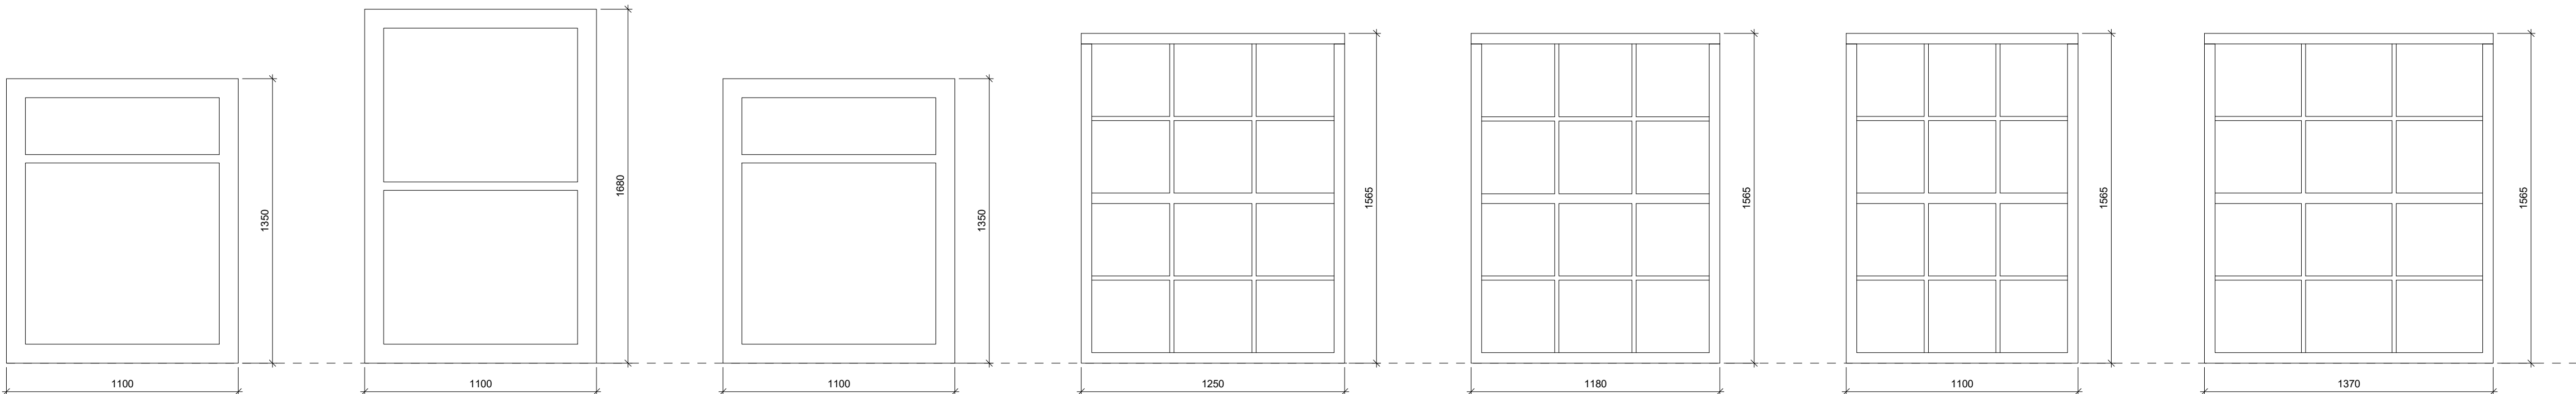

WINDOW TYPE AH WINDOW TYPE AI WINDOW TYPE AJ WINDOW TYPE AK WINDOW TYPE AL WINDOW TYPE AM WINDOW TYPE AN

EXISTING WINDOW ELEVATION 20F2
1:20

- SPECIALIST MANUFACTURER TO CONFIRM ALL OPENING SIZES ON SITE
- UNITS TO BE INSTALLED IN ACCORDANCE WITH REVEAL DEPTH DETAILS
- TO BE READ IN CONJUNCTION WITH BUILDING ENVELOPE REPAIR WORKS - 013-MDB-MH-XX-SH-B-2100
- TO BE READ IN CONJUNCTION WITH WINDOW ELEVATIONS - 013-MDB-MH-ZZ-EL-A-3101 & 3102
- TO BE READ IN CONJUNCTION WITH WINDOW SCHEDULE - 013-MDB-MH-ZZ-SH-A-3100

THIS DRAWING IS TO BE READ IN CONJUNCTION WITH THE BEECH DESIGN & BUILD GA AND PLANNING INFORMATION, SANDY BROWN ACOUSTIC REPORT, HYDROCK FIRE STRATEGY AND THE GM STRUCTURES INFORMATION.

THE DRAWING FORMS THE DESIGN INTENT WHICH IS TO BE DEVELOPED BY THE FACADE SPECIALIST SUB-CONTRACTOR WHO WILL BE RESPONSIBLE FOR ALL DETAIL DESIGN AND CO-ORDINATION.

ANY GLAZING BELOW 800MM FROM FFL TO BE TO BS 6206

GENERAL NOTES

1. ALL DIMENSIONS ARE IN MILLIMETRES UNLESS OTHERWISE STATED
2. ALL LEVELS ARE IN METRES UNLESS OTHERWISE STATED
3. DIMENSIONS ARE NOT TO BE SCALED FROM THE DRAWING
4. ALL WORK TO BE CARRIED OUT IN ACCORDANCE WITH THE CURRENT EDITION OF THE BUILDING REGULATIONS 1991 (INCLUDING AMENDMENTS) AND ALL RELEVANT BRITISH STANDARDS/CODES OF PRACTICE
5. CONTRACTOR IS RESPONSIBLE FOR THE CORRECT SETTING OUT OF THE WORKS ON SITE. ALL DIMENSIONS TO BE CHECKED PRIOR TO FABRICATION OF MATERIALS
6. THIS DRAWING IS TO BE READ IN CONJUNCTION WITH ALL RELEVANT DRAWINGS AND SPECIFICATIONS
7. THIS DRAWING SHALL NOT BE DUPLICATED WITHOUT THE EXPRESS WRITTEN PERMISSION OF BEECH DESIGN AND BUILD LIMITED

A ISSUED FOR TENDER NP 07.05.21

Rev Description By Date



CLIENT:

PICCADILLY WAREHOUSE

PROJECT:

MINDEL HOUSE
EXISTING WINDOW
ELEVATIONS 2 OF 2

DRAWING TITLE

TENDER

DRAWING STATUS

DRAWN: NP I CHECKED: NP

SCALE: As indicated I DATE: 05.05.21

013-MDB-MH-ZZ-EL-A-3102 A

DRAWING NUMBER REV.