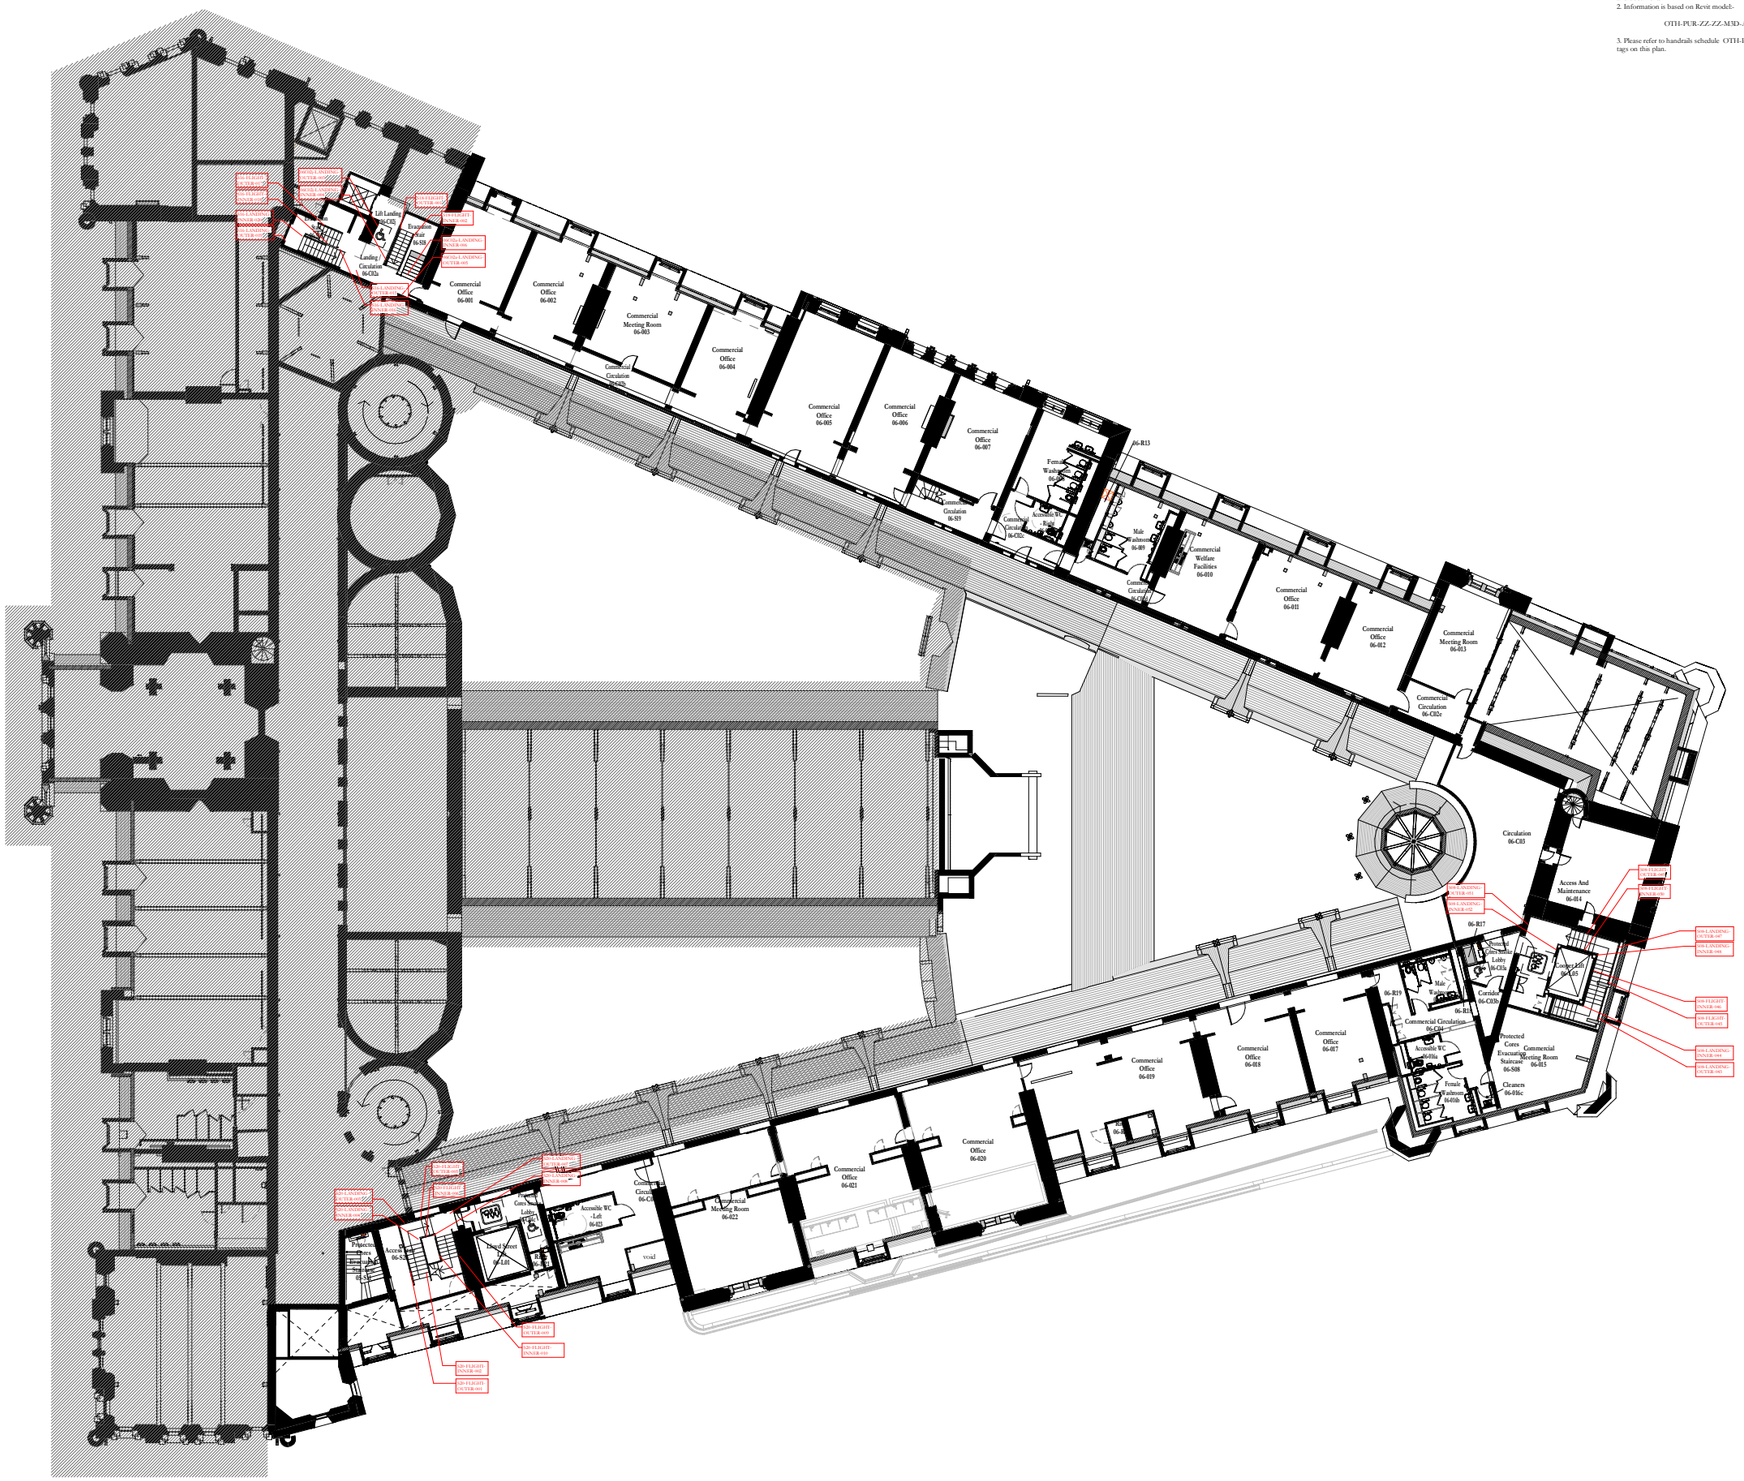


GENERAL NOTES:

1. This drawing is for tender purposes only and shall be read in conjunction with all other relevant drawings and documents.
2. Information is based on Revit model-

OTH-PUR-ZZ-ZZ-M3D-A-00091

3. Please refer to handrails schedule OTH-PUR-TH-ZZ-SCH-A-5236 for information associated with all tags on this plan.

HANDRAILS ID PLANS - LEVEL 06


1 : 200

Scale Bars to be used as guidance only - refer to sheet size below

1:100	mm	1000		3000		5000		2000		
1:200	mm		5000		8000		12000		16000	
1:500	M	5		15		25		35		
1:1250	M	10		30		50		70		90

Notes:
Drawings are based on survey data and may not accurately represent what is physically present.
Do not scale from this drawing. All dimensions are to be verified on site before proceeding with the work.
All dimensions are in millimeters unless noted otherwise.
Purcell shall be notified in writing of any discrepancies.

Key Plan

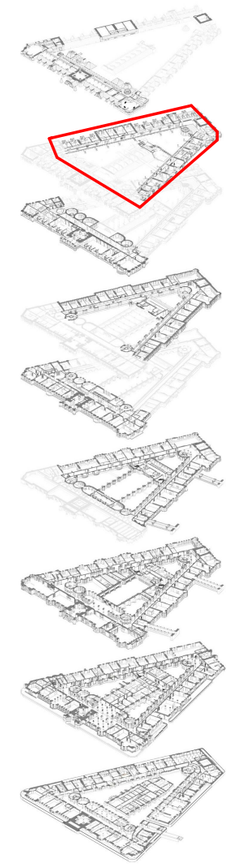

ISSUE	DATE	APPROVED	DRAWN	DESCRIPTION
03	26/11/2021	AB	AH	Issued for Construction
02	27/11/2020	RB	MP	Issued for Tender
01	14/08/2020	NM	RO'B	RTA changes/Structural
-	13/03/2020	NM	VT	First Issue - For Tender

OUR TOWN HALL PROJECT

PURCELL

Project Office, Room 308, Town Hall, MANCHESTER M60 2LI
+44 (0) 7970 097 432
www.purcelluk.com

PROJECT STATUS	RIBA STAGE 5
CLIENT	Manchester City Council
PROJECT	OUR TOWN HALL
DRAWING TITLE	HANDRAILS ID PLANS - LEVEL 06
SIZE & SCALE	A1: As indicated
DRAWING STATUS	FOR CONSTRUCTION
JOB NUMBER	236959
DRAWING NO.	OTH-PUR-TH-06-DWG-A-5159
REV	03

© PURCELL 2019. PURCELL® IS THE TRADING NAME OF PURCELL ARCHITECTURE LTD.

26/11/2021 12:49:07