



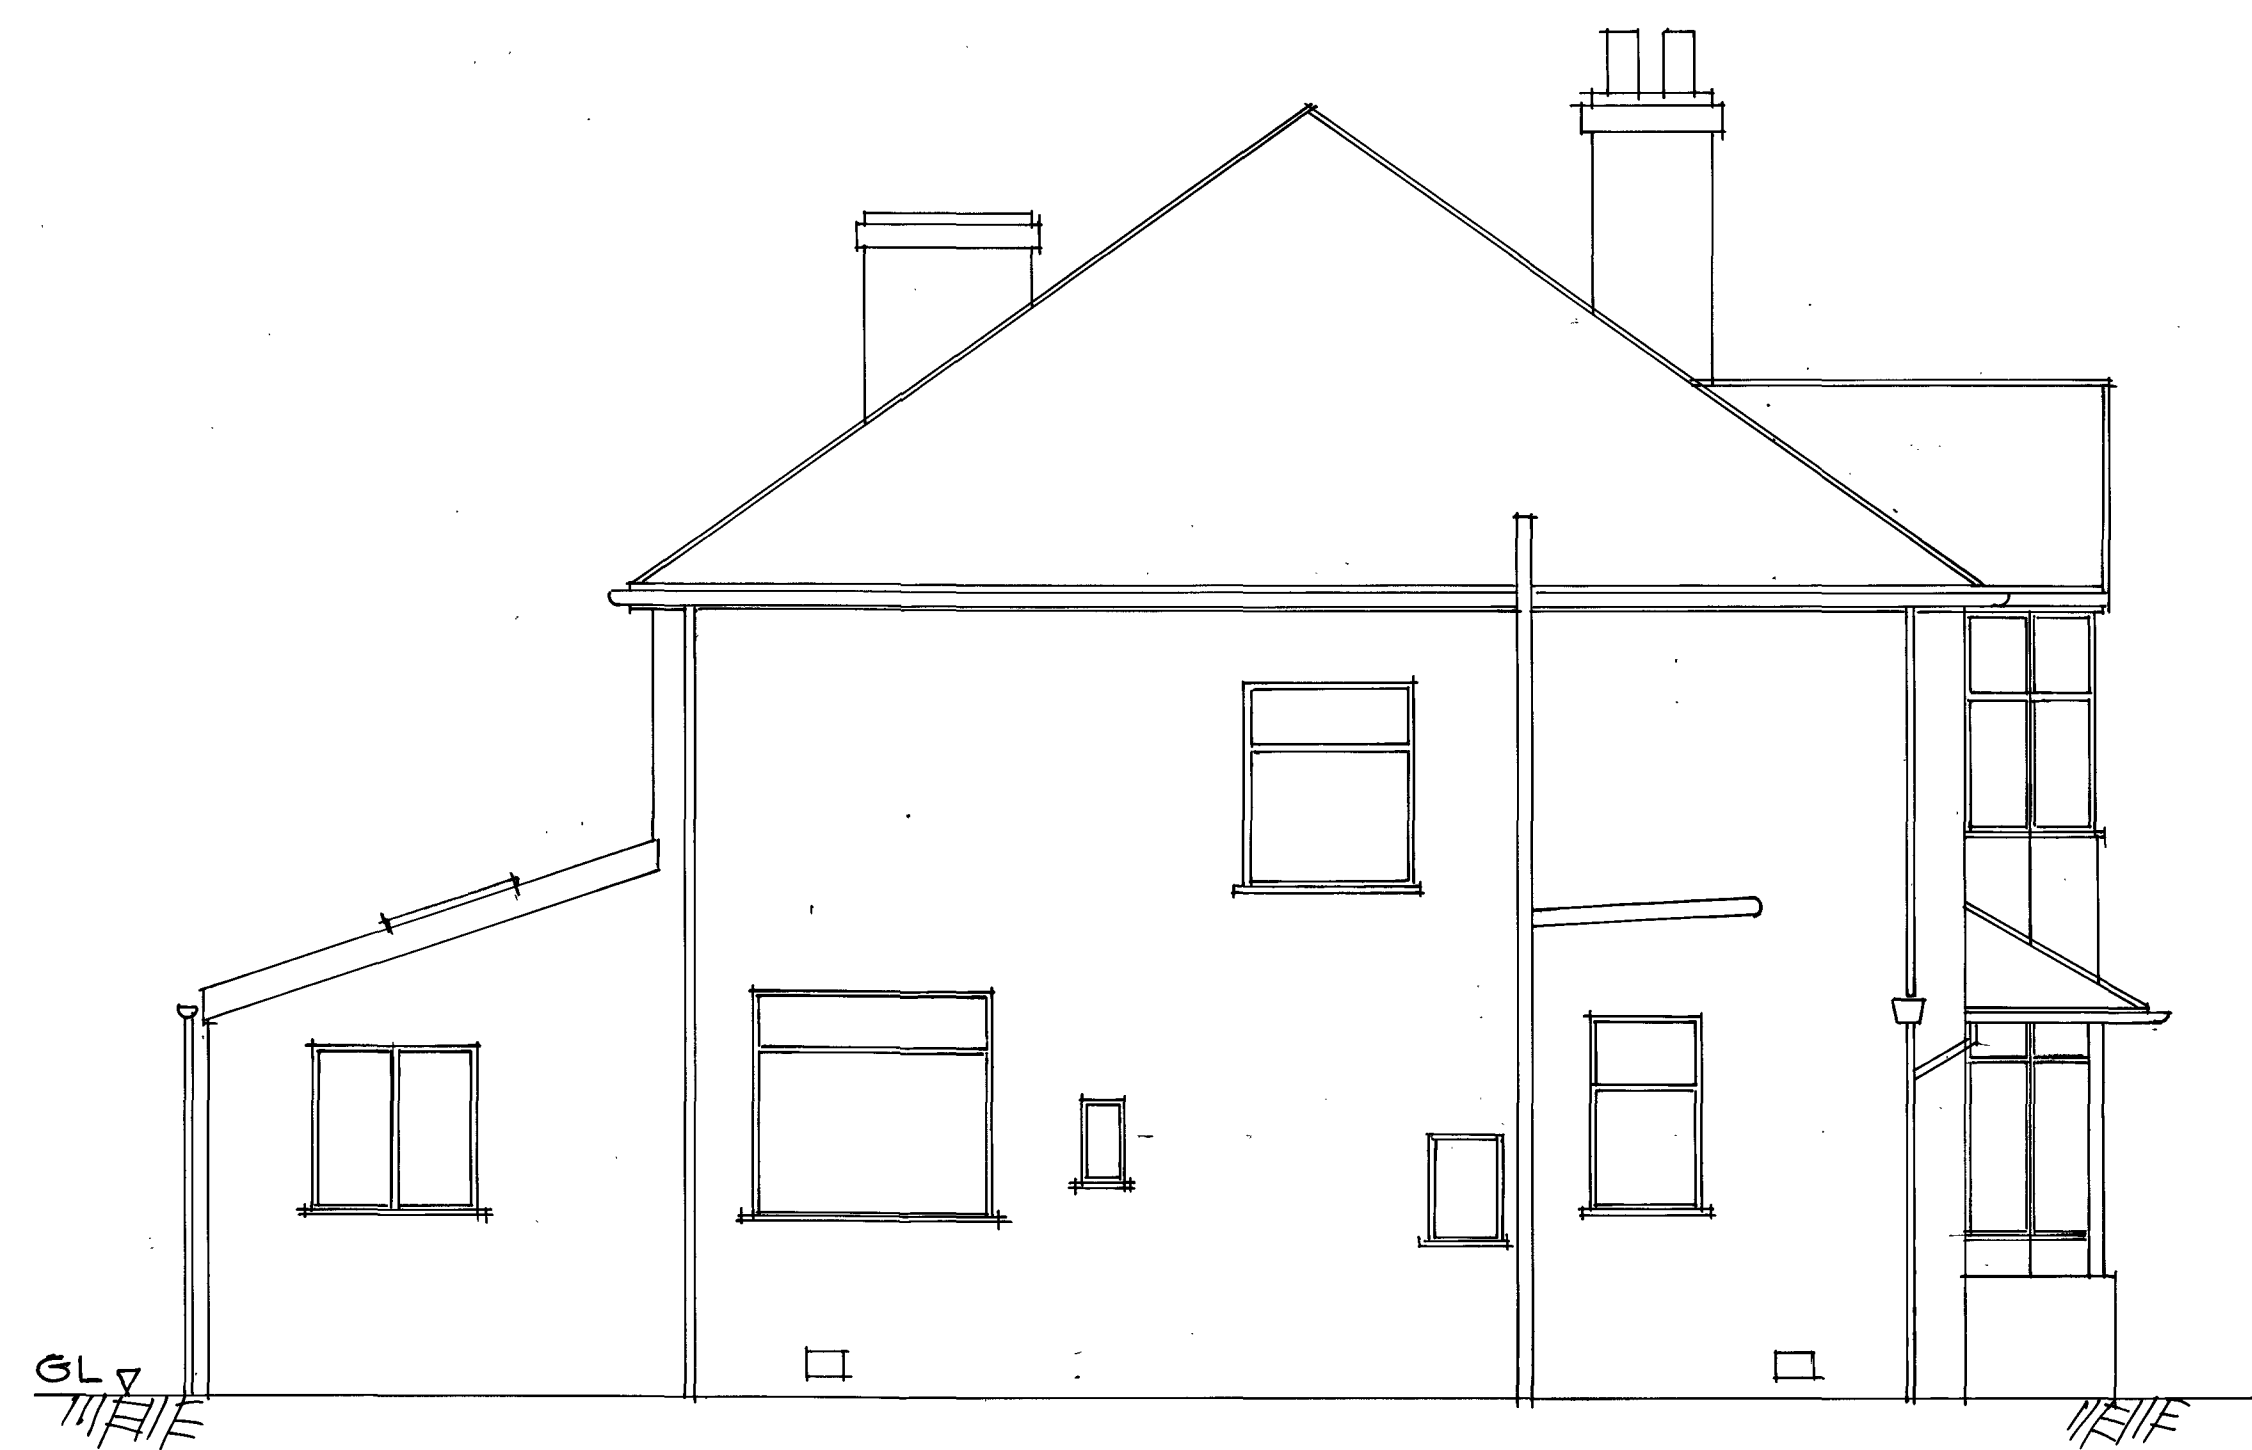


Existing Side Elevation

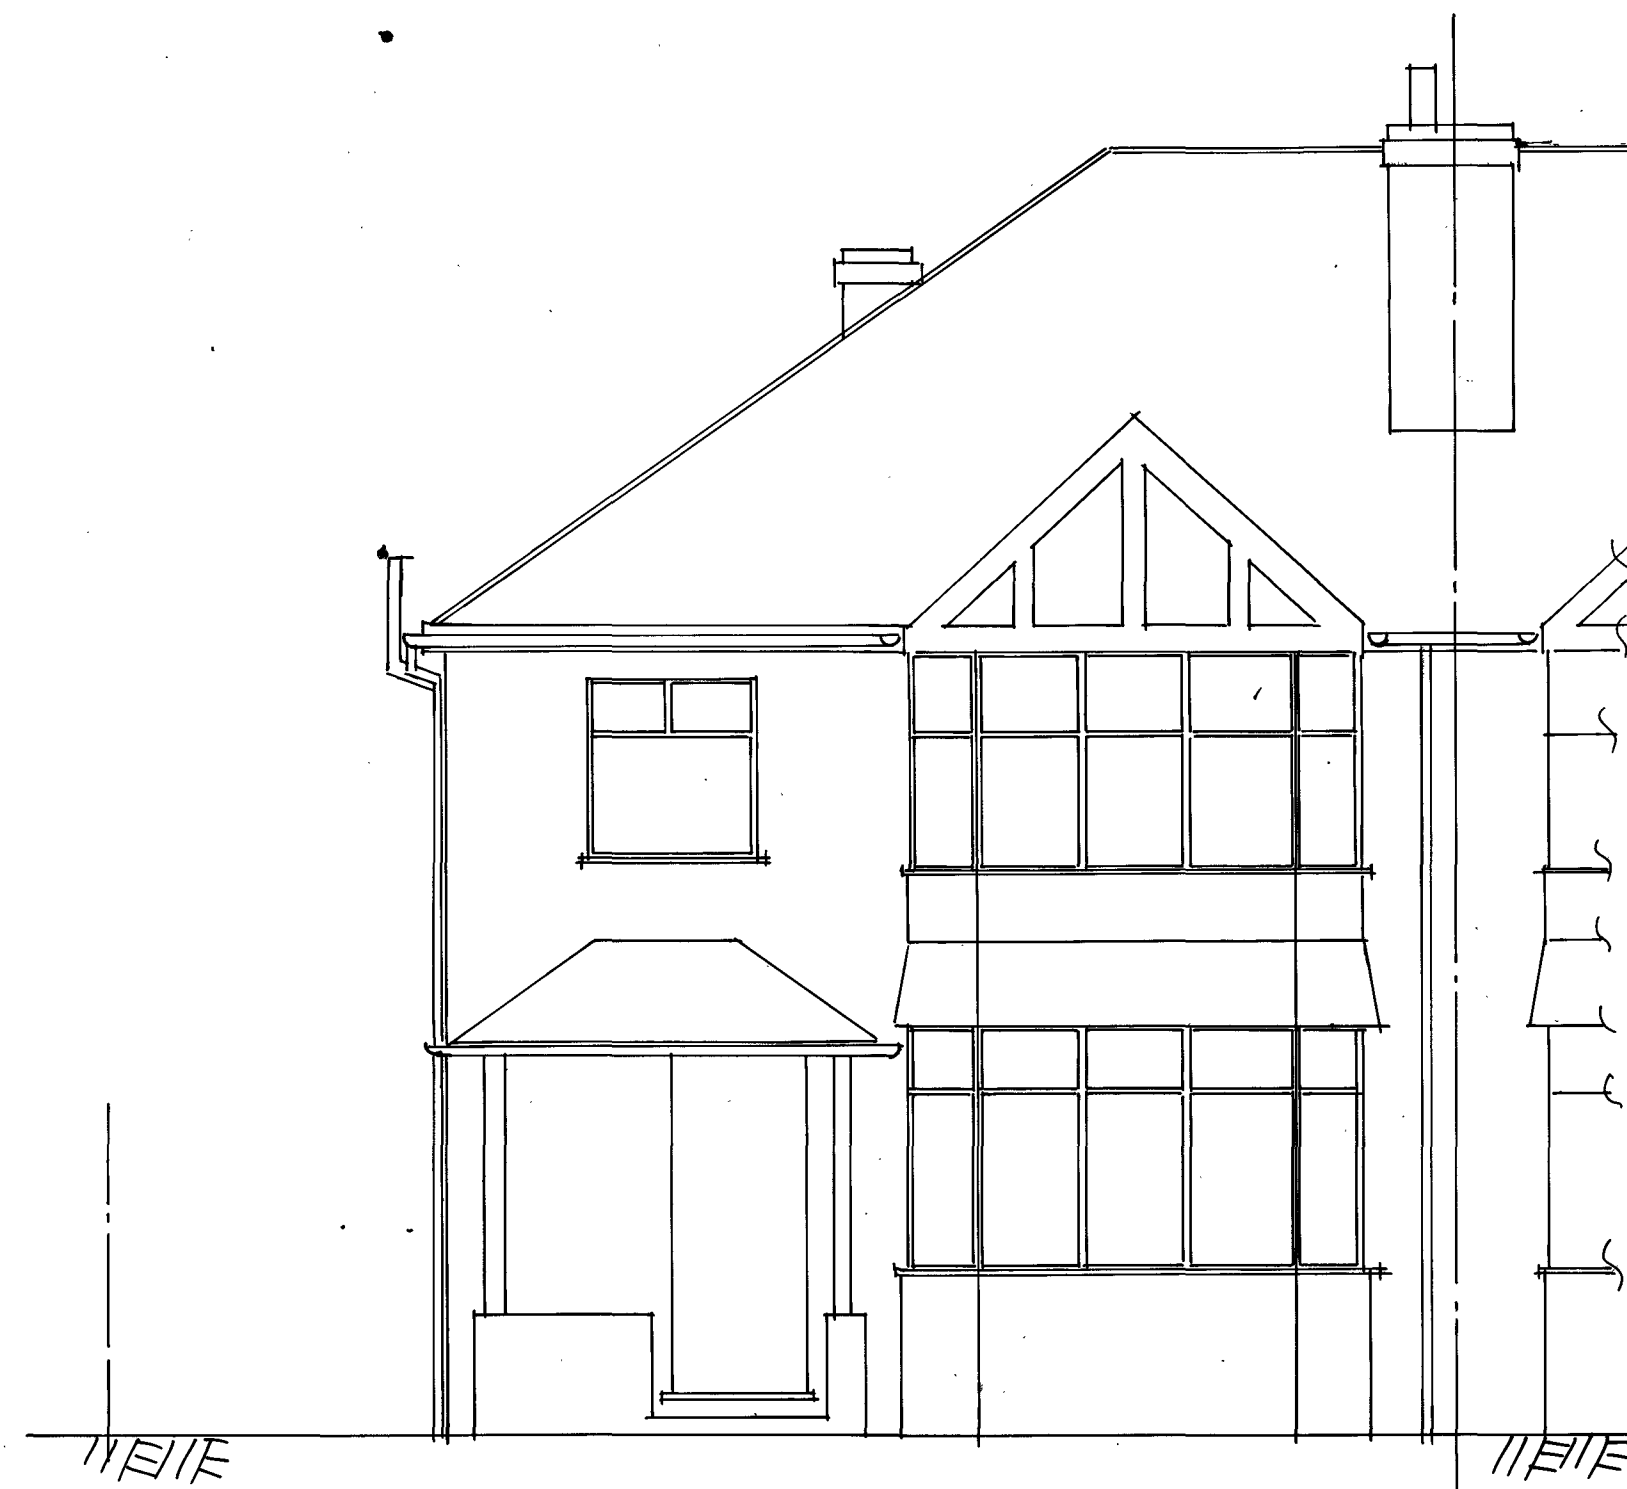


Existing Front Elevation




Existing Rear Elevation

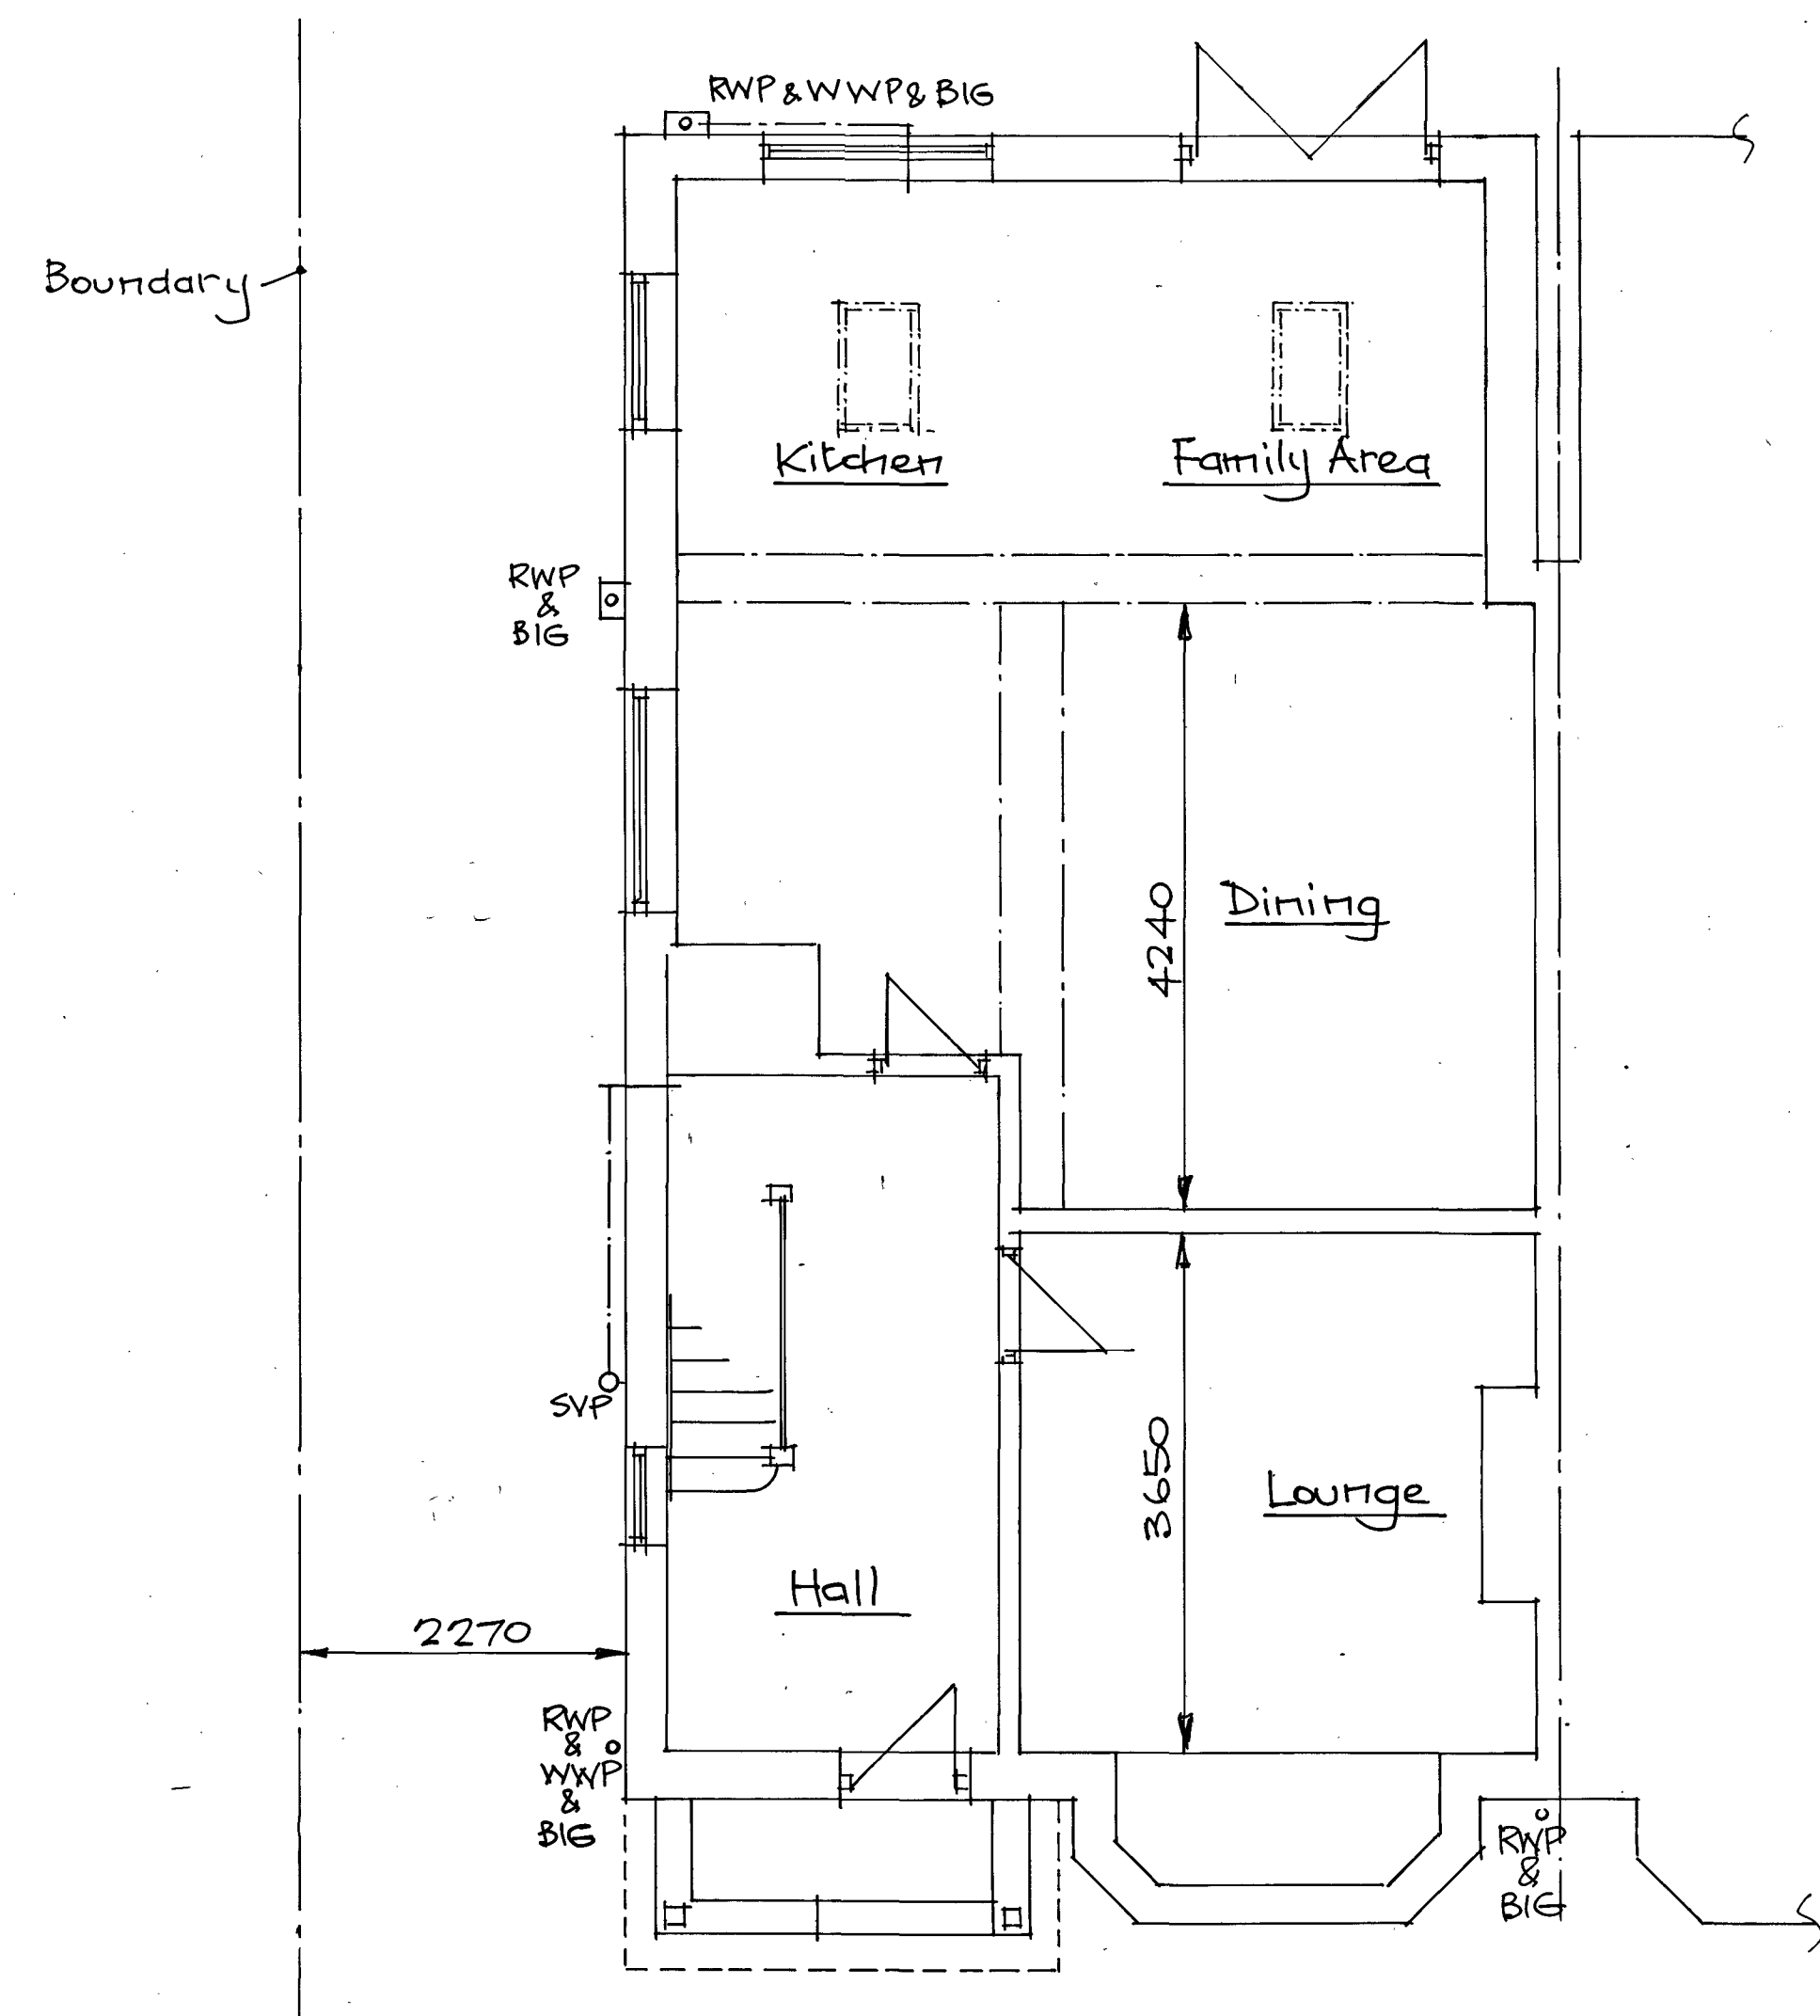

Existing Ground Floor Plan

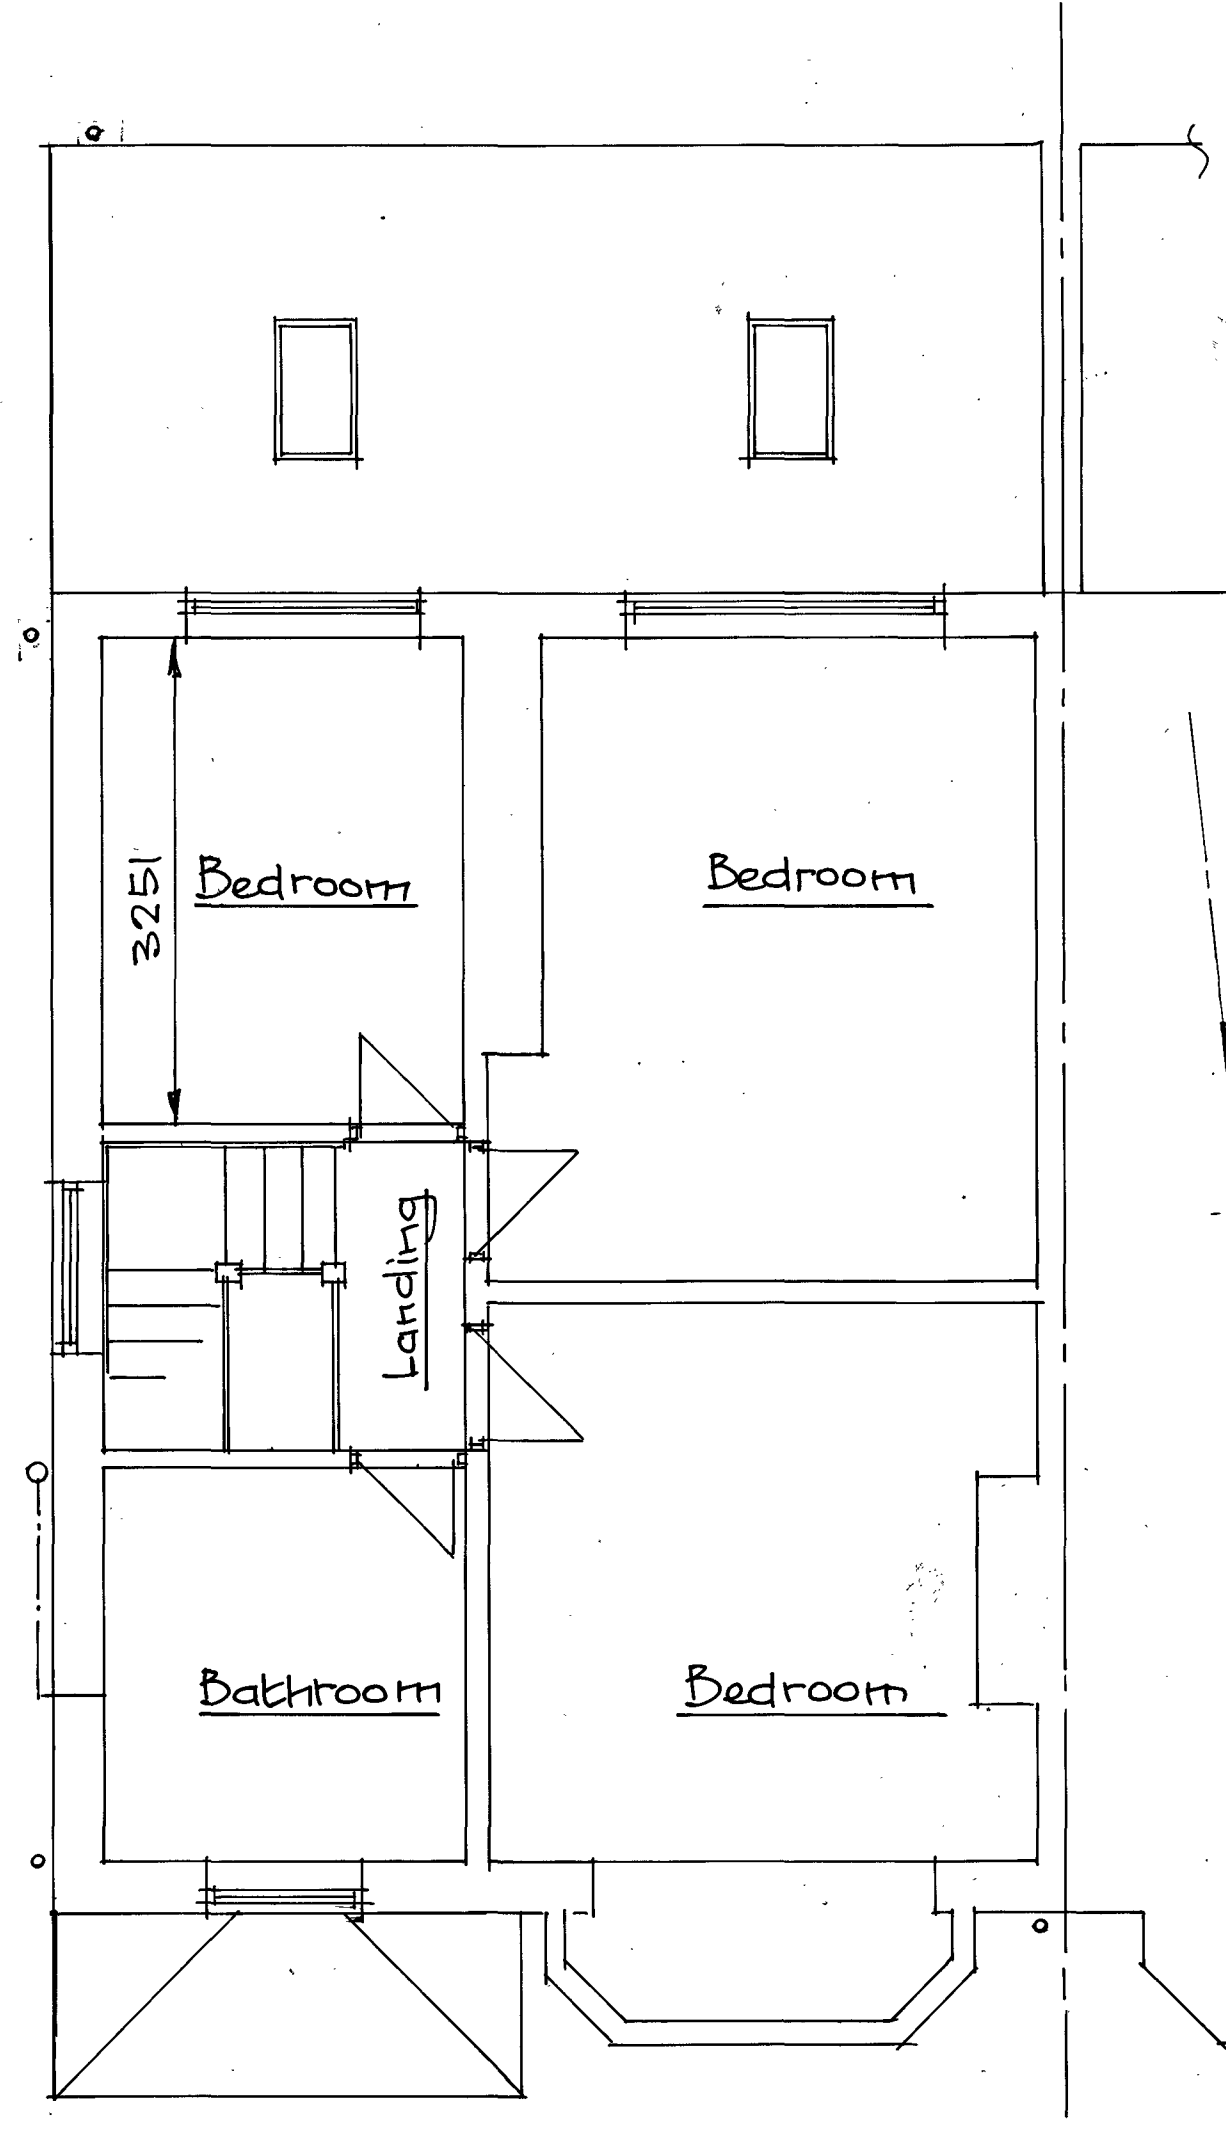

Existing First Floor Plan

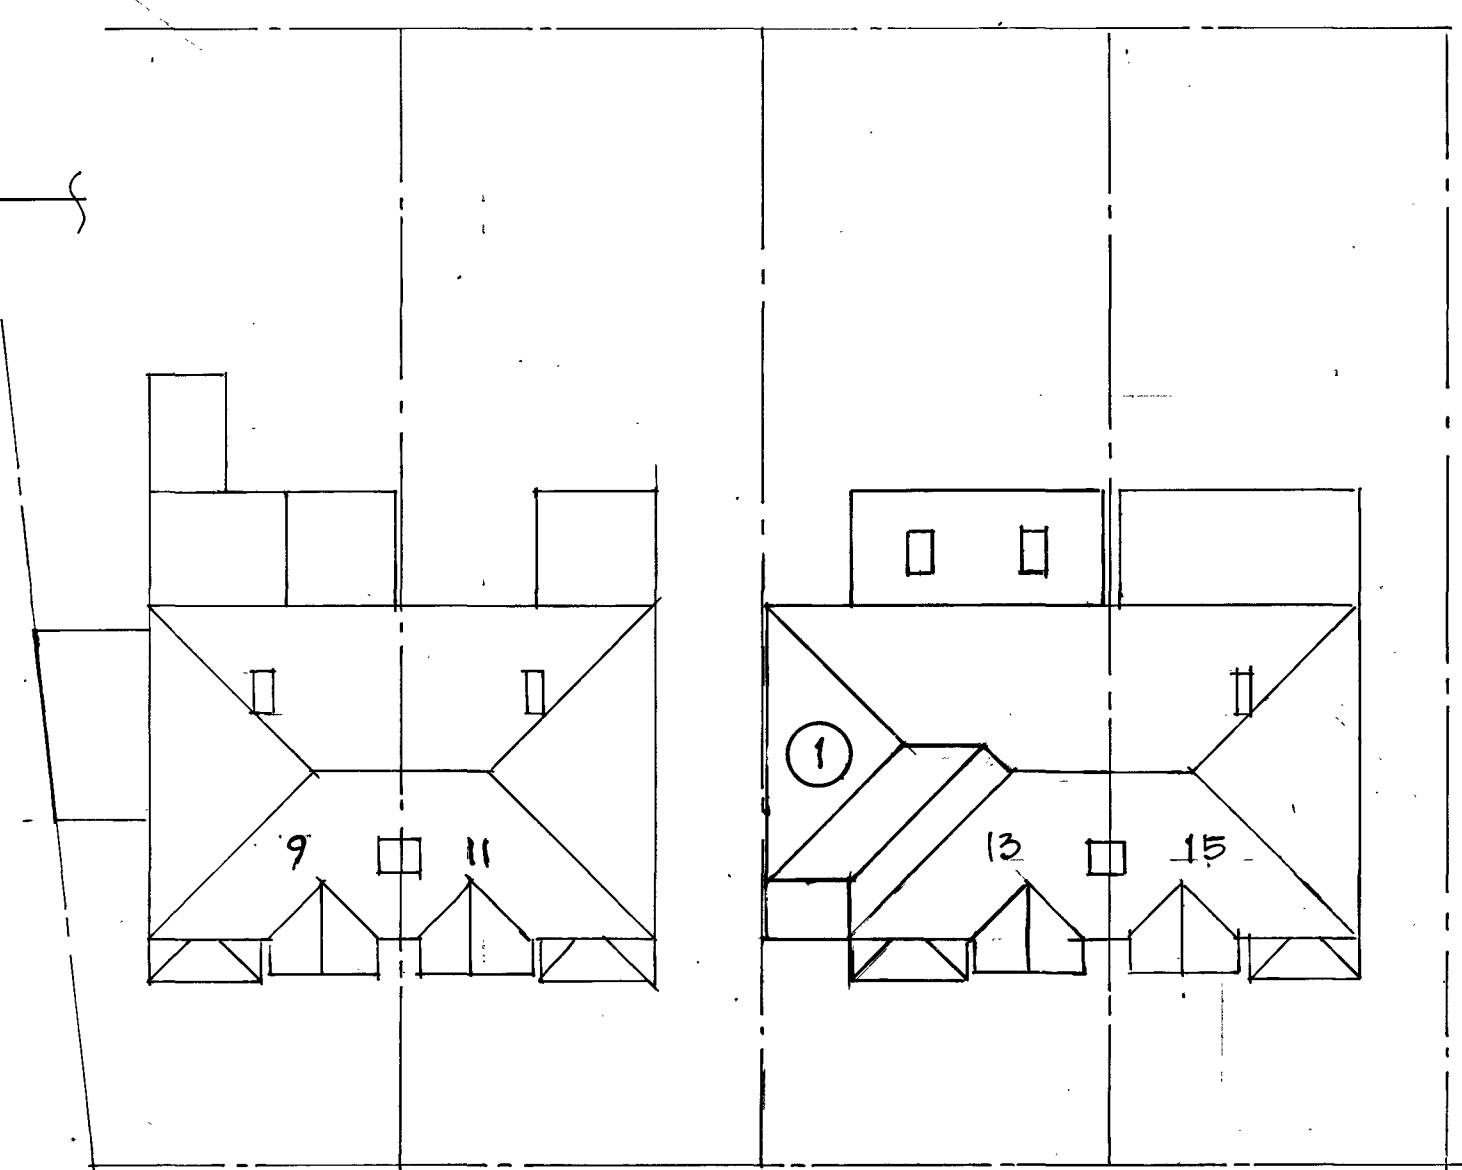

Site Plan
Scale - 1:200

Drg N°-21/MK/1001-1-3.
Proposed Two Storey
Extension to the Side
at - 13 Woodside Road
M16 OBS
For - Mr & Mrs Key

① Revised to include
Planning comments
Drawn - TJS11; Date - 22/3/21
Scale - 1:5000; sheet 1 of 3 sheets