
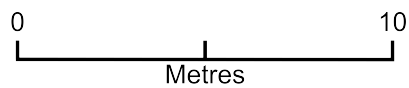


Exbury Street 4 - SP

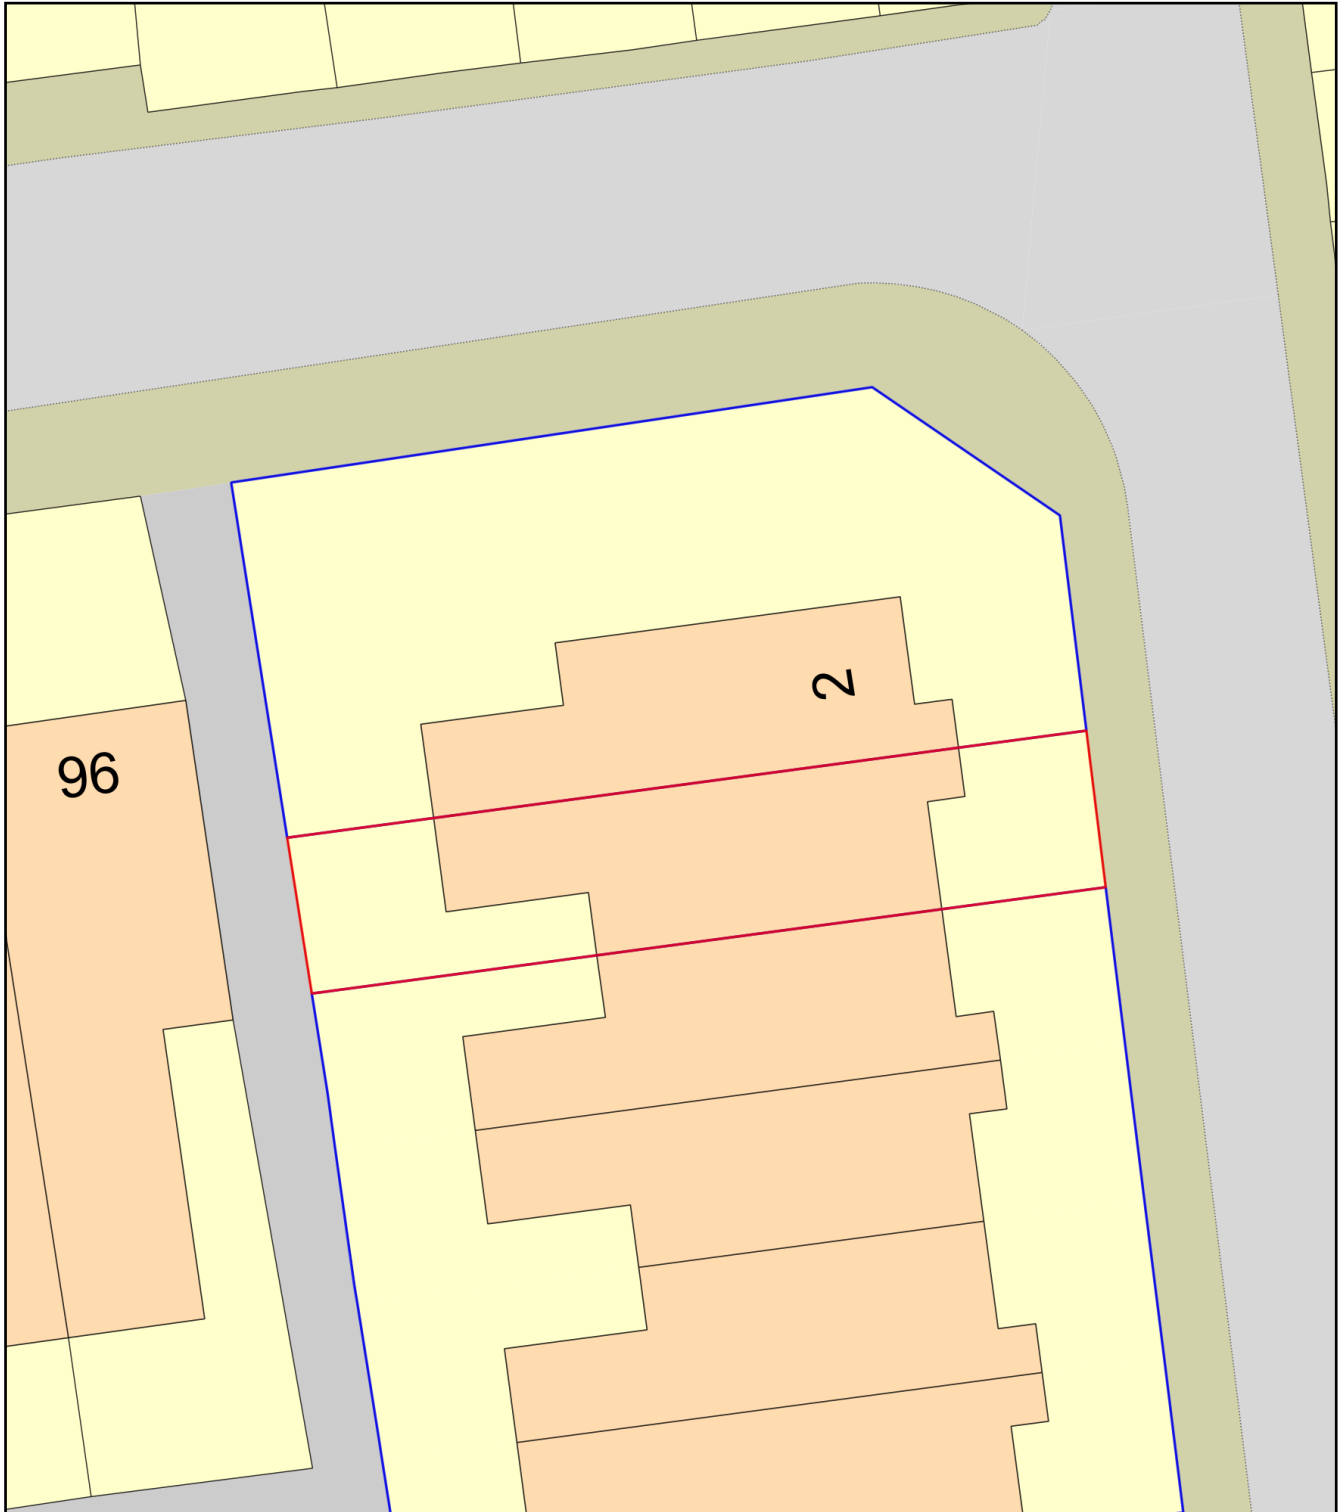

Plan Produced for: Exbury Street 4

Date Produced: 21 Apr 2021

Plan Reference Number: TQRQM21111141057763

Scale: 1:200 @ A4